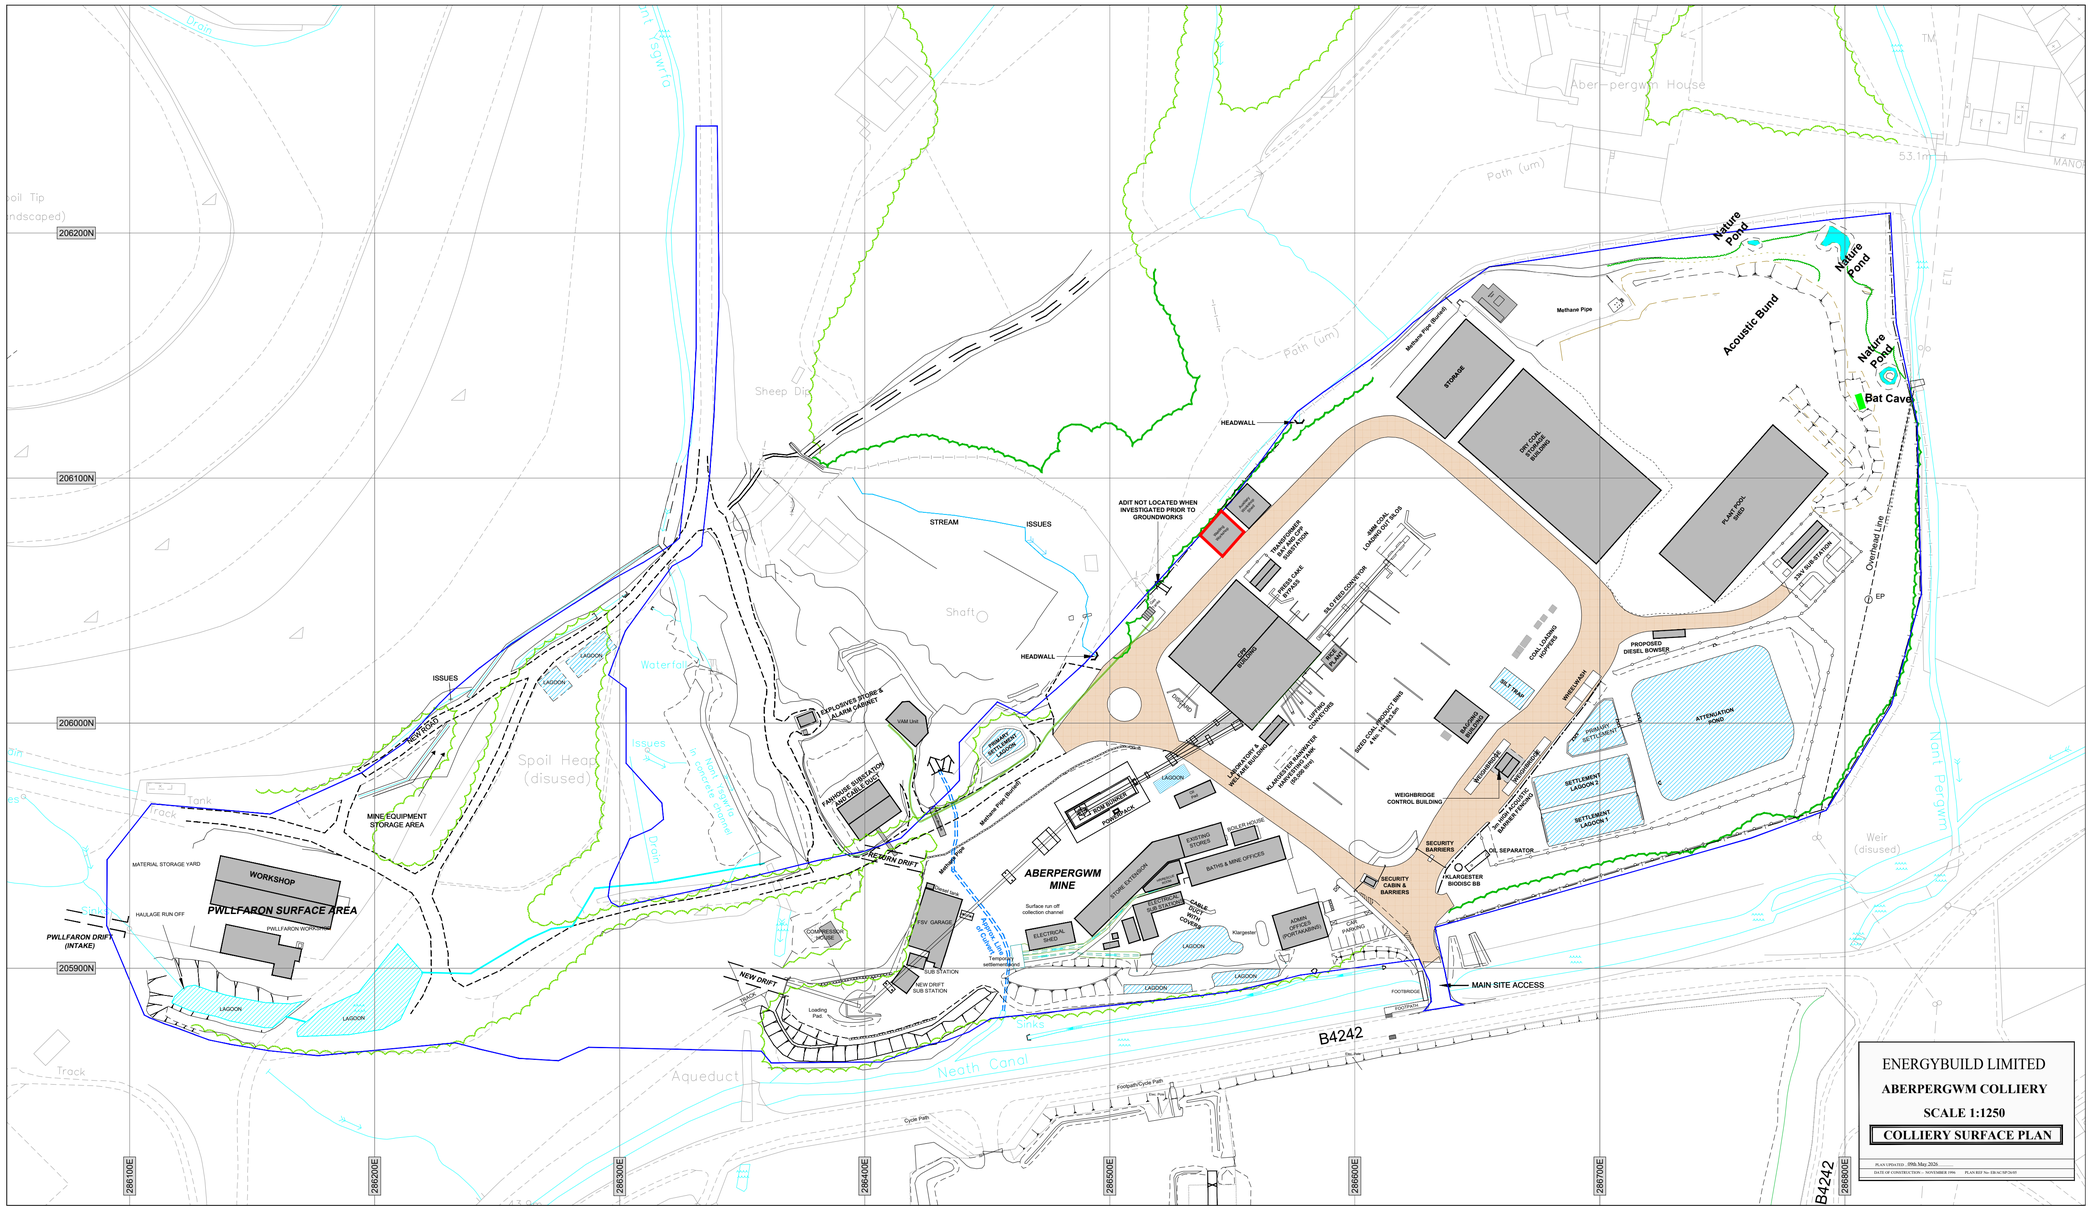
ENERGYBUILD LIMITED
ABERPERGWM COLLIERY
SCALE 1:1250
COLLIERY SURFACE PLAN
PLAN UPDATED: 09th May 2026
DATE OF CONSTRUCTION: NOVEMBER 1996
PLAN REF No: EB-SC-SP-26-05
206200N
206100N
206000N
205900N
286100E
286200E
286300E
286400E
286500E
286600E
286700E
286800E
Nature Pond
Nature Pond
Nature Pond
Bat Cave
Acoustic Bund
Methane Pipe
Methane Pipe (Bund)
STORE
DRY COAL STORAGE SHEDS
PLANT POOL SHED
3kV SUB-STATION
Overhead Line
EP
HEADWALL
ADIT NOT LOCATED WHEN INVESTIGATED PRIOR TO GROUNDWORKS
STREAM
ISSUES
Shaft
TRANSFORMER 3kV AND LOW SUBSTATION
PRESS CAKE STORAGE
BLOCK FEED CONVEYOR
4MM COAL LOADING OUT BLOB
CAR BUILDING
CAR PARK
LOADING CONVEYORS
COAL LOADING HOPPERS
PROPOSED DIESEL BOWSER
WHEELWASH
WEIGHT TRAP
ATTENUATION POND
PRIMARY SETTLEMENT
SETTLEMENT LAGOON 2
SETTLEMENT LAGOON 1
BIODISCS
BIODISCS
WEIGHBRIDGE CONTROL BUILDING
SECURITY BARRIERS
OIL SEPARATOR
KLARGESTER BIODISC BB
SECURITY CABIN & BARRIERS
CAR PARKING
ADMIN OFFICES (PORTACABINS)
BATHS & MINE OFFICES
EXISTING STORES
TIMBER HOUSE
ABERPERGWM MINE
Surface run off collection channel
ELECTRICAL SHED
ELECTRICAL SUB STATION
CABLE RACK WITH CONDUIT
Klargester
LAGOON
FOOTBRIDGE
FOOTPATH
MAIN SITE ACCESS
B4242
Footpath/Cycle Path
Cycle Path
Neath Canal
Aqueduct
Sinks
Weir (disused)
Nant Pergwm
Spoil Heap (disused)
Waterfall
Path (um)
Aber-pergwm House
53.1m
MANOR
Sheep Dip
Drain
Track
Tank
Spoil Tip (Landscaped)
NEW ROAD
MINE EQUIPMENT STORAGE AREA
MATERIAL STORAGE YARD
WORKSHOP
PWLLFARON SURFACE AREA
PWLLFARON WORKSHOP
HAULAGE RUN OFF
PWLLFARON DRIFT (INTAKE)
EXPLOSIVES STORE & ALARM CABINET
VAM Unit
FANHOUSE SUBSTATION and CAB ZONE
ADIT NOT LOCATED WHEN INVESTIGATED PRIOR TO GROUNDWORKS
NEW DRIFT
Methane Pipe (Bund)
Methane Pipe
Water Line
Rail Line
Canal (dry dock)
FSV GARAGE
Power Unit
COMPRESSOR HOUSE
SUB STATION
NEW DRIFT SUB STATION
Temporary settlement lagoon
Loading Pad
NEW DRIFT
Drain
Issues
Issues
LAGOON
LAGOON
LAGOON
LAGOON
LAGOON
LAGOON
LAGOON
LAGOON
Klargester
Klargester
Klargester