




NOTES

- THIS IS A CAD DRAWING AND SHOULD NOT BE AMENDED BY HAND.
- All dimensions in metres unless otherwise stated.

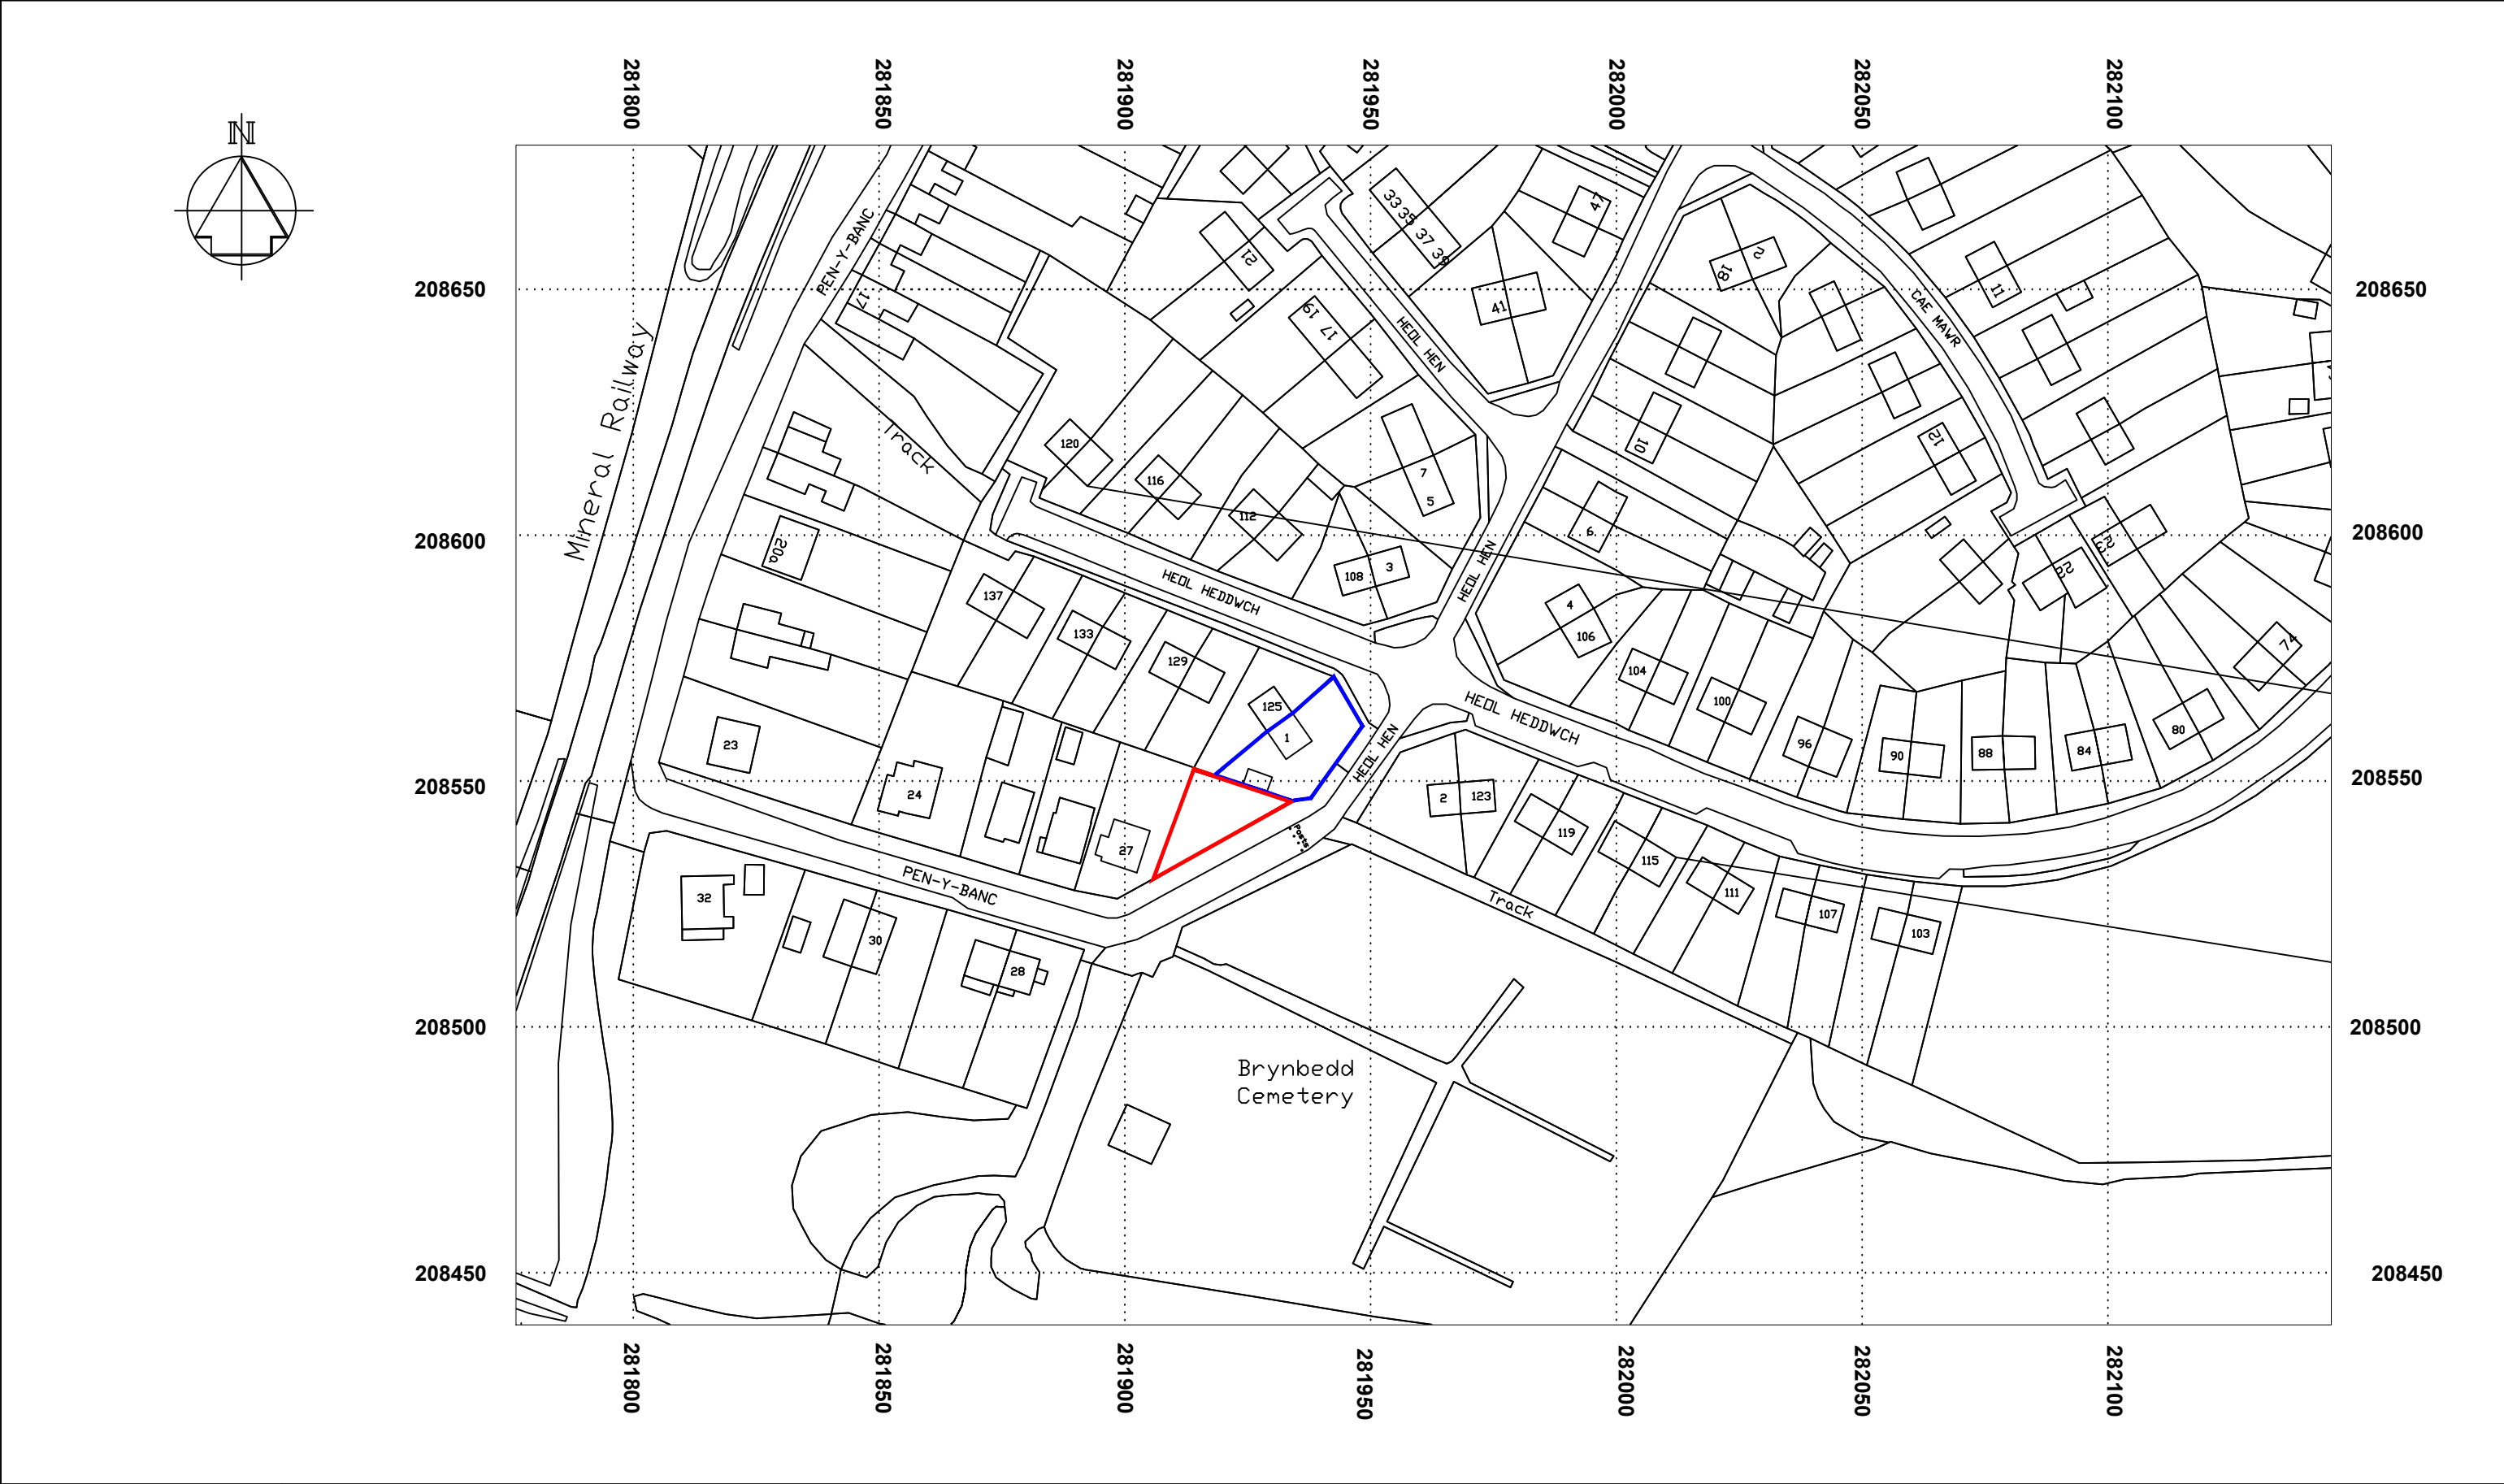

Scale 1:1250

- Outline Boundary of Plot
- Existing Owner of Plot

Location Plan

A	Jul '26	Re-scaled	AD
Rev	Date	Details	Dr

A3		Drawing Title Land Adjacent to 27 Pen Y Banc, Seven Sisters Neath SA10 9AB		
Drawn	AjD	Drawing No HH1 -01		
Date	May '26			
Scale	1:1250			
				A