


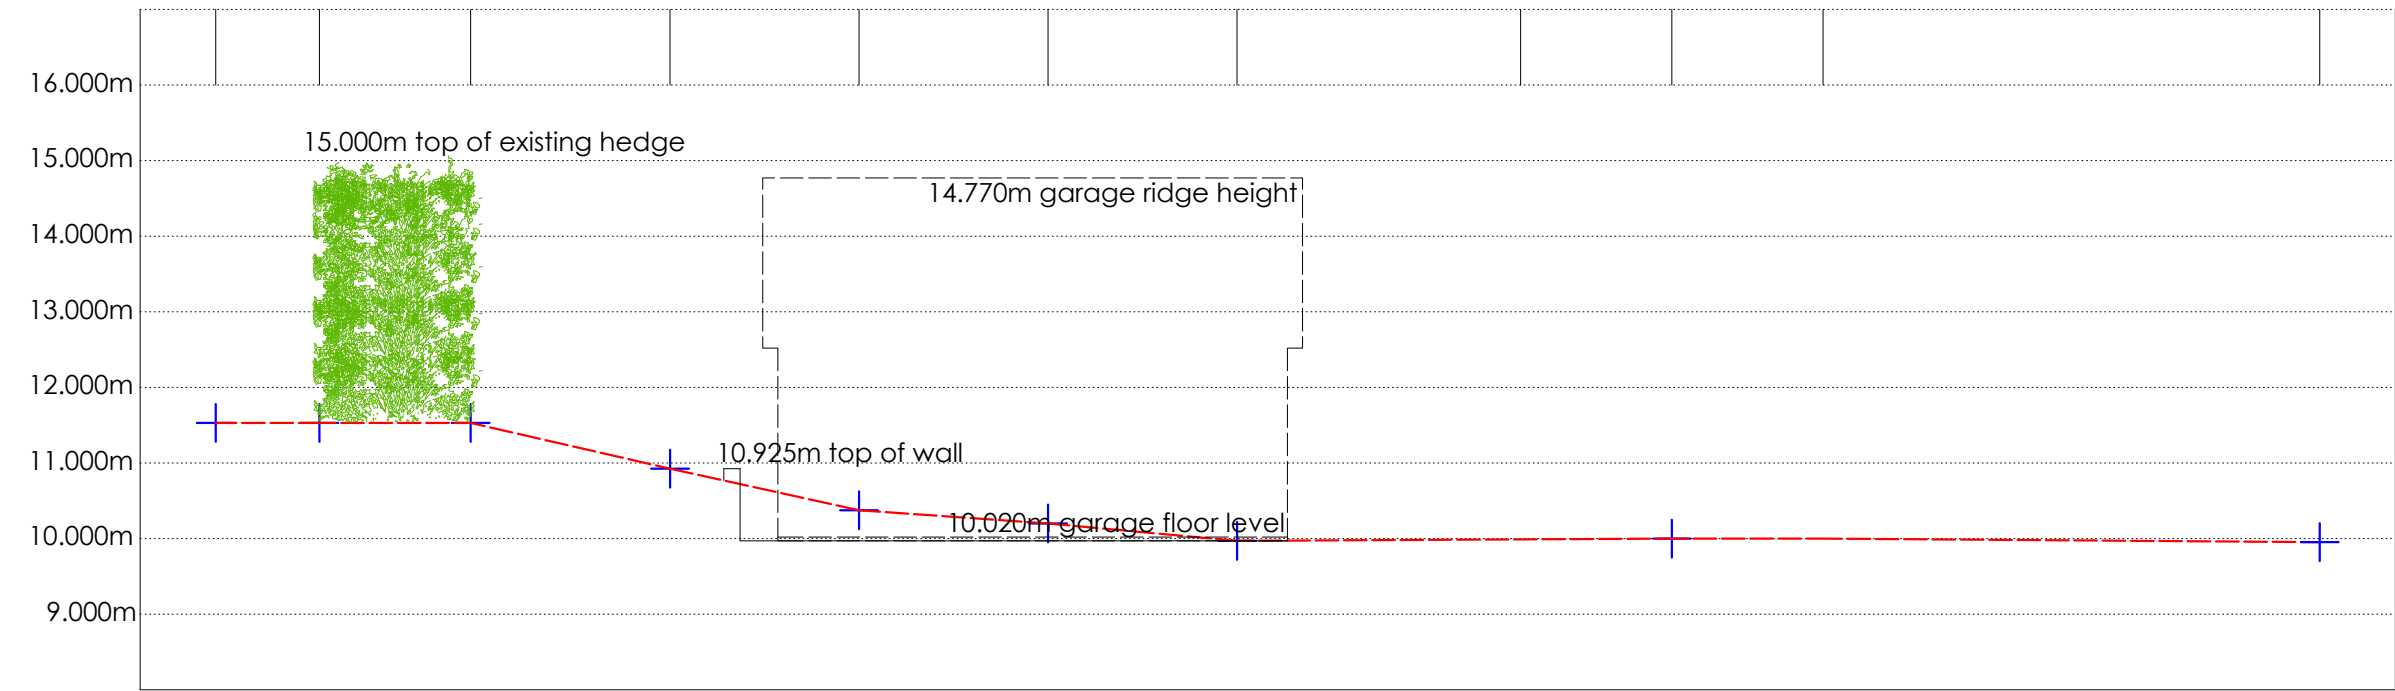


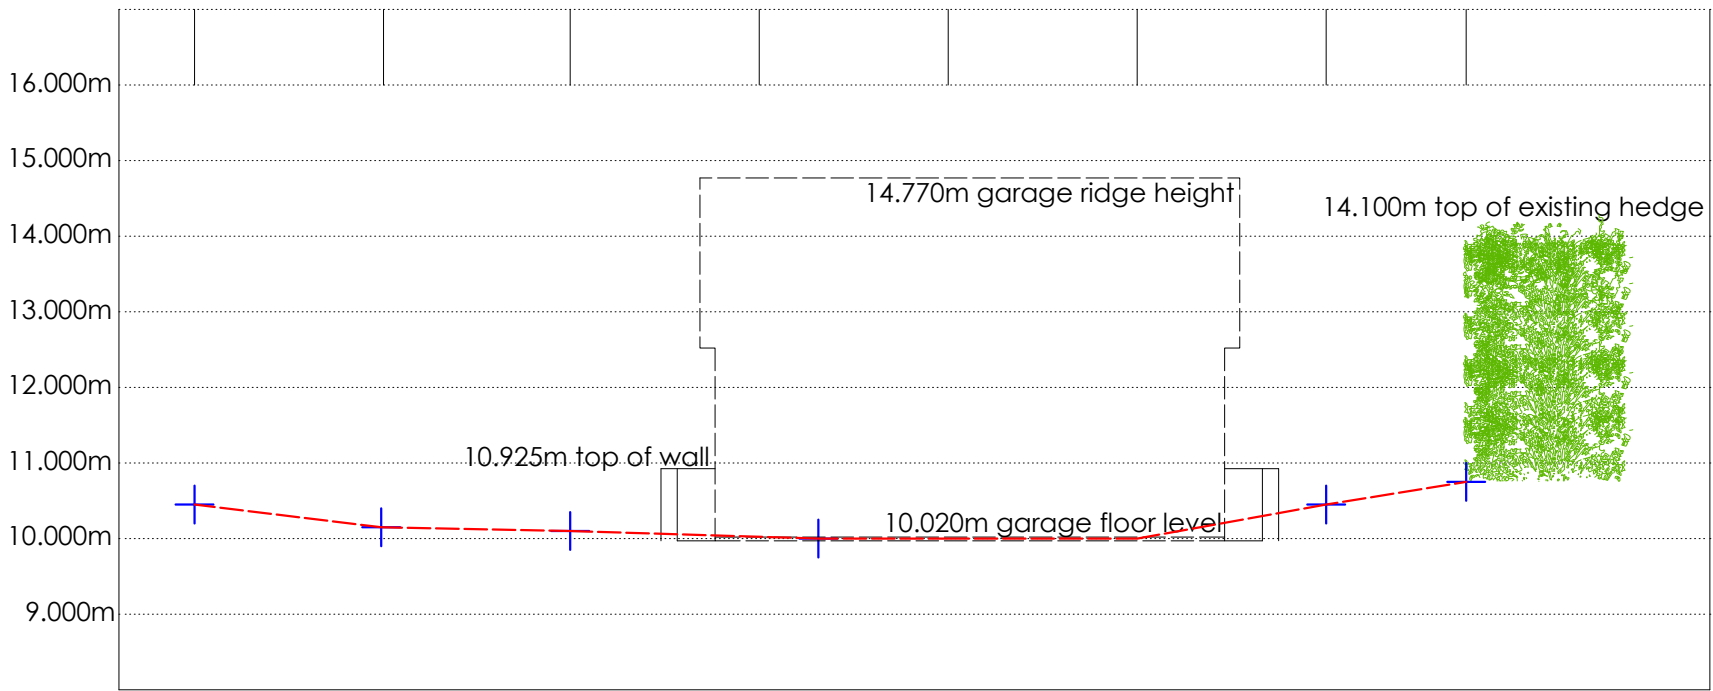

section a-a
scale | 1:100

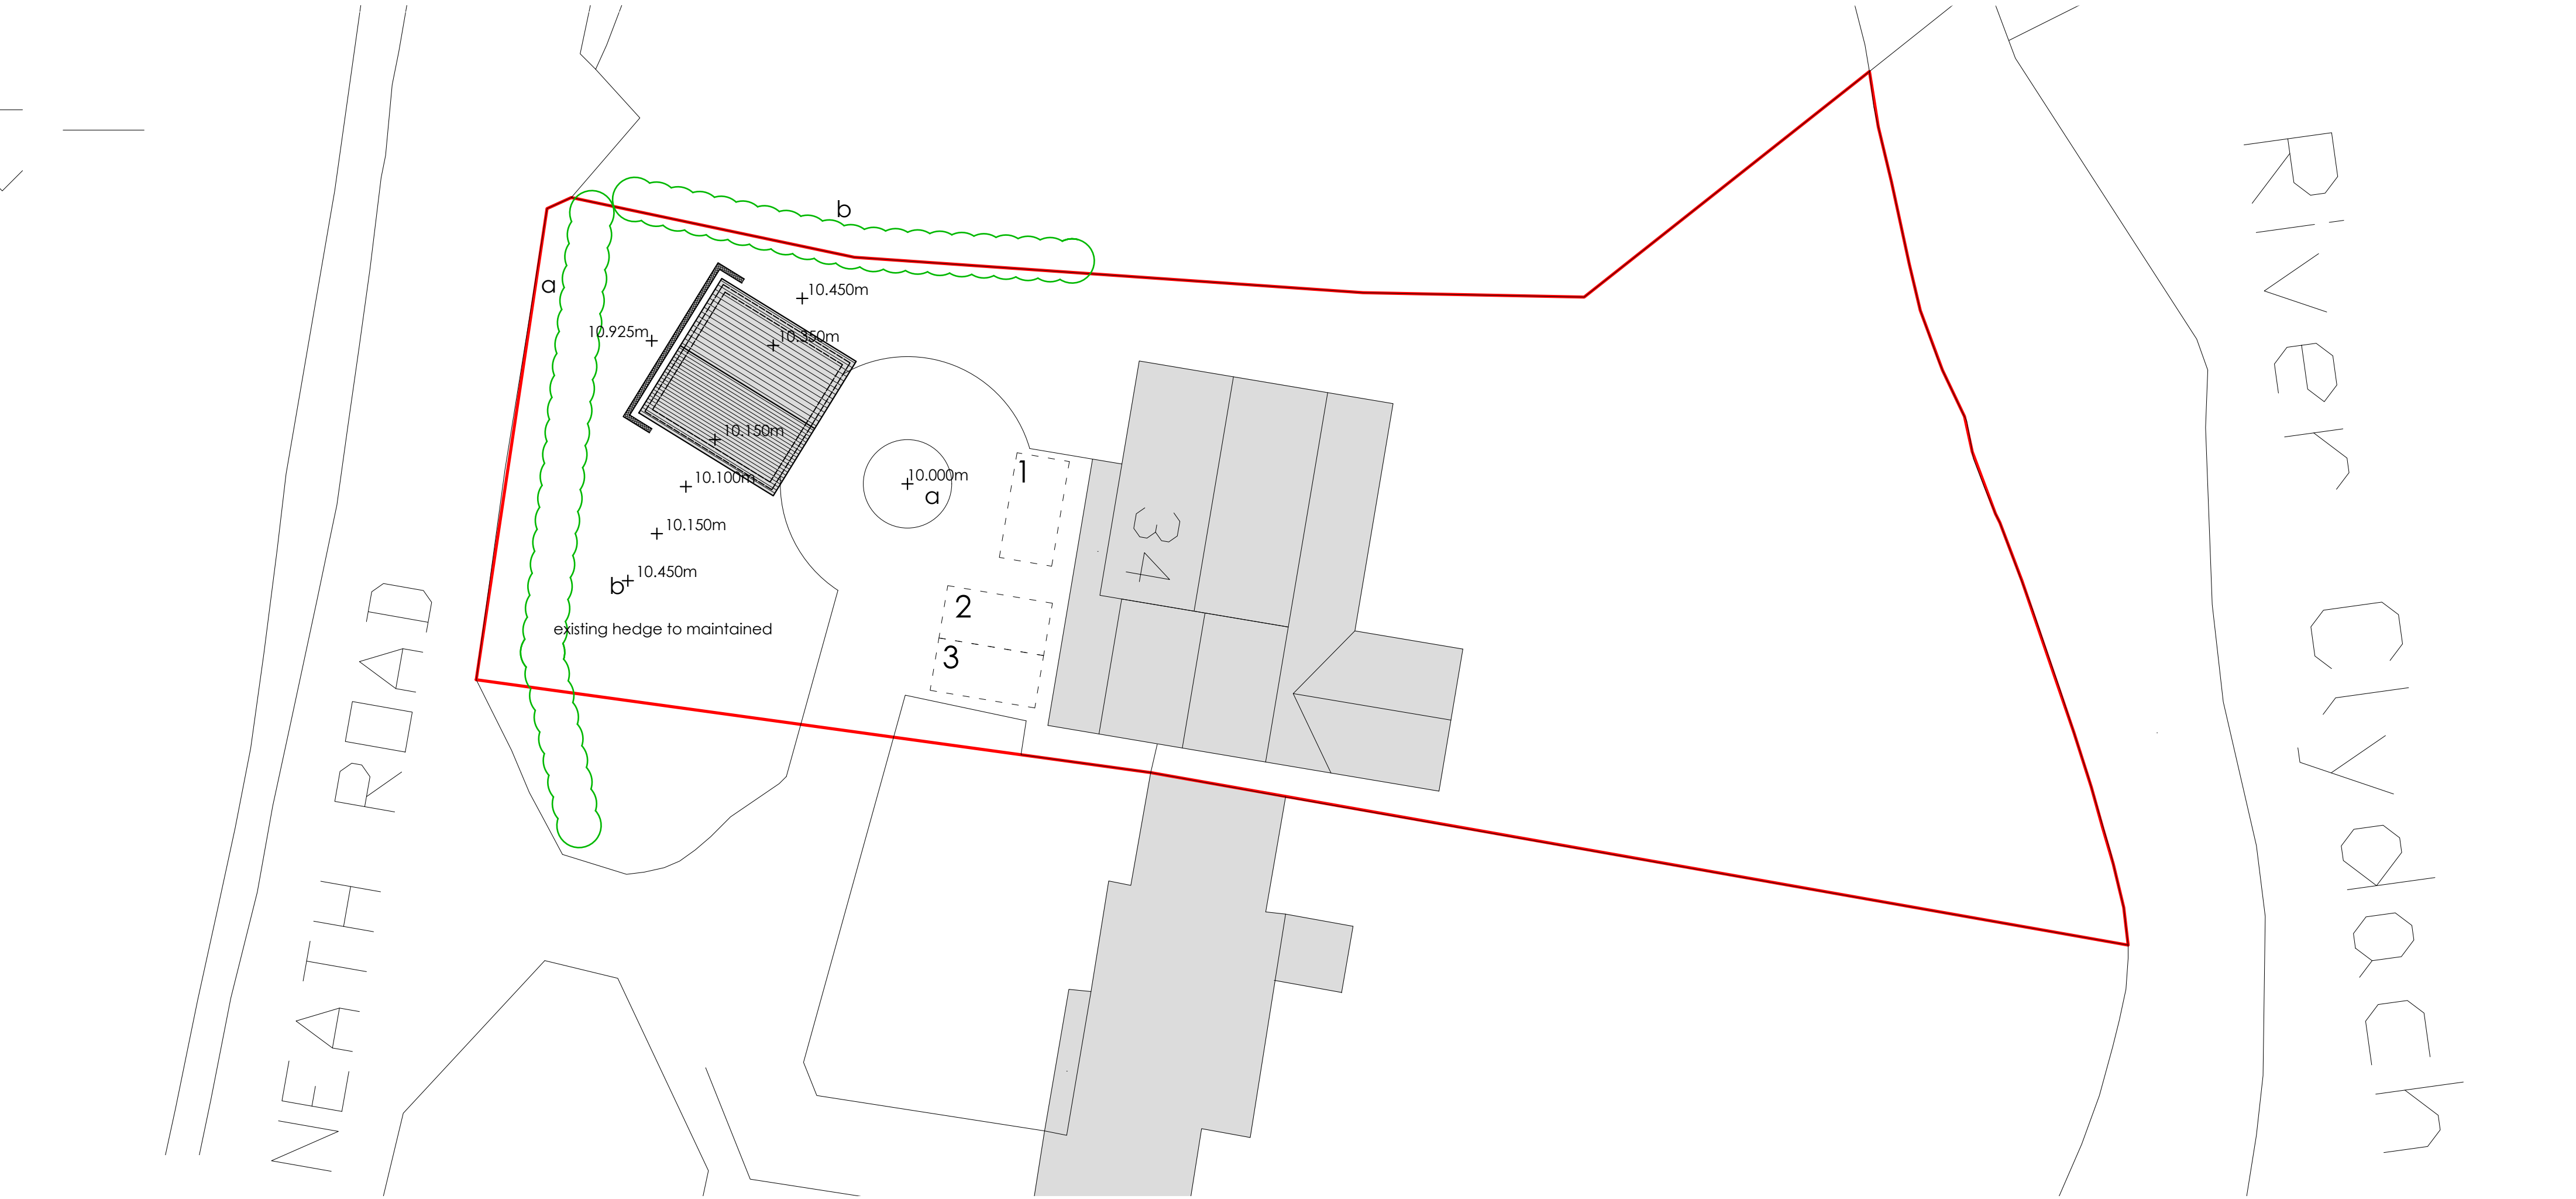

section b-b
scale | 1:100

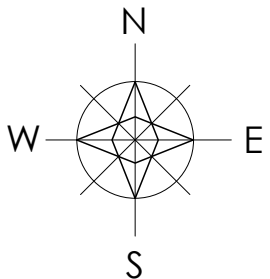

revision	
a	additional site levels added at the request of lpa_27.07.26
b	
c	
d	
e	
f	
g	

planning	project	34 NEATH ROAD, FFOREST GOCH, NEATH	drawing	PROPOSED SITE LAYOUT & LEVELS	date	NOVEMBER 2025
	client	ALAN LEWIS	drawing no.	25.34NR.05a	scale	1 200 @ A2
	www.iplanarchitecture.co.uk		hello@iplanarchitecture.co.uk		07765 660189	