




1. THIS DRAWING TO BE READ IN CONJUNCTION WITH THE
ENGINEERING DRAWING REF C-SK20, C-SK21 & C-SK30

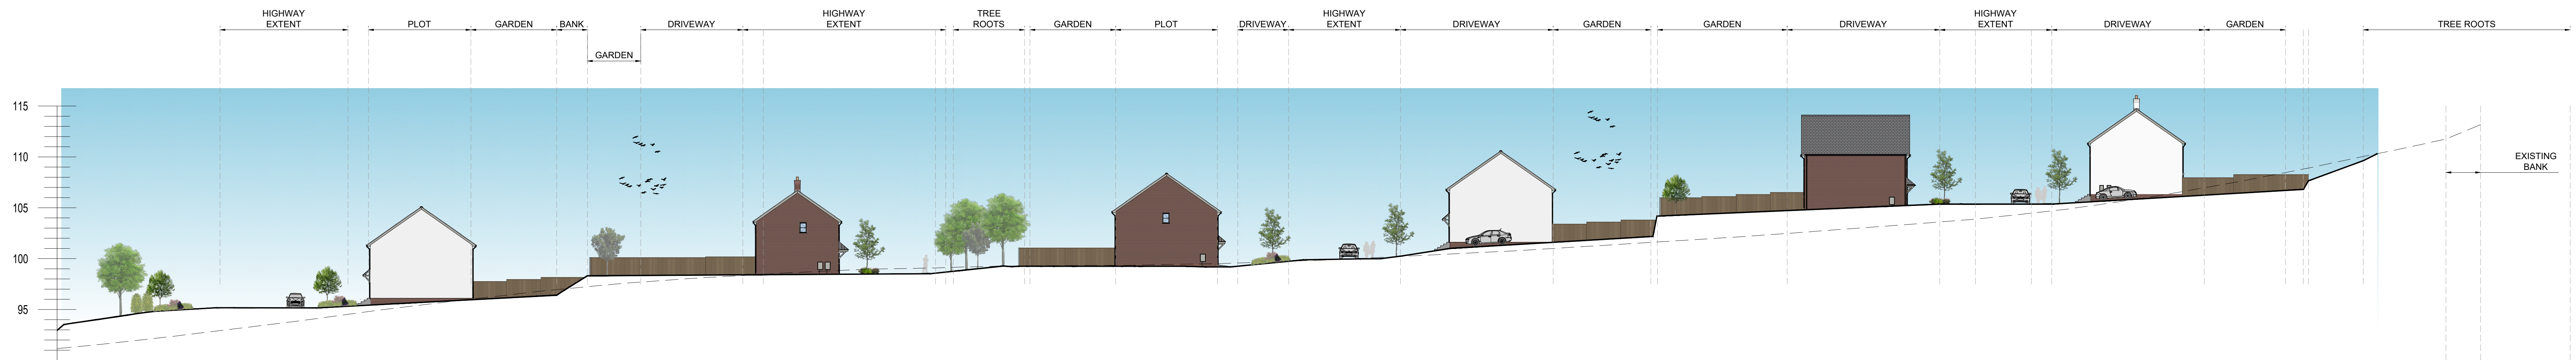


SECTION A-A

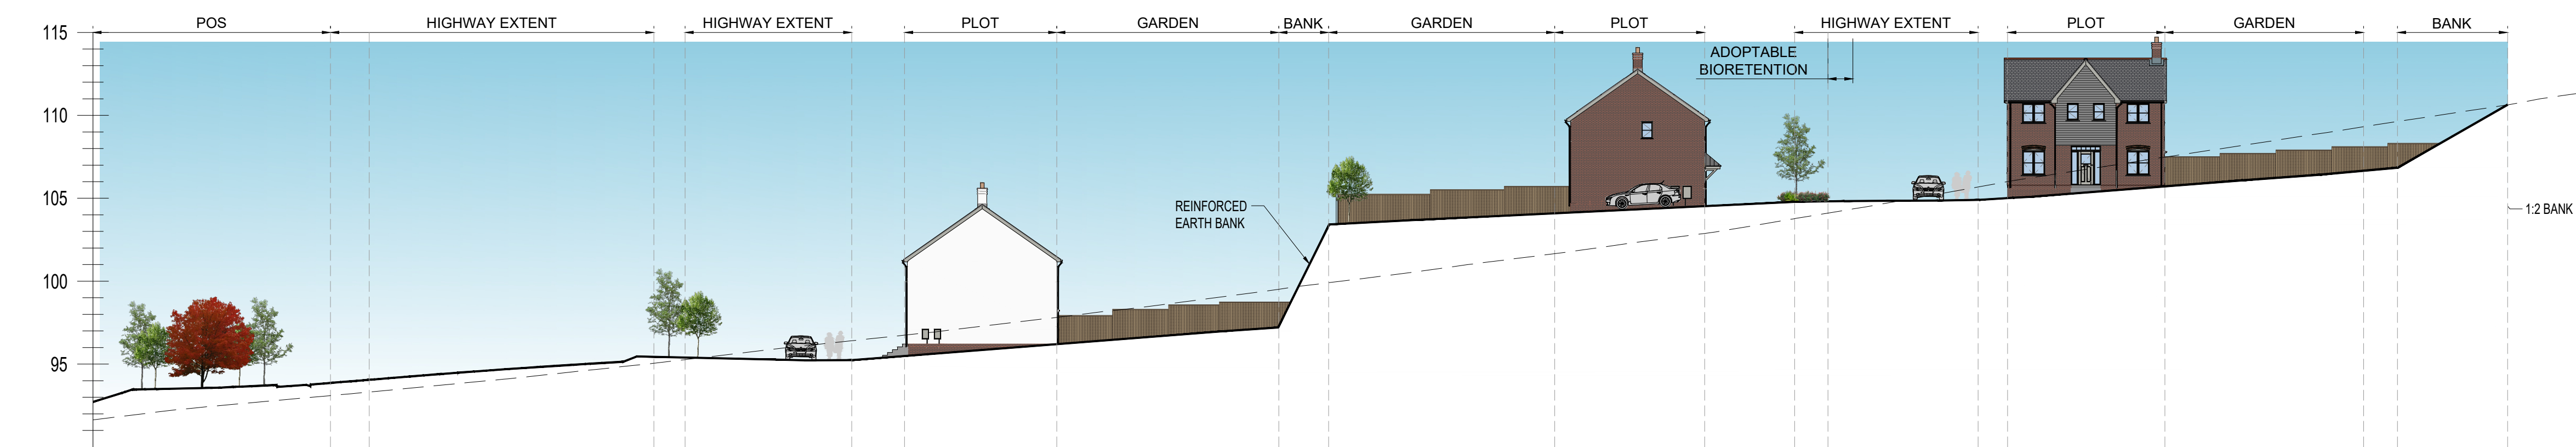


SECTION B-B

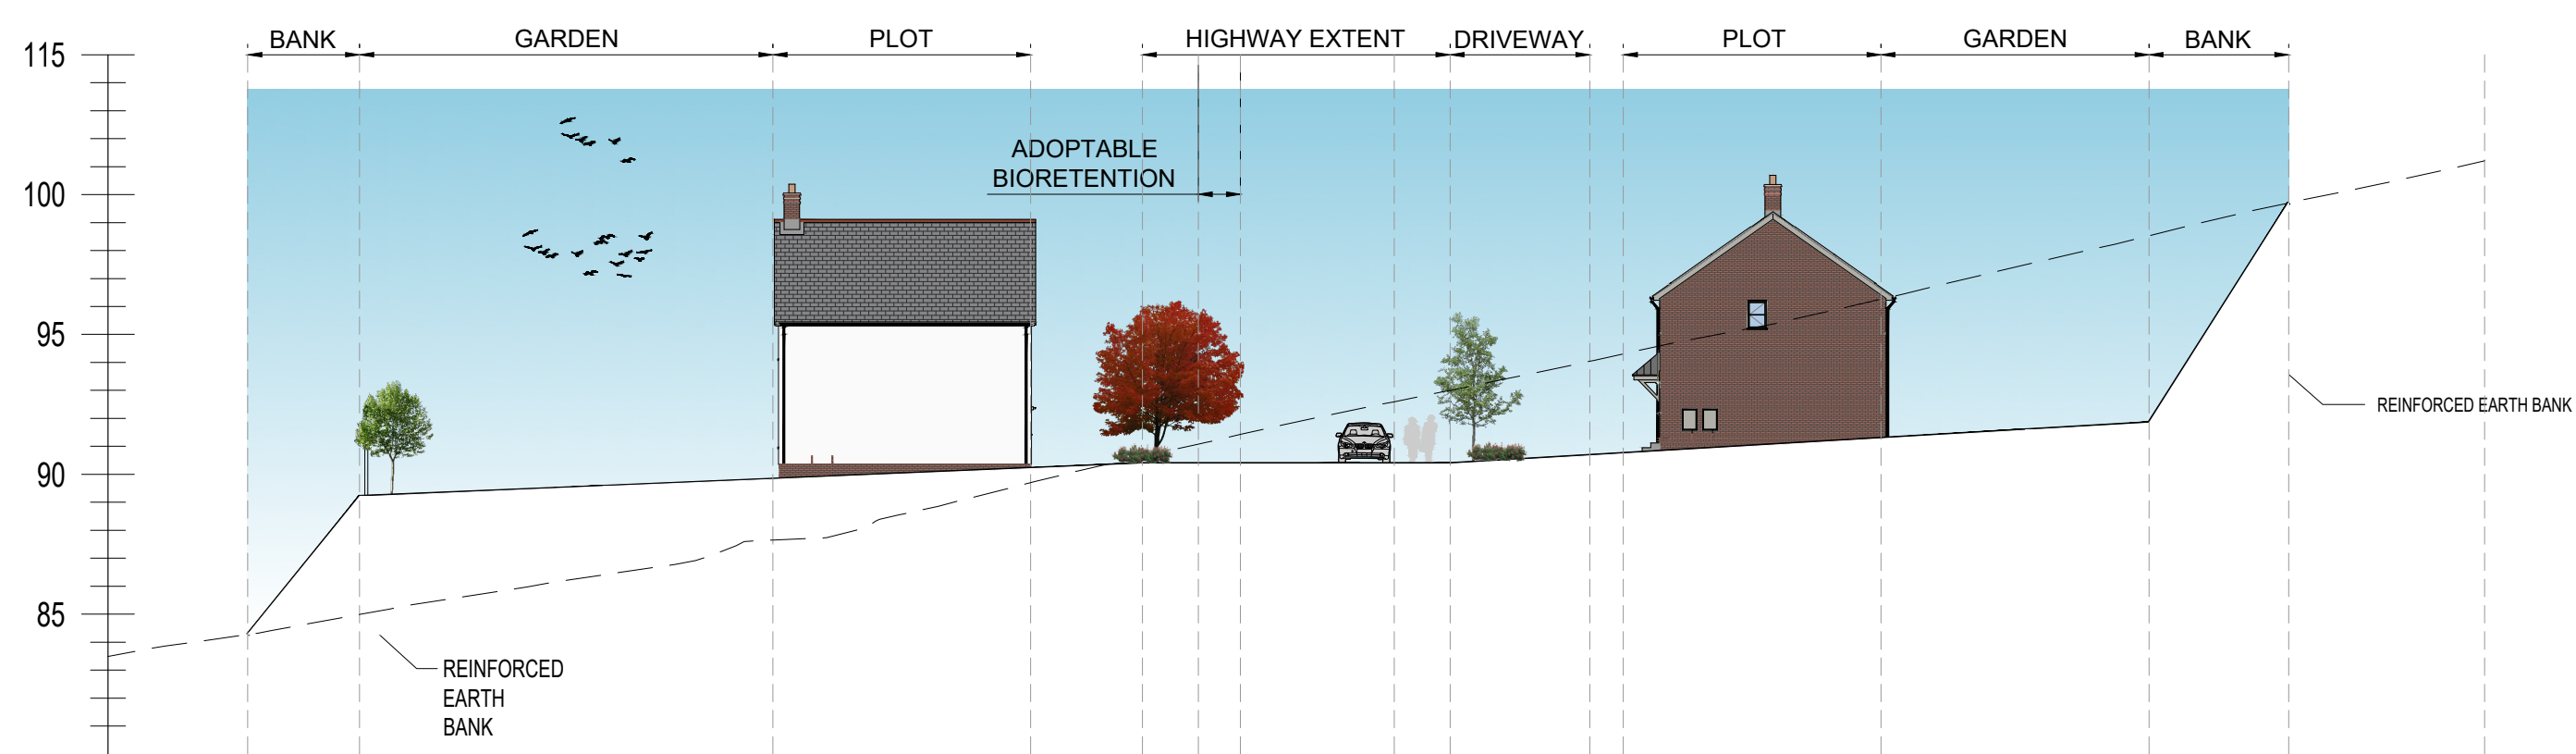


SECTION D-D

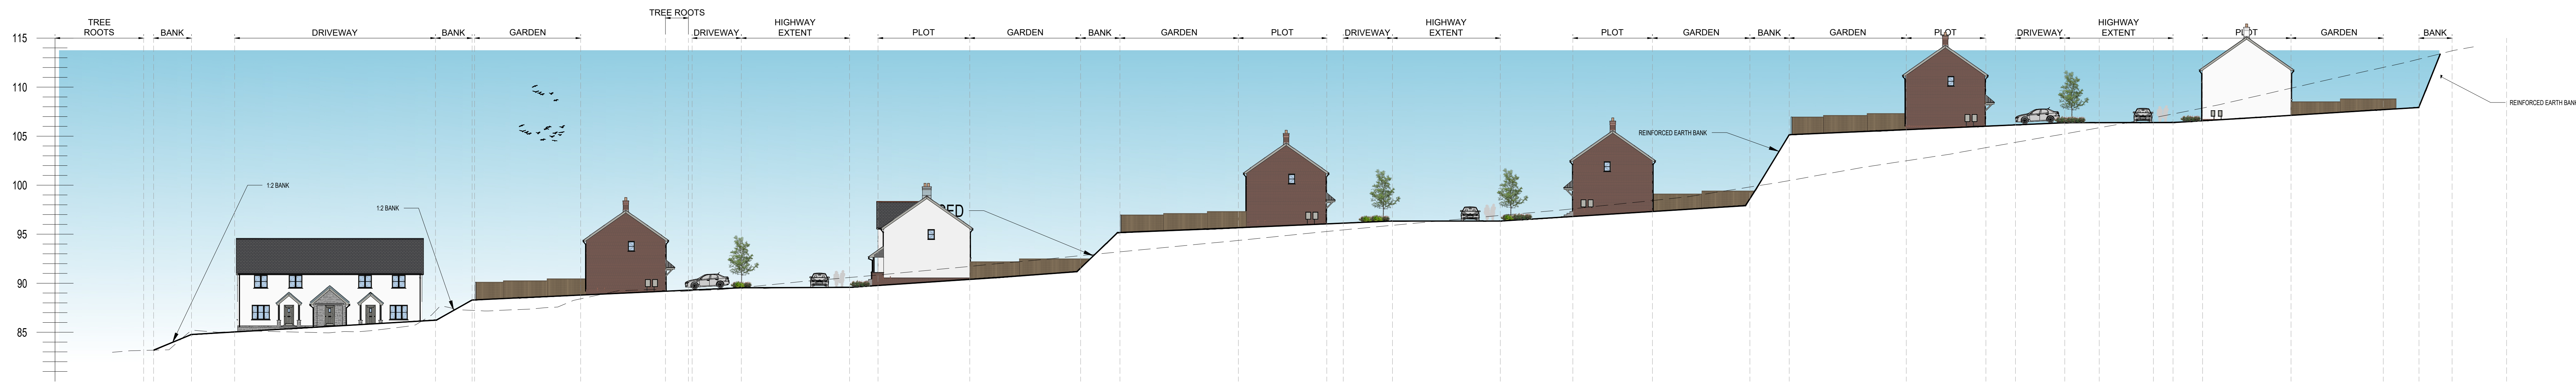


SECTION C-C

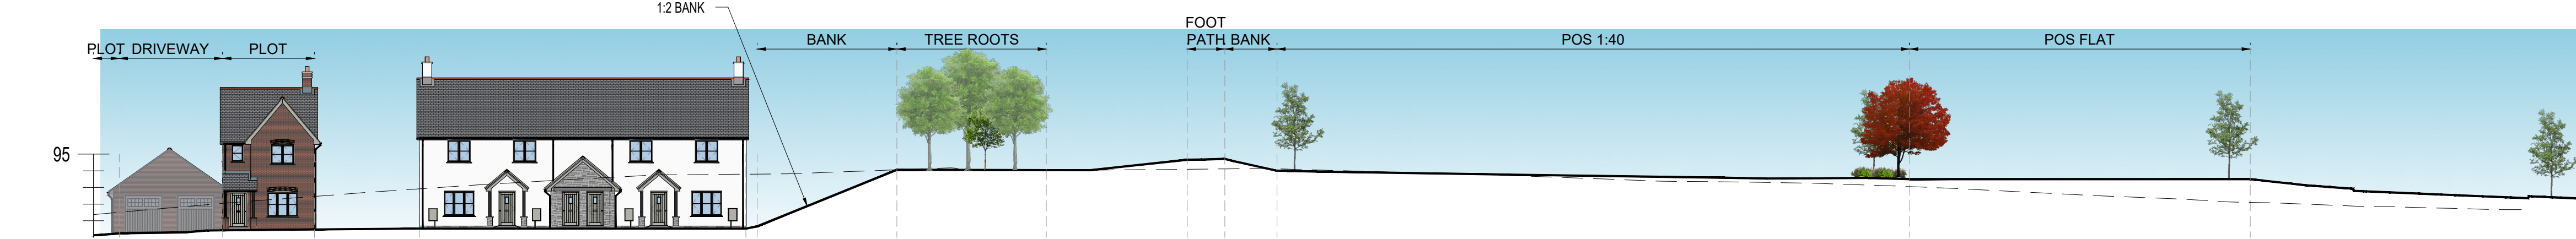


SECTION E-E

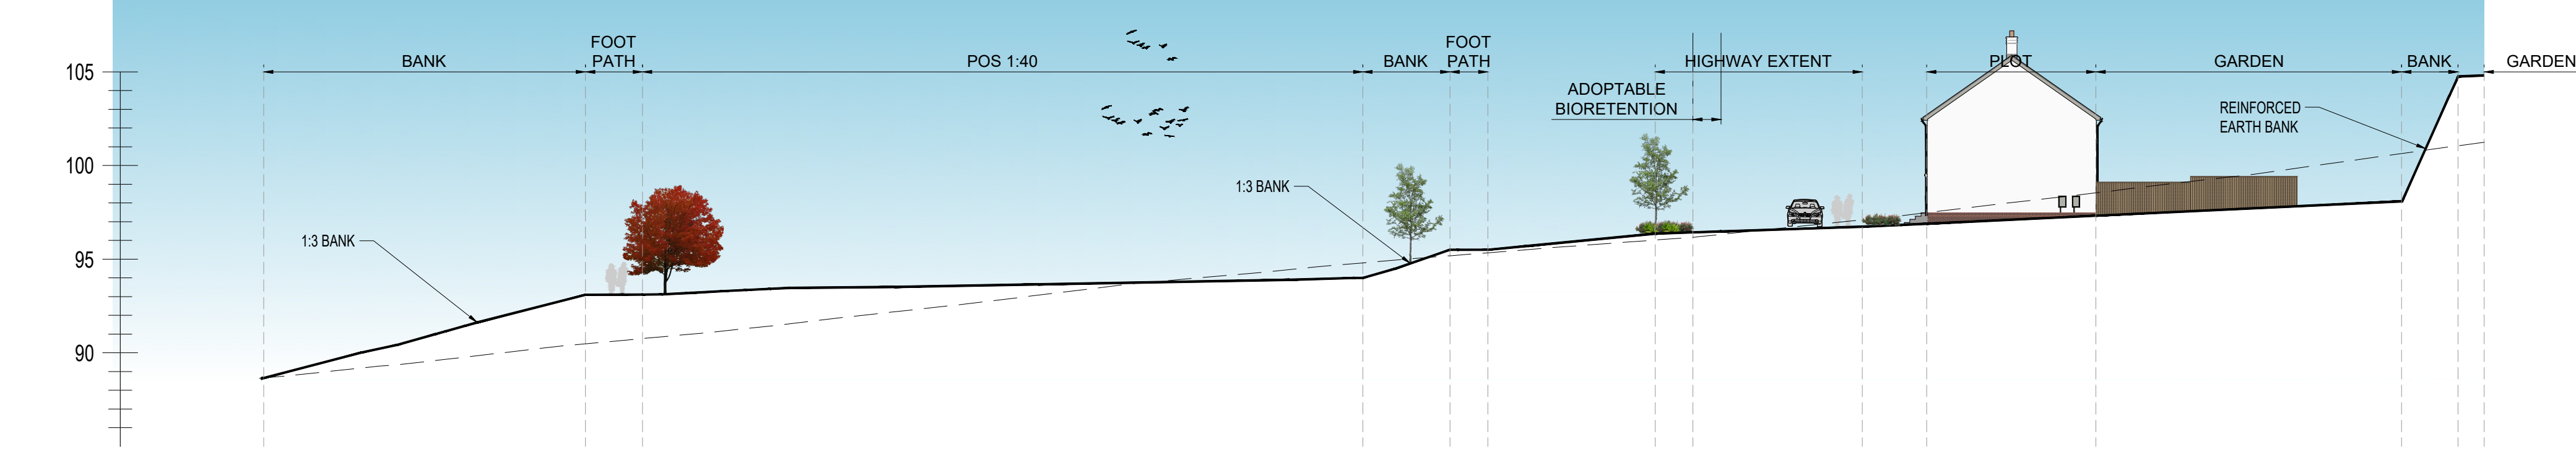

SECTION F-F

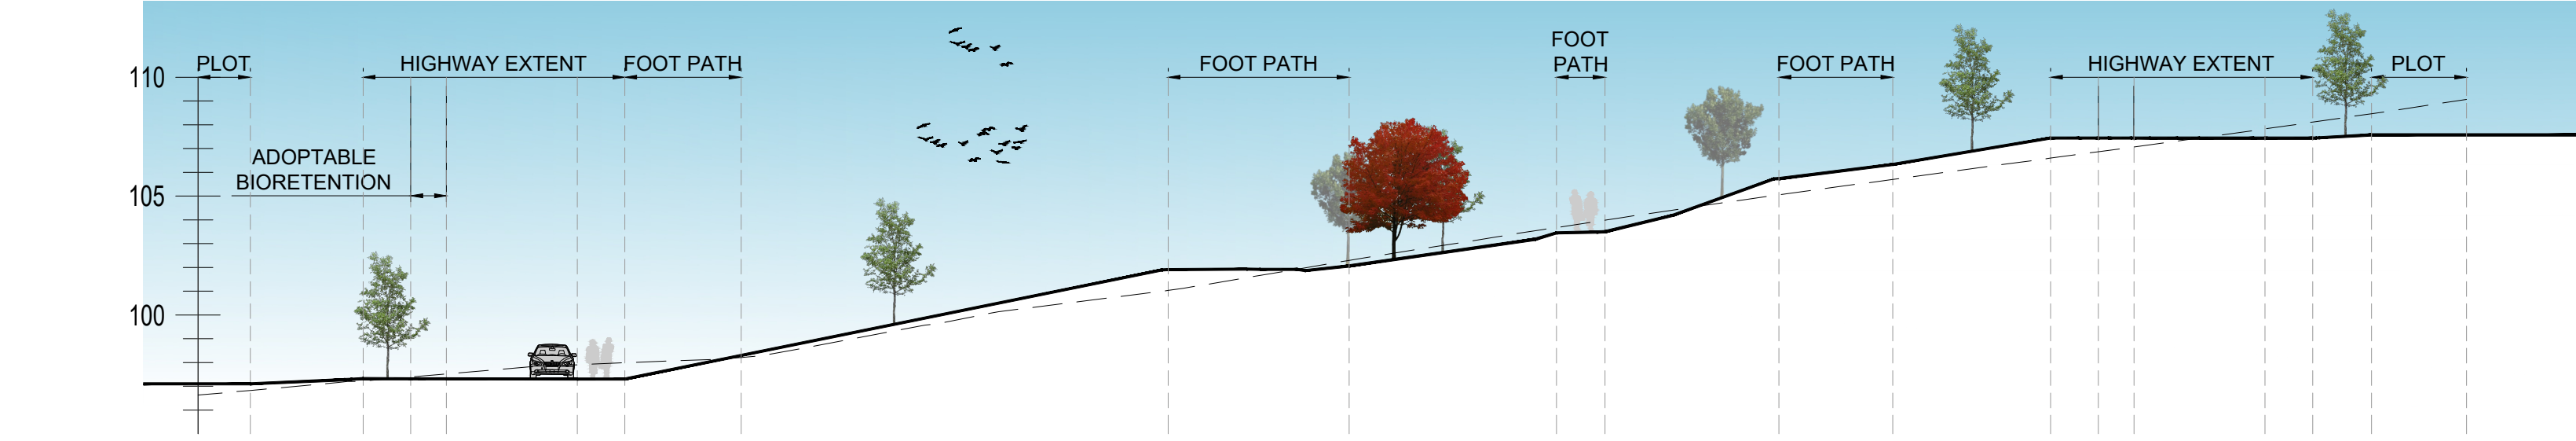

SECTION H-H

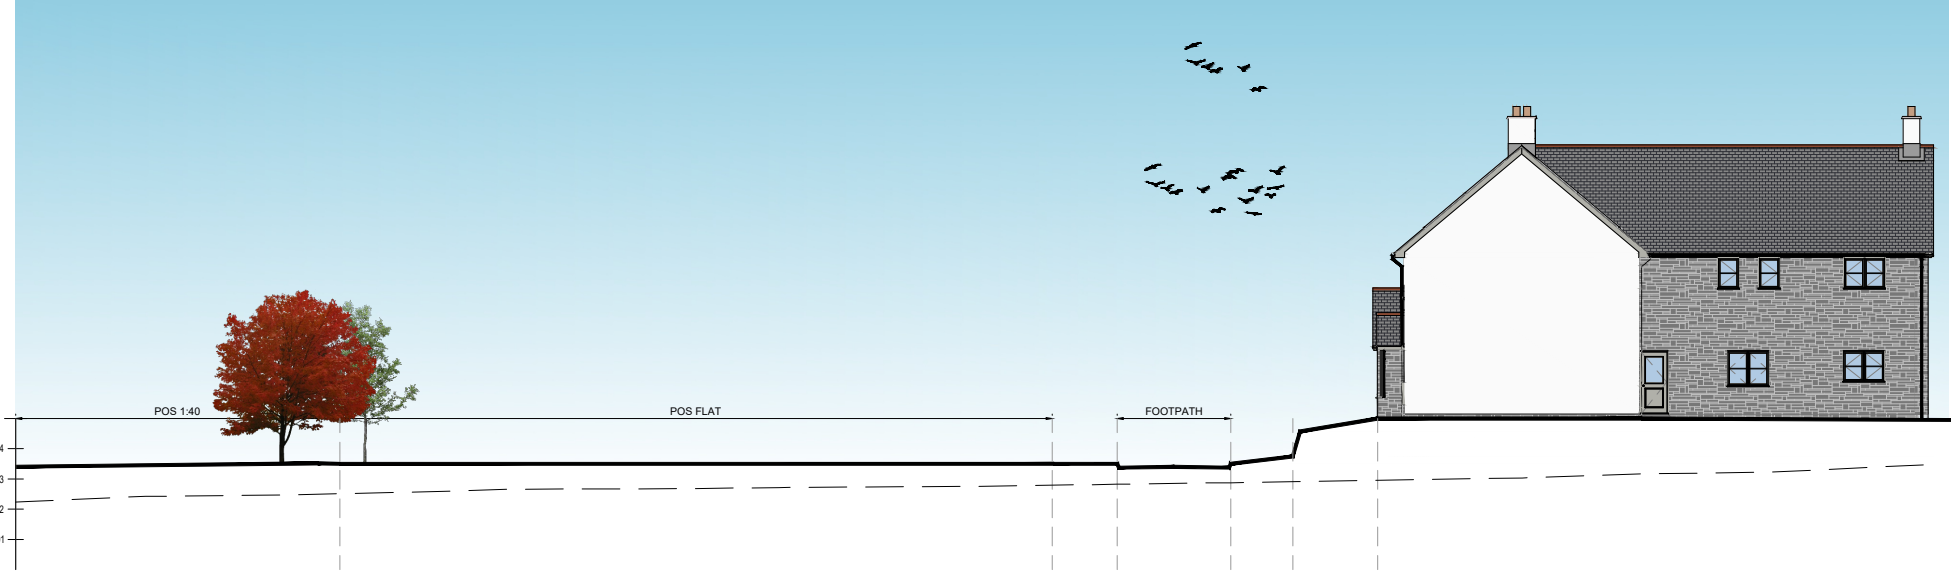

SECTION G-G

REV	DESCRIPTION	DATE
CLIENT		
Pobl Group		
JOB TITLE		
Leiros Parc		
DRAWING TITLE		
Site Sections		
SCALE @ A0	DATE	DRAWN BY
1:250	July '26	PC
JOB NO.	DRAWING NO.	REVISION
2421	SEC-01	-