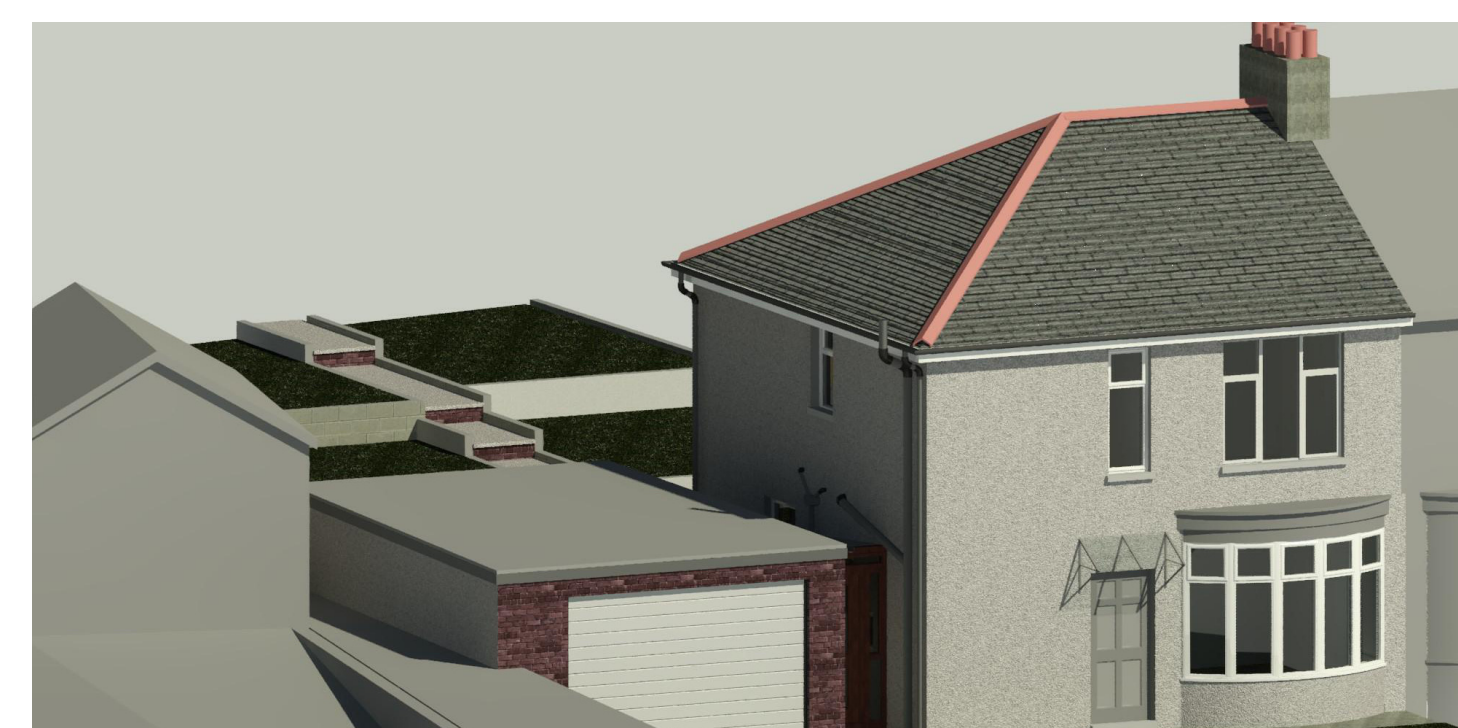
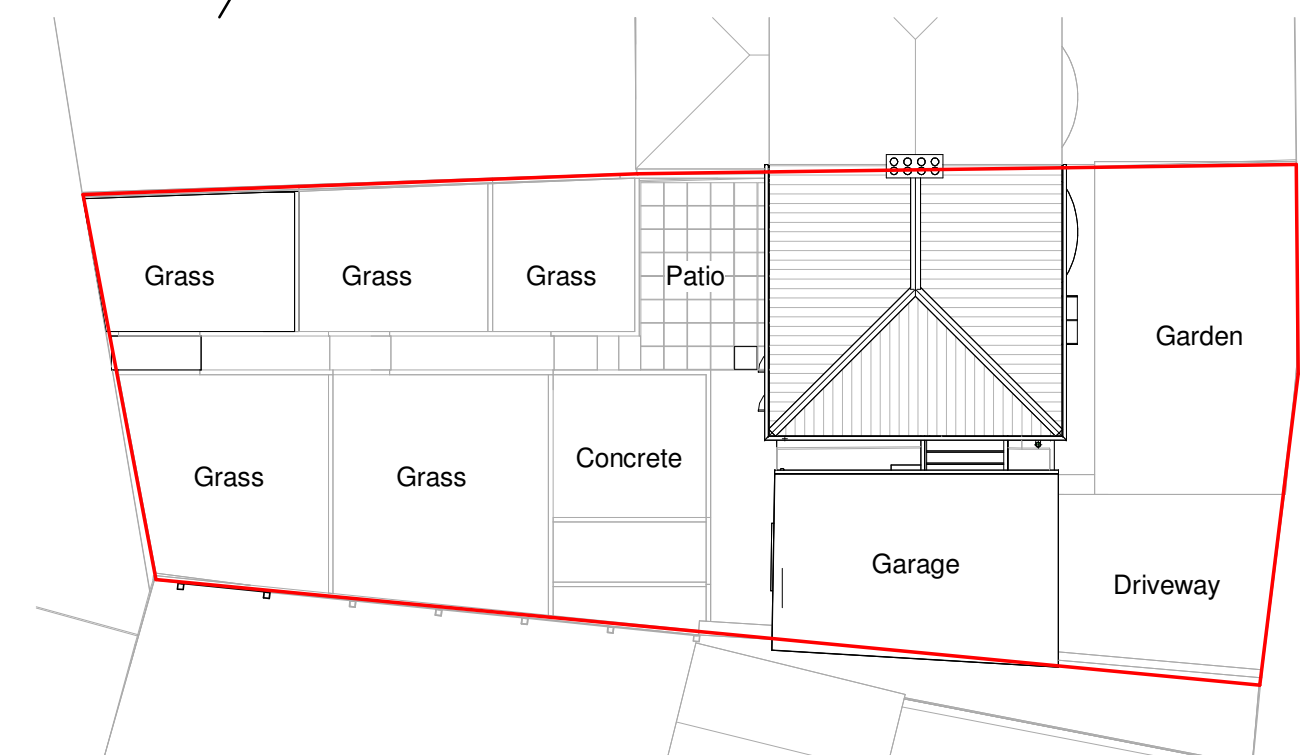
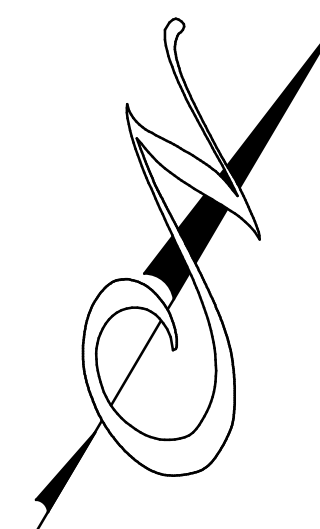
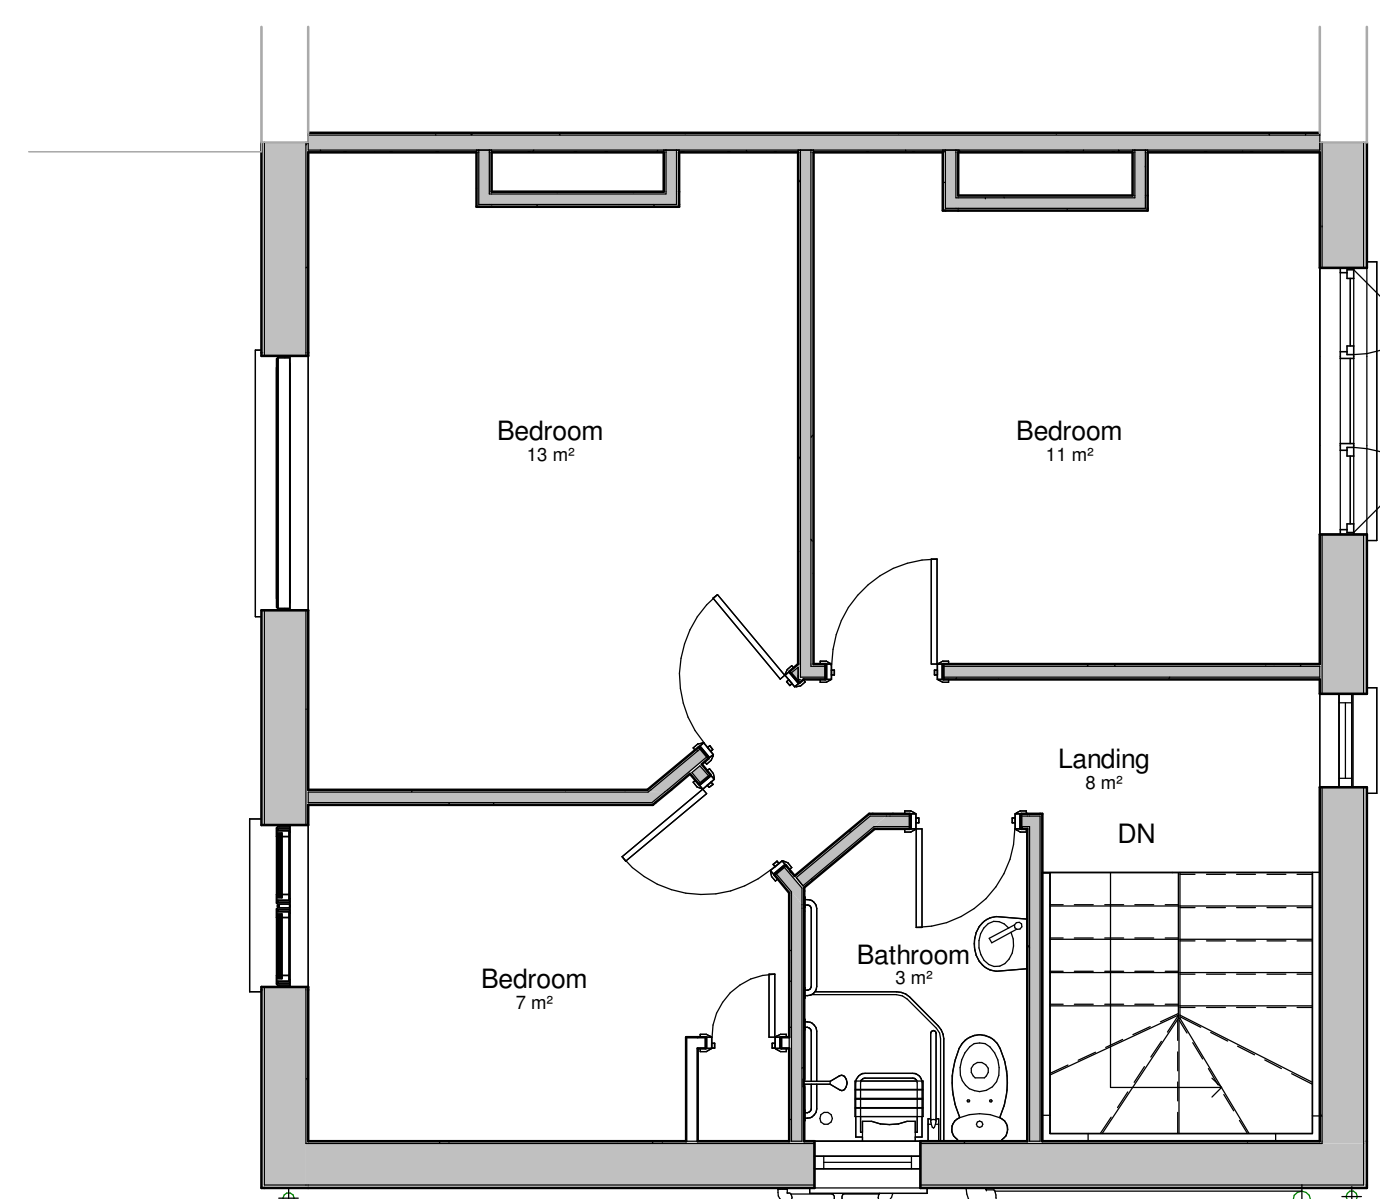
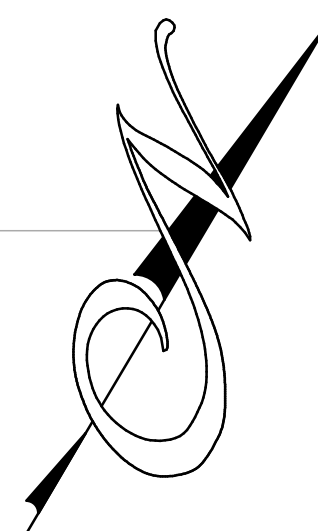
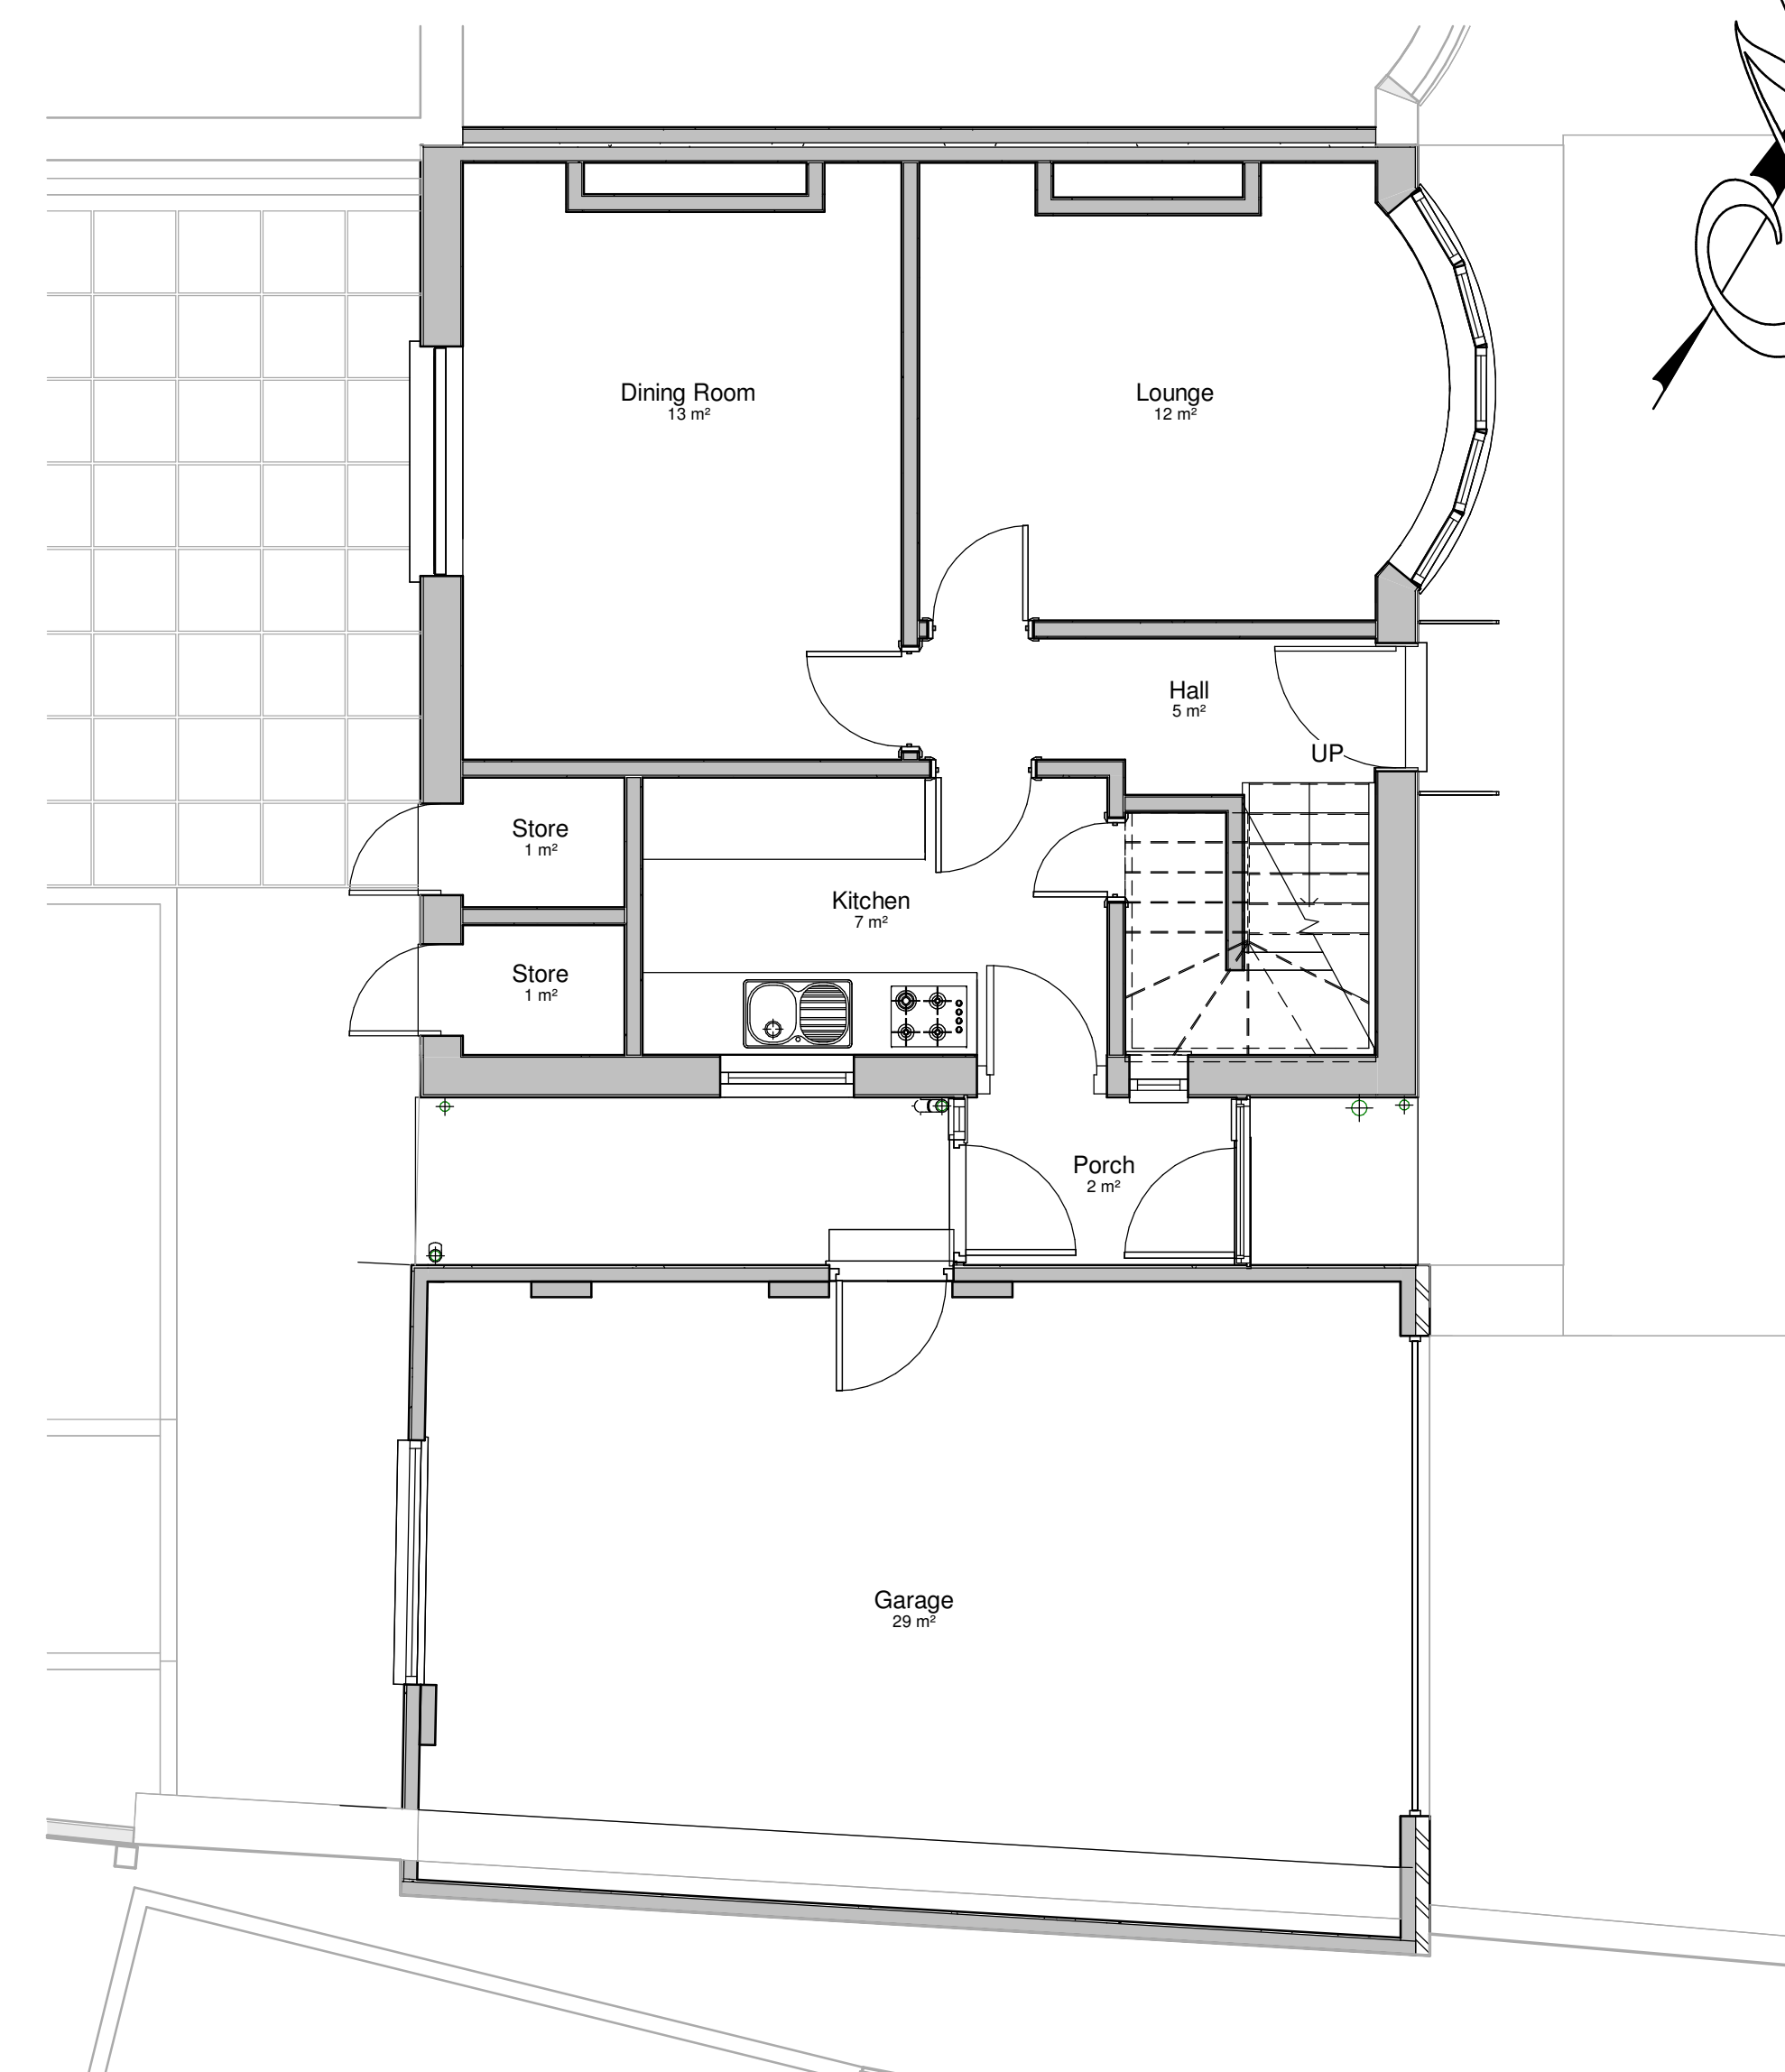
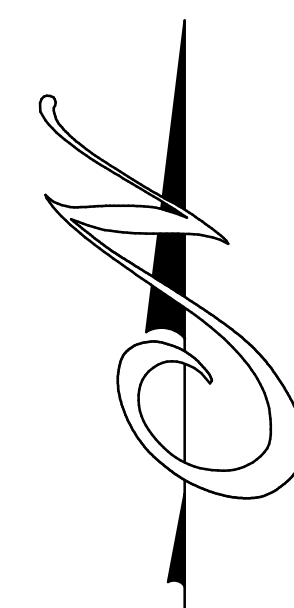
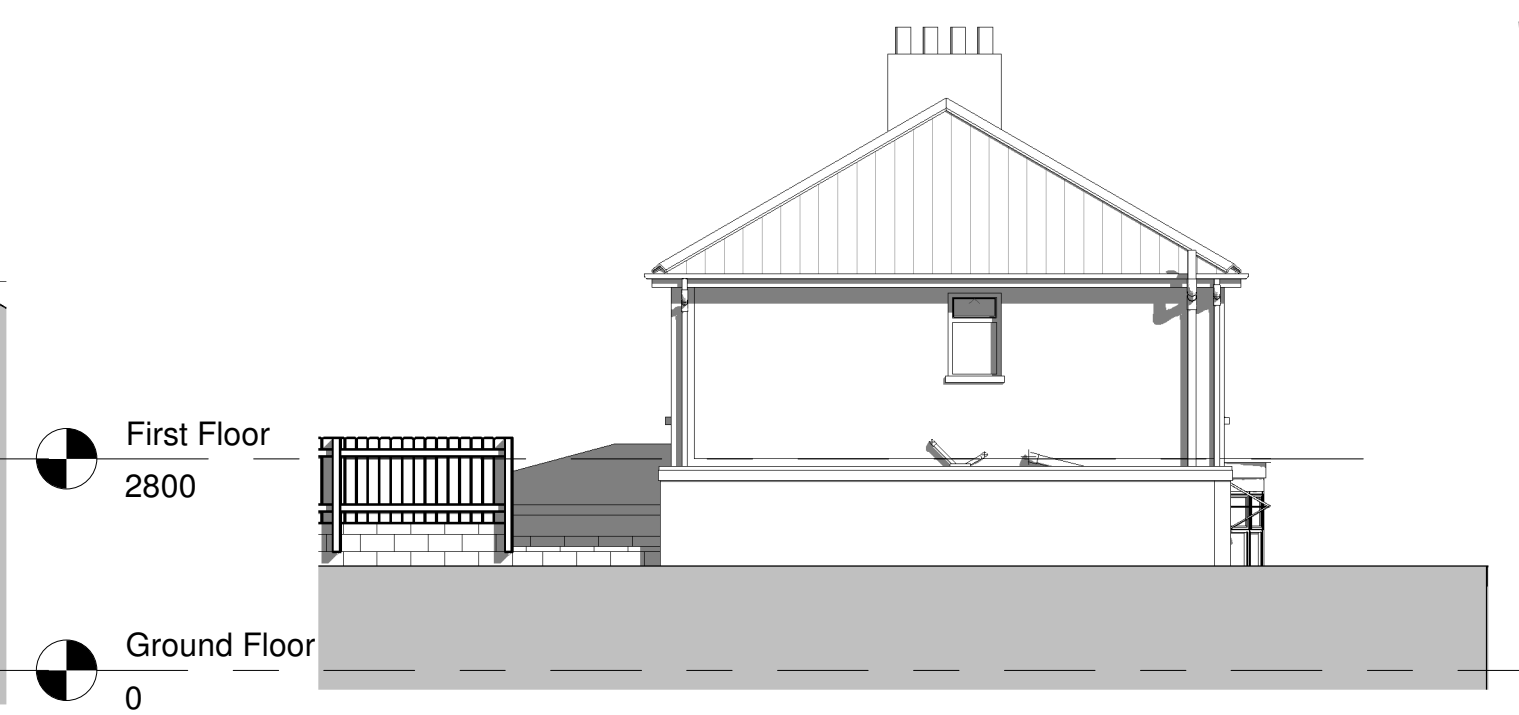


[illegible]

STATUS	PURPOSE OF ISSUE
--------	------------------

i.m. *Design Studio*

 Chartered Institute of
Architectural Technologists
Registered Practice

27 Park Avenue,
Skewen, SA106RU

PROJECT

Proposed Side Extension
3 Gardners Lane
Neath SA11 2AA

TITLE

Existing Details

CLIENT

Mr Neil Callard

DRAWN BY J.Morris	CHECKED BY	DATE 06/19/26
SCALE (@ A1) As indicated		PROJECT NUMBER Project Number
DRAWING NUMBER A101		REV B