


PLAN VIEW
OF PROPOSED

SCALE 1:50

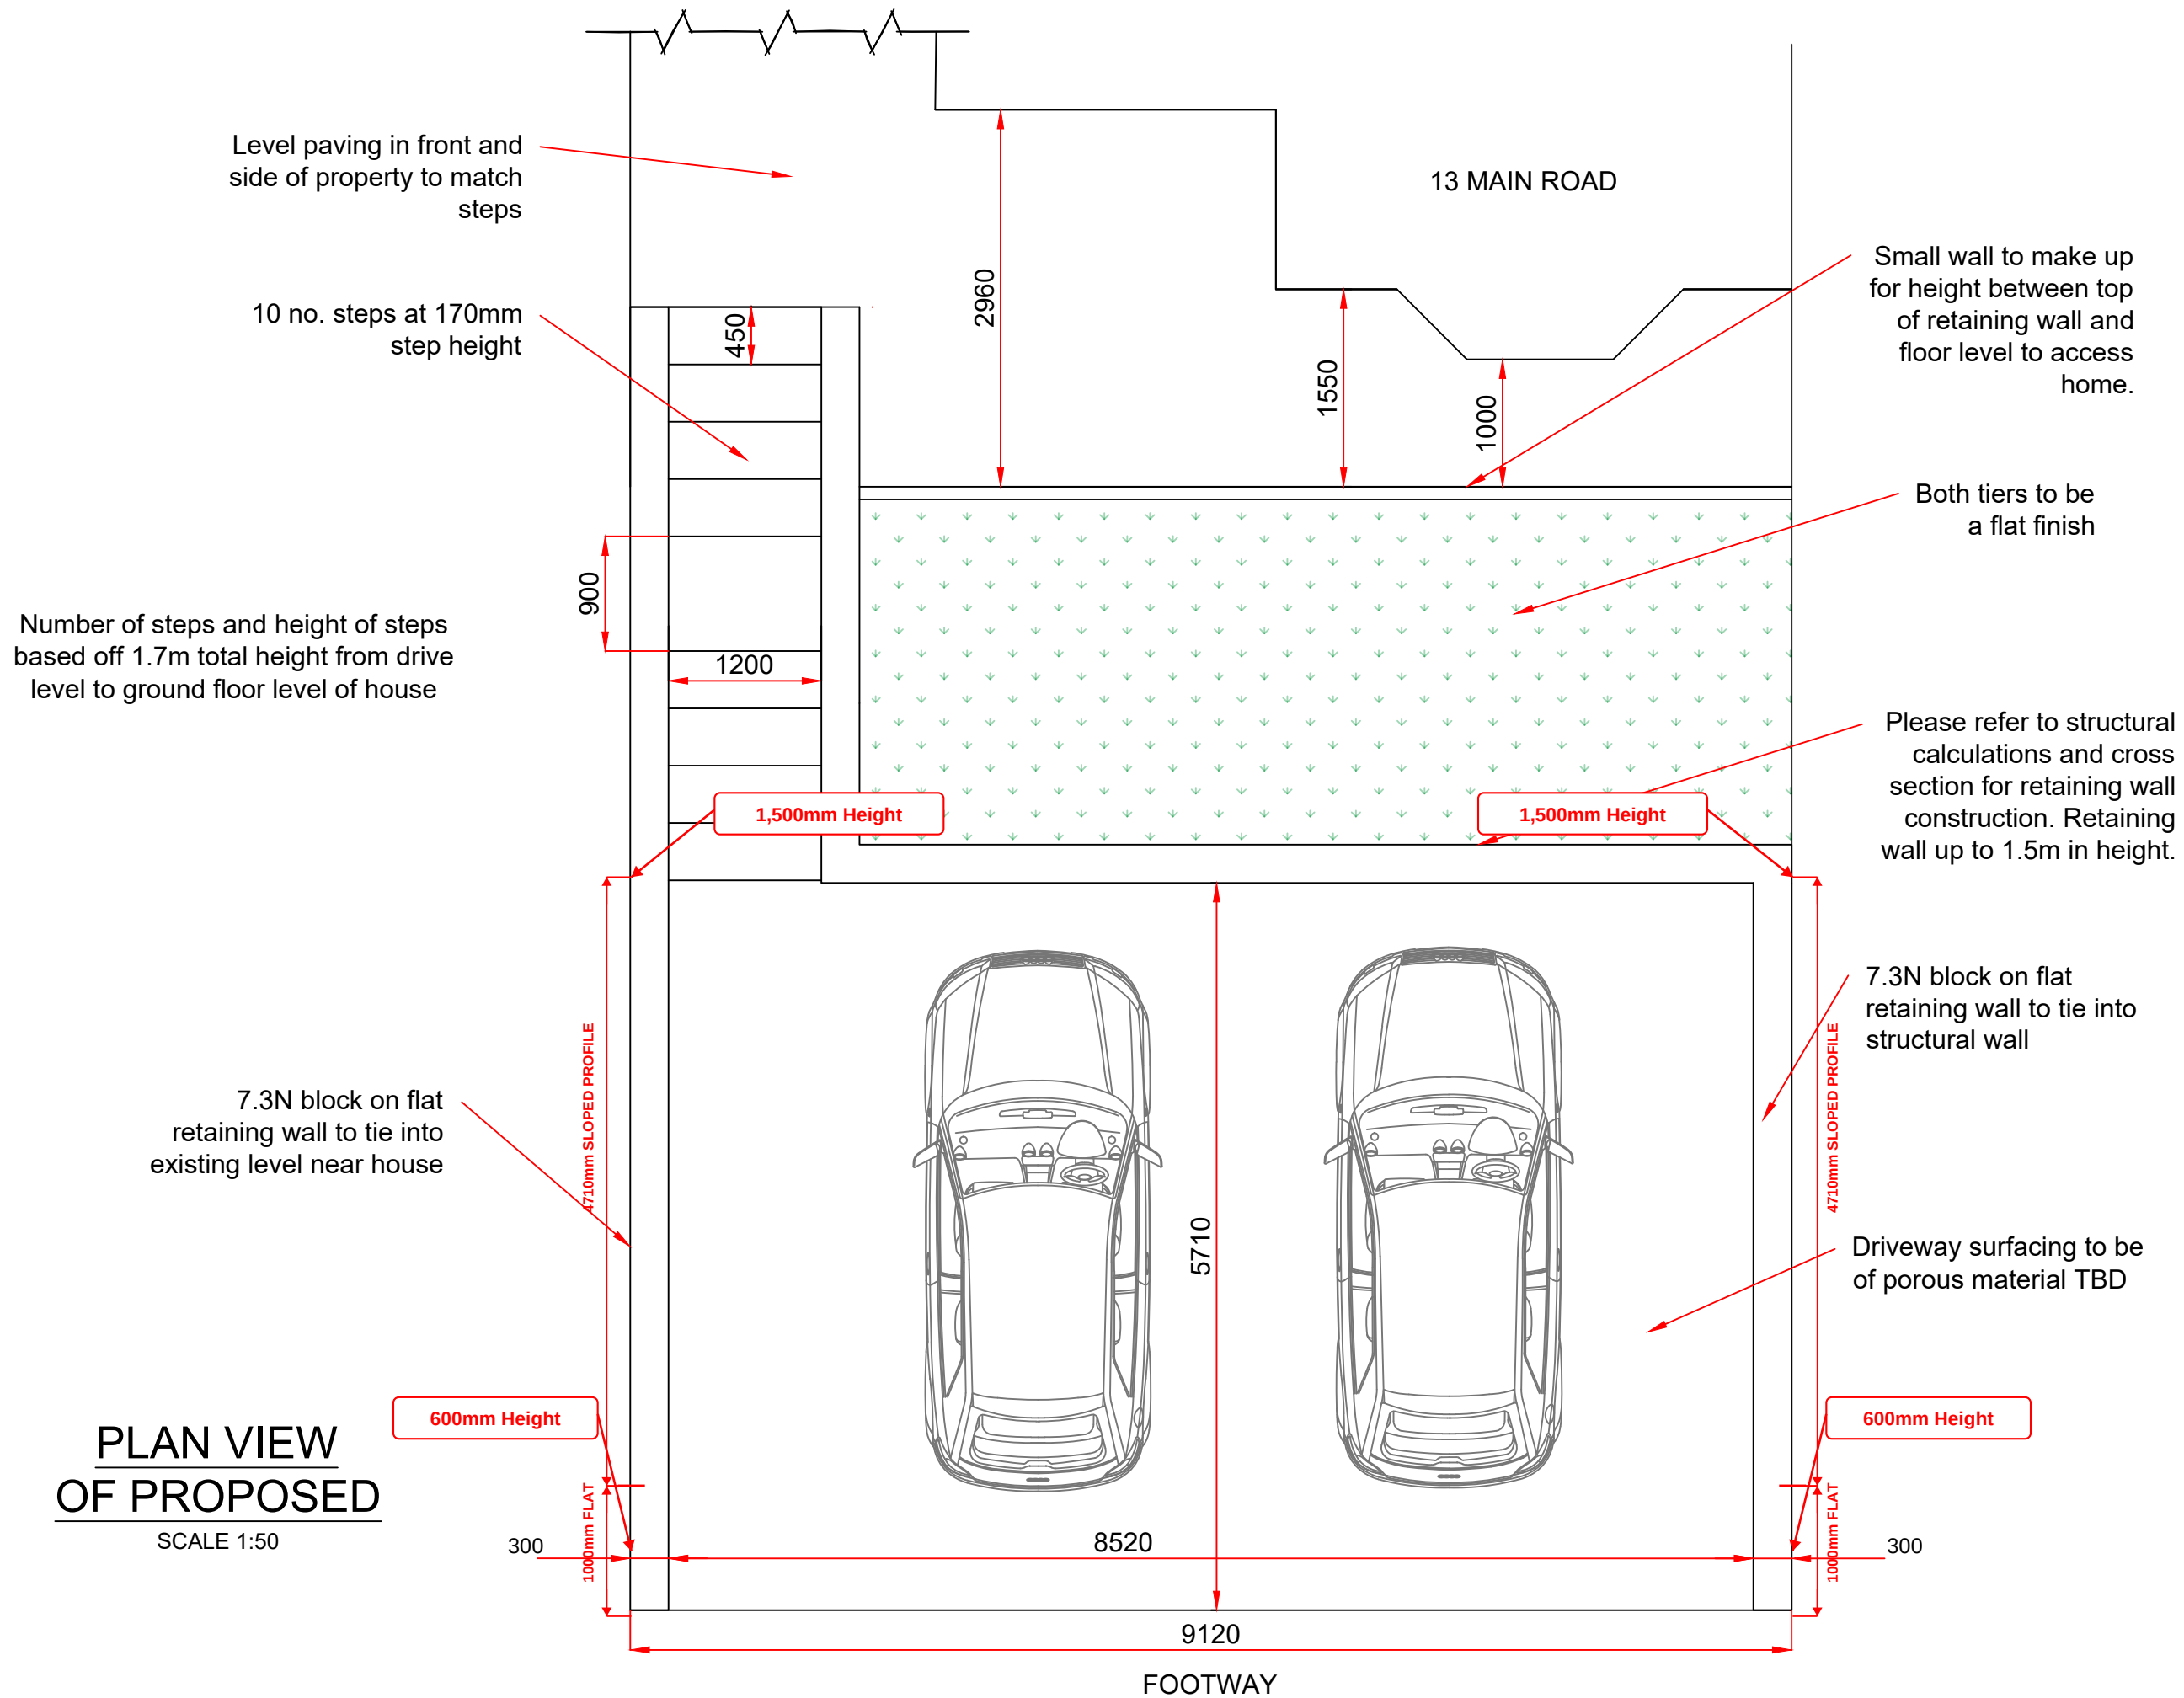

CDM Residual Risks

There are no residual risks that a competent contractor should not be able to effectively manage

General notes :-

Do not scale off this drawing

Contractors to check all dimensions on site prior to fabrications and report any errors/omissions to the engineer prior to construction.

This drawing is to be read in conjunction with all relevant Barratt Associates and architects drawings

Revisions	Ref	Initial	Date

Barratt Associates
Structural & Civil Engineering Consultants

Studio 1
27 Heol Rhosybonwen
Cefneithin
Llanelli
Carmarthenshire
SA14 7DJ
07946 065 051

www.barratt-associates.co.uk

Client
Katie Ball

Description
Driveway Alterations
Proposed
Plan View

Project
13 Main Road
Bryncoch
Neath
SA10 7PD

Drawing status
CONSTRUCTION

Reinf. Schedule No.s
-

Scale at A1
Scale at A3
Drawn by
LK
Checked by
BA

Date
29/03/2026
Project number
26350
Drawing No.
PV
Rev.
-