

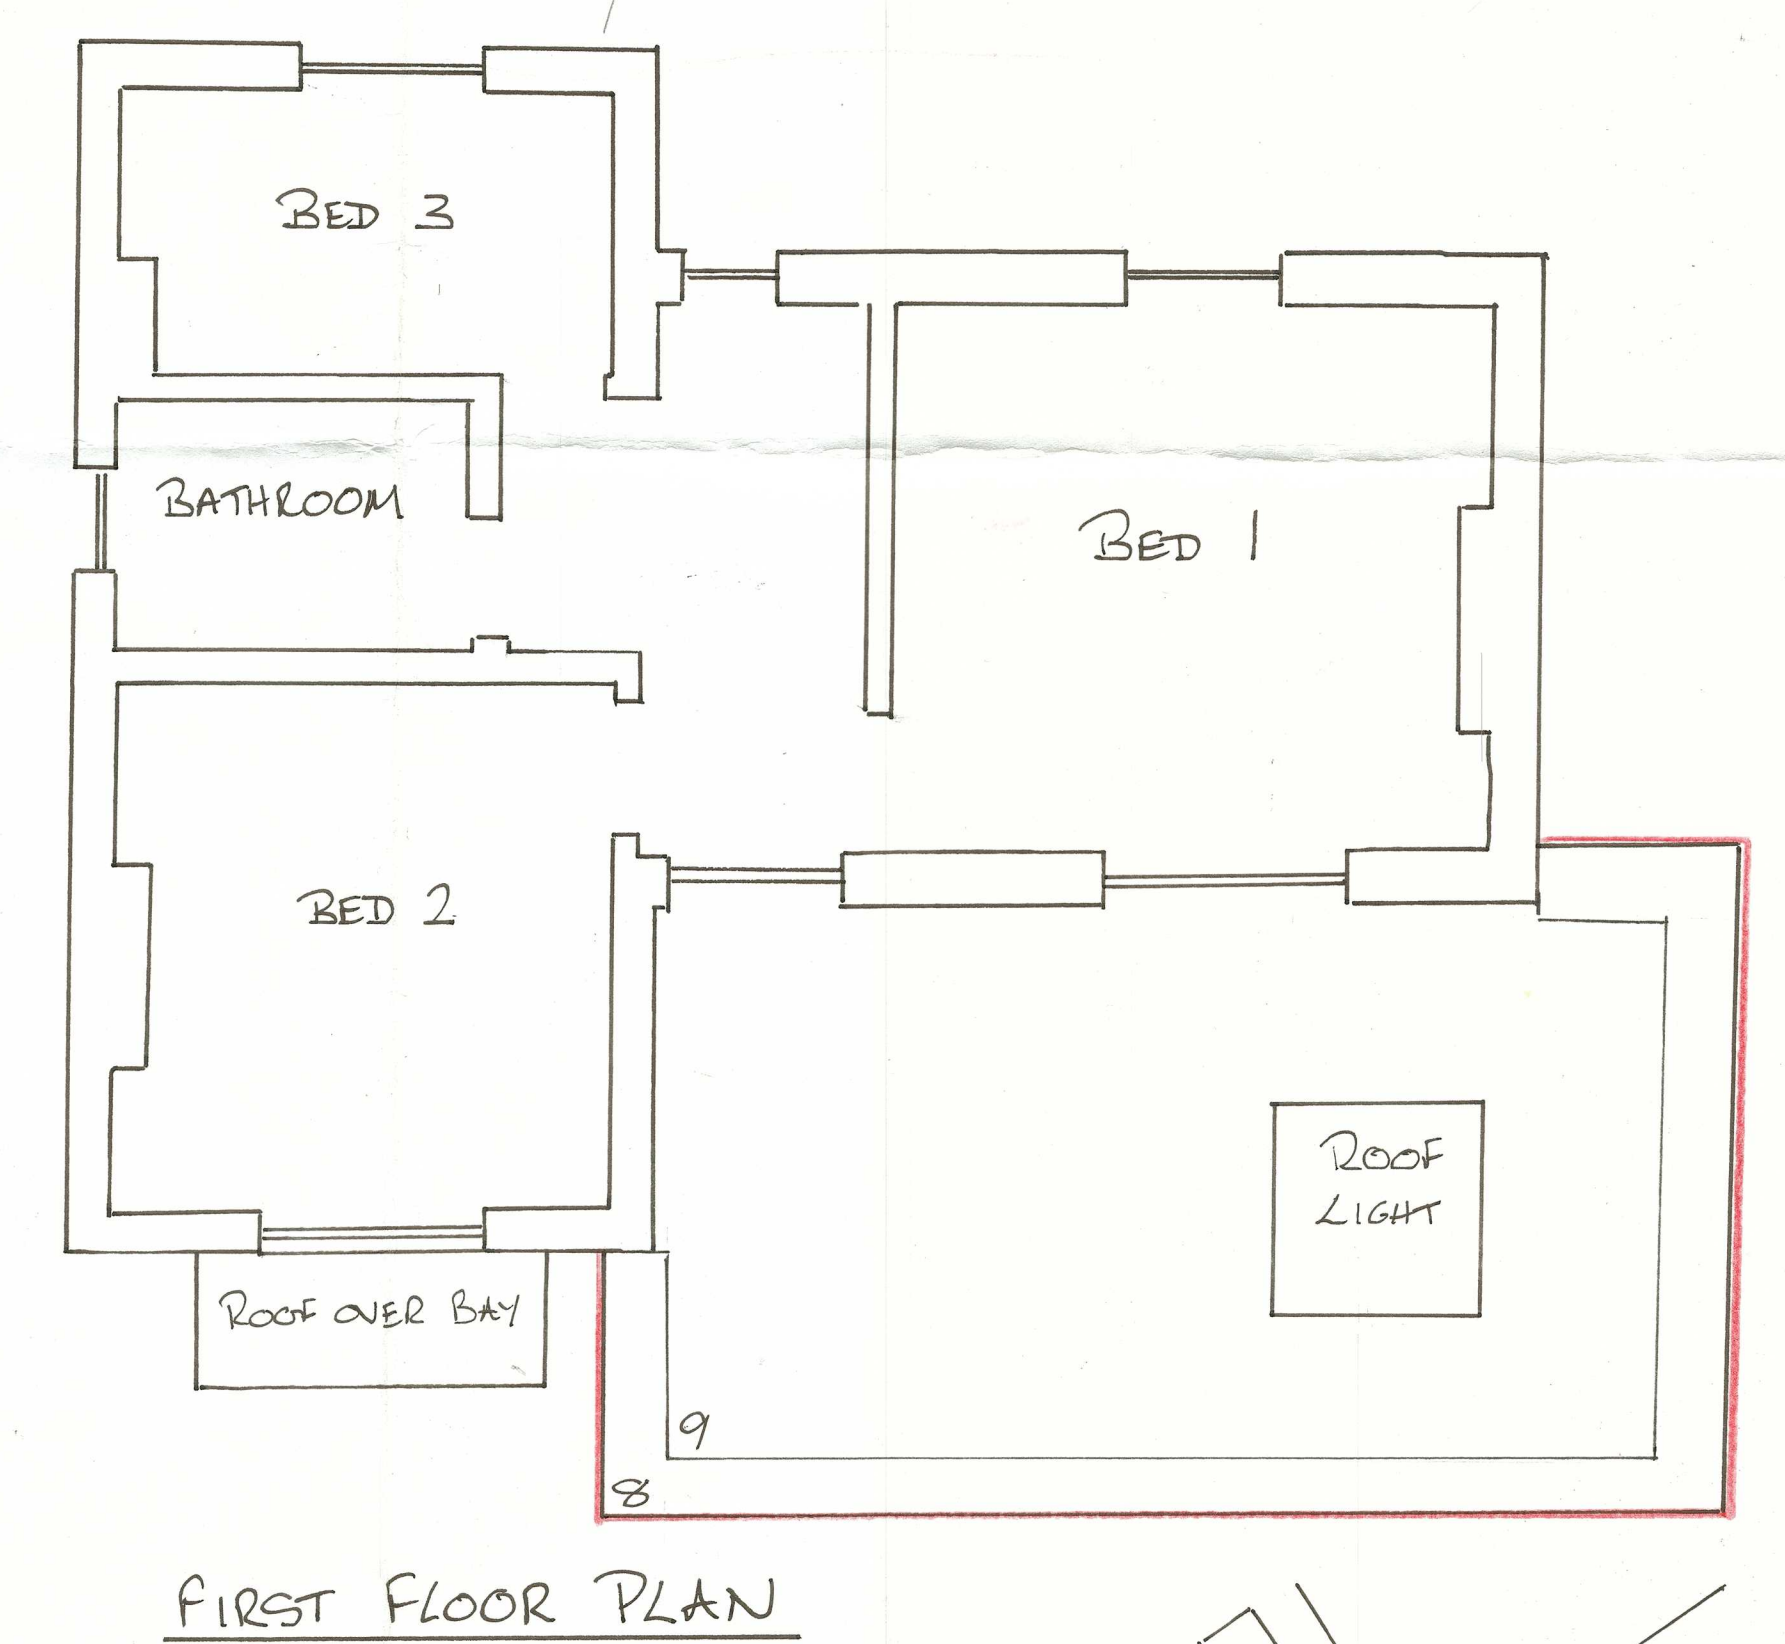
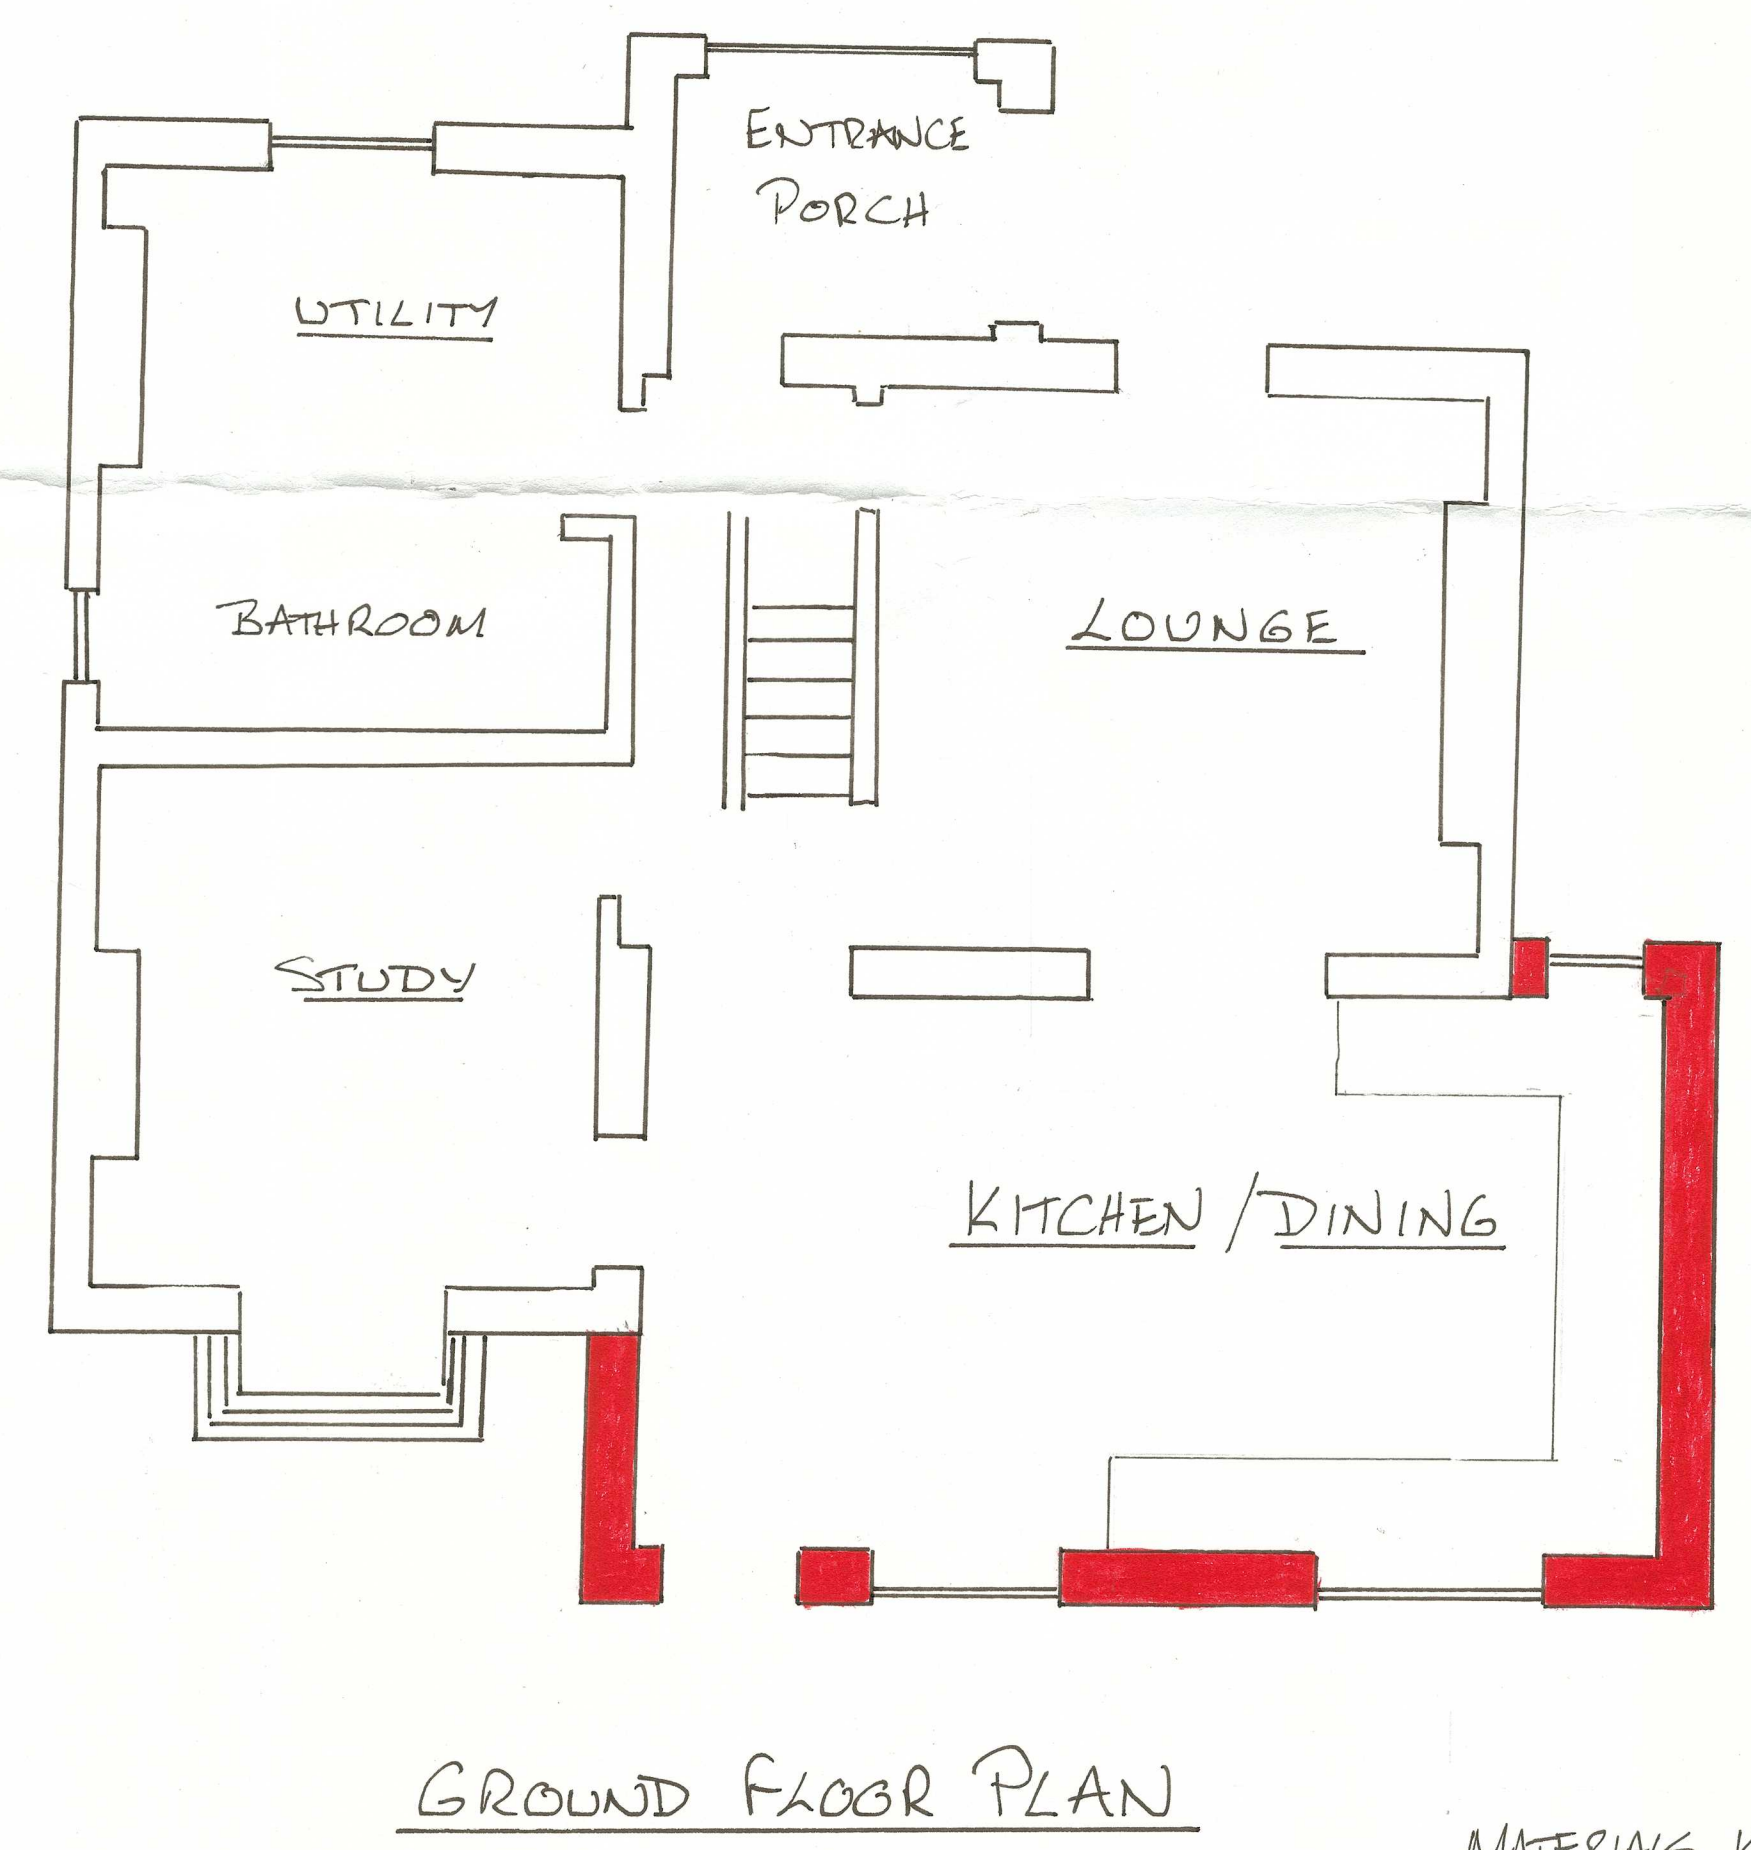
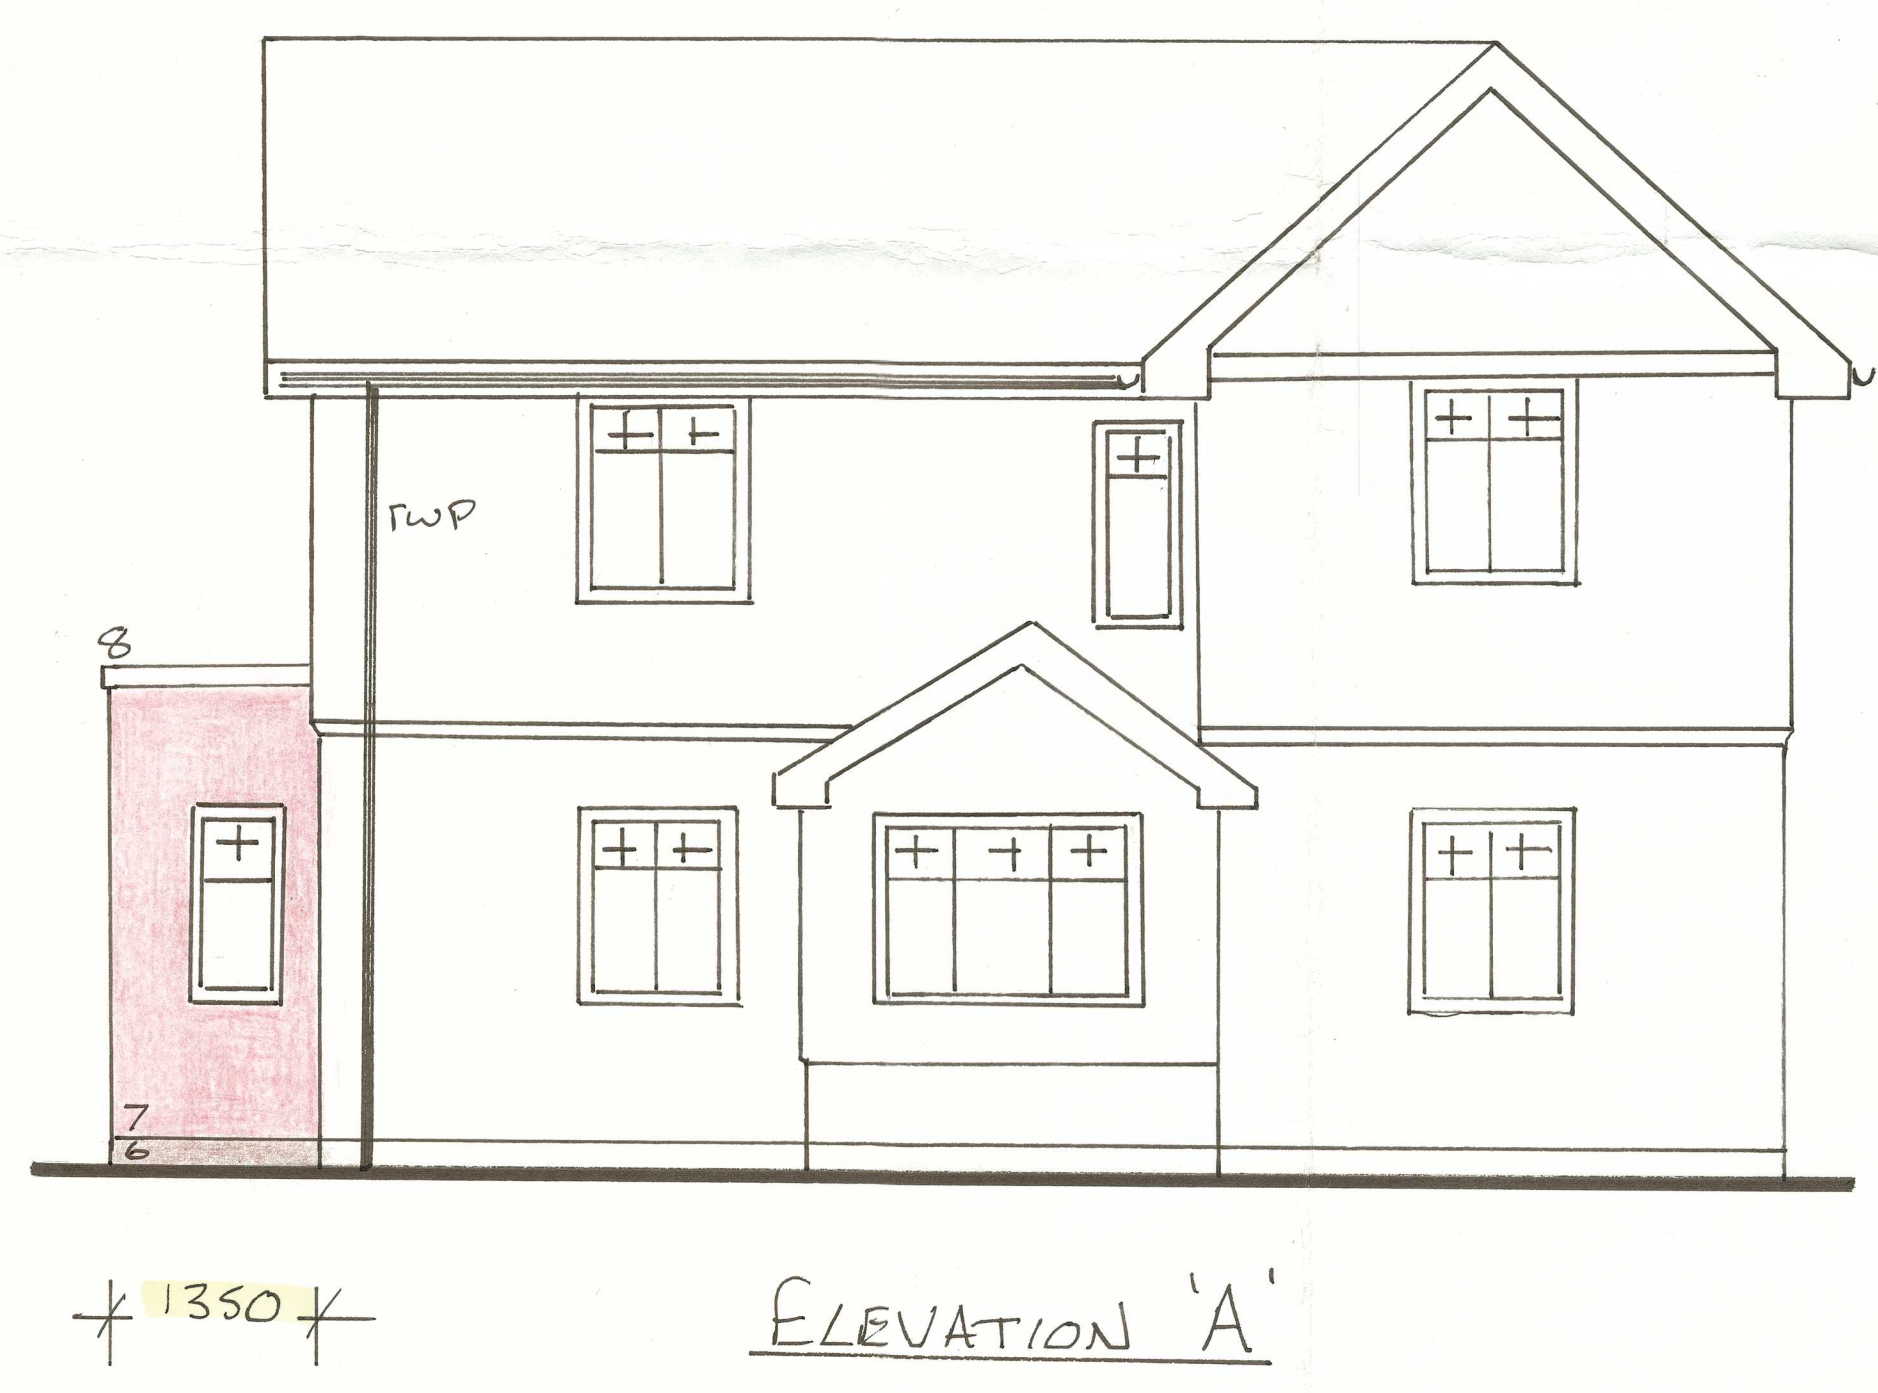


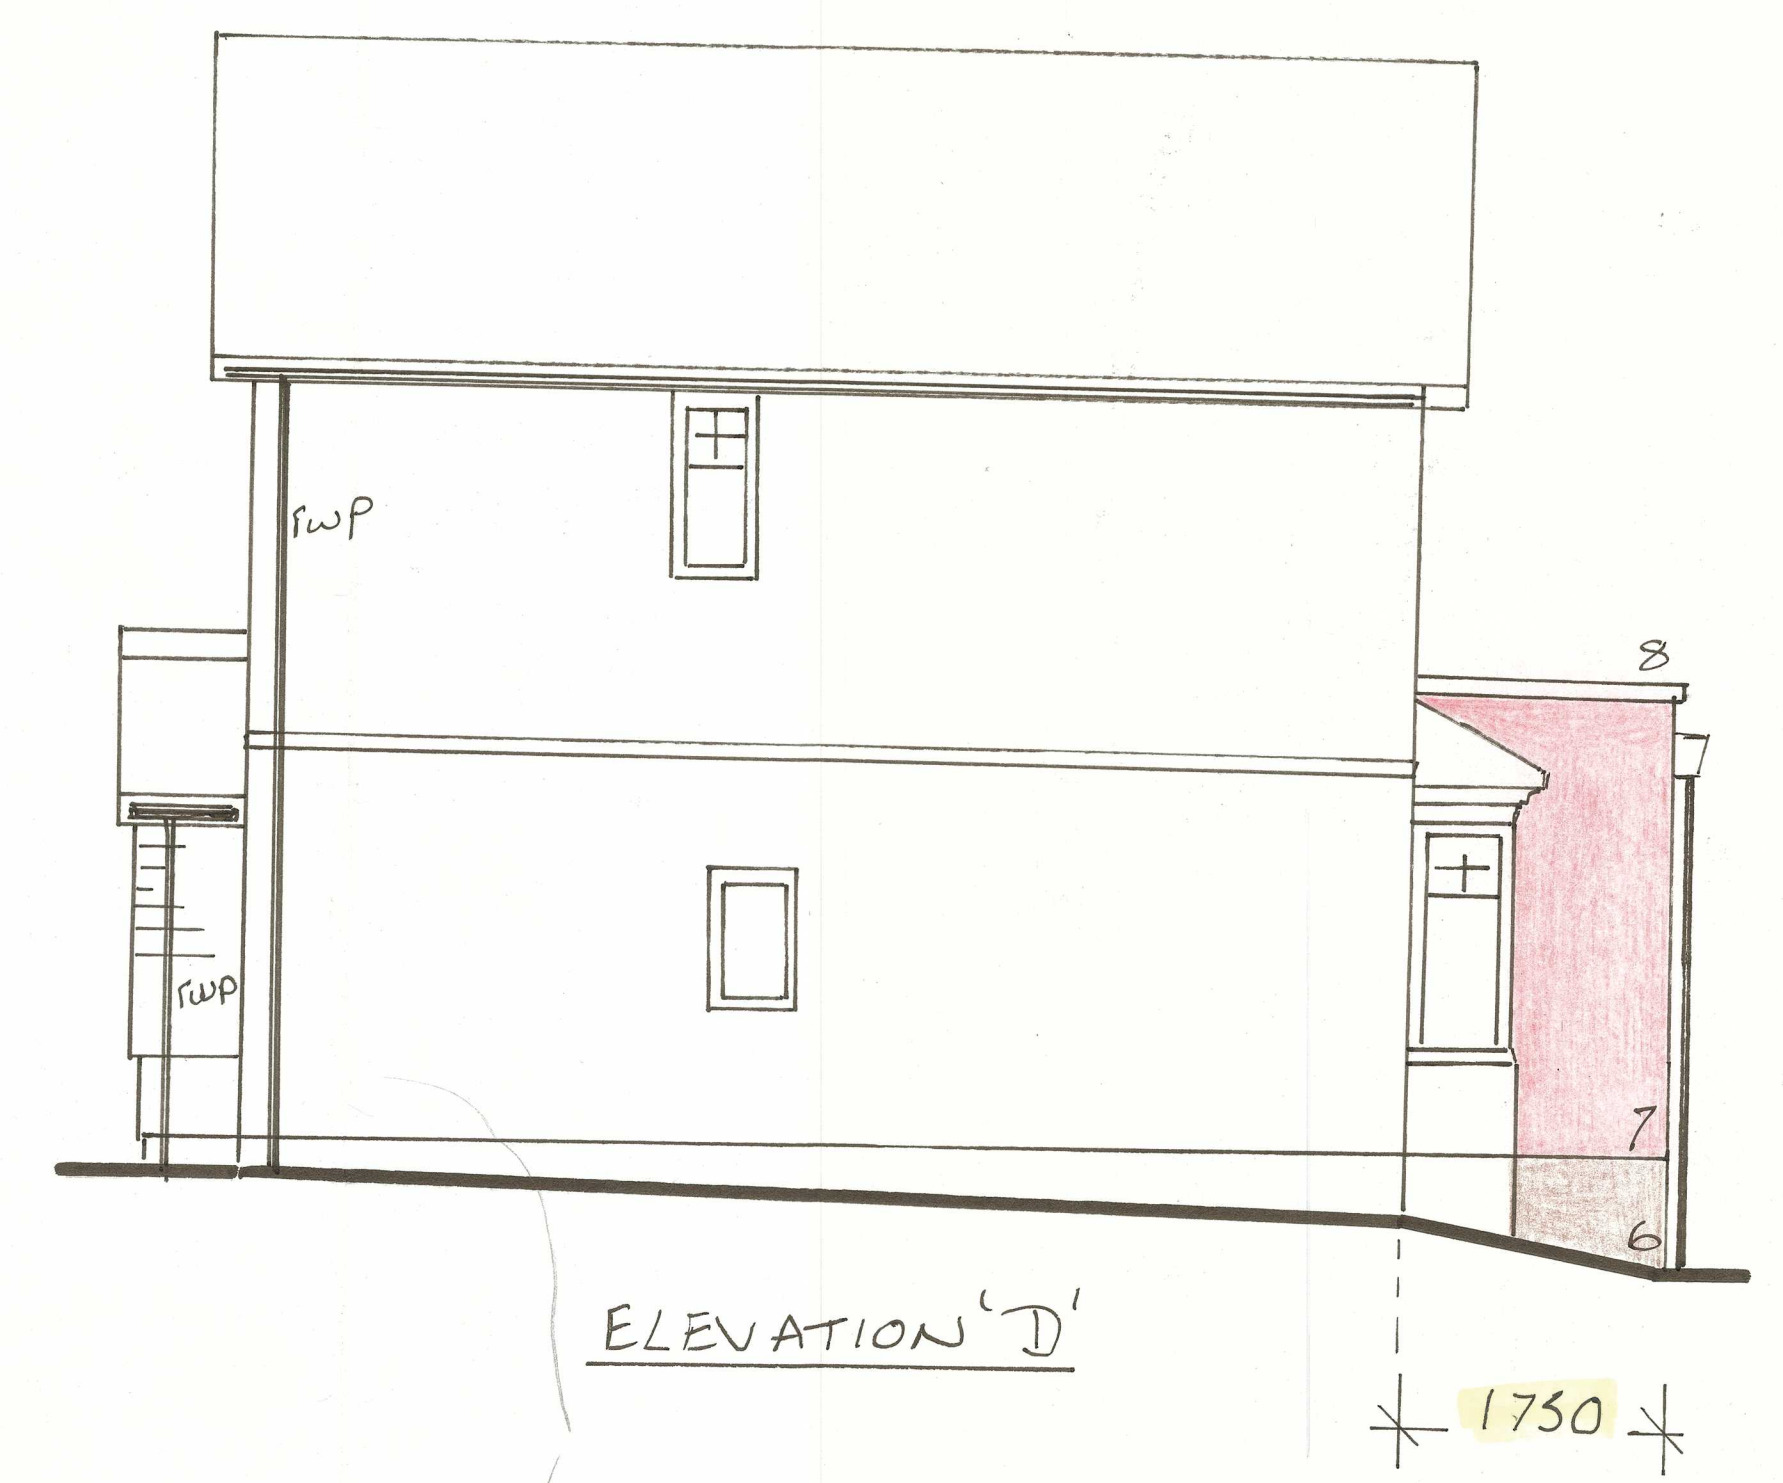

SCALE 1:50 @ A1

MATERIALS KEY:

6	RANDOM LAID SANDSTONE PLINTH TO MATCH EXISTING.
7	RED CLAY FACING BRICK (CLOSE MATCH TO ORIGINAL)
8	ALUMINIUM DARAPET CAPPING PPC (DARK GREY)
9	SINGLE PLY ROOFING (GREY)
	NEW DOORS/WINDOWS WOOD WHITE, TO MATCH EXISTING.

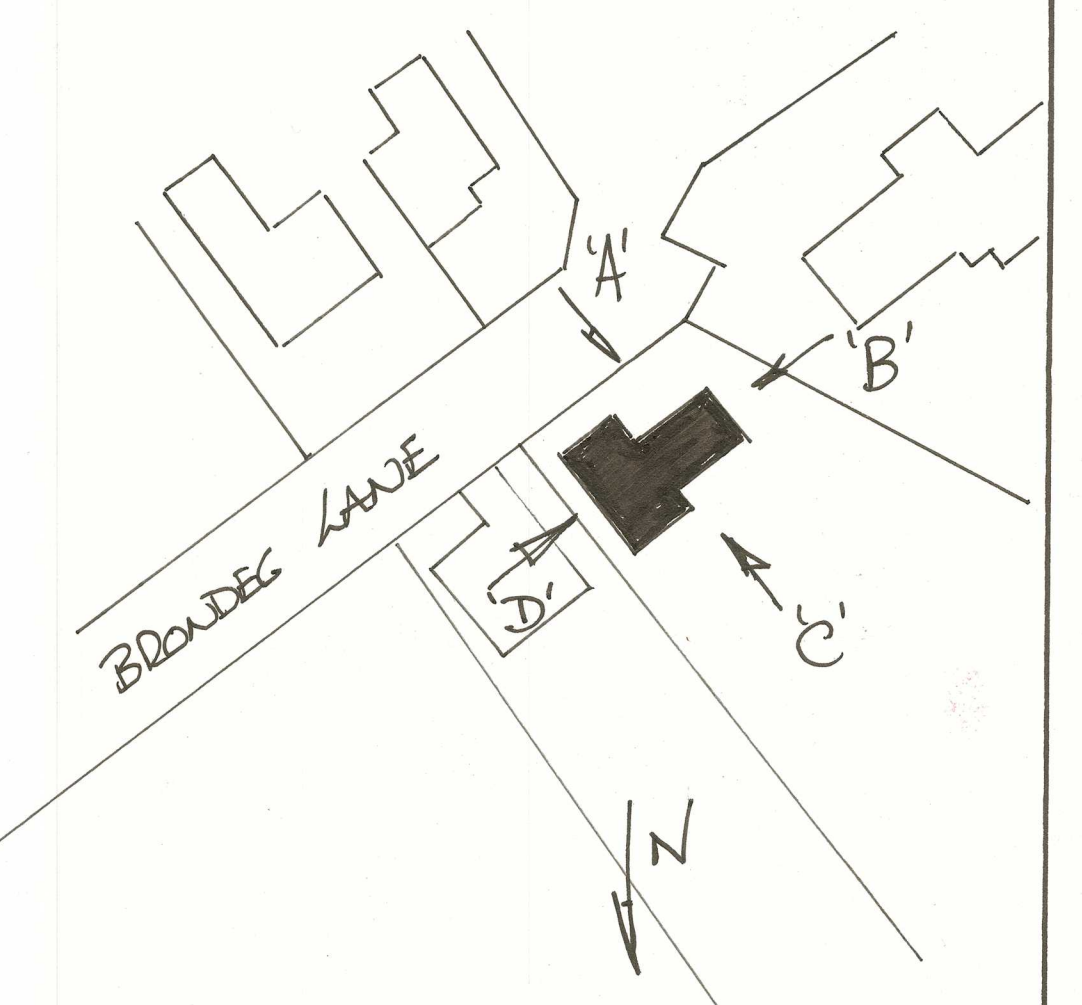

PROPOSED EXTENSION AT
14 BRONIES LANE
ALLTWN PONTARDawe
SWANSEA SA8 3AE

PLANS ELEVATIONS AND MATERIALS KEY
"AMENDED SCHEME"