
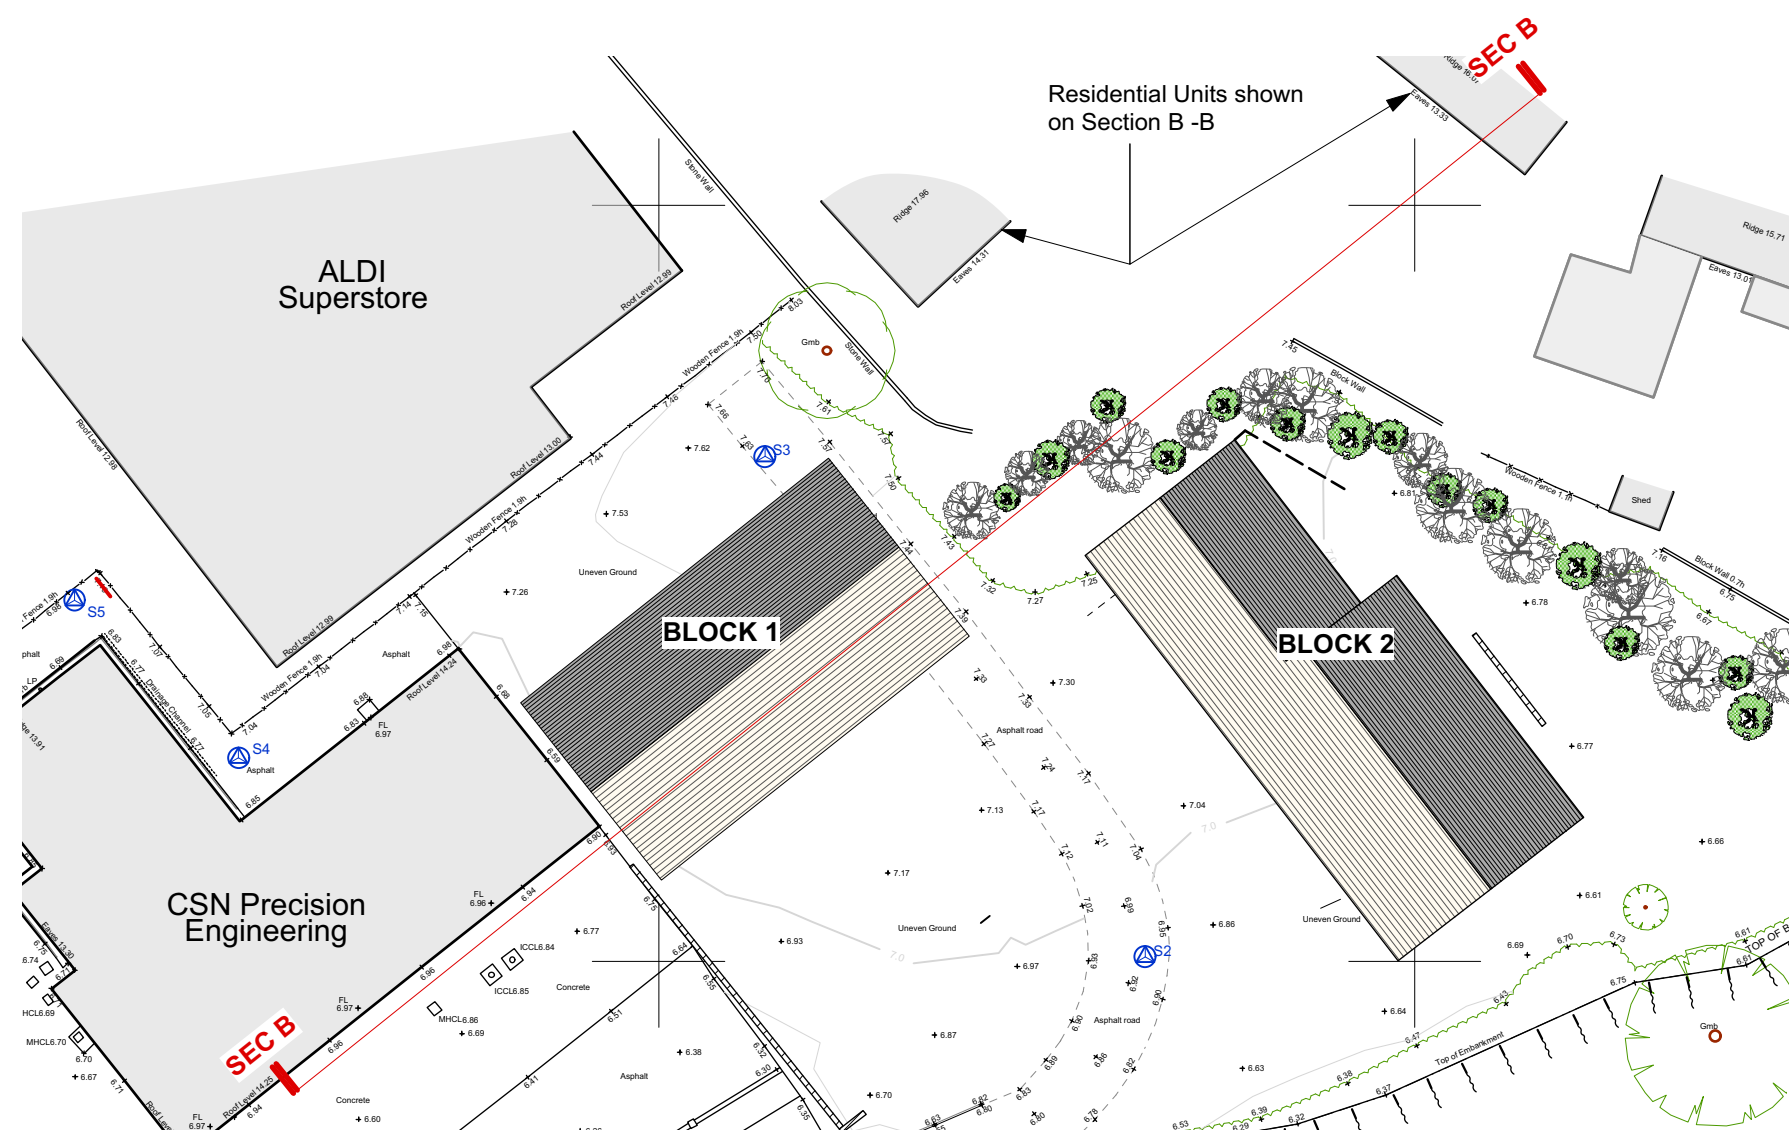


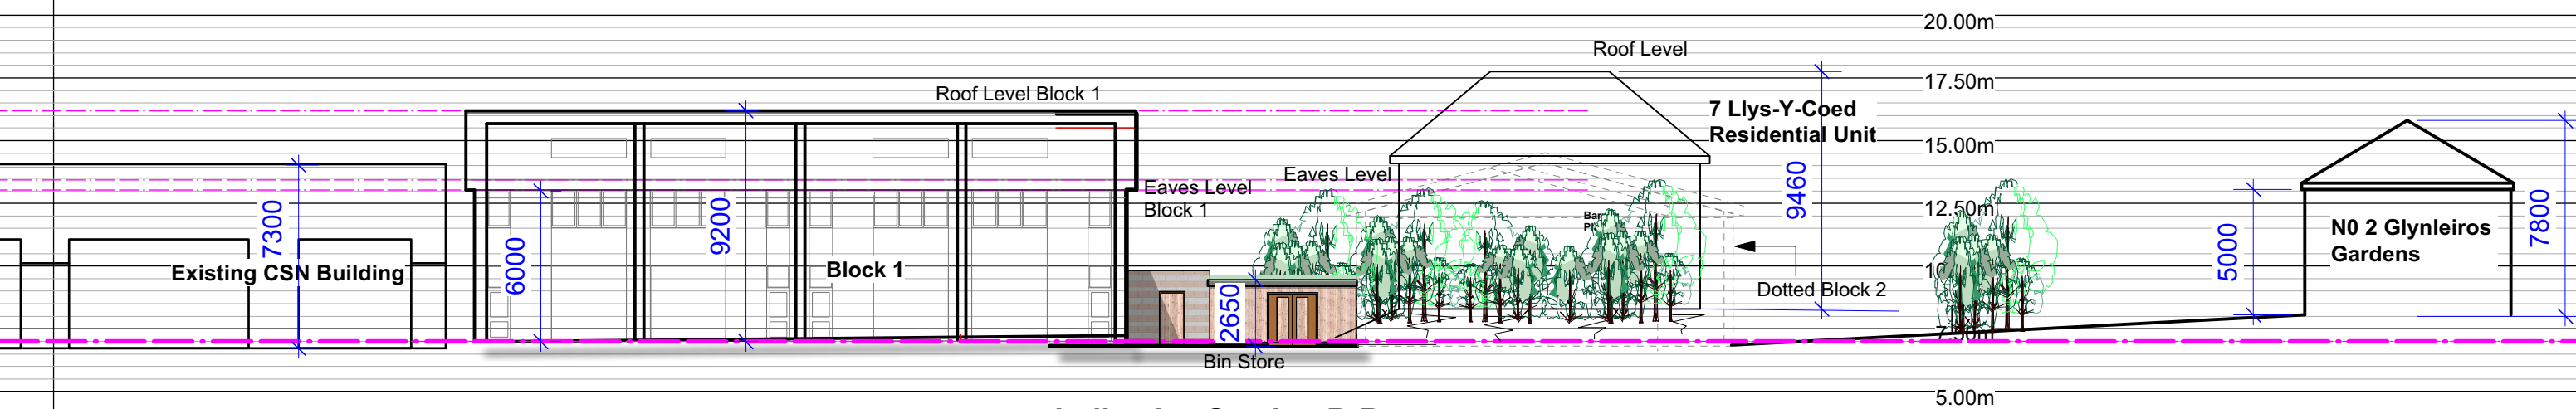

PLANNING

Drg No 07A

Revisions			
 T H O R P E BUILDING CONSULTANCY www.thorpebc.co.uk			
Client			
RwP Properties			
Project			
CSN Engineering Site, Neath			
Drawing			
Planning Indicative Section B-B			
JobNo.		DWGNo.	
PLANNING		07A	
Scale	Date	Drawn	Checked
1:250 & 1:500 @ A3	March 2026	ABN	ST