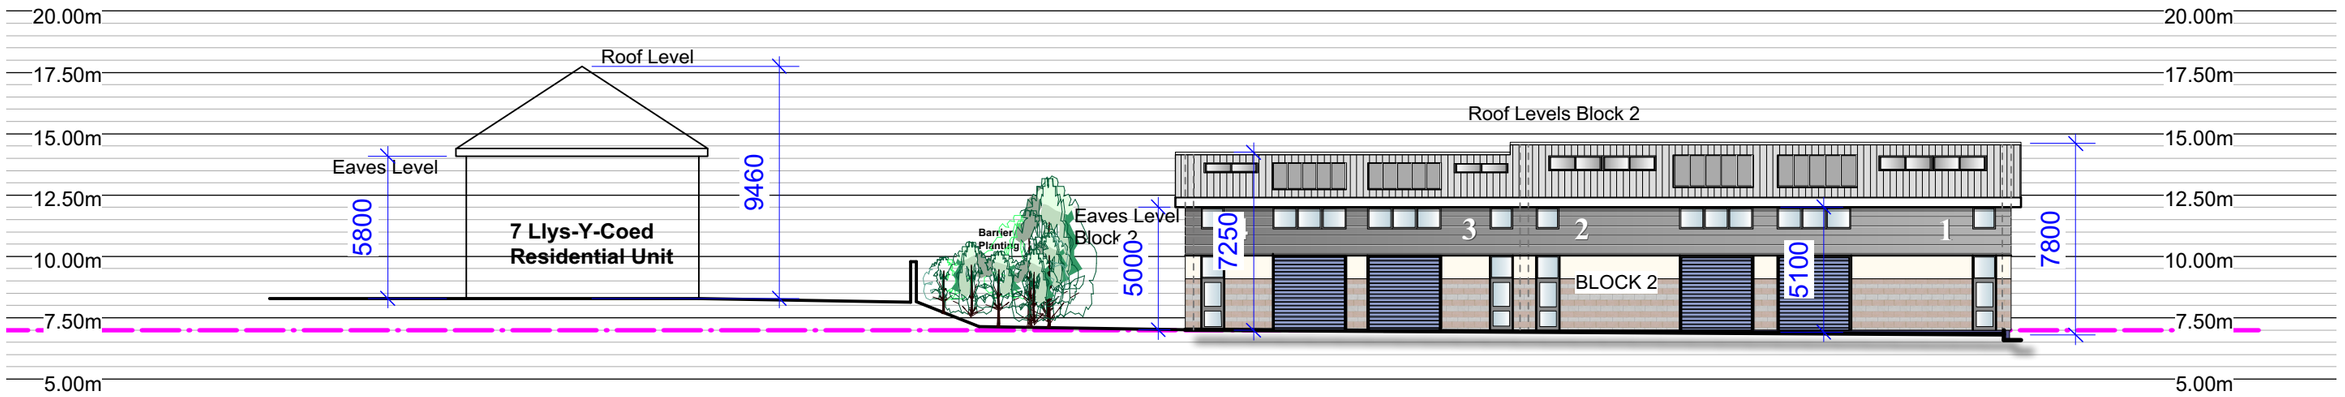

Indicative Section/Elevation D-D
Scale 1:250 @ A3

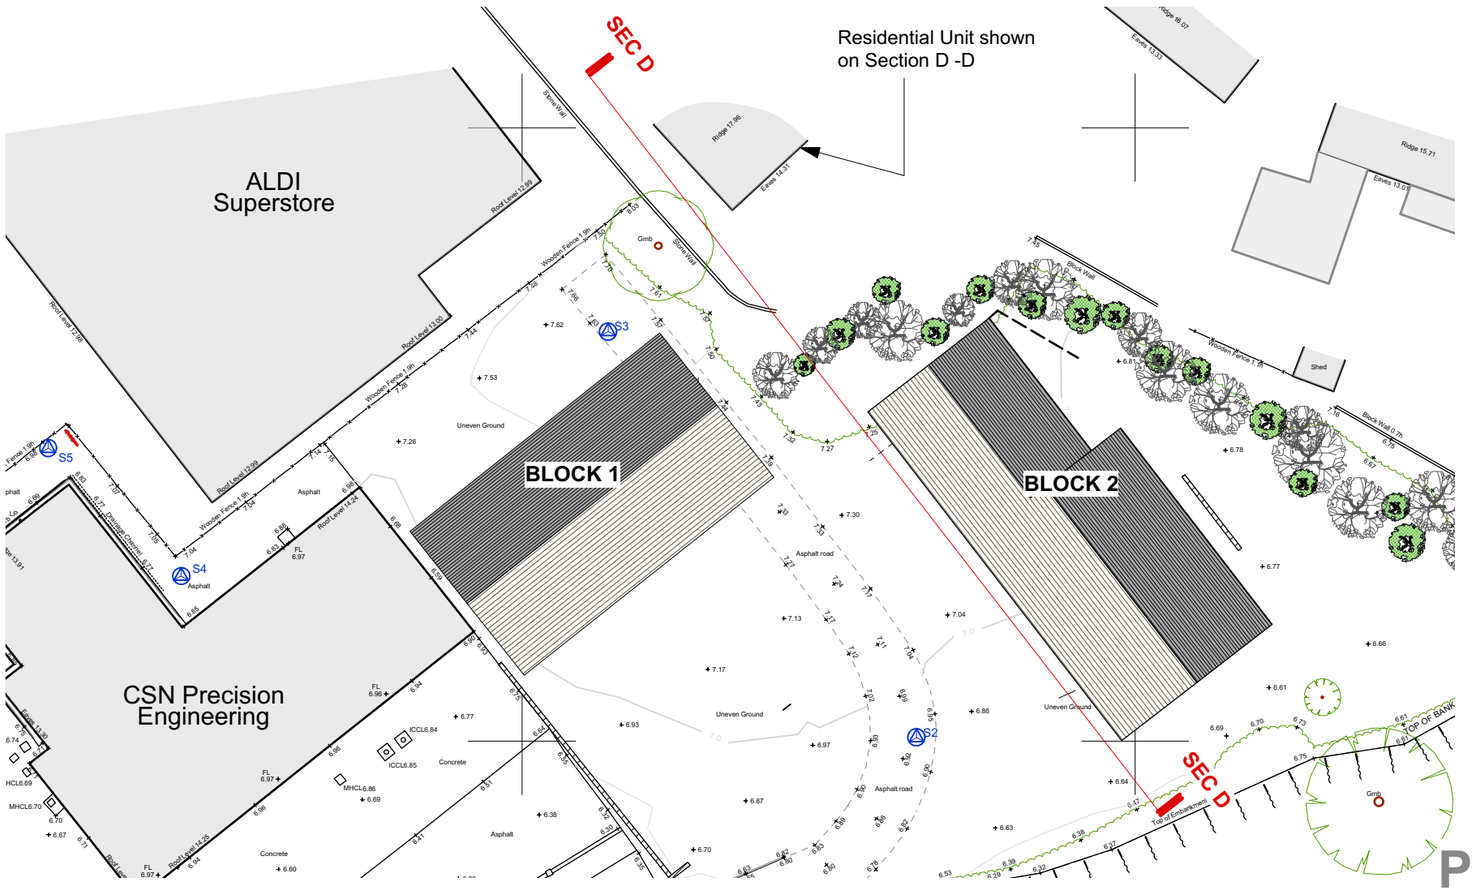

Proposed Plan of Units 1:500 @ A3

PLANNING
Drg No 09A

Revisions

THORPE
BUILDING CONSULTANCY
www.thorpebc.co.uk

Client
RwP Properties

Project
CSN Engineering Site,
Neath

Drawing
Planning
Indicative Section D-D

JobNo.	DWGNo.
PLANNING	09A

Scale	Date	Drawn	Checked
1:250 & 1:500 @ A3	March 2026	ABN	ST