


Indicative Section A-A
Scale 1:250 @ A3

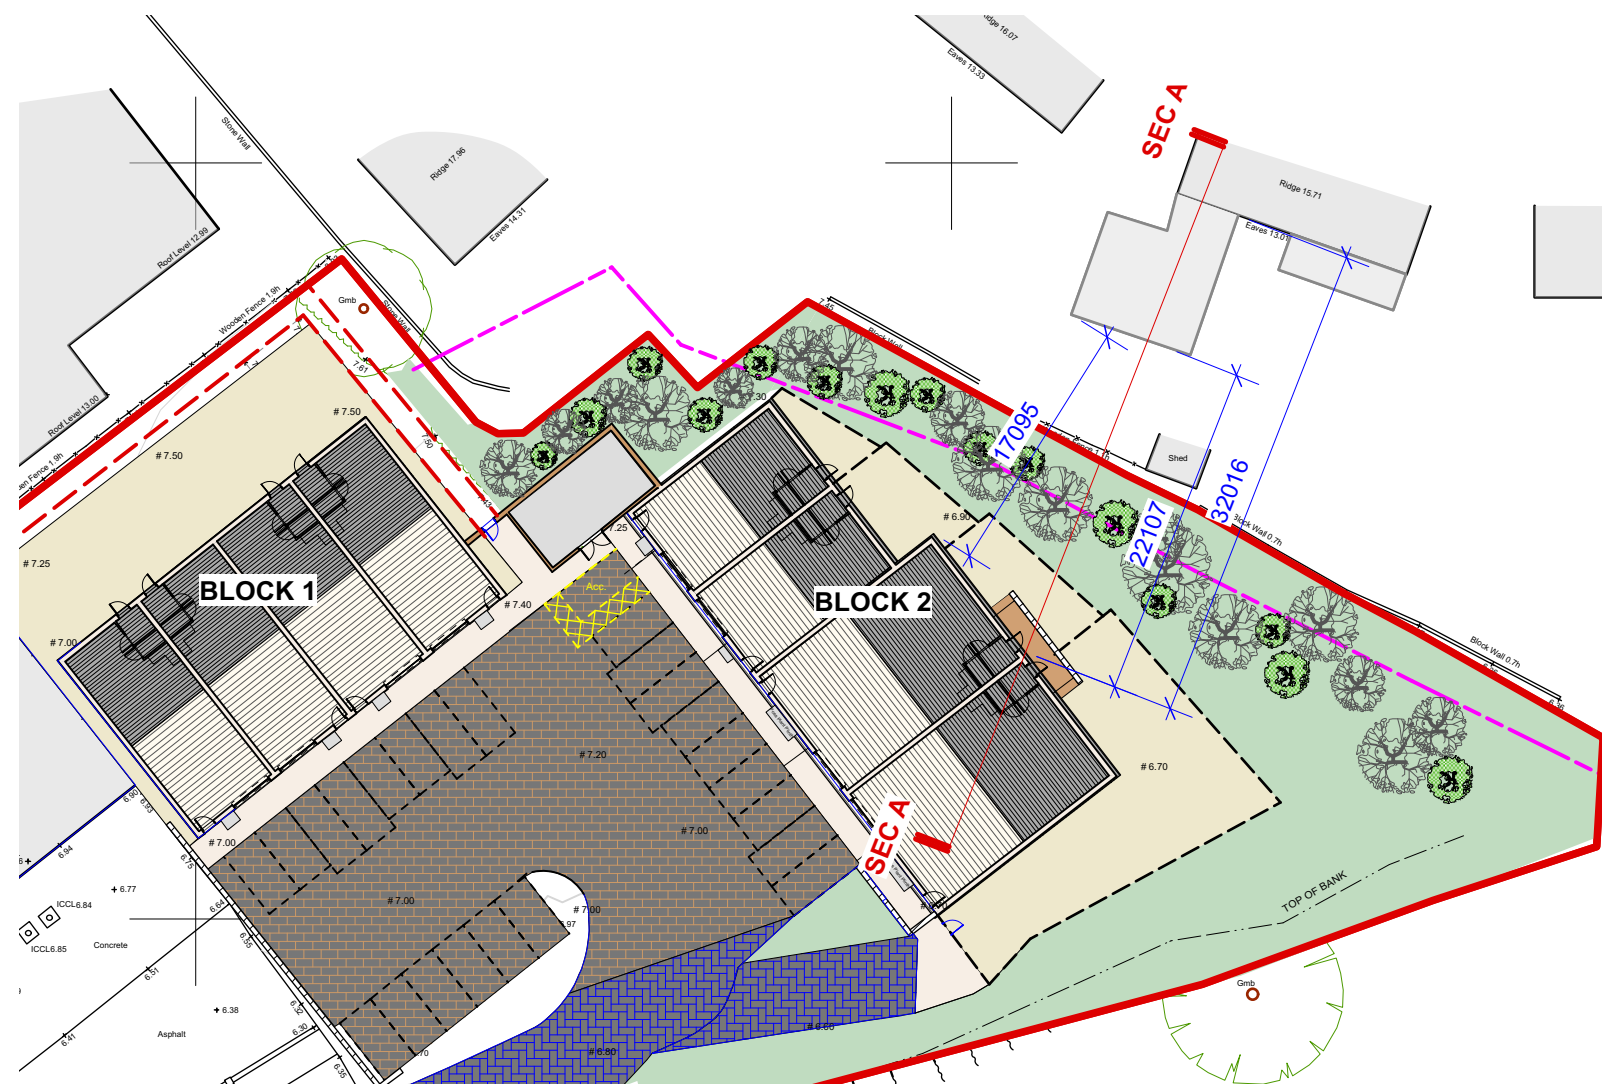

Proposed Plan of Units 1:500 @ A3

PLANNING
Drg No 05B

Notes

Where dimensions are not given, drawings should not be scaled, and in the event of any dimensional conflict, the matter must be referred to Thorpe Building Consultancy Ltd for clarification.

The Contractor must also refer to any separate Thorpe Building Consultancy Ltd specification document to be read in conjunction with this drawing.

Revisions



Client

RwP Properties

Project

CSN Engineering Site,
Neath

Drawing

Planning
Indicative Section A-A

JobNo.		DWGNo.	
PLANNING		05B	
Scale	Date	Drawn	Checked
1:250 & 1:500 @ A3	March 2026	ABN	ST