


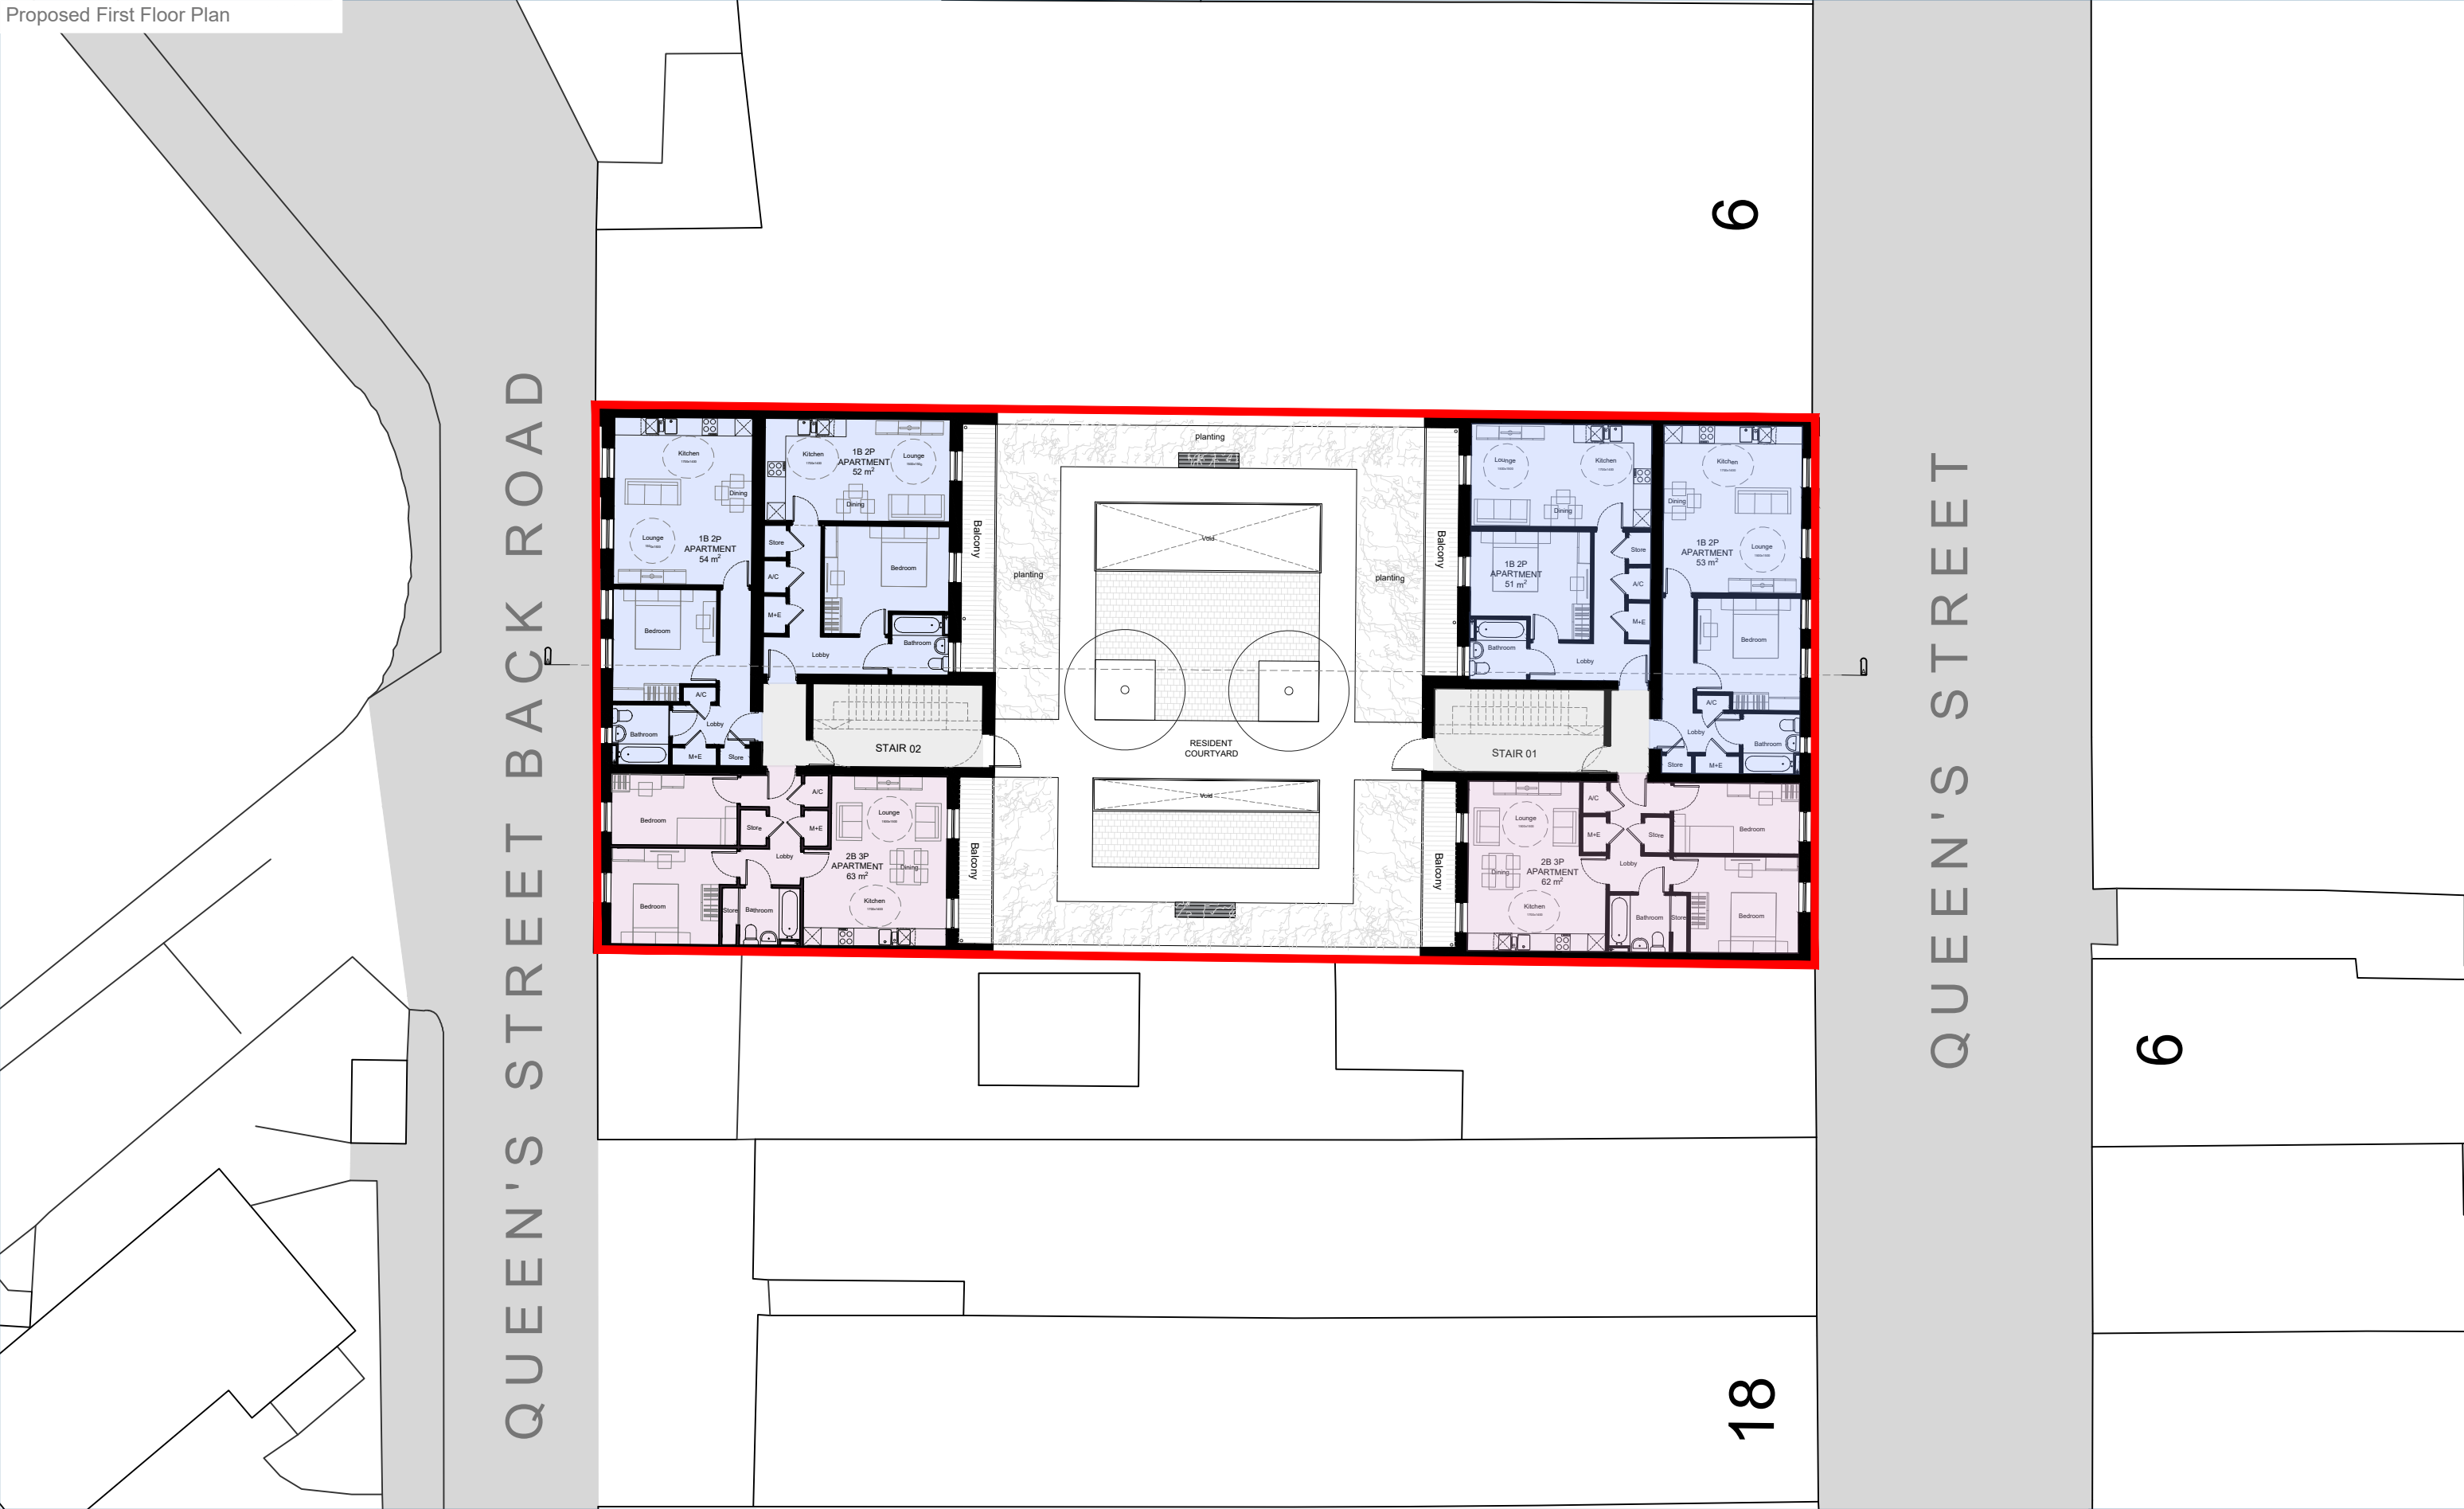

CLIENT Mr. Tariq Ahmed	SCALE @ A3 1:200	DATE Jan 26	DRAWN BY SC	REV.	DESCRIPTION	DATE	
JOB TITLE 8 - 12 Queen Street, Neath	JOB NO. 2515	DRAWING NO. P08-PR-1F-PLN	REVISION -				
DRAWING TITLE Proposed Plan First Floor	© Hammond Architectural Limited 2020 Figured dimensions must be taken in preference to scaled dimensions and any discrepancies are to be referred to Hammond Architectural Ltd. Contractors, subcontractors and suppliers must verify all dimensions on site before commencing any work or making any workshop drawings.						

Application Boundary
Awaiting updated
topographical survey for
boundary confirmation

10 Gold Tops
Newport
NP20 4PH

t. 01633 844970
e. info@hammond-ltd.co.uk

www.hammond-ltd.co.uk