


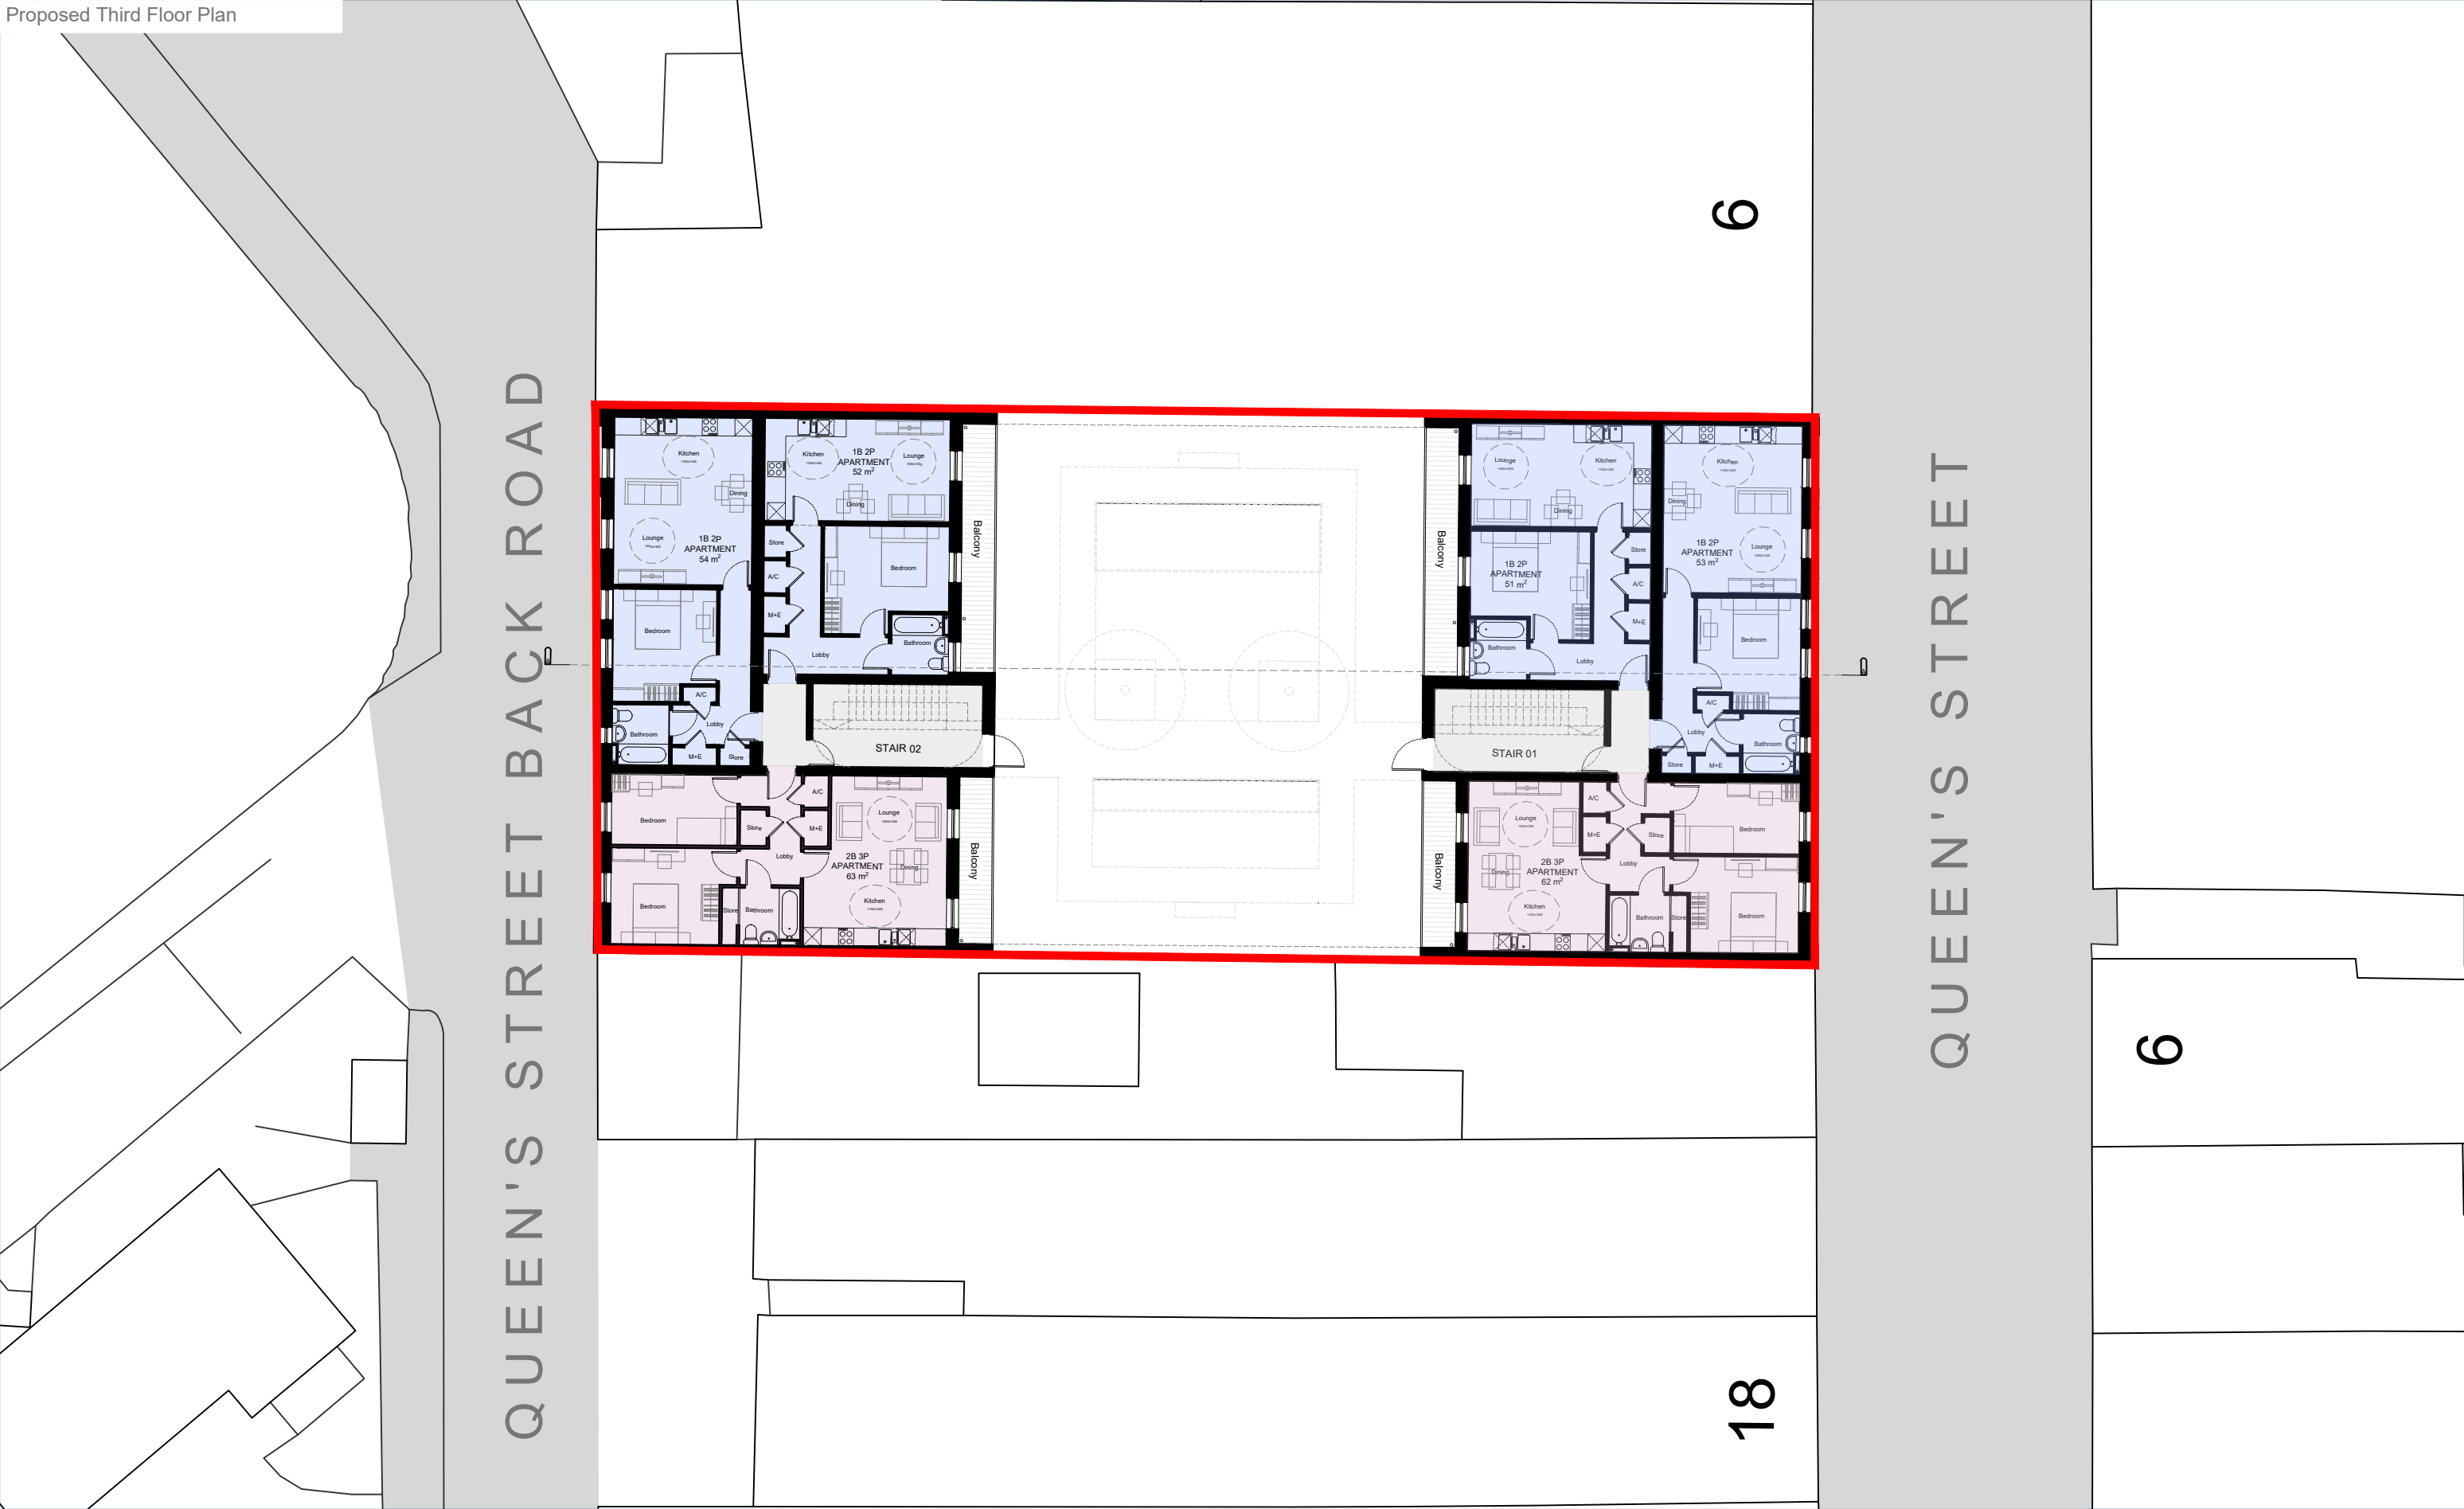

CLIENT Mr. Tariq Ahmed	SCALE @ A3 1:200	DATE Jan 26	DRAWN BY SC	REV.	DESCRIPTION	DATE	Application Boundary Awaiting updated topographical survey for boundary confirmation	10 Gold Tops Newport NP20 4PH t. 01633 844970 e. info@hammond-ltd.co.uk www.hammond-ltd.co.uk
JOB TITLE 8 - 12 Queen Street, Neath	JOB NO. 2515	DRAWING NO. P10-PR-3F-PLN	REVISION -					
DRAWING TITLE Proposed Plan Third Floor	© Hammond Architectural Limited 2020 Figured dimensions must be taken in preference to scaled dimensions and any discrepancies are to be referred to Hammond Architectural Ltd. Contractors, subcontractors and suppliers must verify all dimensions on site before commencing any work or making any workshop drawings.							