


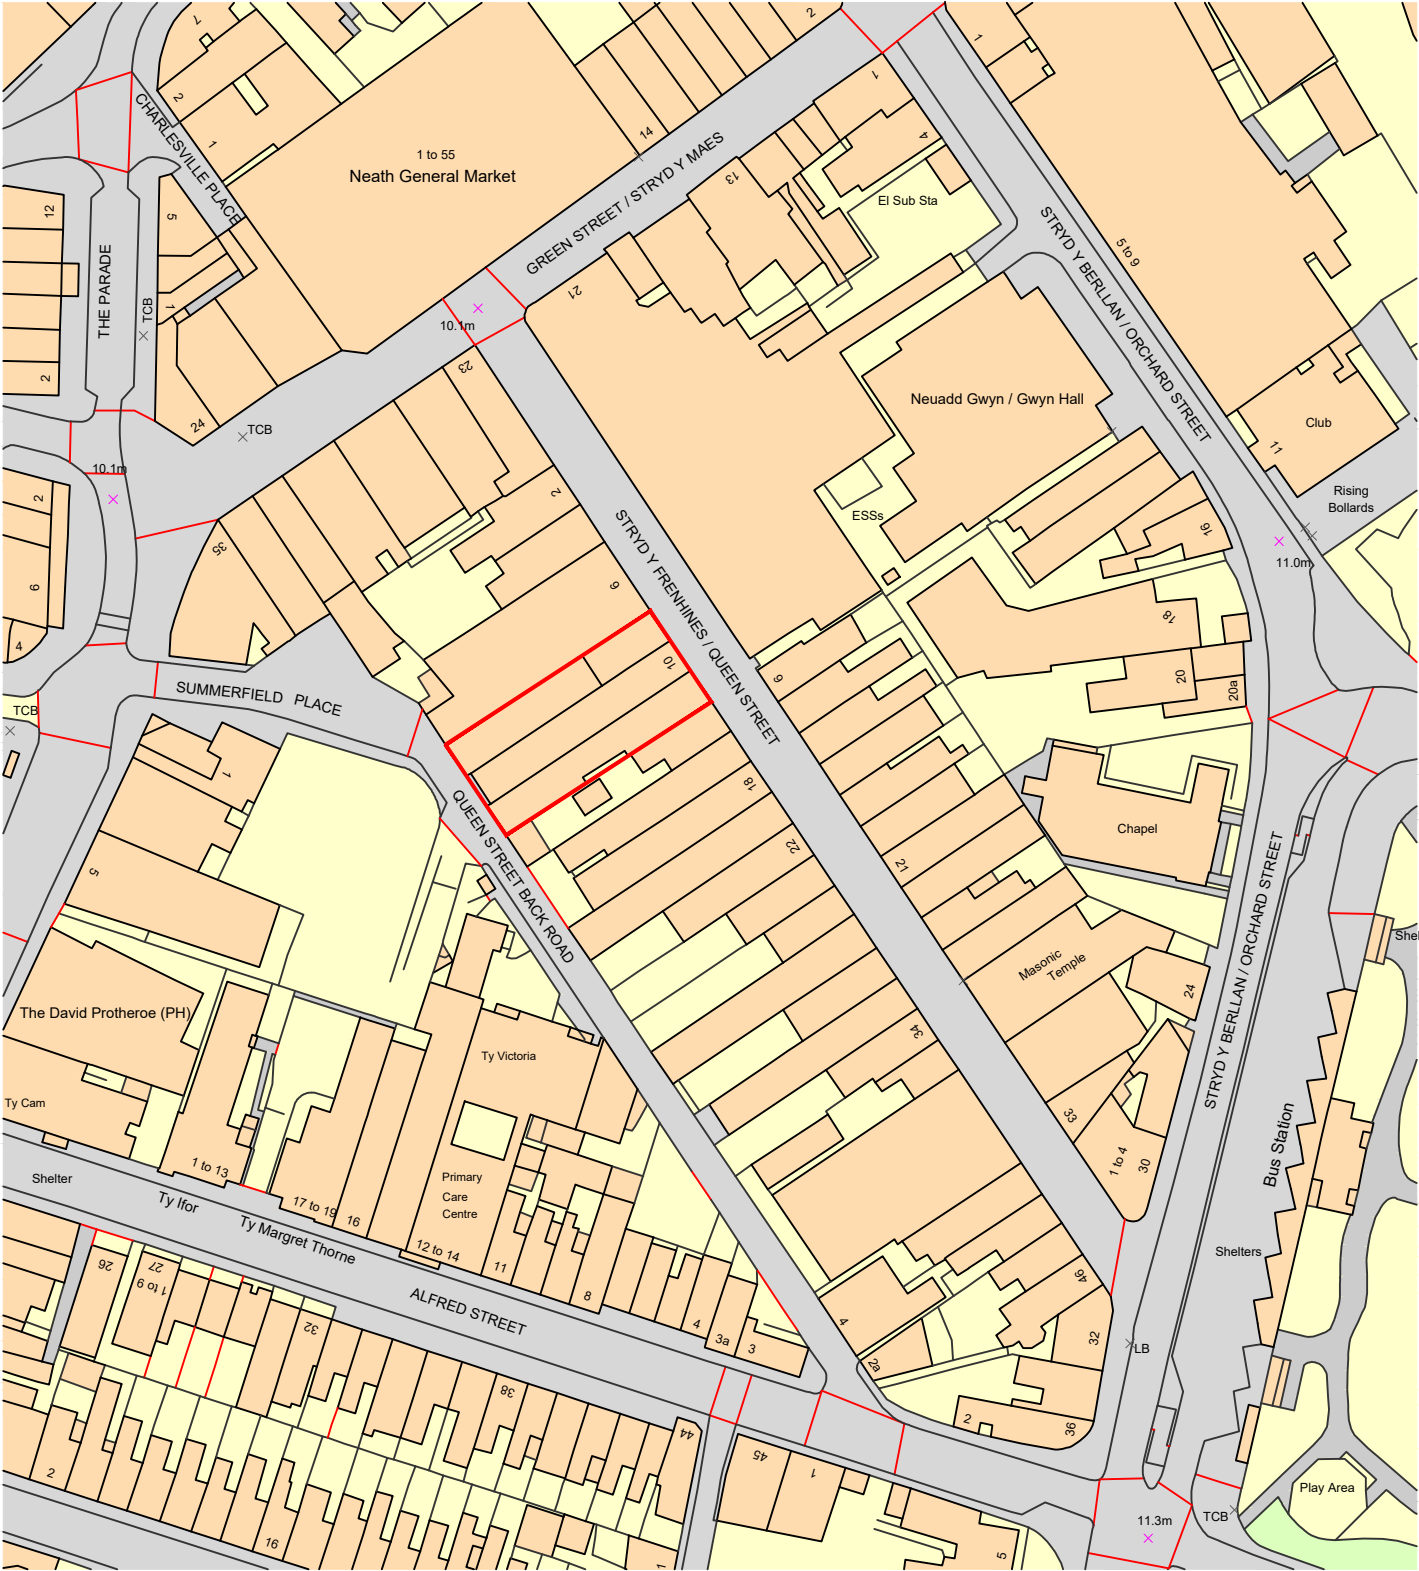


Ordnance Survey, (c) Crown Copyright 2024. All rights reserved. Licence number 100022432

1. SITE LOCATION PLAN

CLIENT Mr. Tariq Ahmed	SCALE @ A3 1:1250	DATE December '24	DRAWN BY SC	REV.	DESCRIPTION	DATE
JOB TITLE 8-12 Queen Street, Neath	JOB NO. 2515	DRAWING NO. SK 00 SITE LOC PLAN	REVISION A			
DRAWING TITLE Site Location Plan Sketch Design	© Hammond Architectural Limited 2020 Figured dimensions must be taken in preference to scaled dimensions and any discrepancies are to be referred to Hammond Architectural Ltd. Contractors, subcontractors and suppliers must verify all dimensions on site before commencing any work or making any workshop drawings.					

Application Boundary

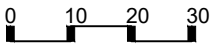

10 Gold Tops
Newport
NP20 4PH
t. 01633 844970
e. info@hammond-ltd.co.uk

www.hammond-ltd.co.uk