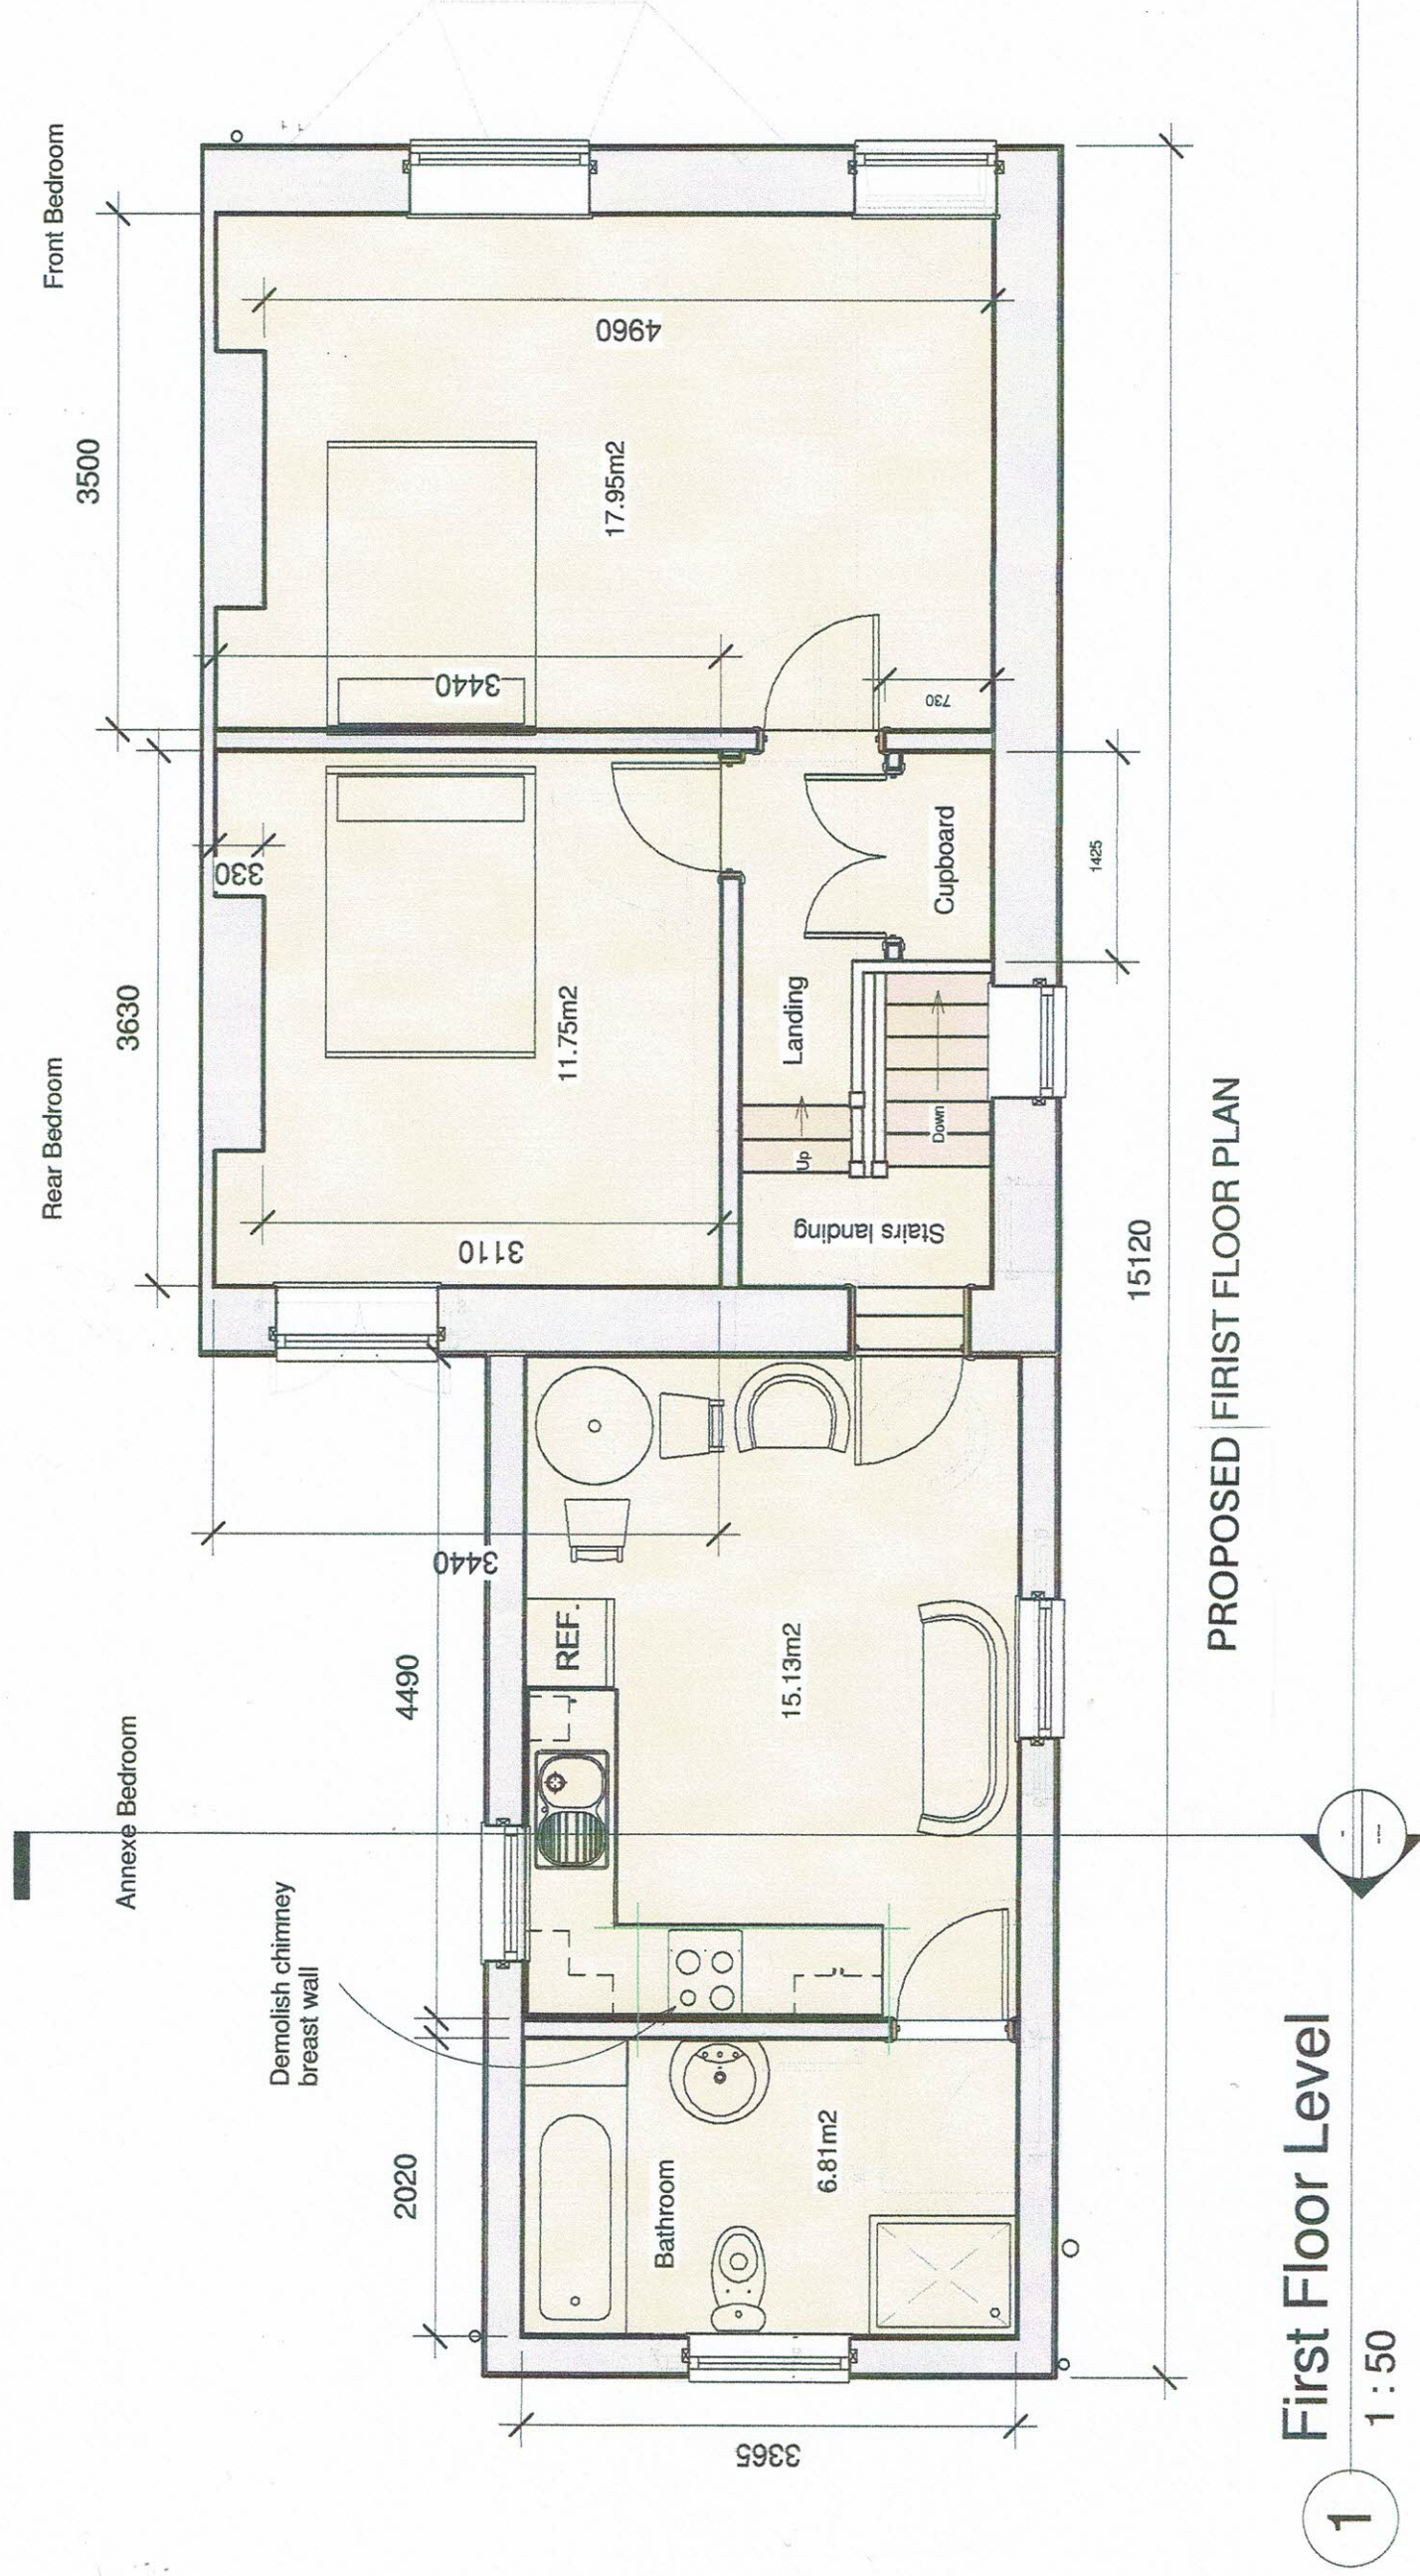


Superseded

[illegible]

			PROJECT	CLIENT				Mr Leigh Johnson	
			47 Lewis Road, Neath, SA11 1DJ	Date 23 05 2026	Project number 1	Scale (@ A3) 1 : 50			
			SHEET	Proposed First floor Flat	Drawn by AMD	DRAWING NUMBER E102	REV		
CODE	STATUS	SUITABILITY DESCRIPTION	PURPOSE OF ISSUE	Checked by Checker					