


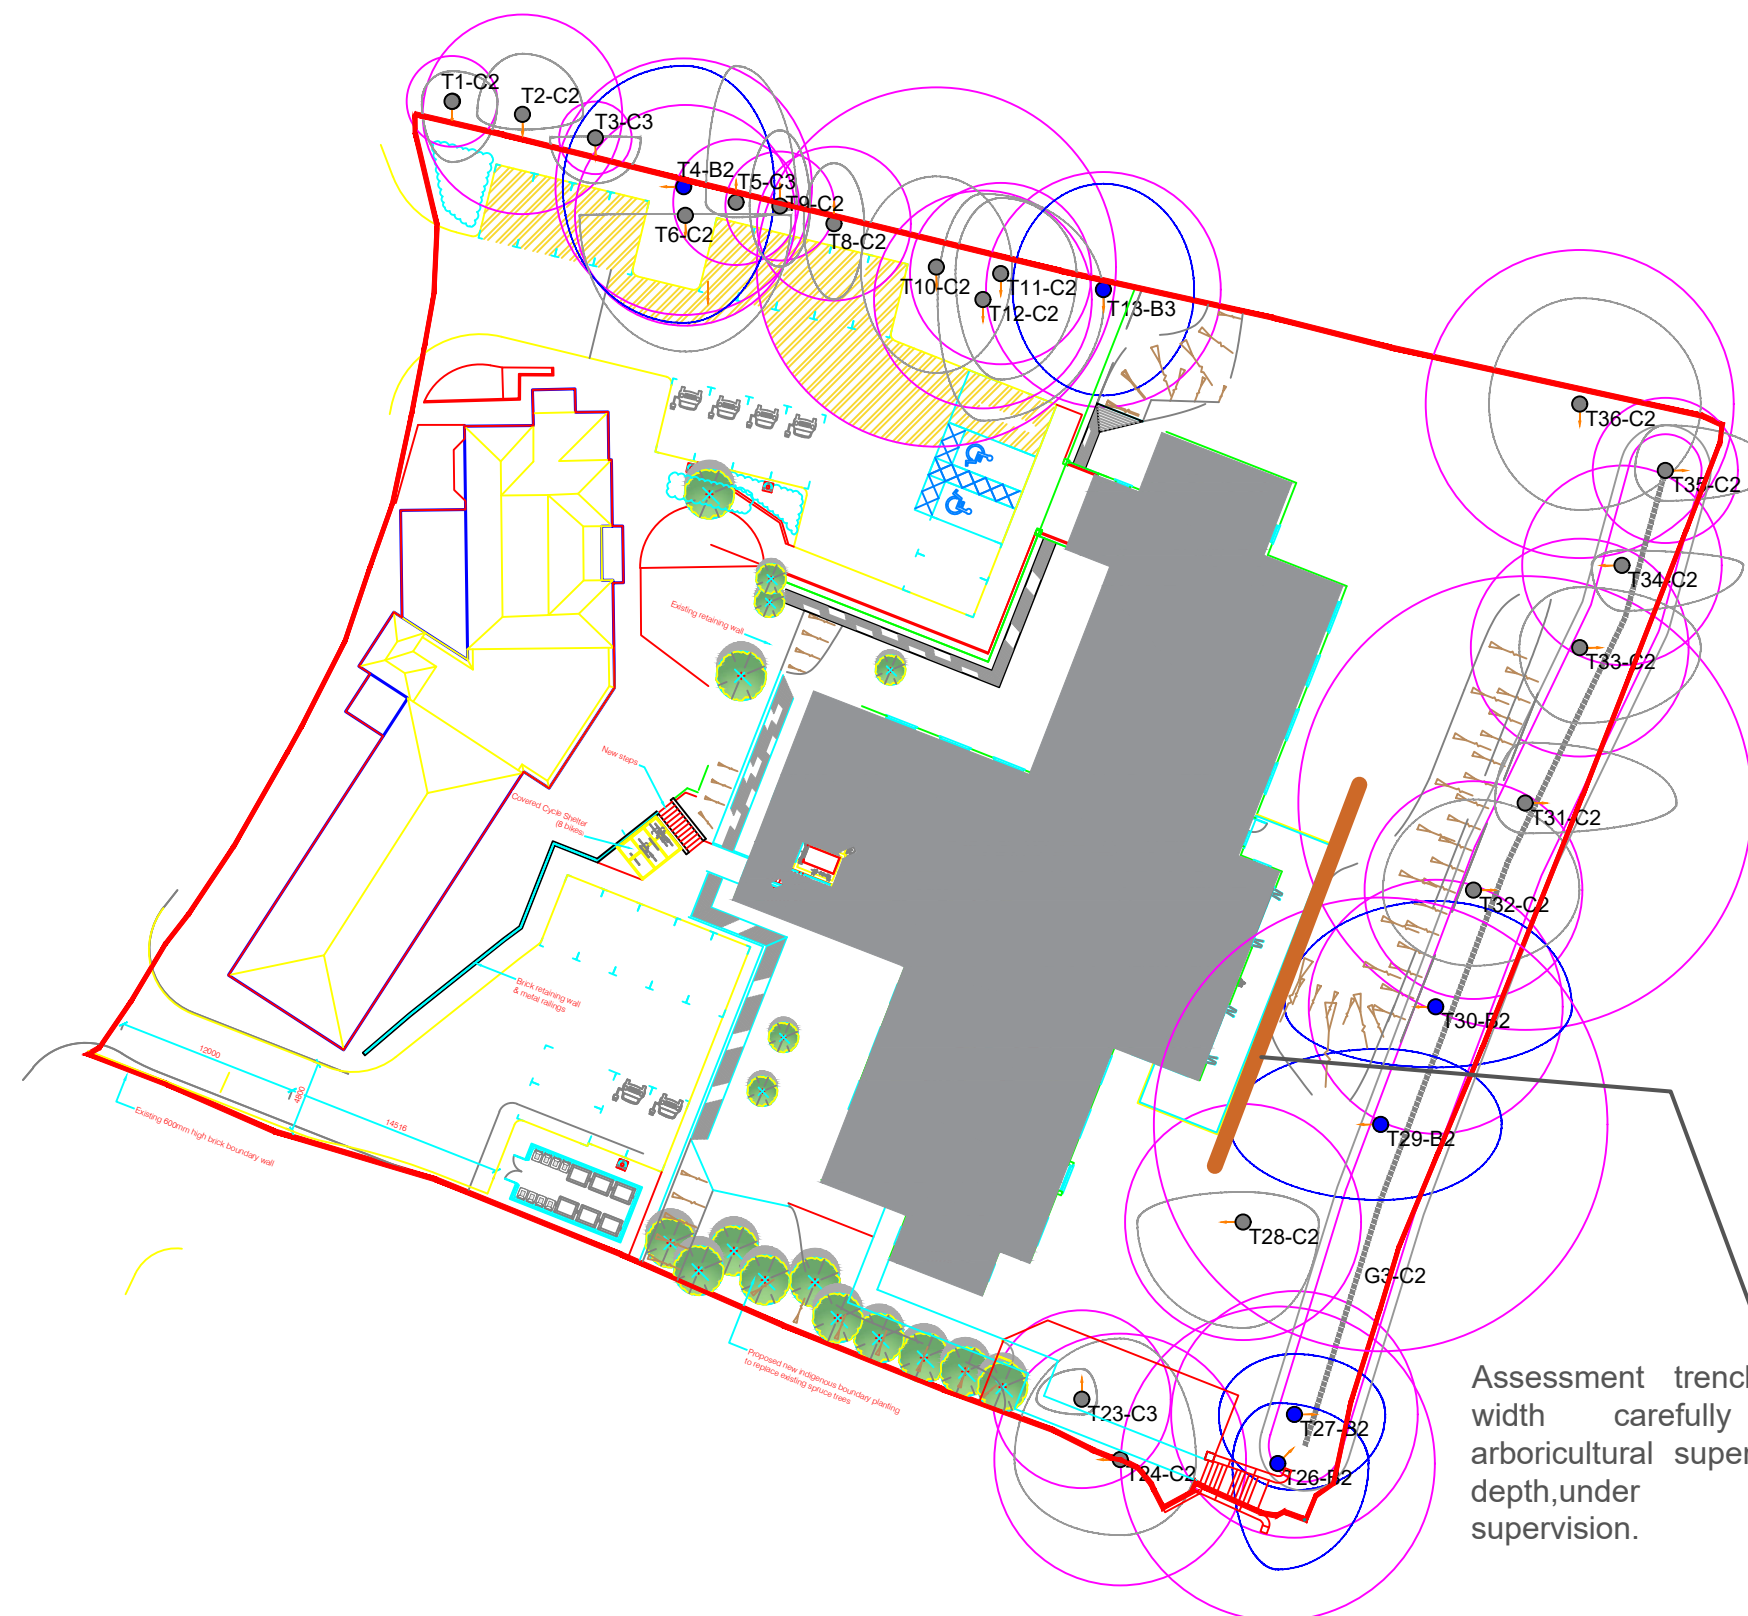

KEY

-  Tree Position with Canopy Spread plus BS5837 Category A1, A2 or A3
-  Tree Position with Canopy Spread plus BS5837 Category B1, B2 or B3
-  Tree Position with Canopy Spread plus BS5837 Category C1, C2 or C3
-  Tree Position with Canopy Spread plus BS5837 Category U
-  Root Protection Area (RPA) - Based on Simple Radius from Tree
-  - First significant Branch direction (FSB)

ASSESSMENT TRENCH LOCATION PLAN

Client: Oxford Care Holdings

PROJECT: Cefn Lodge Care Home,
16 Cefn Parc, Skewen, Neth

DATE: 4th June 2026

SCALE: 1:500 A3



ANDREW DAY
ARBORICULTURALCONSULTANCY LTD
5 BROOK PLACE
HALSTEAD
ESSEX
CO9 1DG
TEL: 0333 242 7344 MoB: 0777 231 7770
EMAIL: andy@andrewdayconsultancy.com