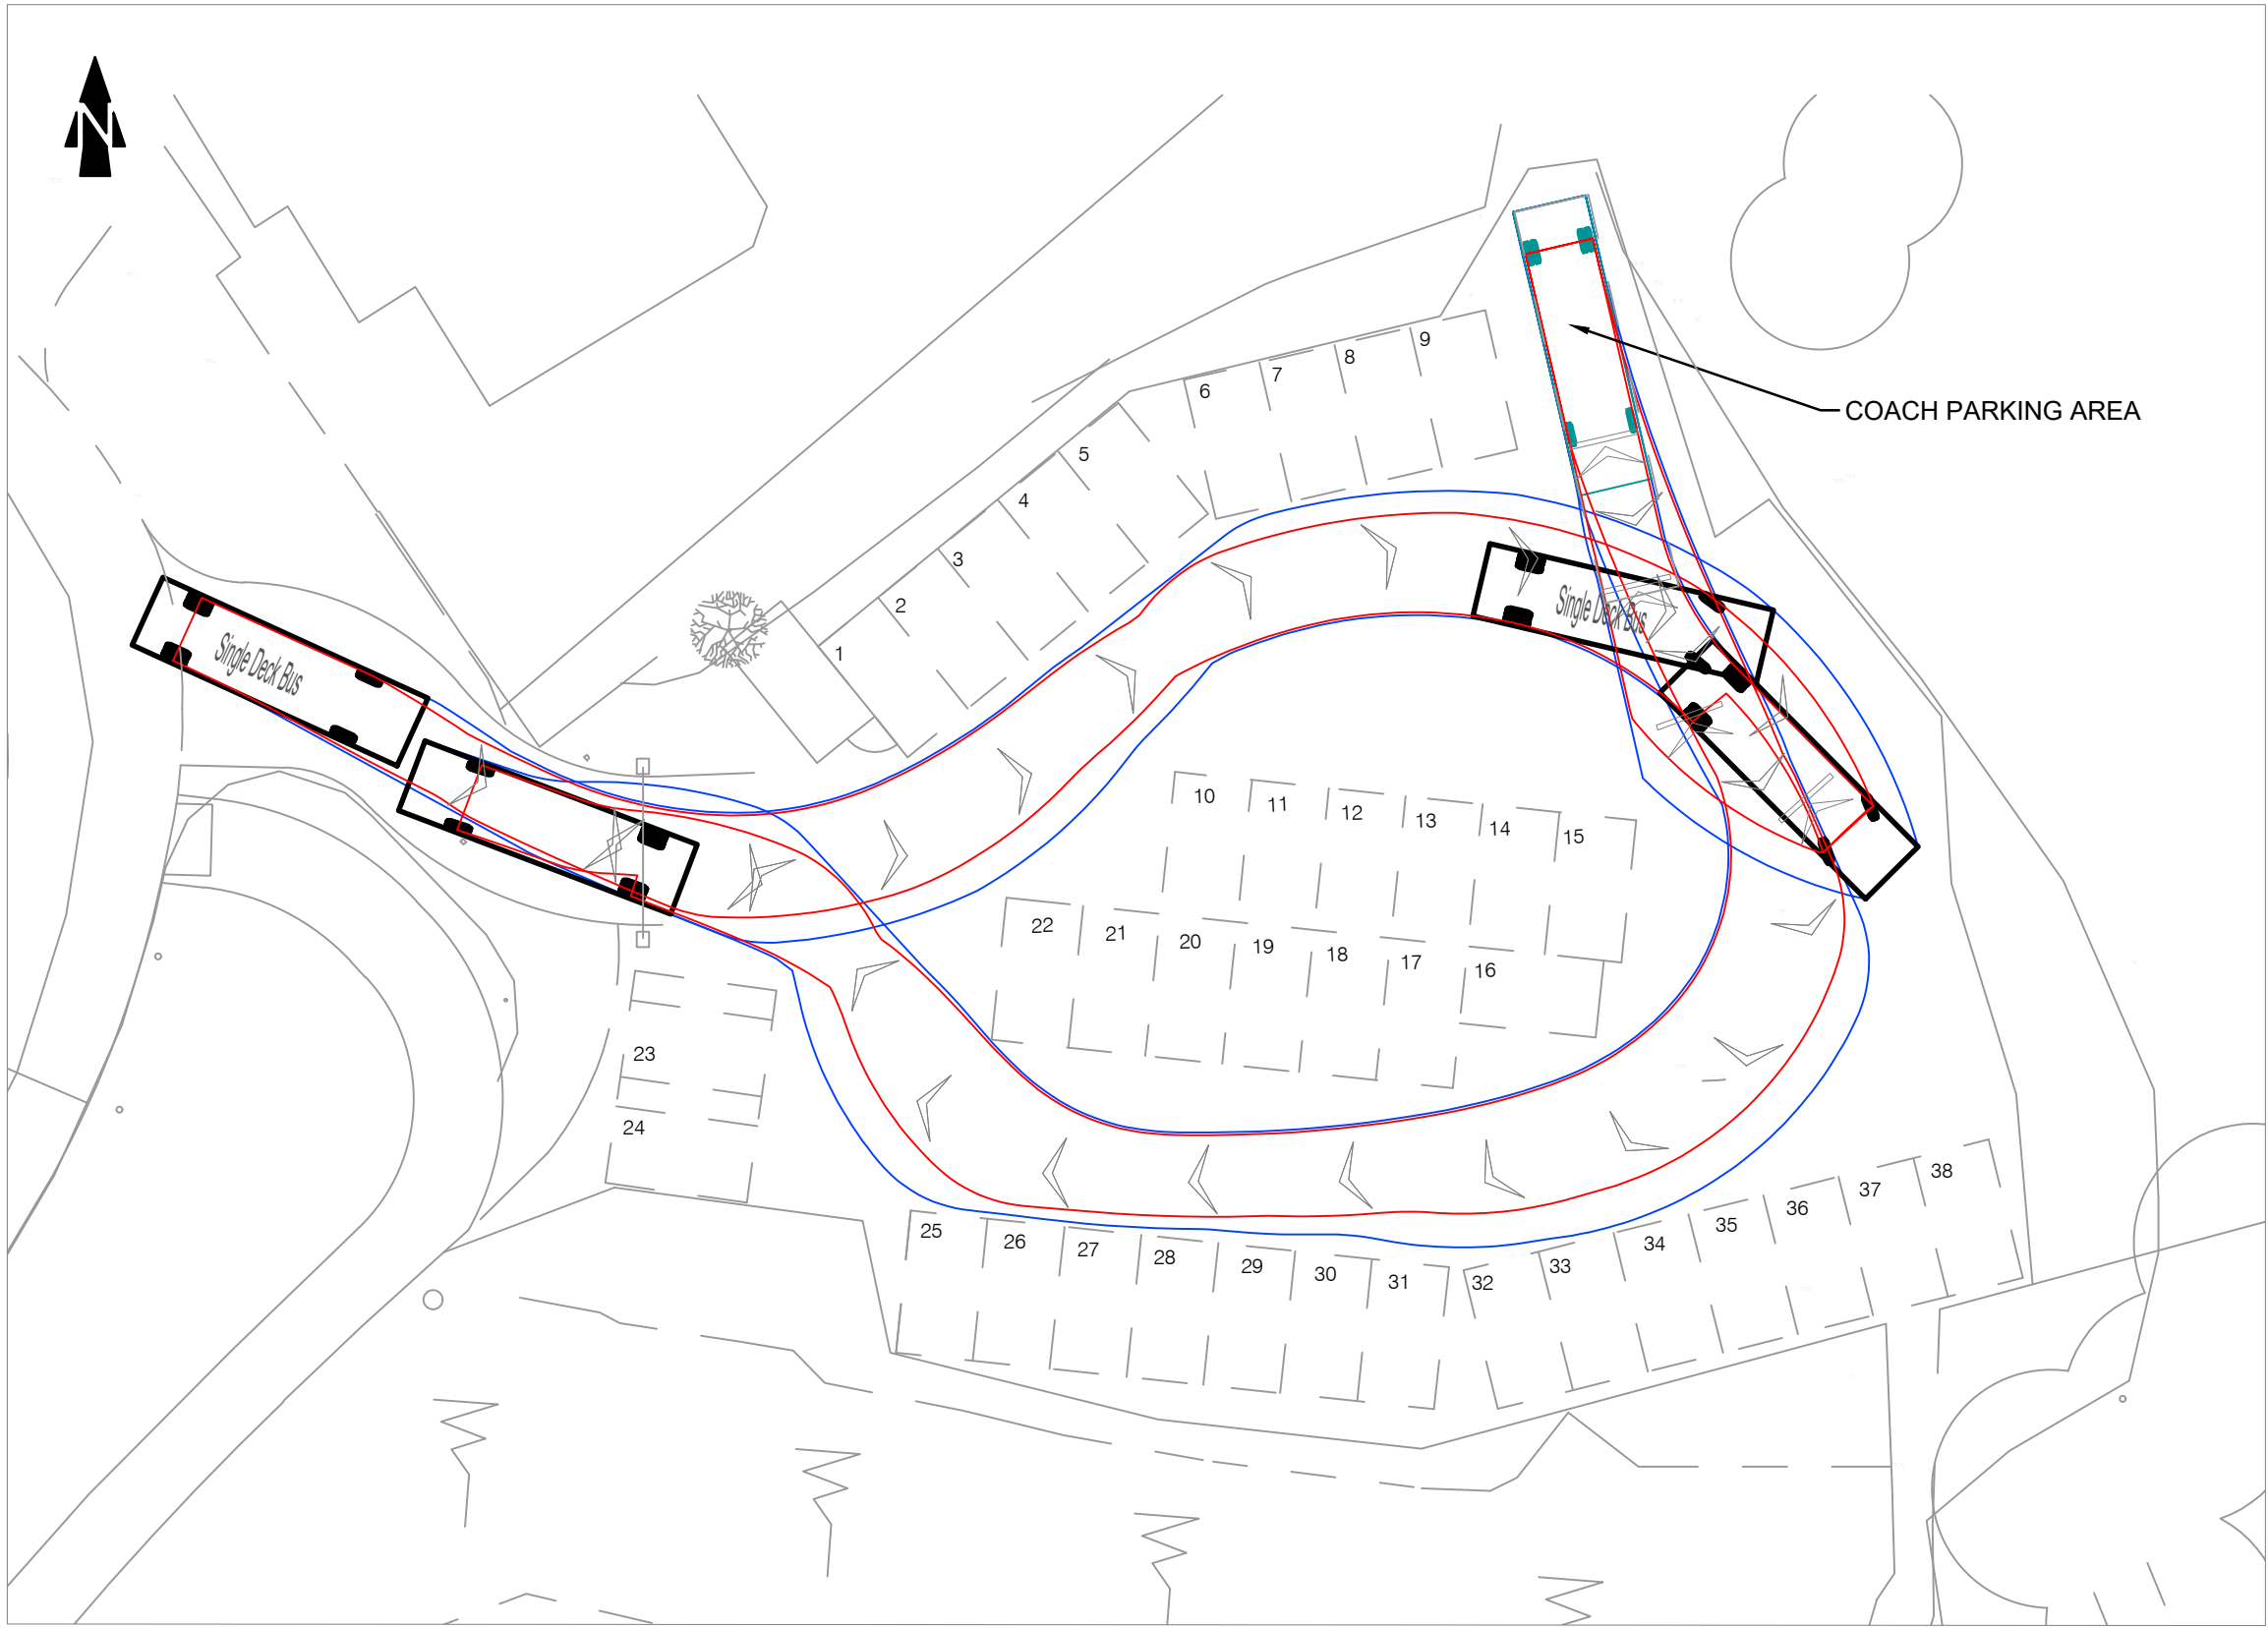


Single Deck Bus
Overall Length 9.795m
Overall Width 2.500m
Overall Body Height 3.070m
Min Body Ground Clearance 0.306m
Track Width 2.322m
Lock to lock time 6.00s
Kerb to Kerb Turning Radius 10.111m

COACH / BUS VEHICLE PROFILE
(SCALE 1:250)

REV	DETAILS	DRAWN	CHECKED	DATE
A	TRACKING REVISITED TO SUIT LATEST ARCHITECT'S LAYOUT	SLW	RJW	11.08.2026

NOTES:

1. This drawing is for illustrative purposes only and not for construction.
2. This drawing is to be read and printed in colour.

051020m

SCALE 1:250

PROJECT:
PONTRHYDYFEN RFC, PONTRHYDYFEN, NEATH-PORT TALBOT

DRAWING TITLE:
**COACH/BUS
SWEPT PATH ANALYSIS**

DRAWN: SLW	CHECKED: RJW	DATE: 03.07.2026	SCALE: 1:250	SHEET SIZE: A3
---------------	-----------------	---------------------	-----------------	-------------------

CLIENT:
PONTRHYDYFEN RFC

MILES WHITE
TRANSPORT

DRAWING NUMBER: 25140-SPA06	REVISION: A
--------------------------------	----------------