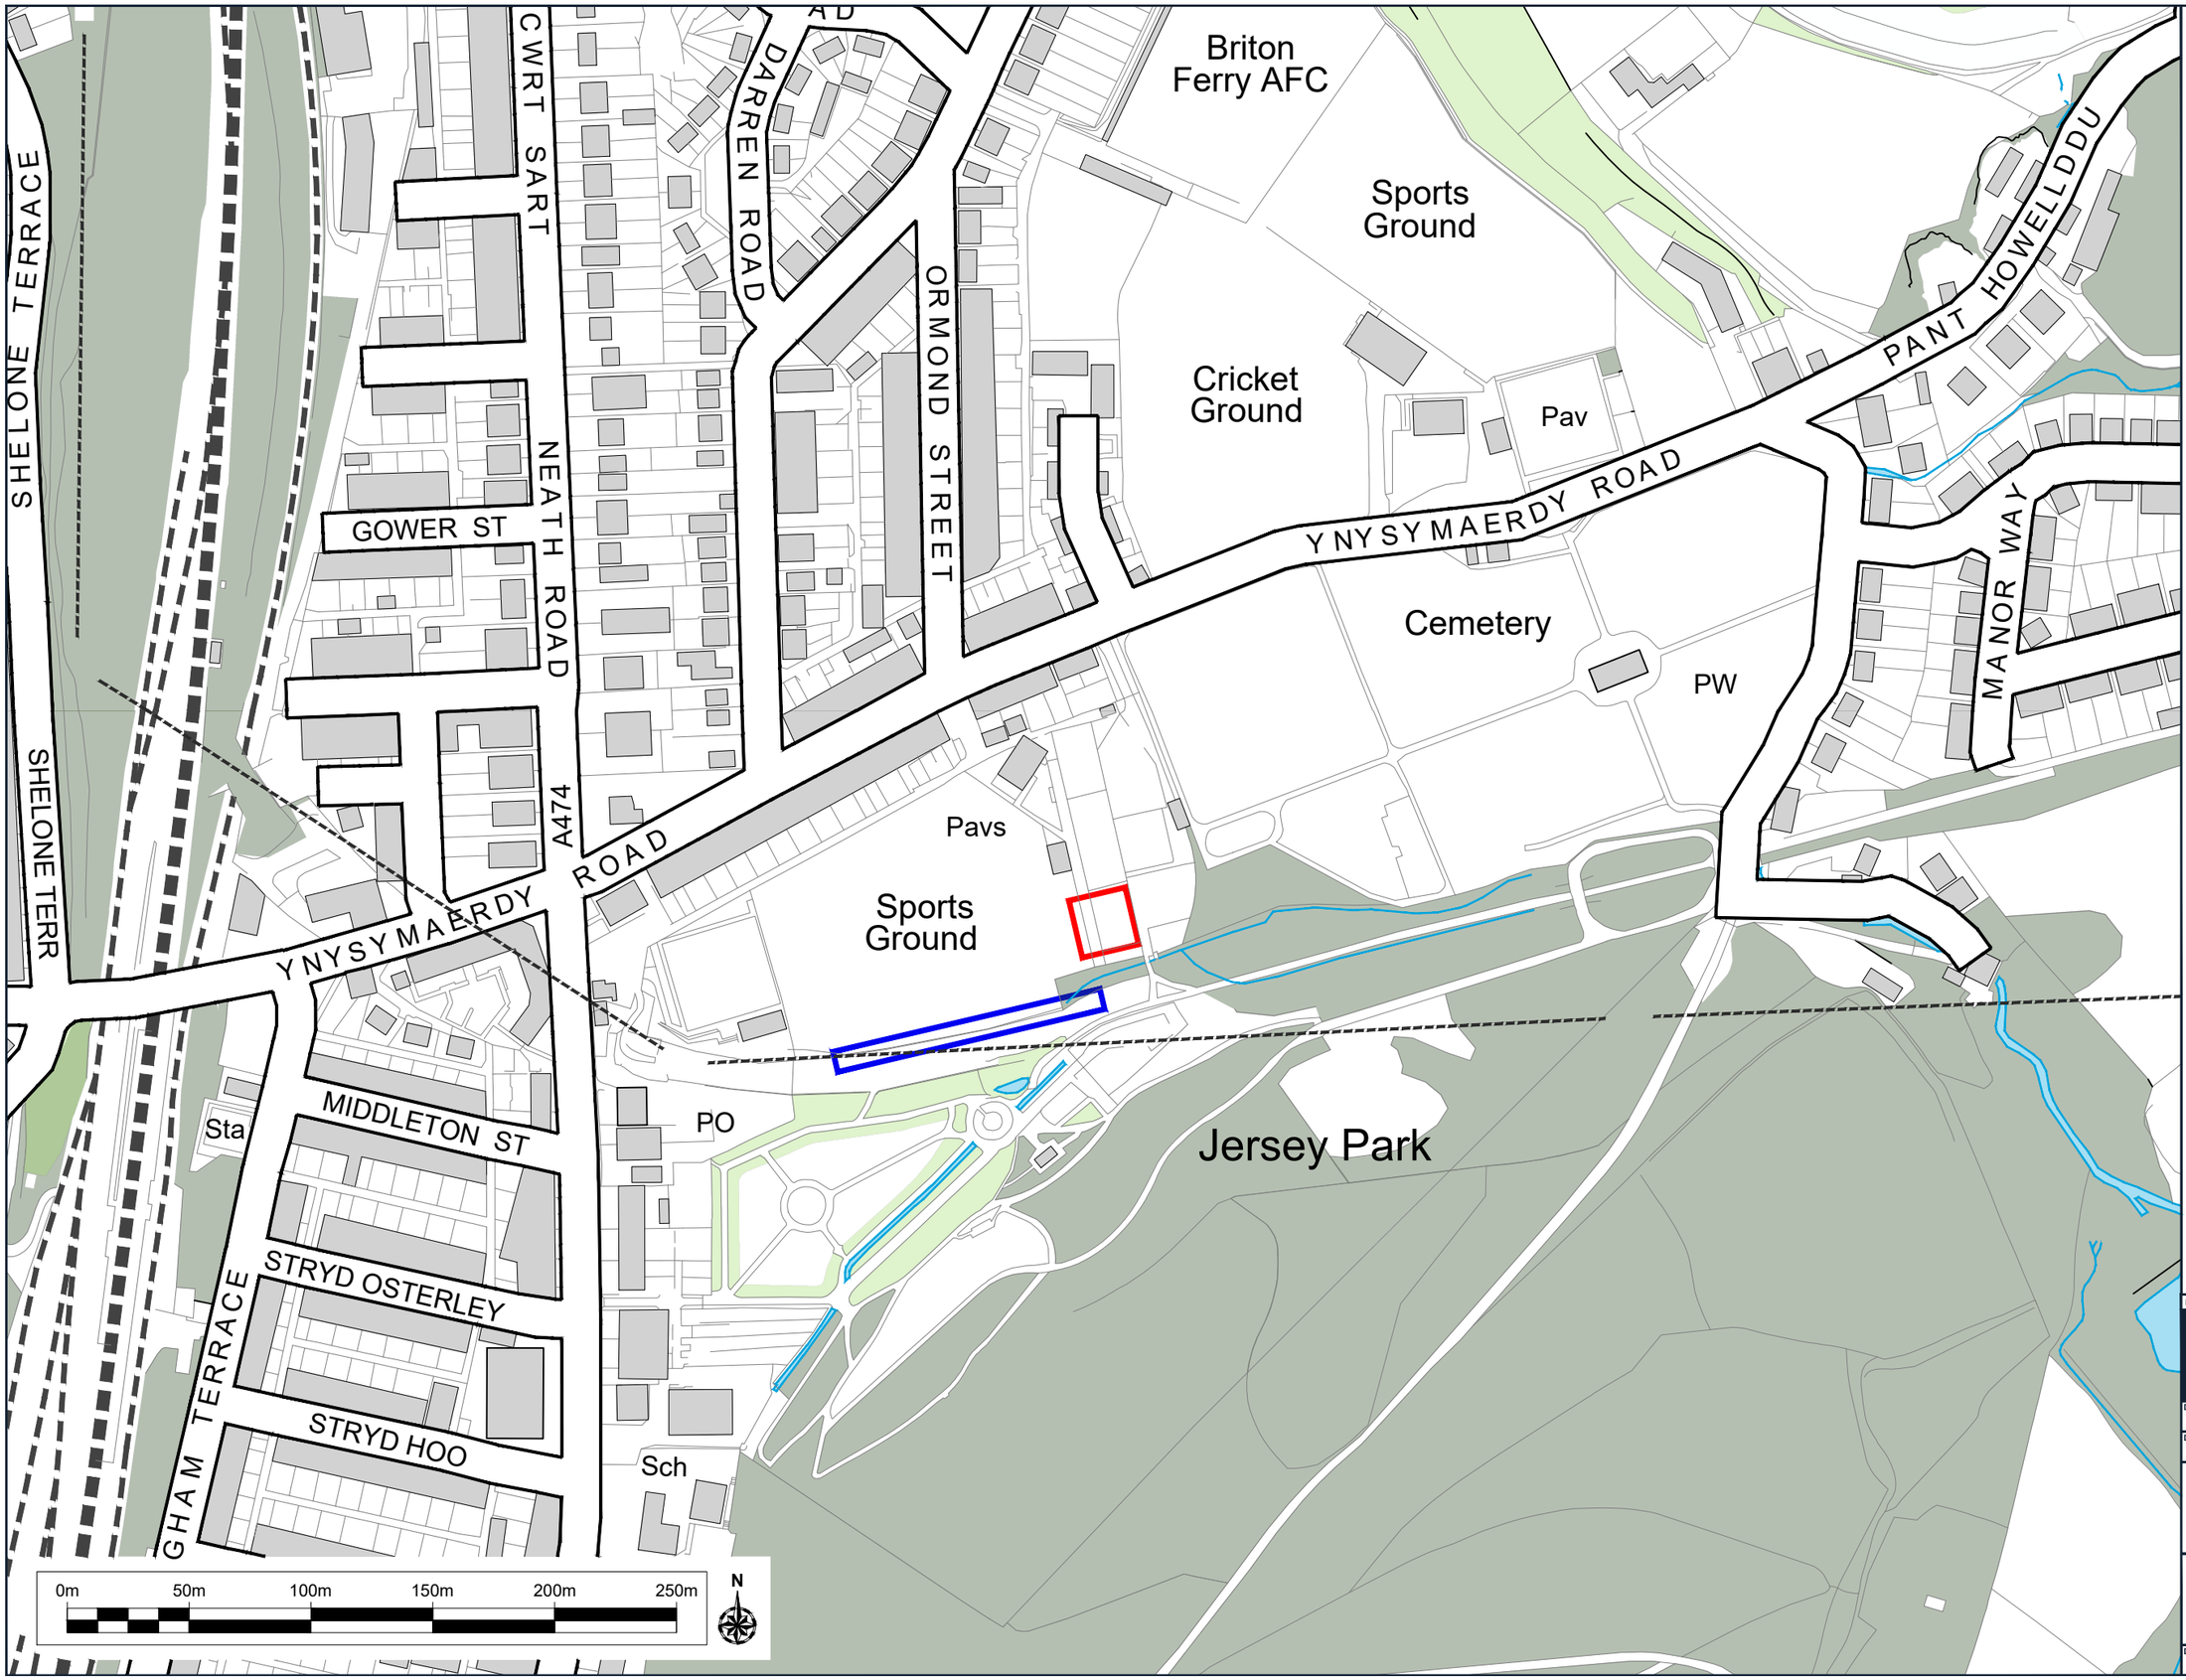

GT Brace CAD Services
www.gtbcad.com
gtbrace@gtbcad.com

LEGEND

SITE BOUNDARY

ADDITIONAL LAND UNDER APPLICANTS CONTROL

Rev	Date	Details	Chkd

Padel Plan Ltd
Portland House - Block D
New Bridge Street West
Newcastle upon Tyne
NE1 8AL
Tel: 01910548 0570 **Web:** www.padelplan.co.uk

Padel Plan

Date	Scale	Drawn by	Checked by	Approved by
12/08/2026	1:2500 @ A3	GTB	NP	ST

Drawing Status
WORKING DRAWING

Project Title
BRITON FERRY STEEL CRICKET CLUB
YNYSYMAERDY ROAD
BRITON FERRY
NEATH
SA11 2TE

Drawing Title
SITE LOCATION PLAN

Drawing Number
PP/BFSCC/001

Rev
-

GT Brace
CAD Services
www.gtbcad.com
gtbrace@gtbcad.com

Rev	Date	Details	Chkd

Padel Plan Ltd
Portland House - Block D
New Bridge Street West
Newcastle upon Tyne
NE1 8AL
Tel: 01910548 0570
Web: www.padelplan.co.uk
Padel Plan

Date	Scale	Drawn by	Checked by	Approved by
12/08/2026	1:200 @ A3	GTB	NP	ST

Drawing Status
WORKING DRAWING

Project Title
BRITON FERRY STEEL CRICKET CLUB
YNYSYMAERDY ROAD
BRITON FERRY
NEATH
SA11 2TE

Drawing Title
EXISTING SITE PLAN

Drawing Number
PP/BFSCC/002

Rev
-

GT Brace
CAD Services
www.gtbcad.com
gtbrace@gtbcad.com

Rev	Date	Details	Chkd

Padel Plan Ltd
Portland House - Block D
New Bridge Street West
Newcastle upon Tyne
NE1 8AL
Tel: 01910548 0570
Web: www.padelplan.co.uk

Padel Plan

Date	Scale	Drawn by	Checked by	Approved by
12/08/2026	1:200 @ A3	GTB	NP	ST

Drawing Status
WORKING DRAWING

Project Title
BRITON FERRY STEEL CRICKET CLUB
YNYSYMAERDY ROAD
BRITON FERRY
NEATH
SA11 2TE

Drawing Title
PROPOSED SITE PLAN

Drawing Number
PP/BFSCC/003

Rev
-

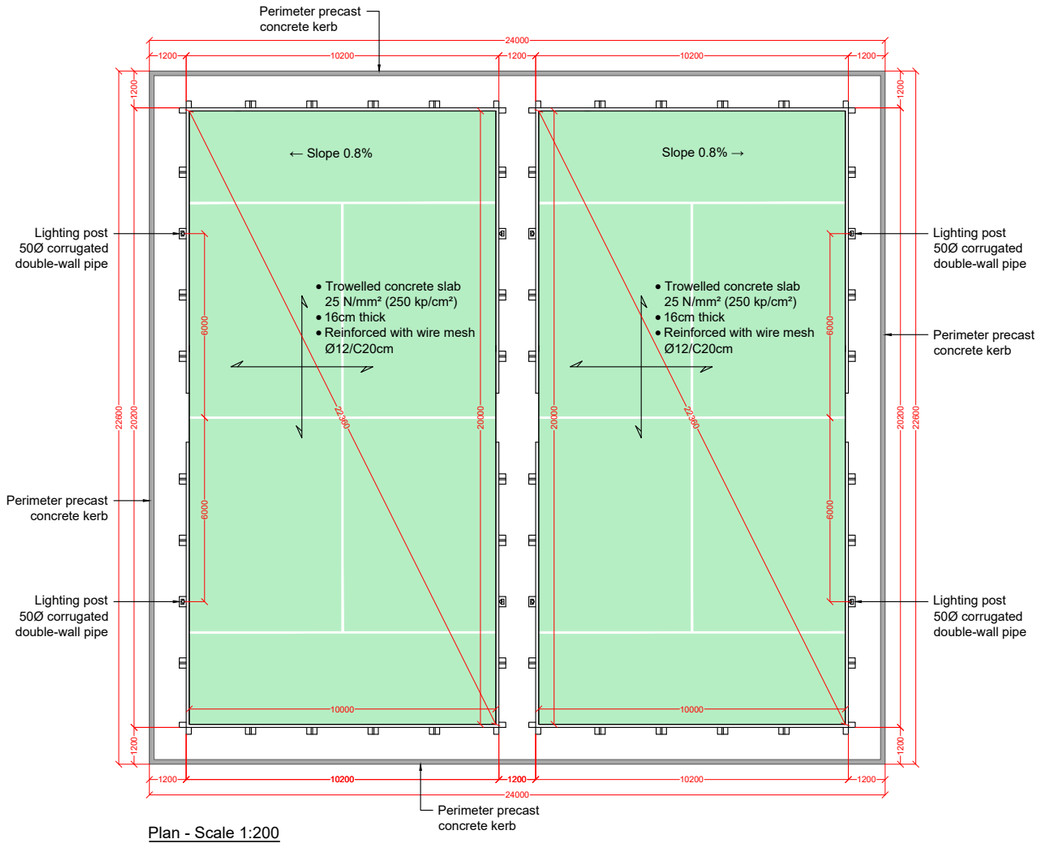

Plan - Scale 1:200

Cross Section Detail A-A - Scale 1:20

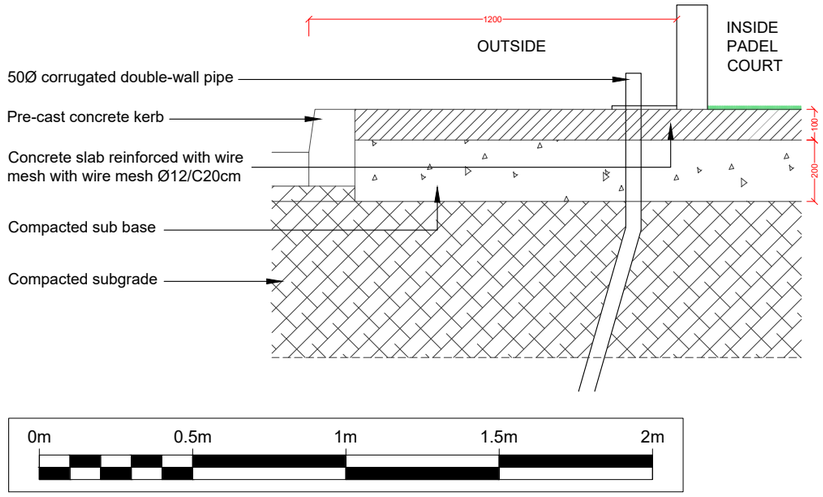

GT Brace CAD Services
www.gtbcad.com
gtbrace@gtbcad.com

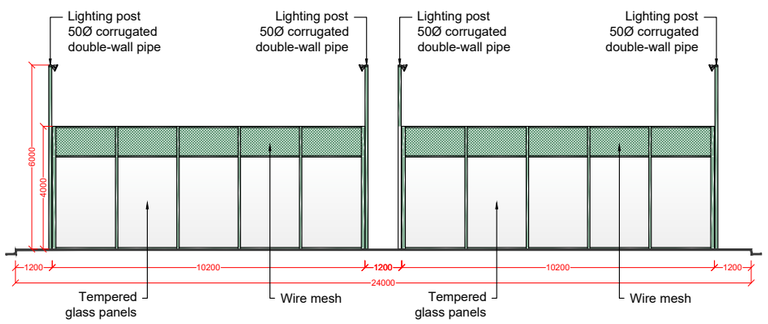

End Elevation - Scale 1:200

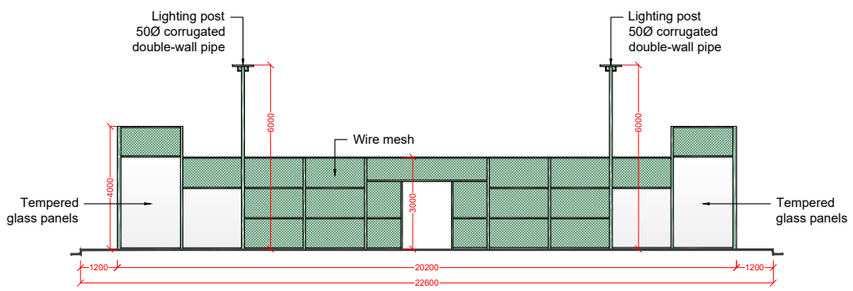

Side Elevation - Scale 1:200

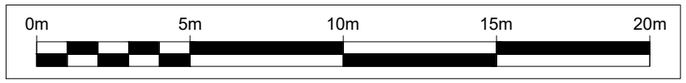

Rev	Date	Details	Chkd

Padel Plan Ltd
Portland House - Block D
New Bridge Street West
Newcastle upon Tyne
NE1 8AL
Tel: 01910548 0570 **Web:** www.padelplan.co.uk

Padel Plan

Date	Scale	Drawn by	Checked by	Approved by
12/08/2026	VARIES @ A3	GTB	NP	ST

Drawing Status
WORKING DRAWING

Project Title
BRITON FERRY STEEL CRICKET
CLUB YNYSYMAERDY ROAD
BRITON FERRY
NEATH
SA11 2TE

Drawing Title
PROPOSED PADEL COURTS
PLAN AND ELEVATIONS

Drawing Number
PP/BFSCC/004

Rev
-

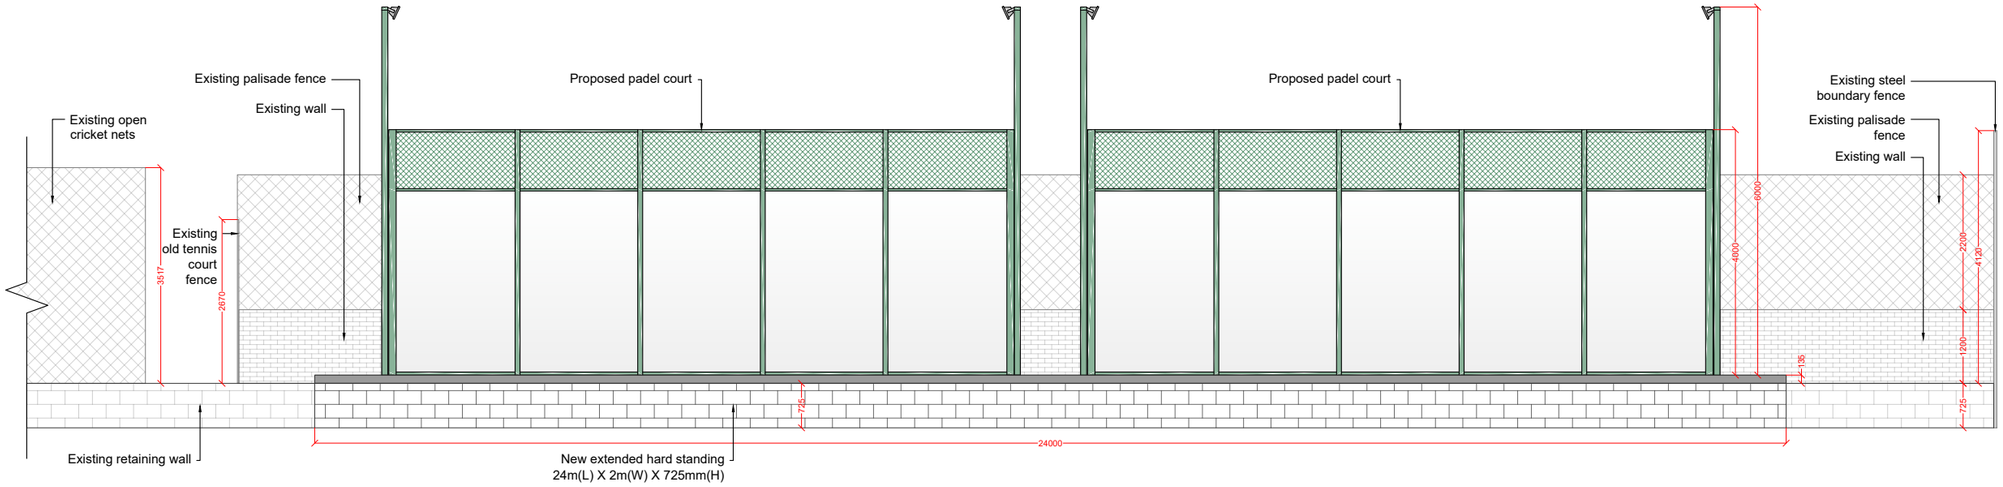

Front Elevation

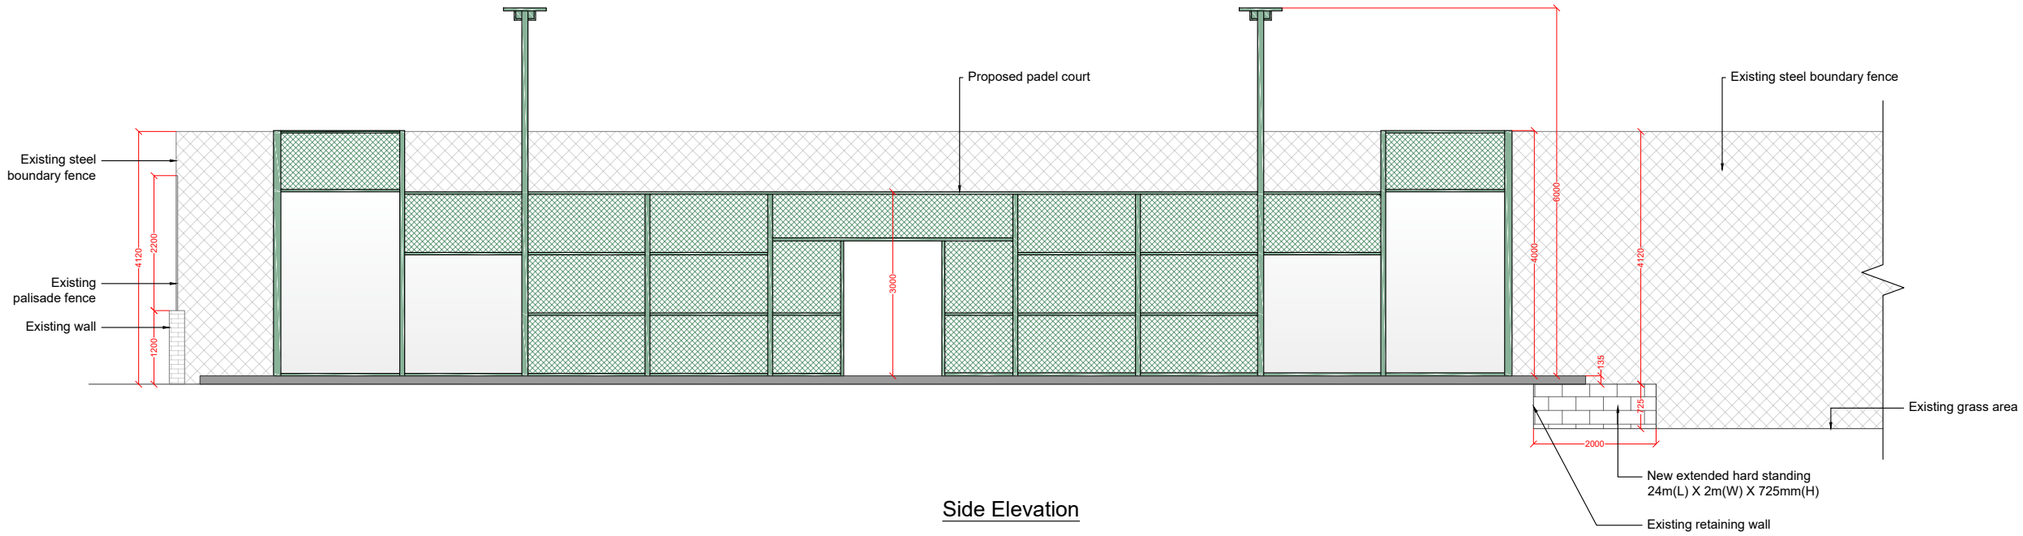

Side Elevation

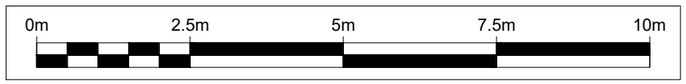

GT Brace CAD Services
www.gtbcad.com
gtbrace@gtbcad.com

Rev	Date	Details	Chkd

Padel Plan Ltd
Portland House - Block D
New Bridge Street West
Newcastle upon Tyne
NE1 8AL
Tel: 01910548 0570
Web: www.padelplan.co.uk

Date	Scale	Drawn by	Checked by	Approved by
12/08/2026	1:100 @ A3	GTB	NP	ST

Drawing Status
WORKING DRAWING

Project Title
BRITON FERRY STEEL CRICKET
CLUB YNYSYMAERDY ROAD
BRITON FERRY
NEATH
SA11 2TE

Drawing Title
PROPOSED SITE ELEVATIONS

Drawing Number	Rev
PP/BFSCC/005	-