

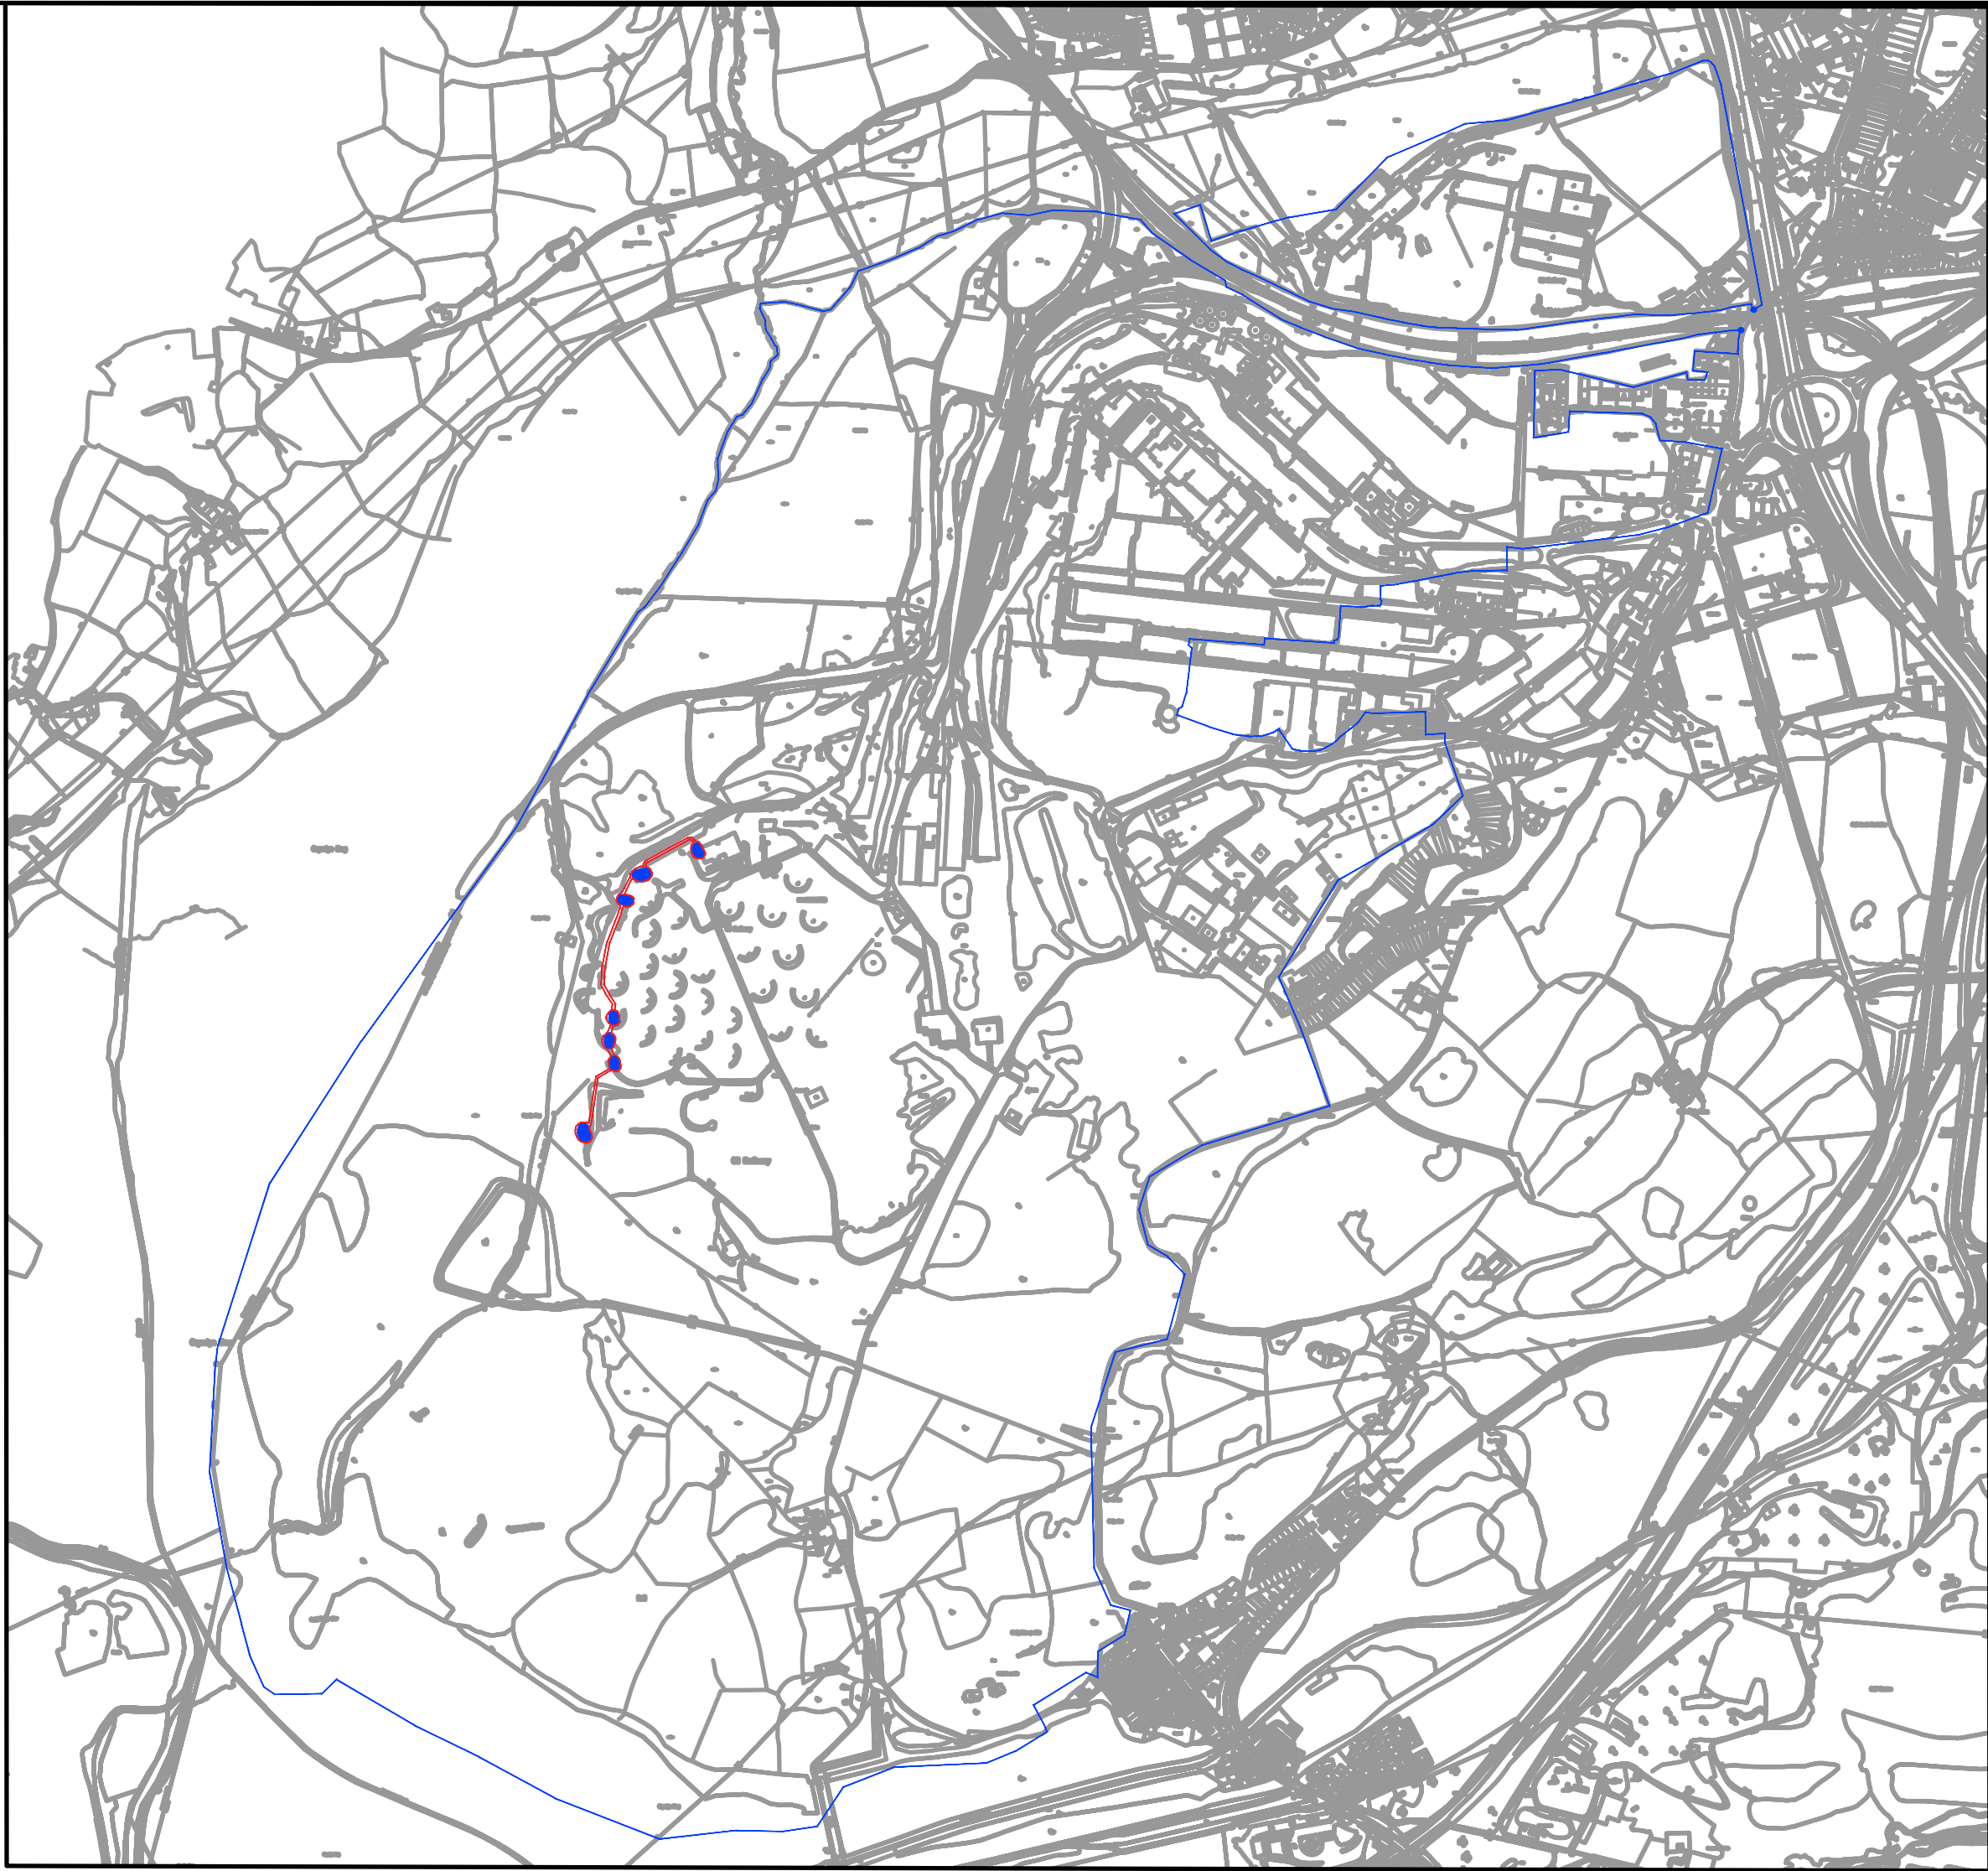


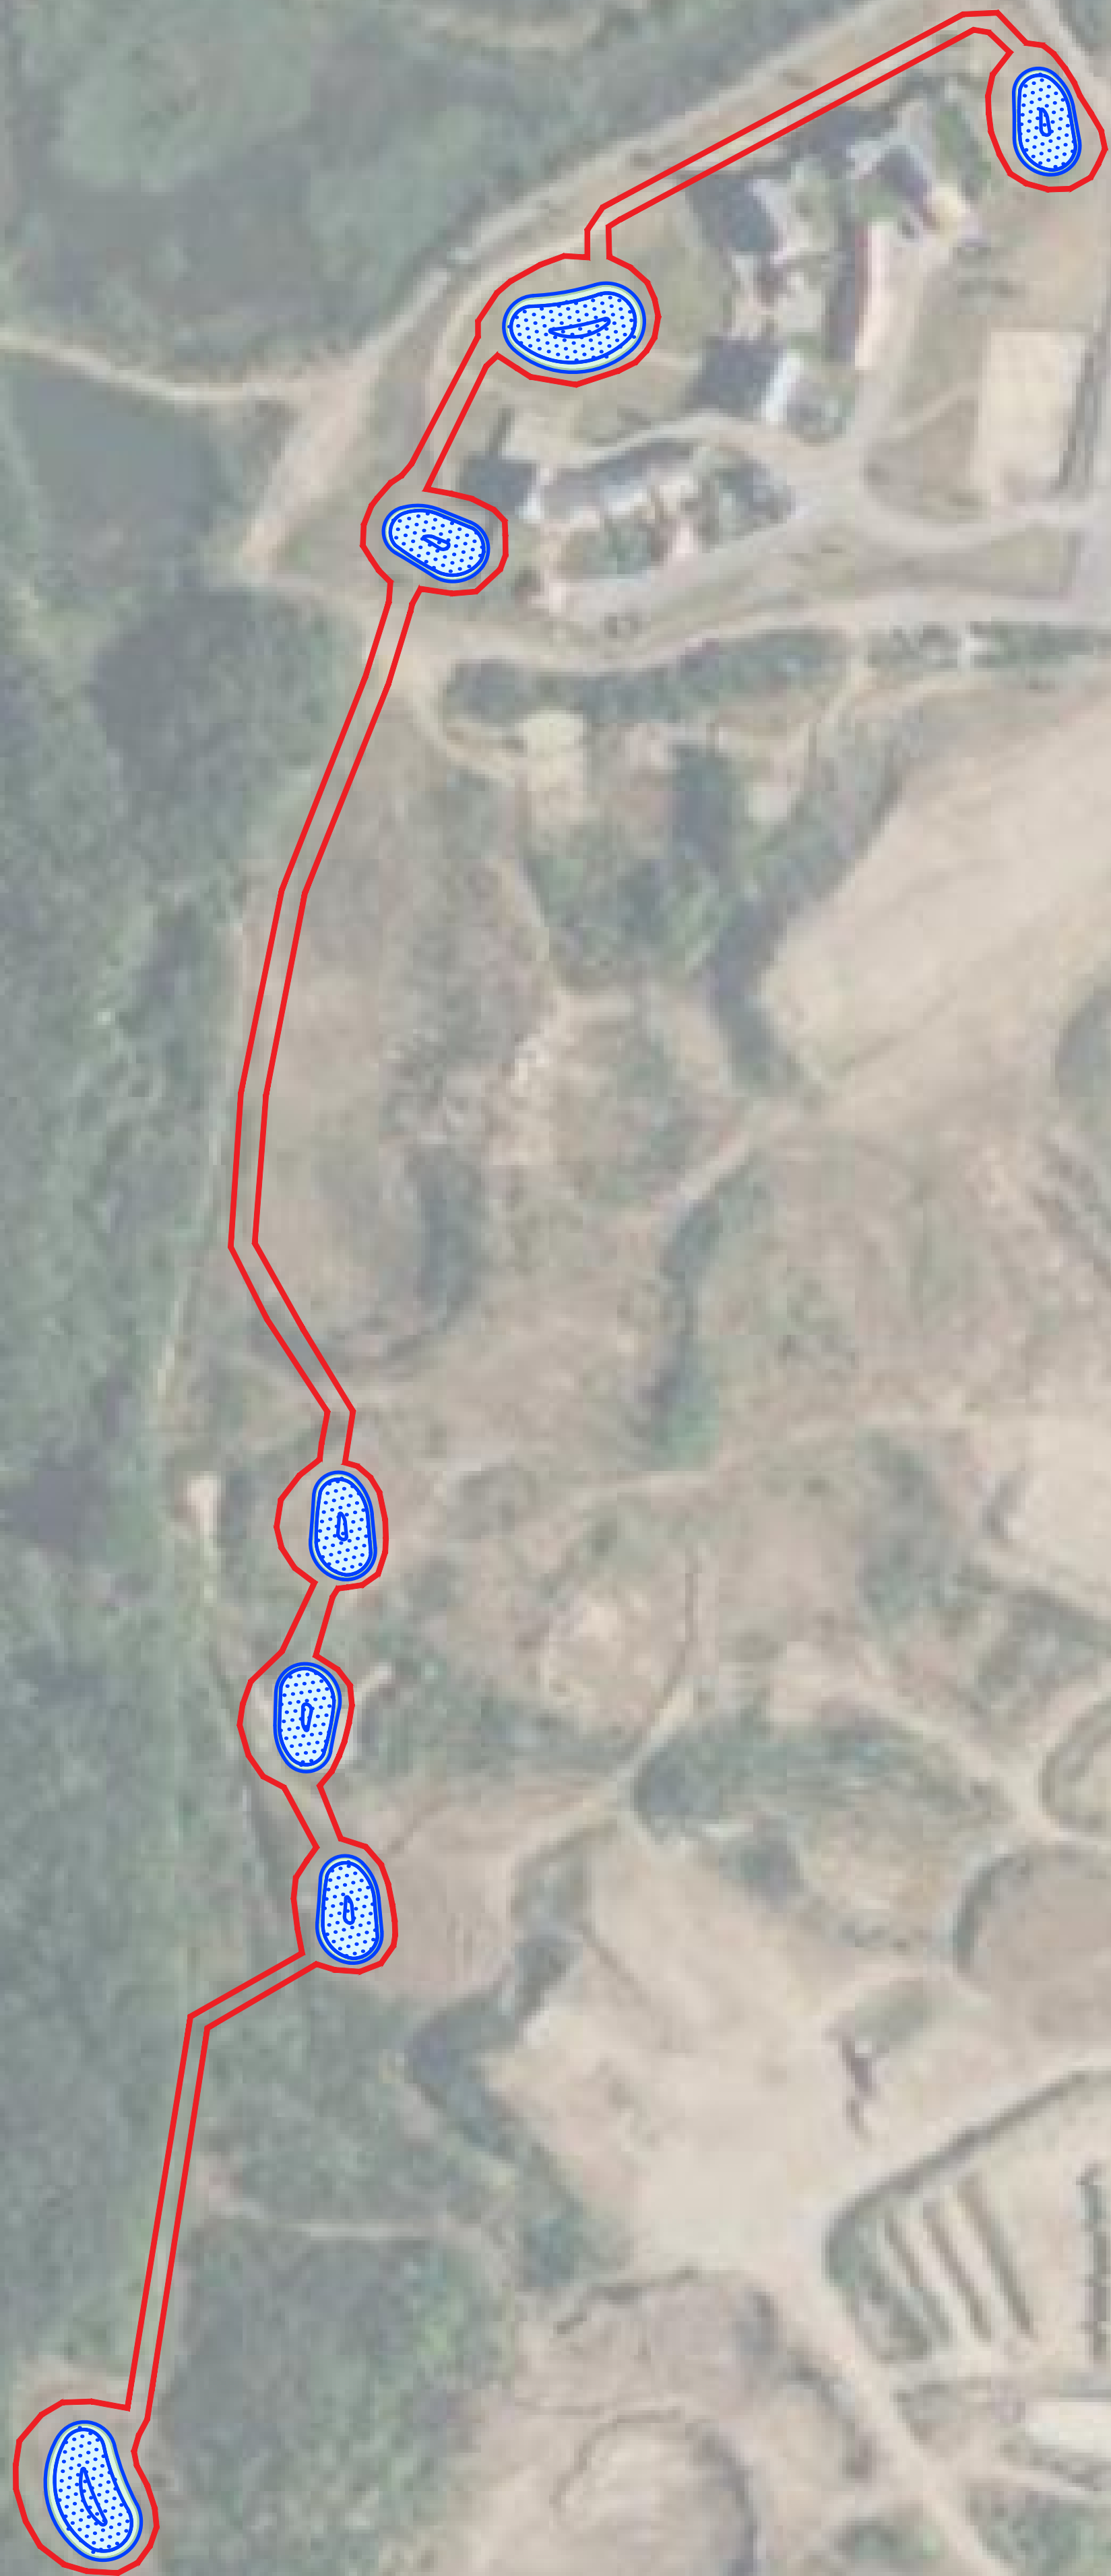

Insert 1: Site boundary within wider ownership boundary

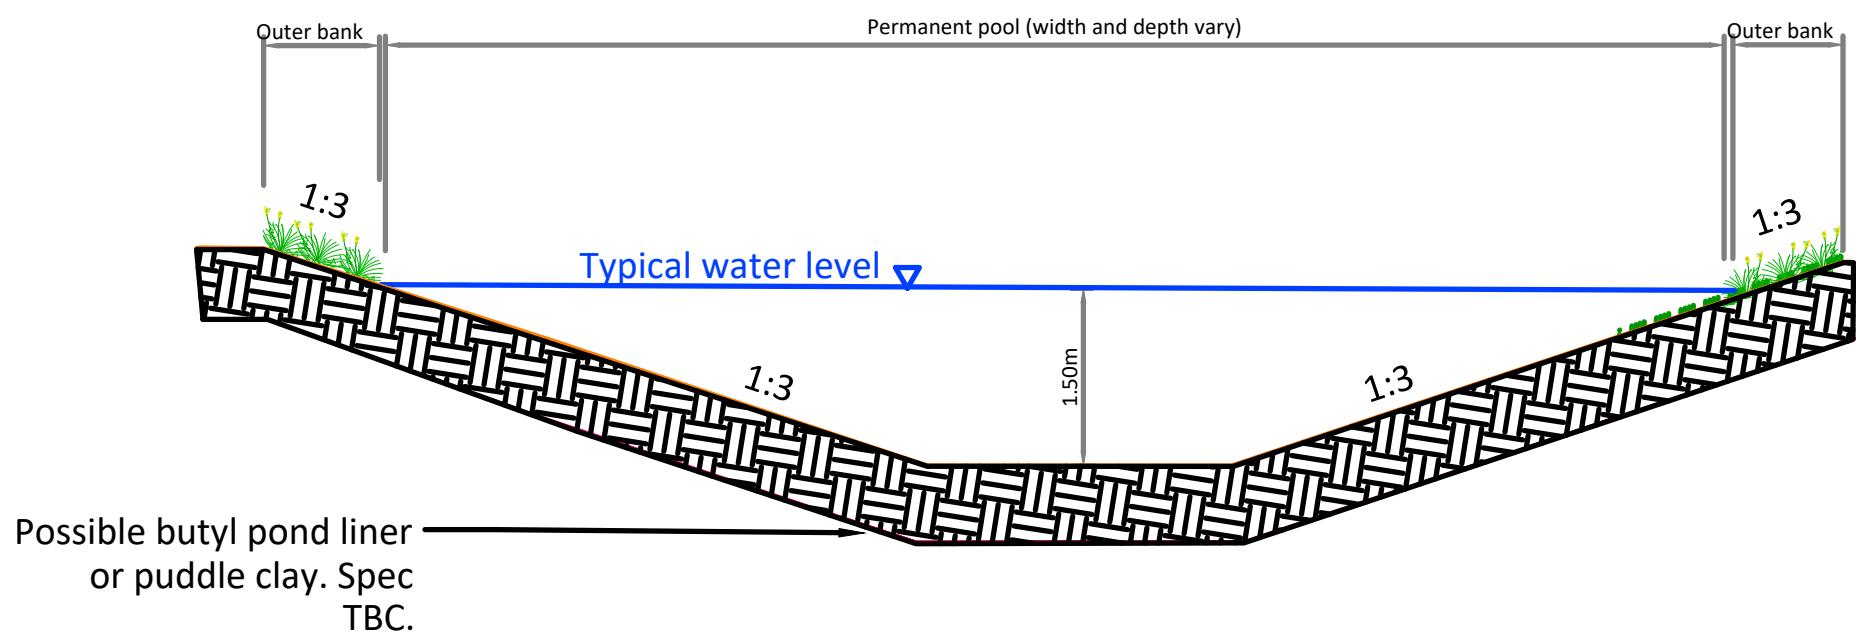

Insert 2: Indicative cross section of proposed ponds

CDM Note

These drawings have been produced with reference to the CDM Regulations 2015. Please note that these are pre-construction phase drawings and should be subject to further design risk management as required in accordance with Regulation 9.

Key	
Site Boundary (Approximately 0.56 Hectares)	
Proposed Pond Location	
Revantage Site Ownership Boundary	

PO	05/06/2026	FIRST ISSUE	BI
Rev	Date	Revision Note	Drawn Chk App

PJA

transport • engineering • placemaking

Birmingham | Bristol | Cambridge | London | Manchester | Reading
Melbourne | Perth
pja.co.uk | pja.com.au

Client		
Revantage		
Project		
Coed Darcy Overarching GCN Strategy		
Title		
Phase 0: Site Boundary and Proposed Pond Layout		
Drawing Issue Status		
For Planning		
PJA Ref	Scale @ A1	Date
04020	1:1000	10-06-2026
Drawing No.		Revision
04020-A-SK298a- P0		P0
Primary Contact		
barney.irlam@pja.co.uk		