




N:\50757-00 KENFIG HILL FOUL RISING MAIN REPLACEMENT\01 DRIDETAILED DESIGN DRAWINGS\P17979-121316-01-BG-DR-CA-CI0530_PHASE5LONGSECTION.DWG

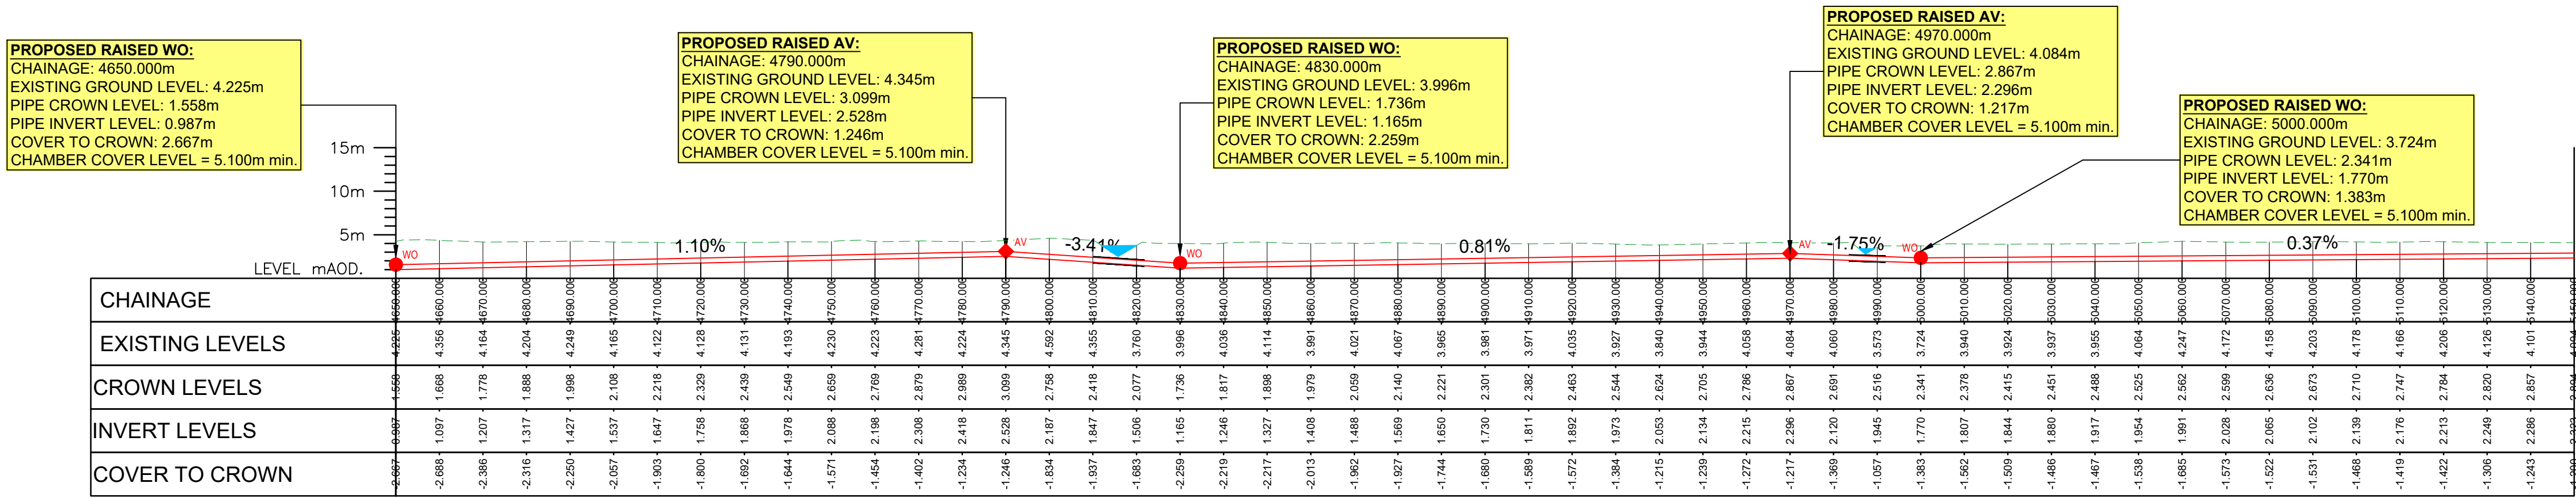



PHASE 5 – LONGSECTION (CH.4650 – CH.5160)
SCALE: H 1:1000,V 1:500.

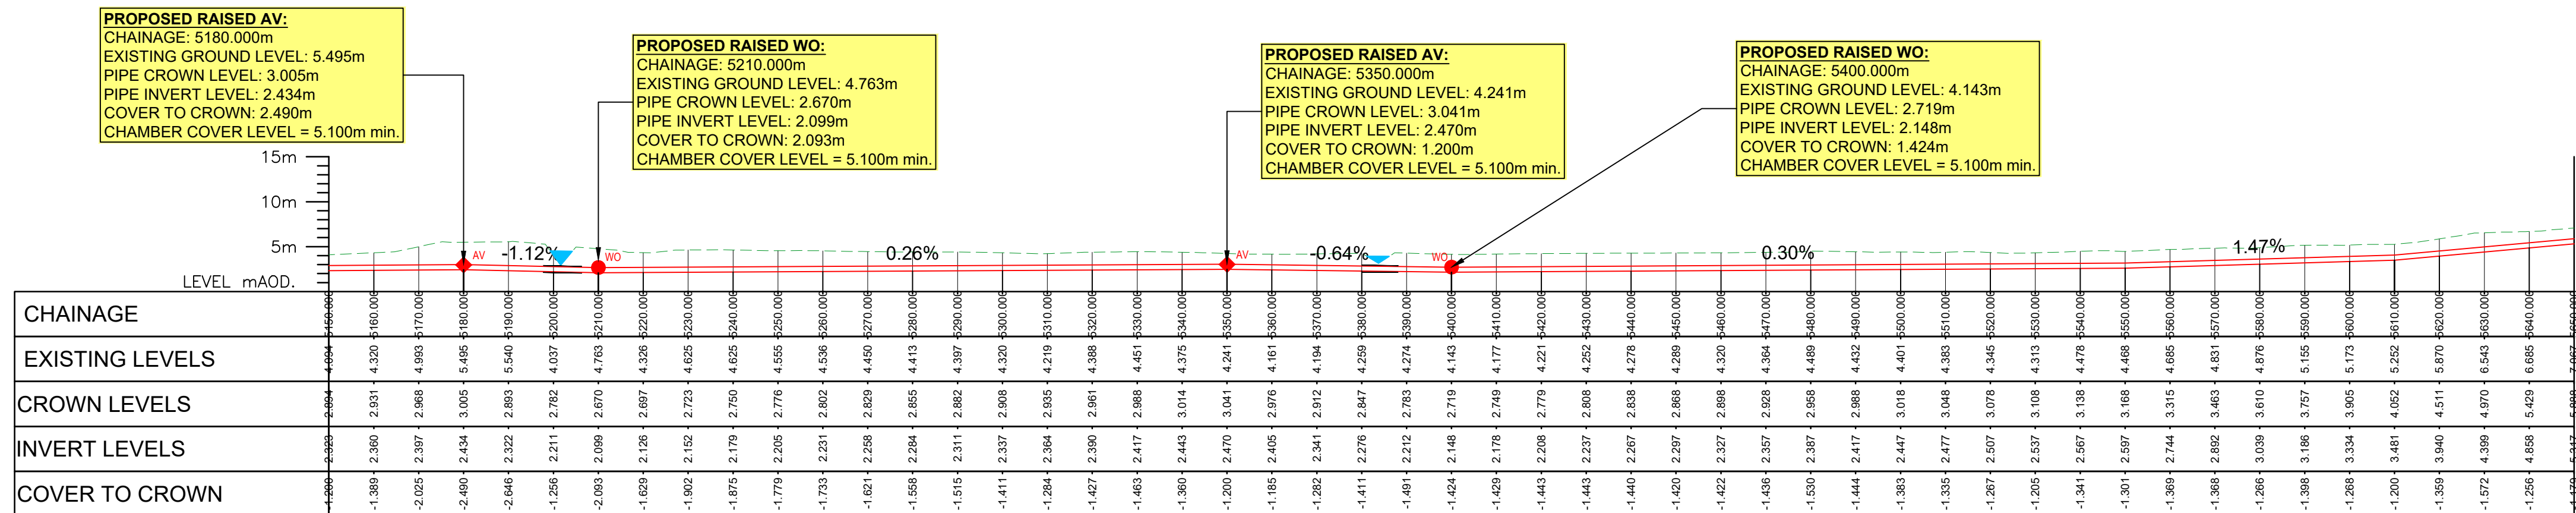

PHASE 5 – LONGSECTION (CH.5160 – CH.5650)
SCALE: H 1:1000,V 1:500.

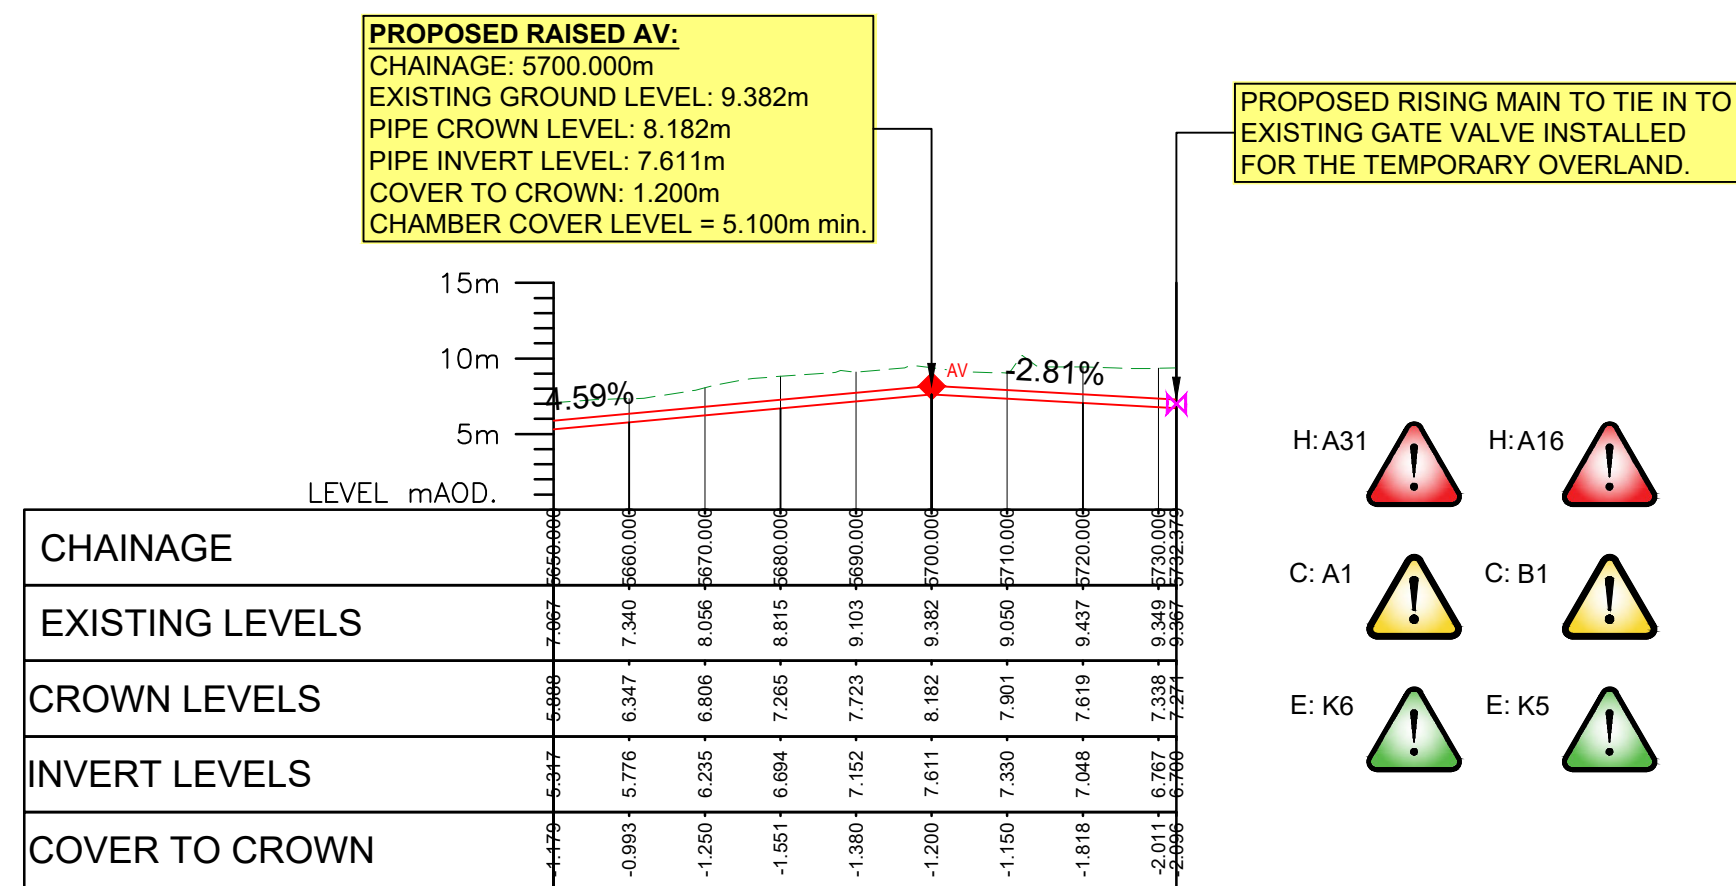

PHASE 5 – LONGSECTION (CH.5650 – CH.5732)
SCALE: H 1:1000,V 1:500.

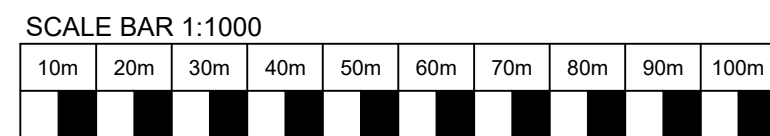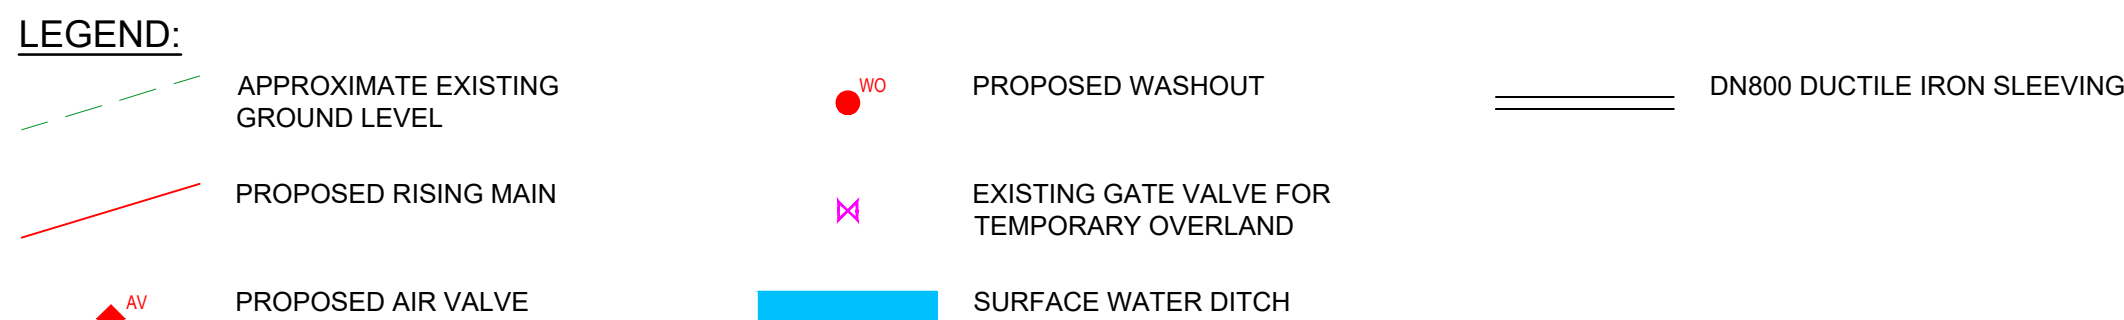

HAZARDS TO BE CONSIDERED DURING CONSTRUCTION PROCESS	
FOR DETAILS OF SITE-WIDE AND GENERAL RISKS, TO BE READ IN CONJUNCTION WITH THESE NOTES, SEE CAF408 FILE "P17979-121316-01-BG-RG-CA-CI1001"	
REFERENCE	DESCRIPTIONS
H:A31	WATER / WASTEWATER SERVICES
C: B1	GENERAL EXCAVATION
C: A1	EXISTING GROUND LEVELS
E: K6	GROUNDWATER
H:A16	WORKING NEAR WATER
E: K5	SSSI SITE

SAFETY HEALTH AND ENVIRONMENTAL INFORMATION	
TO BE READ IN CONJUNCTION WITH DESIGNERS SUMMARY OF SIGNIFICANT HAZARDS AND RISKS AND HEALTH & SAFETY HAZARDS IDENTIFICATION CHECK LIST	
THE DESIGN TEAM HAVE HIGHLIGHTED ONLY WHAT MAY NOT BE OBVIOUS TO A COMPETENT CONTRACTOR. THEY ASSIST WITH RISK REDUCTION ONLY AND ARE NOT NECESSARILY COMPREHENSIVE. EVERYDAY OR LOW RISK HAZARDS HAVE NOT BEEN IDENTIFIED.	
IT IS ASSUMED THAT ALL WORKS WILL BE CARRIED OUT BY A COMPETENT CONTRACTOR WORKING TO AN APPROVED METHOD STATEMENT. SHOULD ANY ADDITIONAL HAZARDS BE IDENTIFIED, THE CONTRACTOR SHALL NOTIFY THE RELEVANT SCHEME TEAM MEMBERS.	
IN ADDITION TO THE RISKS ASSOCIATED WITH THE TYPES OF WORKS DETAILED ON THE DRAWING, NOTE THE FOLLOWING SIGNIFICANT RISKS AND INFORMATION.	
HAZARD	HEALTH AND SAFETY RISK, REFER TO ACCOMPANYING DOCUMENTATION
HAZARD	CONSTRUCTION/BUILDABILITY RISK, REFER TO ACCOMPANYING DOCUMENTATION
HAZARD	ENVIRONMENTAL RISK, REFER TO ACCOMPANYING DOCUMENTATION

Project No.: 50757-00	Scale: AS SHOWN	Original Paper Size: A1
Drawing Number: P17979-121316-01-BG-DR-CA-CI0530		
Status: S0	Status Description: WORK IN PROGRESS	
Revision: P2.0	Revision Description: UPDATED TO INCLUDE DITCH LEVELS	
This document is copyright of Burroughs Ltd. Use figured measurements only! DO NOT SCALE FROM DRAWING. Verify all dimensions prior to construction. Immediately report any discrepancies to Burroughs and if in doubt ASK. This drawing should be read in conjunction with all other associated project information		