
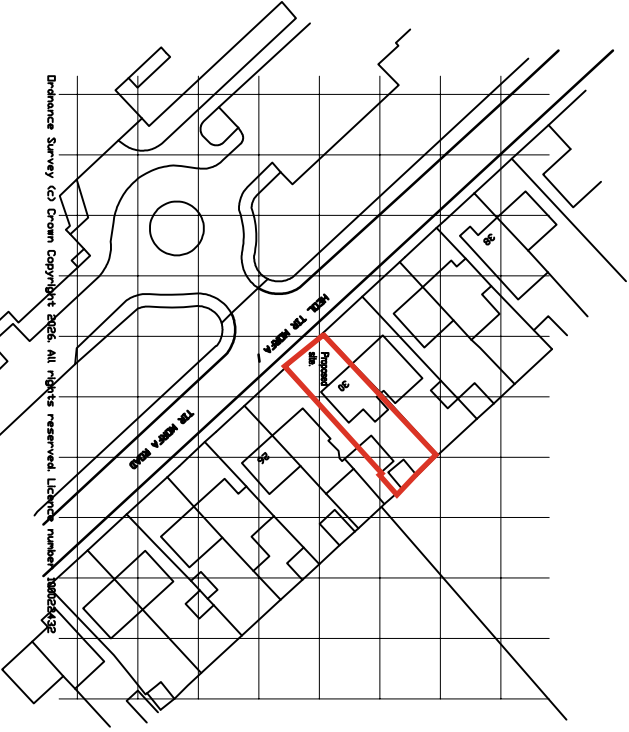
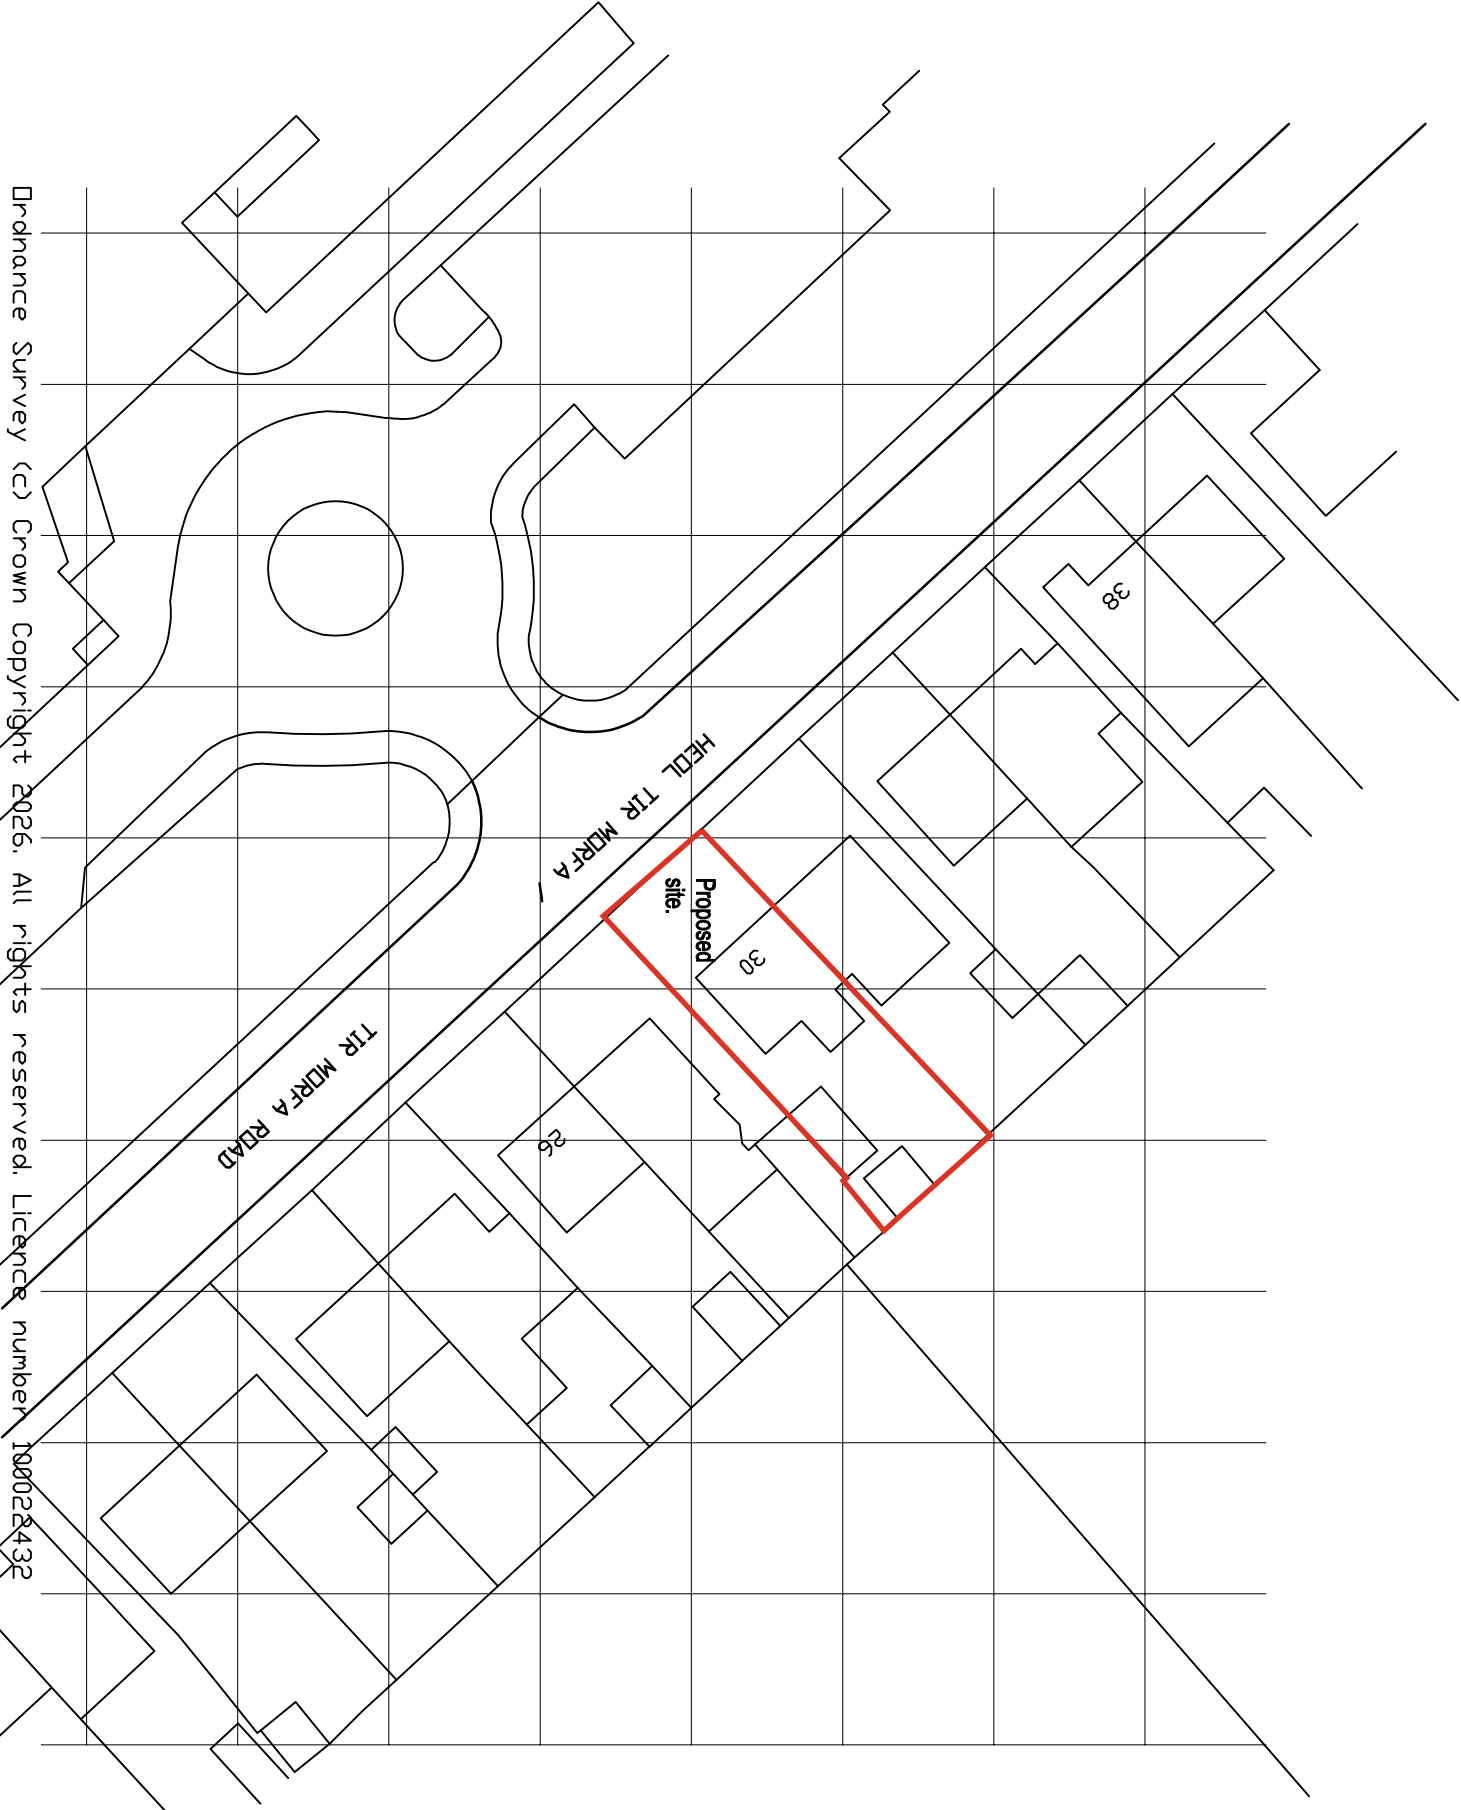


NORTH

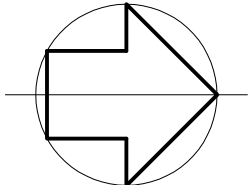

CLIENT
MR JACK HURLEY.

job title
DEMOLISH EXISTING GARAGE & CONSTRUCT SINGLE
STOREY REAR EXTENSION AND OUTBUILDING
@ 30, TIR MORFA ROAD. PORT TALBOT SA12 7PG.
drawing title

EXISTING LOCATION/BLOCK PLAN.

job No:	drawing No:	scales:
26.59	01	1:500 @ A3 1:1250 @ A3