


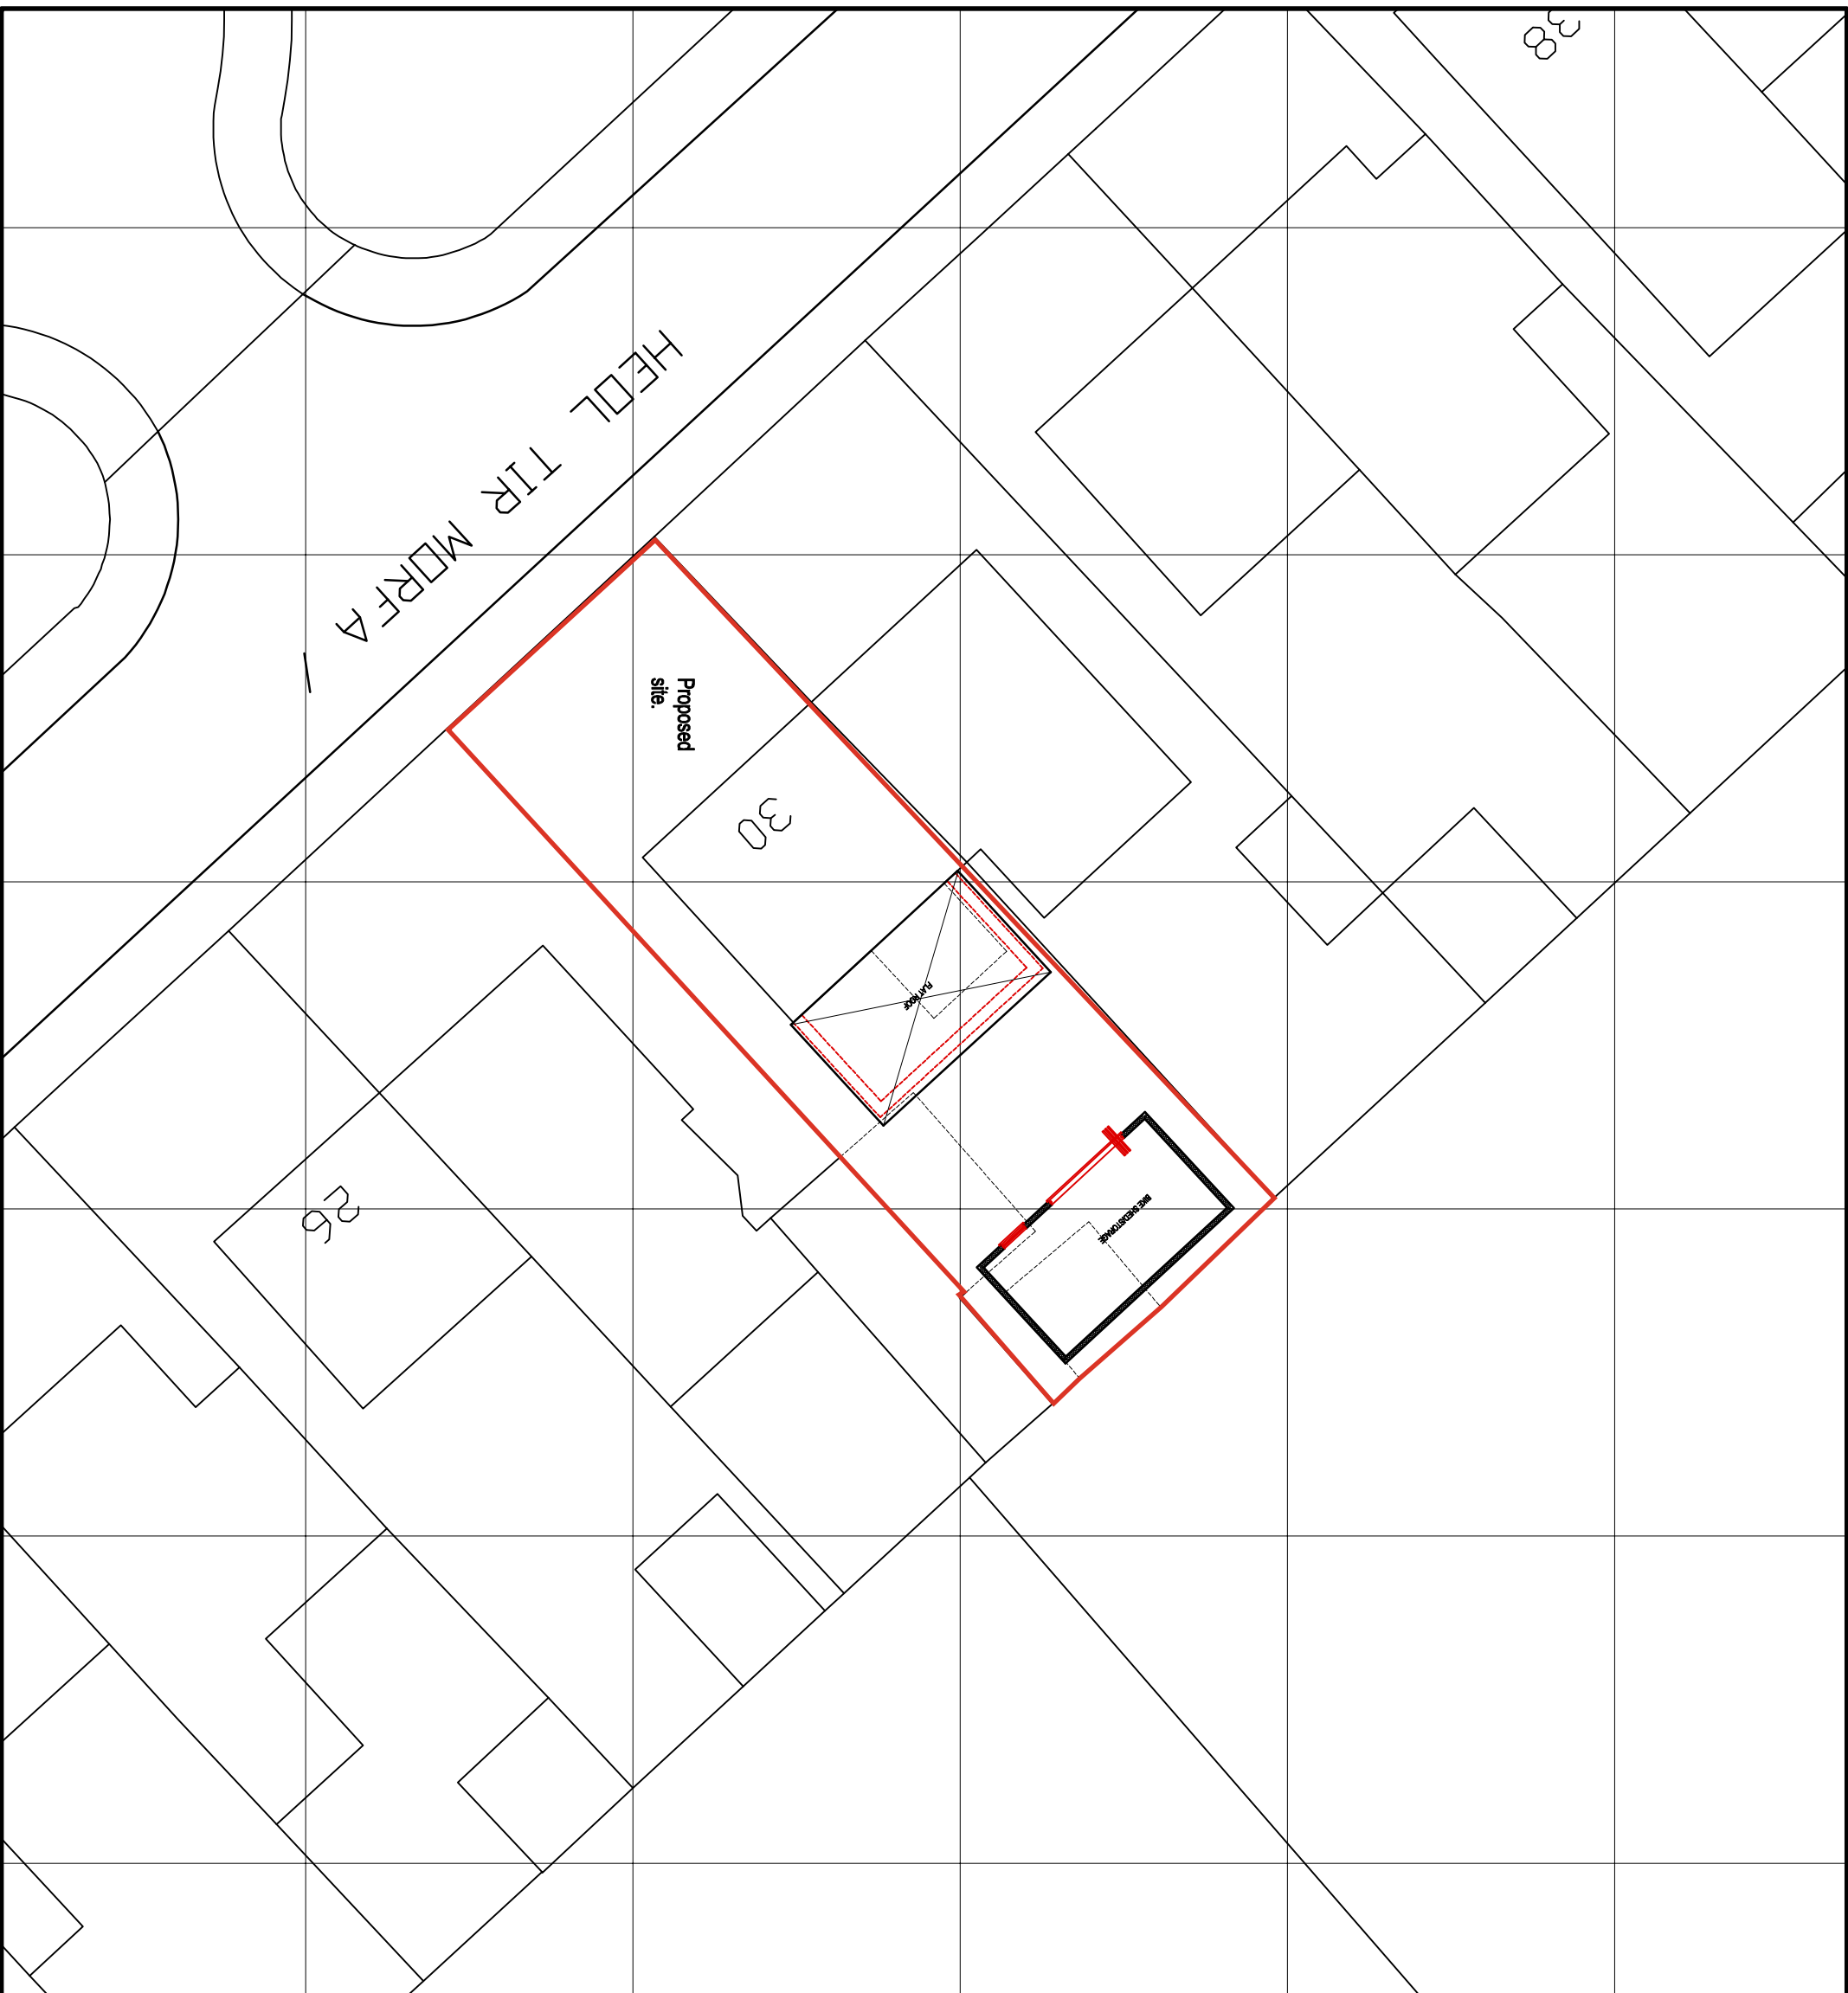

CLIENT

MR JACK HURLEY

job title

DEMOLISH EXISTING GARAGE & CONSTRUCT SINGLE
STOREY REAR EXTENSION AND OUTBUILDING
@ 30, TIR MORFA ROAD. PORT TALBOT SA12 7PG.

drawing title

PROPOSED BLOCK PLAN.

job No:

drawing No:

scales:

26.59

02

1:200 @ A3