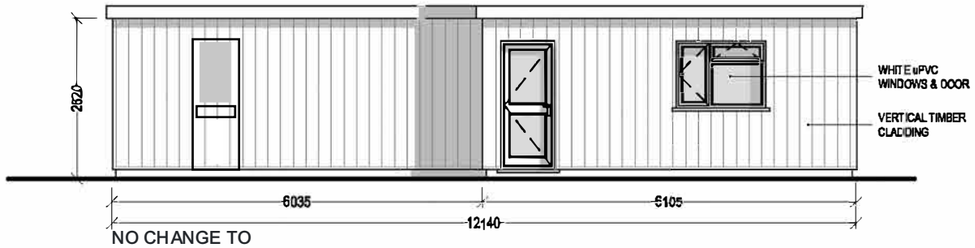

NO CHANGE TO
EXISTING FRONT ELEVATION
Scale 1:100

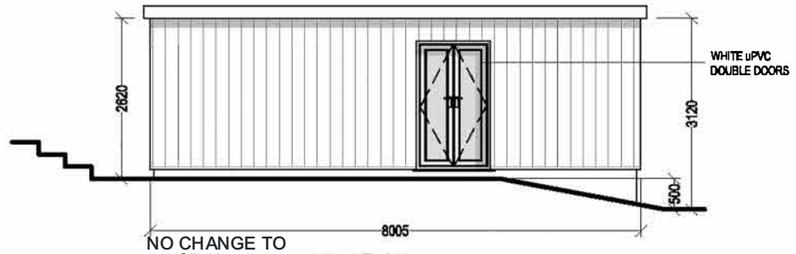

NO CHANGE TO
EXISTING SIDE ELEVATION
Scale 1:100

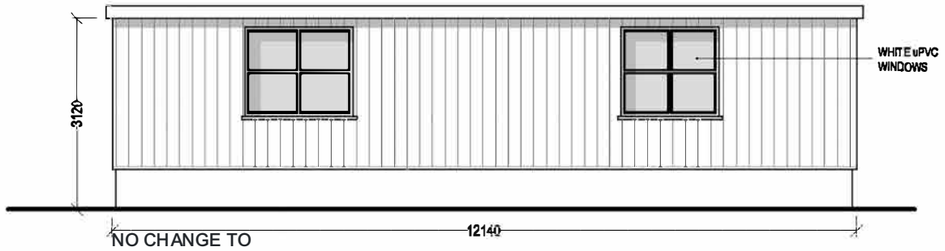

NO CHANGE TO
EXISTING REAR ELEVATION
Scale 1:100

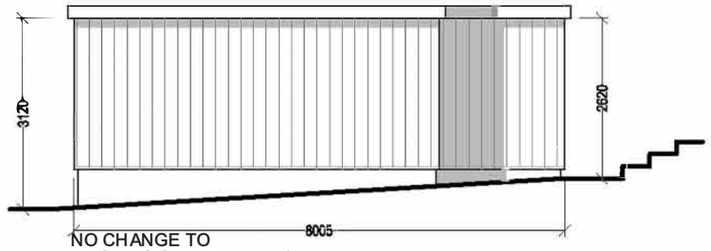

NO CHANGE TO
EXISTING SIDE ELEVATION
Scale 1:100

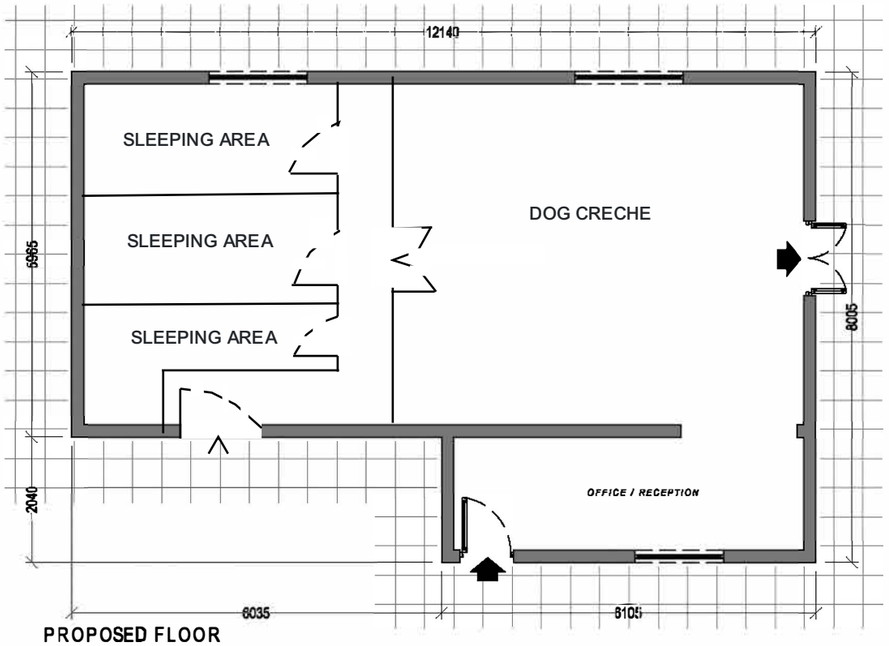

PROPOSED FLOOR
PLAN
Scale 1:100

Client:

Cwm Dog Treat
89 Bryn Road,
Cwmllynfell
Neath Port Talbot
SA9 2FR

Project Title:

AMENDMENT TO DOG CRECHE

General Notes:

1. Do not scale from this drawing, take figured dimensions only.
2. Dimensions are in millimeters unless otherwise stated.

Drawing Issue:

PLANNING

Drawing Title: PROPOSED FLOOR PLAN

Drawing No: 01	Revision:
Date: 28 July 2026	Revised:
Scale(s): 1:100	Paper Size: A3