



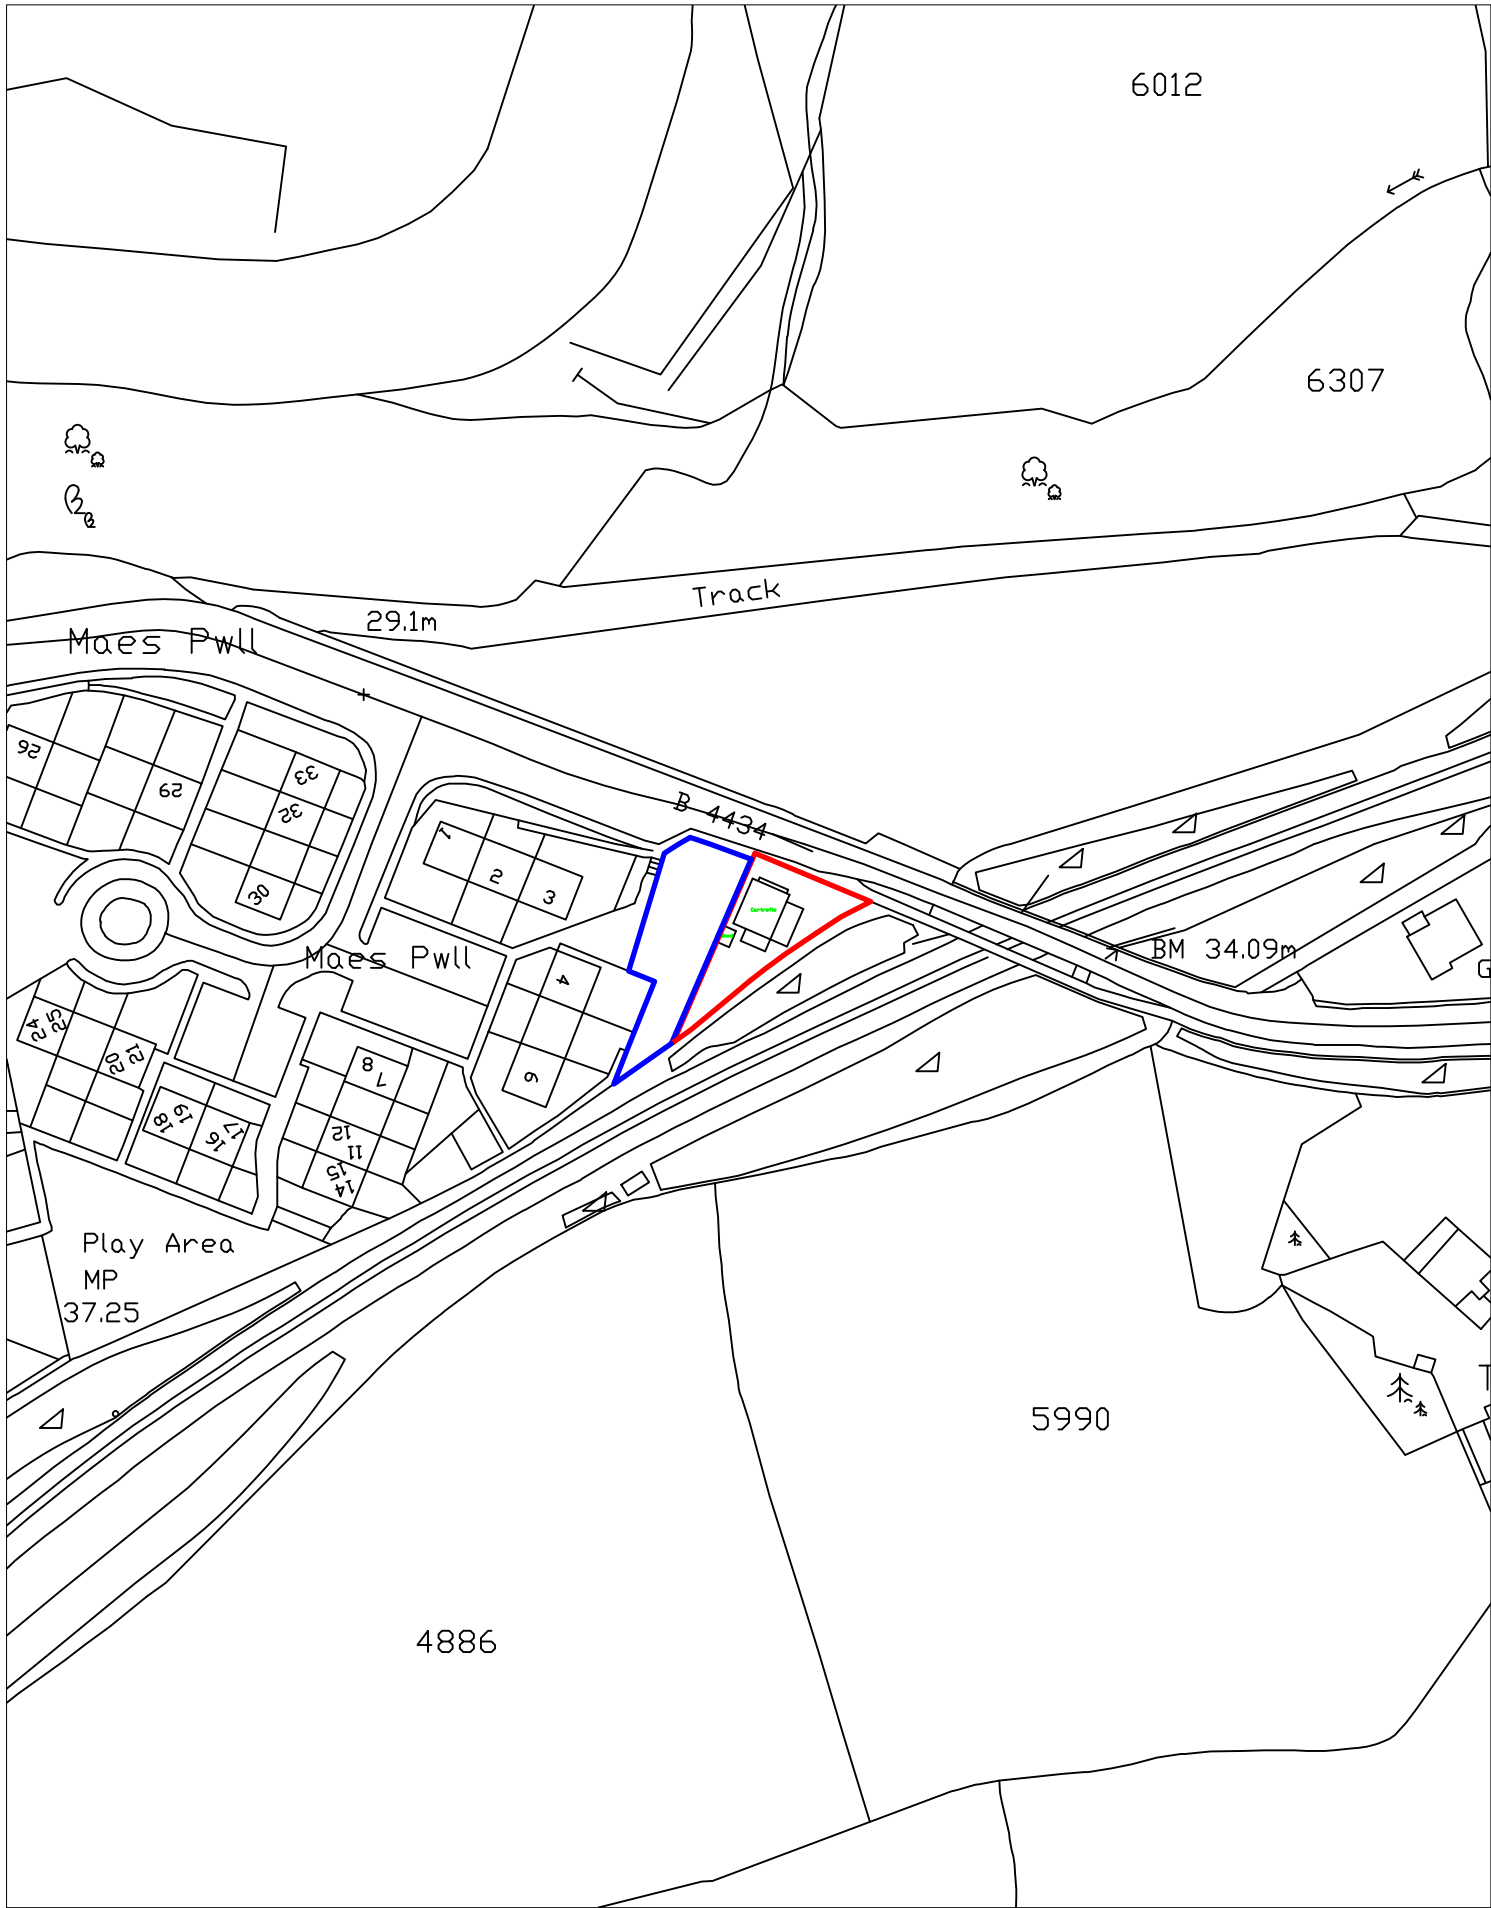

Location Plan 1 : 1250

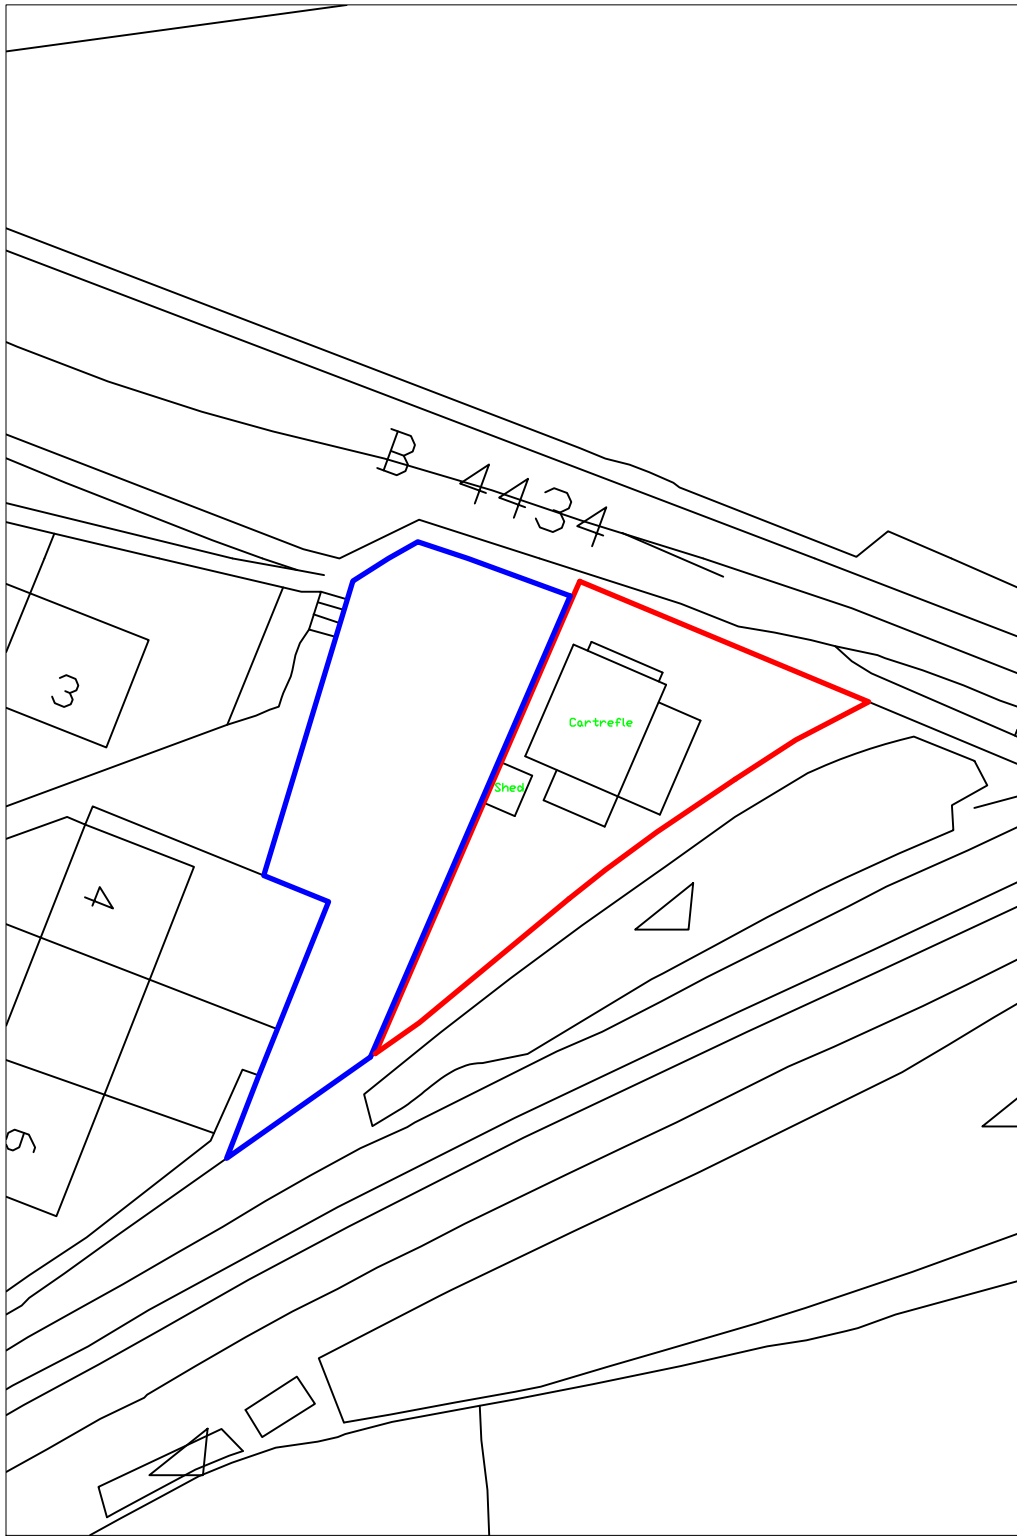

Block Plan 1 : 500

- NOTES:
1. DO NOT SCALE
 2. DRAWINGS TO BE READ IN CONJUNCTION WITH ALL SERVICES AND STRUCTURAL ENGINEERS DRAWINGS & SPECIFICATIONS.
 3. © COPYRIGHT. DRAWINGS NOT TO BE REPRODUCED OR USED WITHOUT PRIOR WRITTEN CONSENT.

PLANNING

A	18.6.26	Planning Issue	M.S	
REF	DATE	REVISION	DRAWN	CHECKED
SCALE	DATE	DRAWN BY	CHECKED BY	
-	18.6.26	M.STOCK		

DRAWING
Location Plan

ADDRESS
**Cartrefle, Llety Dafydd,
Clyne, SA11 4BW**

PROJECT
**Proposed Single Storey Rear
Extension.**

CLIENT
Mr & Mrs Ashford

Mark Stock Associates
Surveying, Architectural Design, Project Management

The Third Floor, Langdon House,
Langdon Road
SA1 Swansea Waterfront
Swansea, SA1 8QY

Mob: 07739 100193
E-mail: mark@markstockassociates.co.uk
Web: www.markstockassociates.co.uk

DRG NO
ASHFORD/PLAN/01

REV
A

FILE REFERENCE:
TBFILE

XREF FILE REFERENCE:
TBXREF

