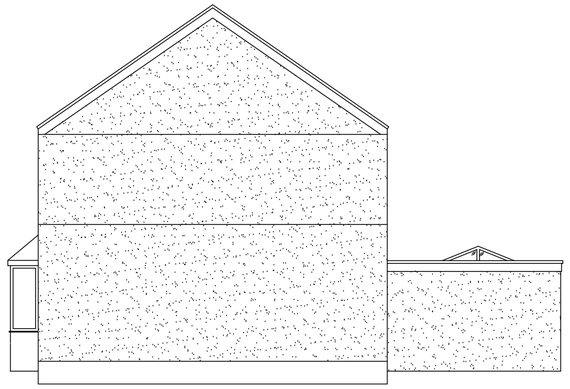

Proposed Side Elevation (West)
Scale 1 : 100

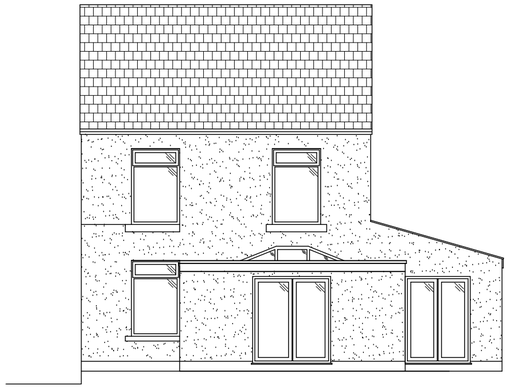

Proposed Rear Elevation (South)
Scale 1 : 100

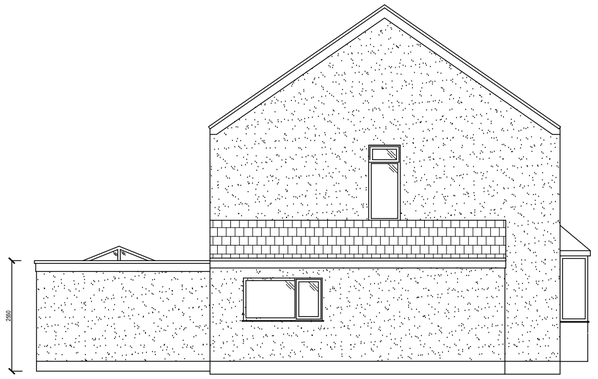

Proposed Side Elevation (East)
Scale 1 : 100

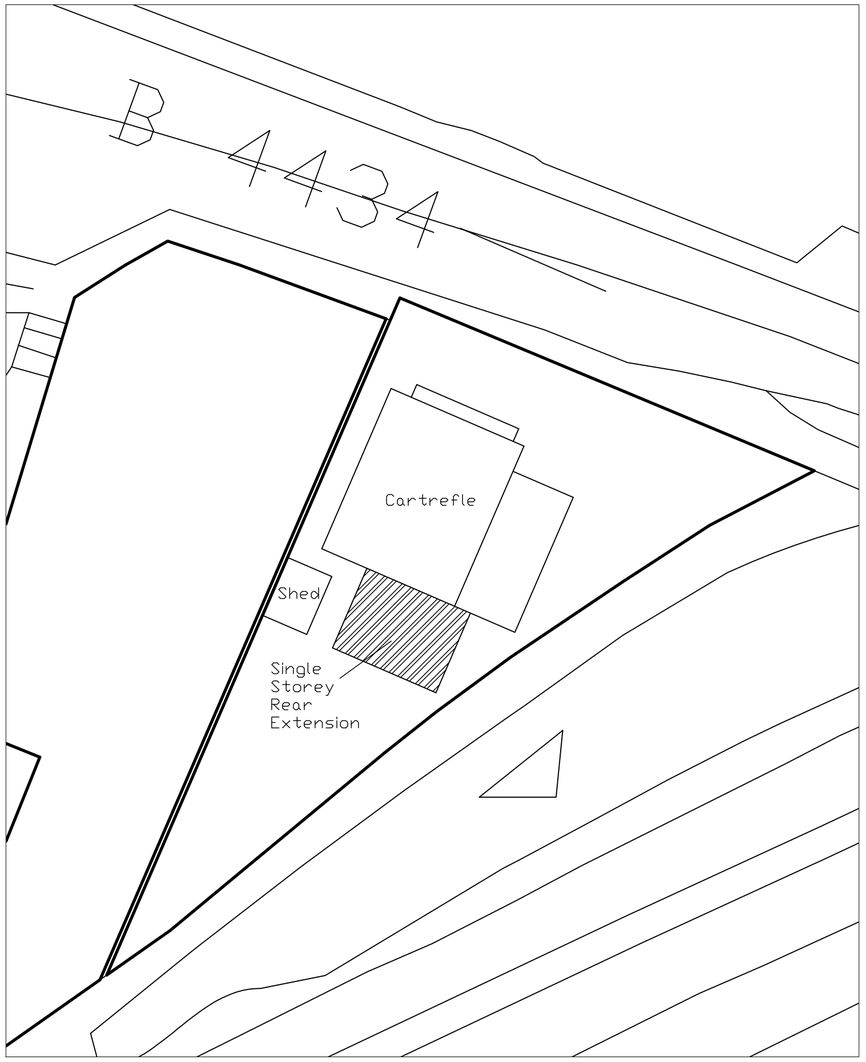

Proposed Block Plan 1 : 200

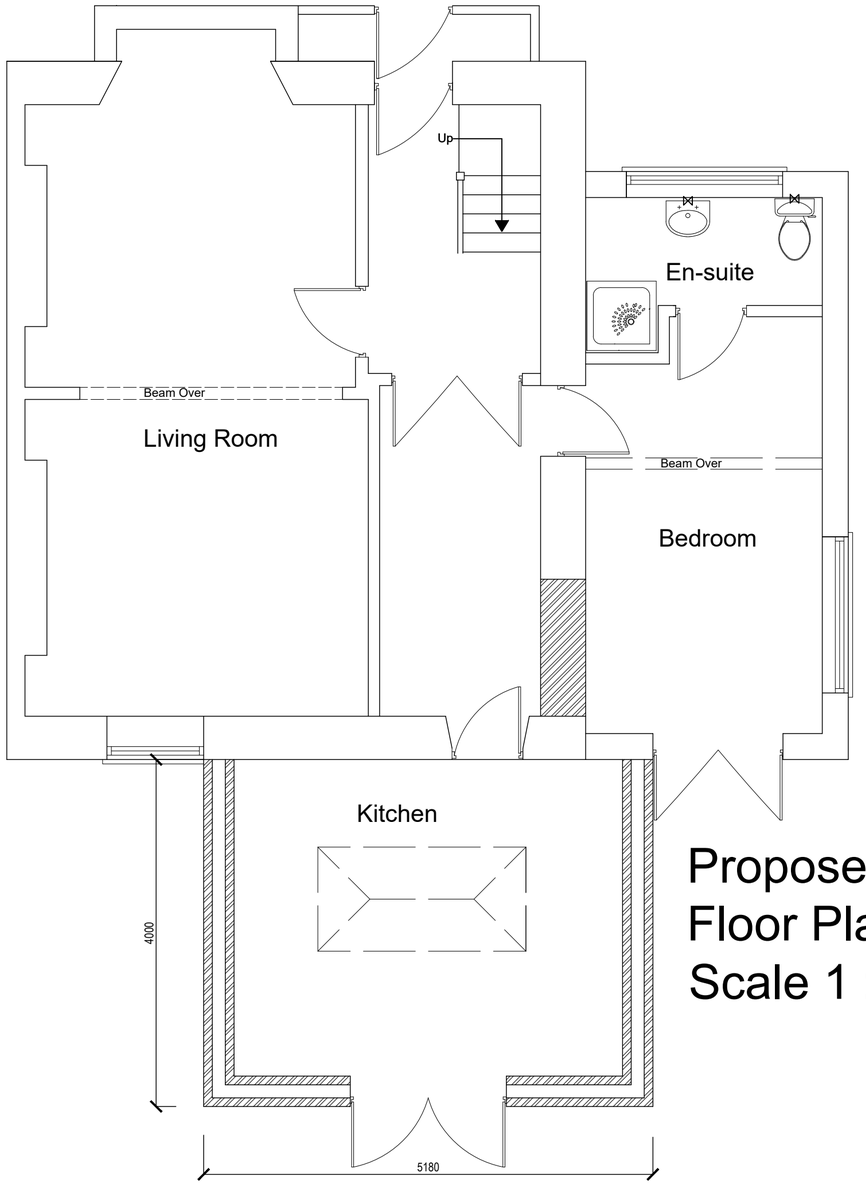

Proposed Ground
Floor Plan
Scale 1 : 50

NOTES:

1. DO NOT SCALE
2. DRAWINGS TO BE READ IN CONJUNCTION WITH ALL SERVICES AND STRUCTURAL ENGINEERS DRAWINGS & SPECIFICATIONS.
3. © COPYRIGHT. DRAWINGS NOT TO BE REPRODUCED OR USED WITHOUT PRIOR WRITTEN CONSENT.

PLANNING

REF	DATE	REVISION	DRAWN	CHECKED
A	22.6.26	Planning Issue	M.S	

SCALE	DATE	DRAWN BY	CHECKED BY
.....	22.6.26	M.S.	TBCHK

LOCATION
CARTREFLE, LLETY DAFYDD, CLYNE, SA11 4BW

DRAWING
EXISTING FLOOR PLANS AND ELEVATIONS

PROJECT
SINGLE STOREY REAR EXTENSION

CLIENT
MR AND MRS ASHFORD

Mark Stock Associates
Surveying, Architectural Design, Project Management
The Third Floor, Langdon House,
Langdon Road
SA1 Swansea Waterfront
Swansea, SA1 8QY
Mob: 07739 100193
E-mail:mark@markstockassociates.co.uk
Web:www.markstockassociates.co.uk

DRG NO: ASHFORD/PLAN/04
REV: A

FILE REFERENCE:
TBFILE

XREF FILE REFERENCE:
TBXREF