


COURTLAND PLACE

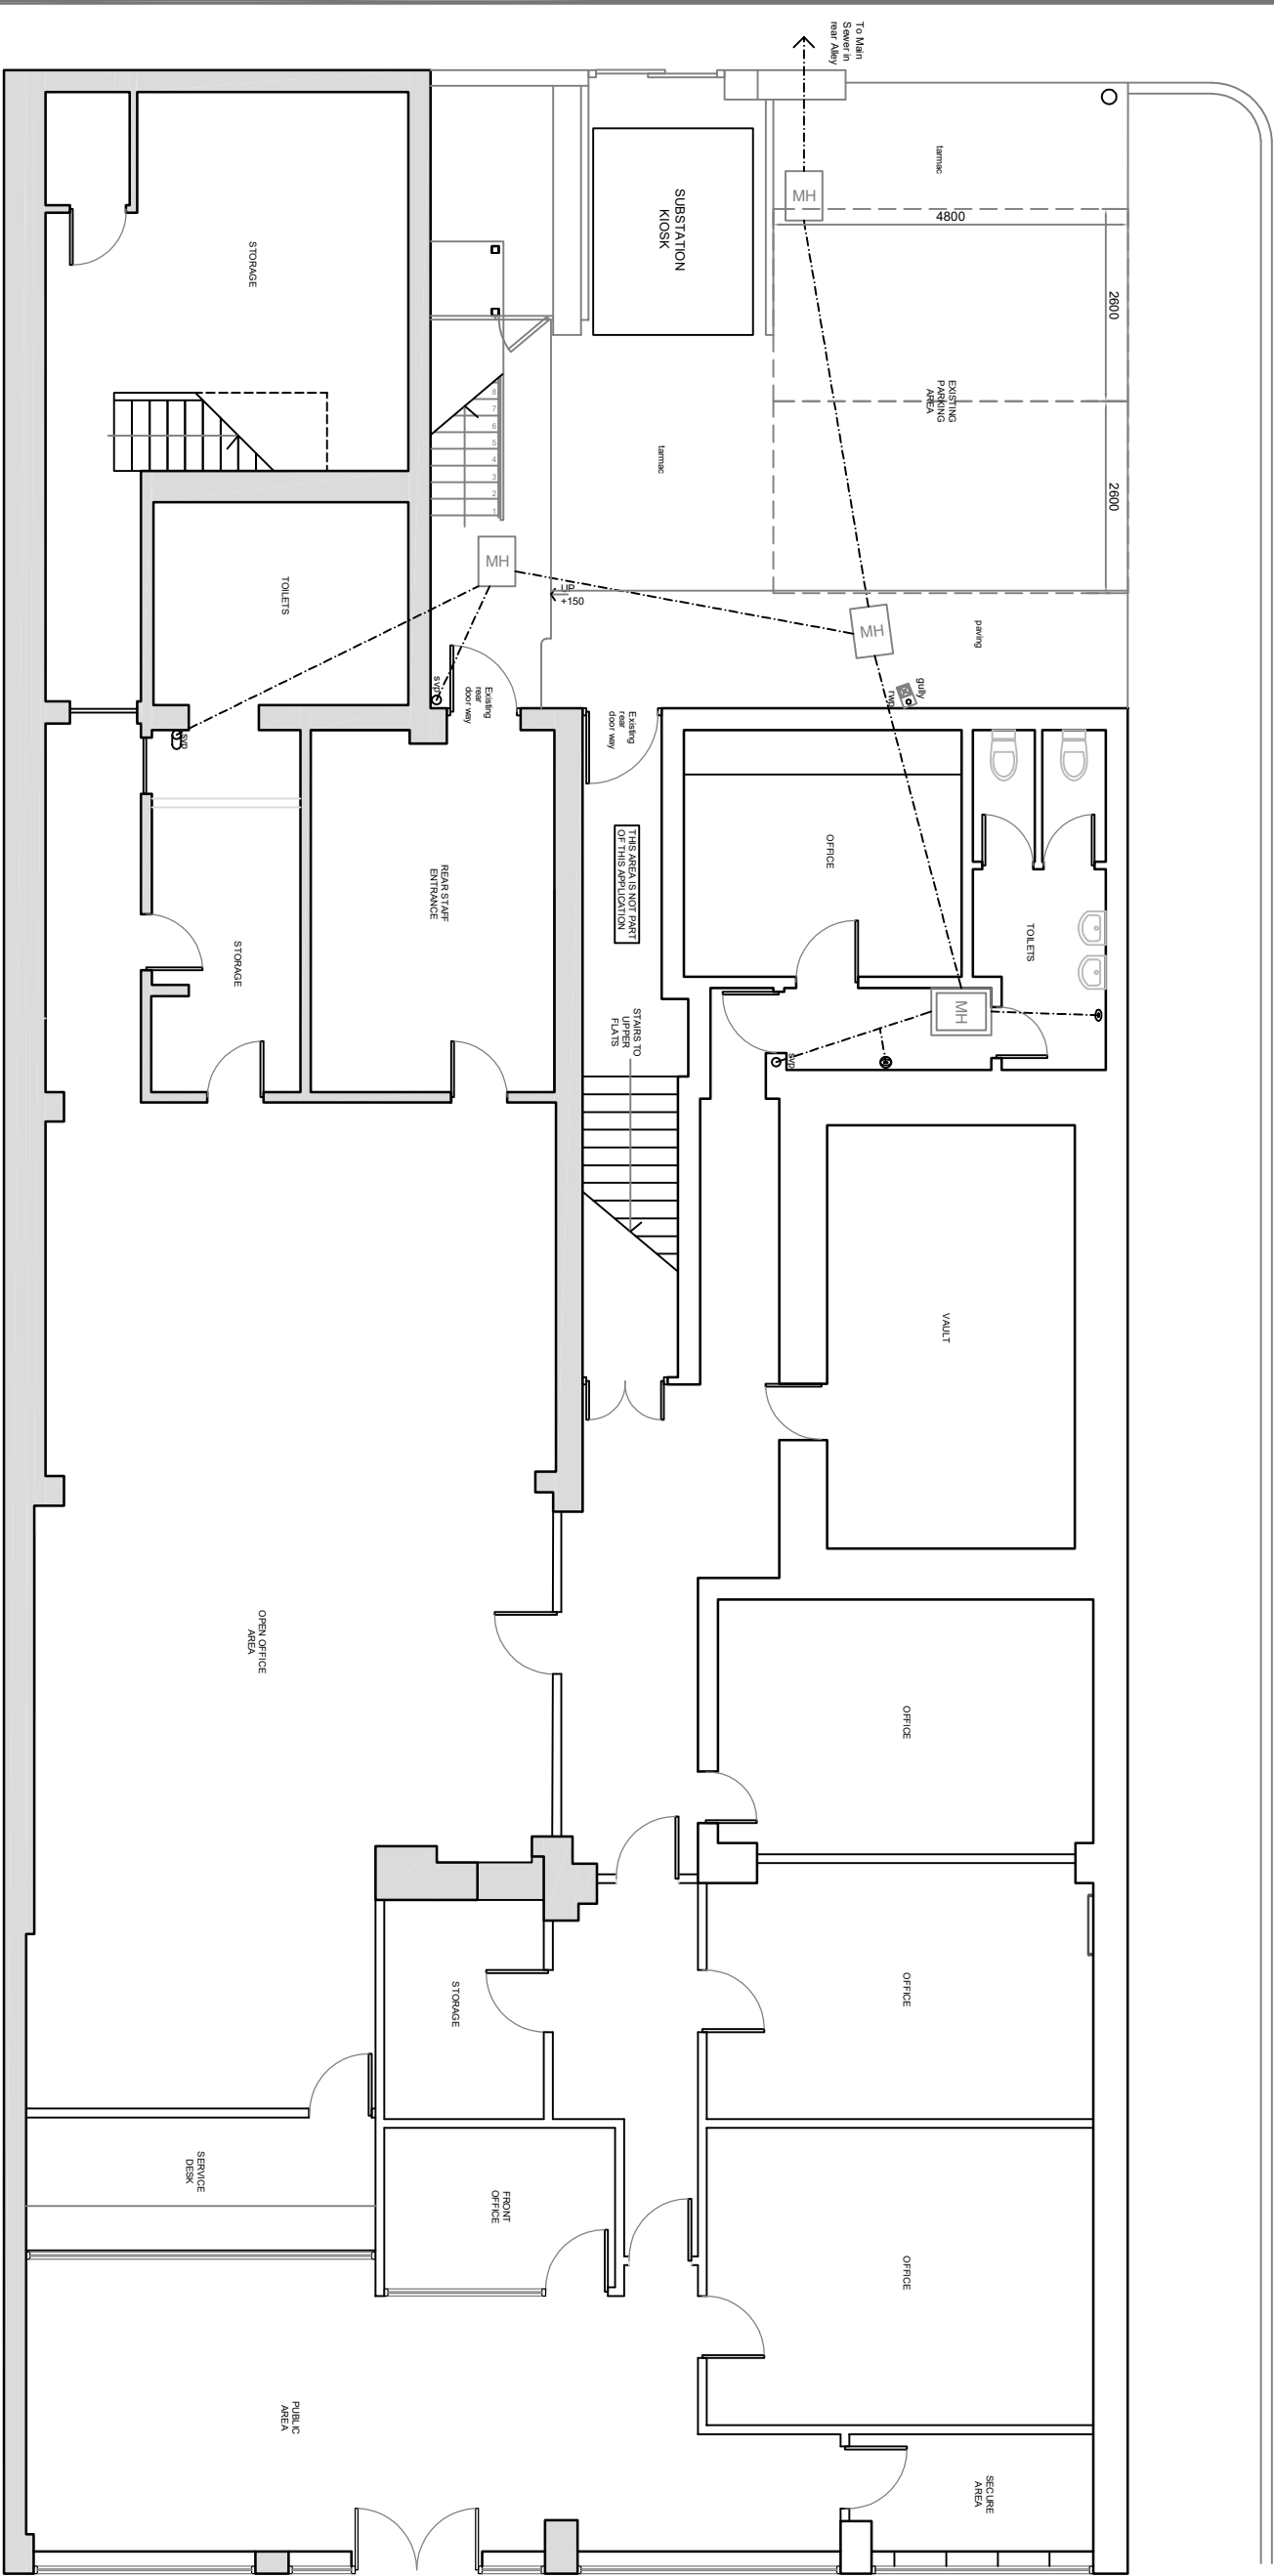

CLIENTS NAME		CLIENTS SIGNATURE	
CLIENT NAME: T K Meg Retail Ltd		DRAWING NAME: Previous Ground Floor Layout	
PROJECT NAME: Convert store to Morrisons Daily		DRAWING NO: AE 1994-101	
SITE ADDRESS: 30 - 32 Station Road Port Talbot SA13 1UR		REVISION: REV C	SCALE: 1:100 @ A3L
		DATE: 30th March 2026	DRAWN BY: Anthony England
		STATUS: EXISTING	APPROVED BY:
ACTIV projects limited Units C1 & C2 Hortonpark Industrial Estate, Hortonwood 7 Telford, Shropshire, TF1 7GX TEL: 01952 459970, Mobile 07807 921647 E-Mail: anthony@actiprjects.co.uk www.actiprjects.co.uk			
PLAN DISCLAIMER I AGREE TO THIS PLAN AND ACCEPT THAT THE QUOTE IS BASED ON THIS PLAN. ANY ADDITIONAL ITEMS NOT SHOWN ON THIS PLAN WILL BE CHARGED TO ME AS EXTRAS.			
SALES MAN NAME		SALES MAN SIGNATURE	