


COURTLAND PLACE

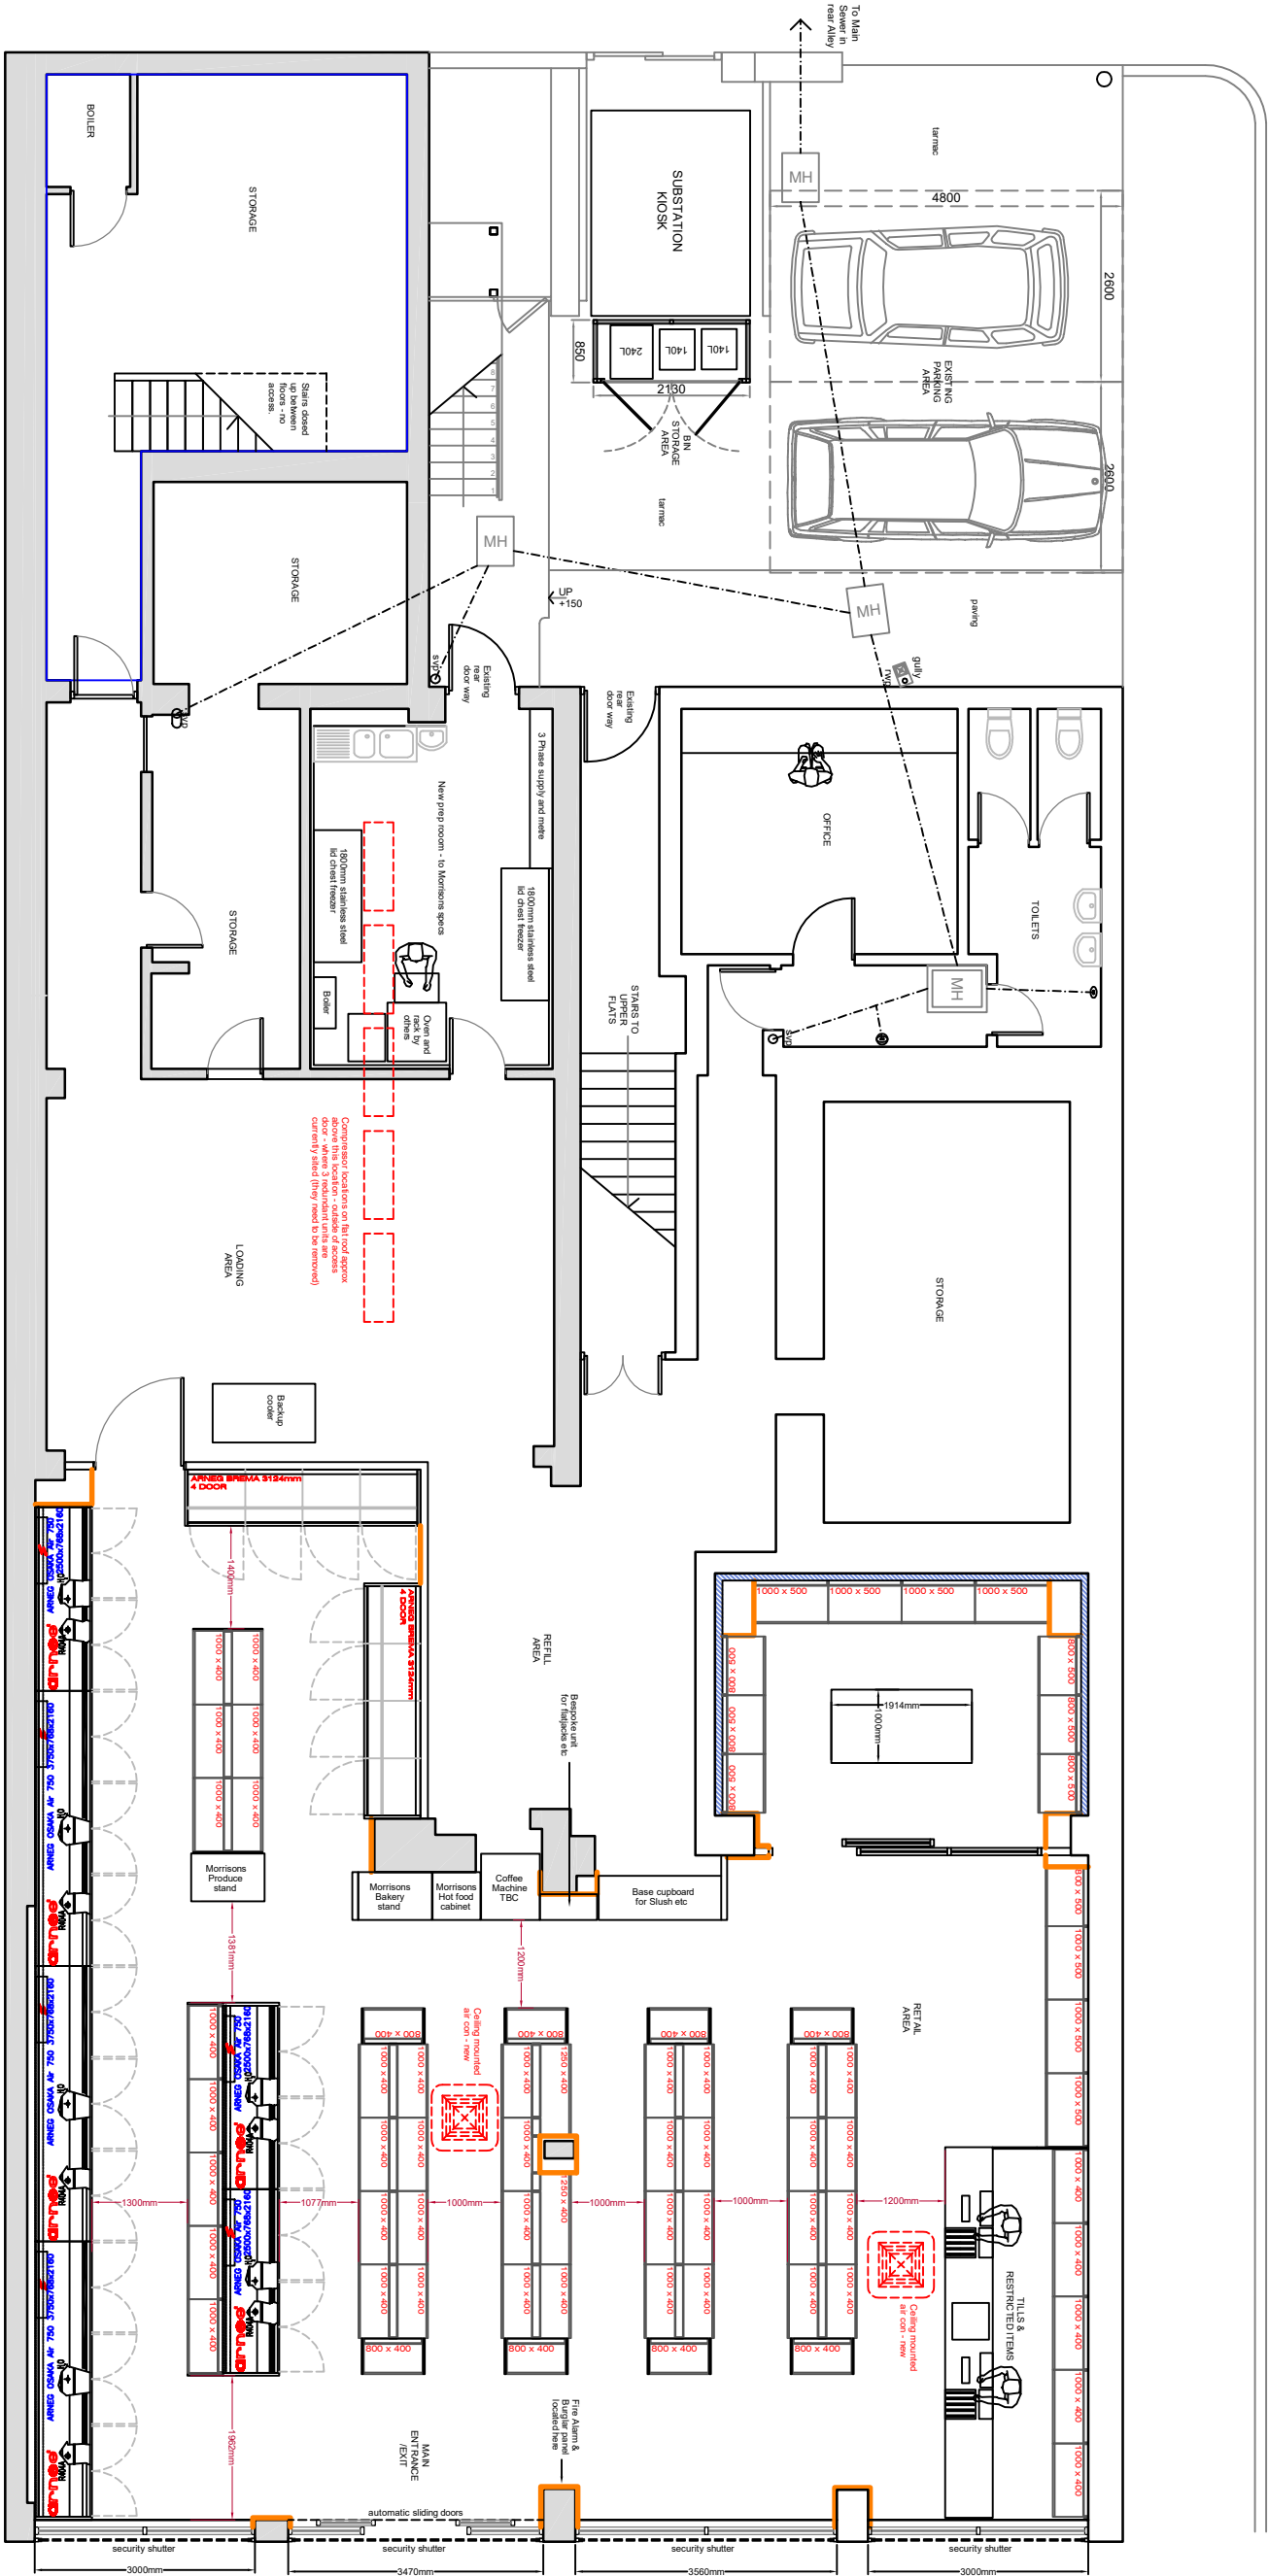

Site Notes:-
Floor prep and leveling by client
Building works and fire cladding by client

CLIENTS NAME		CLIENTS SIGNATURE	
CLIENT NAME		CLIENT NAME	
PROJECT NAME		PROJECT NAME	
SITE ADDRESS		SITE ADDRESS	
DATE		DATE	
DRAWN BY		DRAWN BY	
APPROVED BY		APPROVED BY	
STATUS		STATUS	
PLAN DISCLAIMER		PLAN DISCLAIMER	
I AGREE TO THIS PLAN AND ACCEPT THAT THE QUOTE IS BASED ON THIS PLAN. ANY ADDITIONAL ITEMS NOT SHOWN ON THIS PLAN WILL BE CHARGED TO ME AS EXTRAS.		I AGREE TO THIS PLAN AND ACCEPT THAT THE QUOTE IS BASED ON THIS PLAN. ANY ADDITIONAL ITEMS NOT SHOWN ON THIS PLAN WILL BE CHARGED TO ME AS EXTRAS.	



ACTIV
projects limited

Units C1 & C2 Horbark Industrial Estate, Horbarkwood 7
Tel: 01952 459970, Mobile 07807 921647
E-Mail: anthony@activprojects.co.uk
www.activprojects.co.uk