


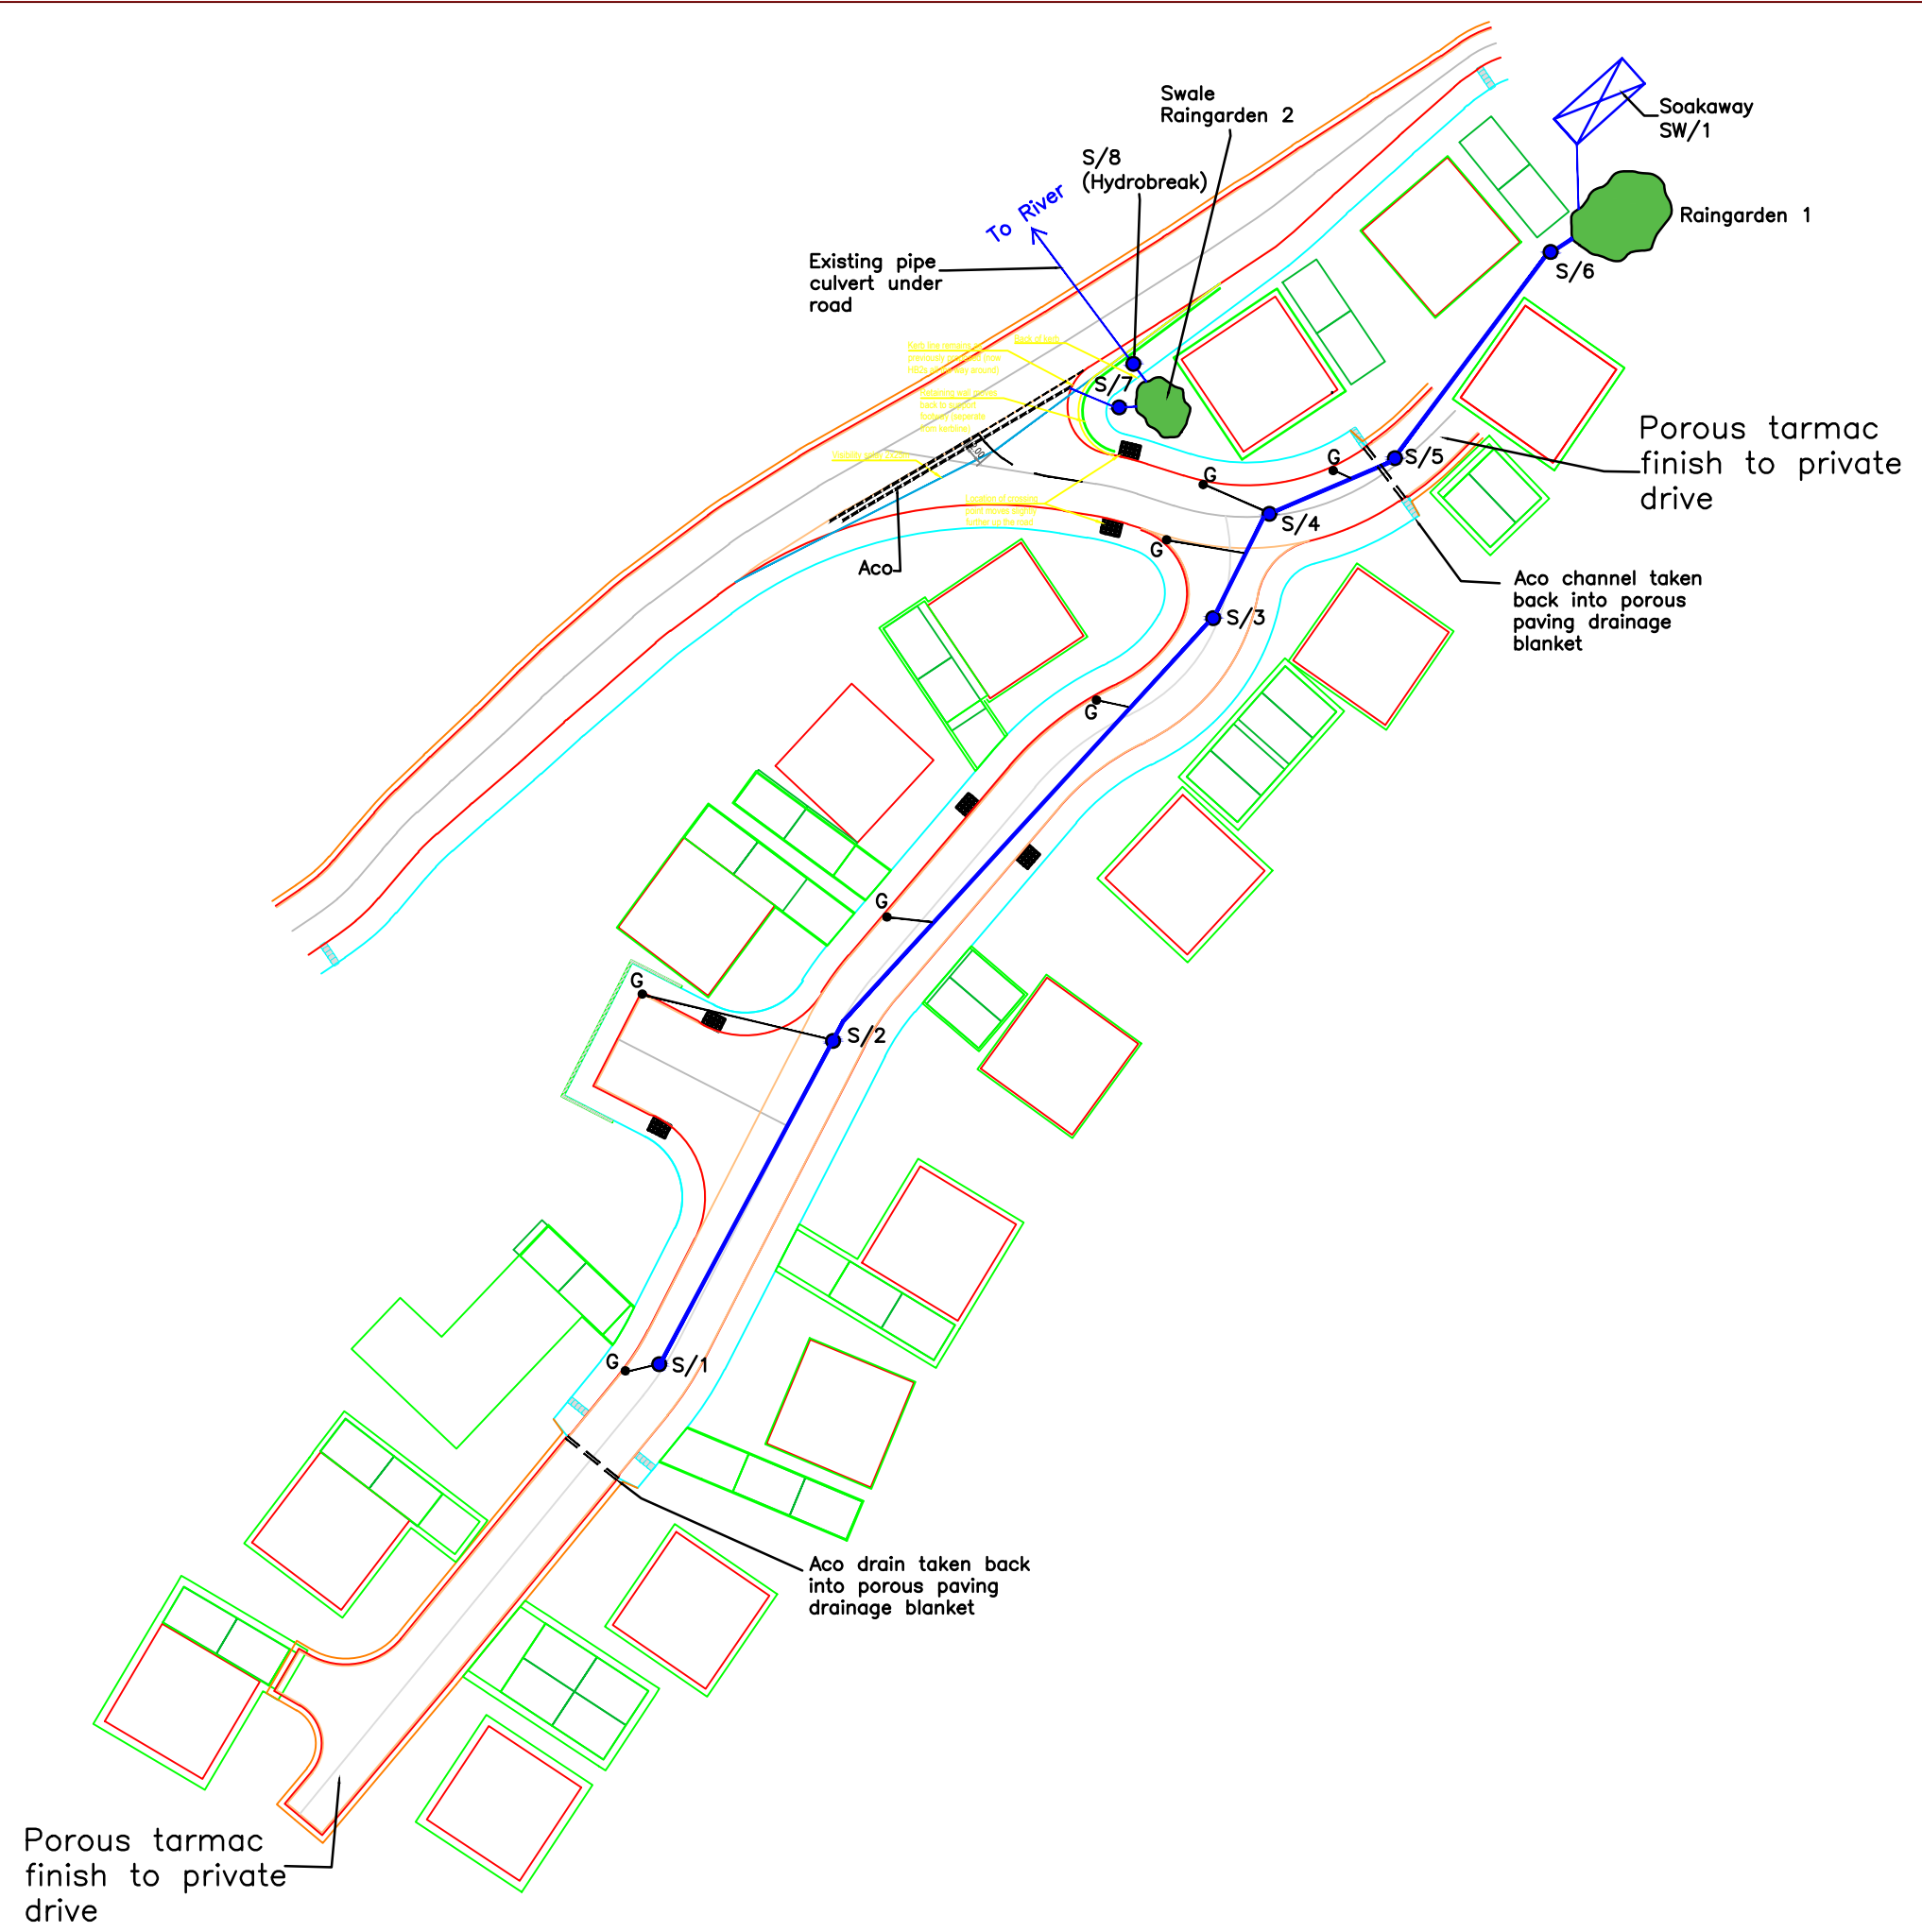

NOTES

*Porous tarmac finish to private drive

REV	DATE	BY	CHKD
-----	------	----	------

CLIENT
Crynant Plant

PROJECT
Bryn Housing Phase 2

TITLE
Drainage Concept Plan

DRAWING ISSUE
Construction

GENERAL NOTES
A- The scale shown on this drawing only applies to the correct paper size.
B- Do not scale from this drawing take figured dimensions only.
C- Any discrepancies to be reported to sub consult.
D- Drawings in PDF format are not to scale and are for reference only.

DATE August 2026	PRODUCED BY
SCALE NA	CHECKED
PAPER SIZE A3	APPROVED

BETA
Bryn Eglwys
27 Commercial Street
Ystalyfera
Tel: 01639 849279
Fax: 01639 849984
E-mail: office@beta.cymru

JOB NUMBER	DRAWING NUMBER	REVISION
24/067	302	