
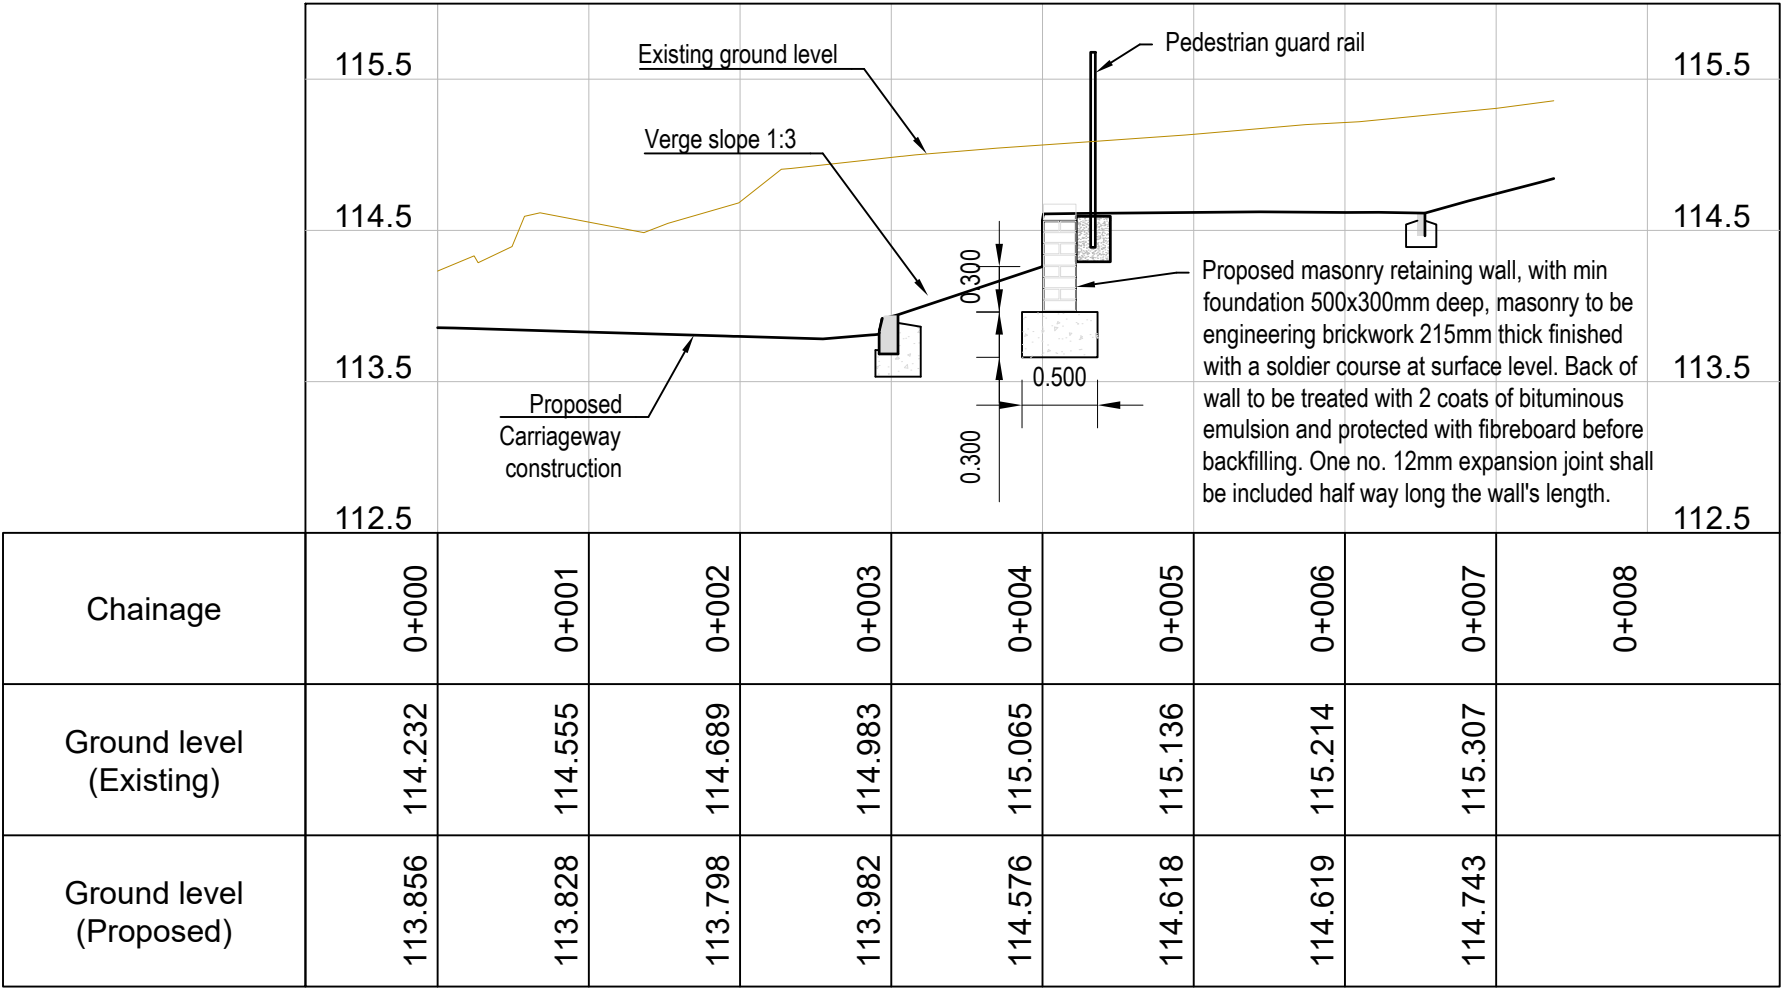
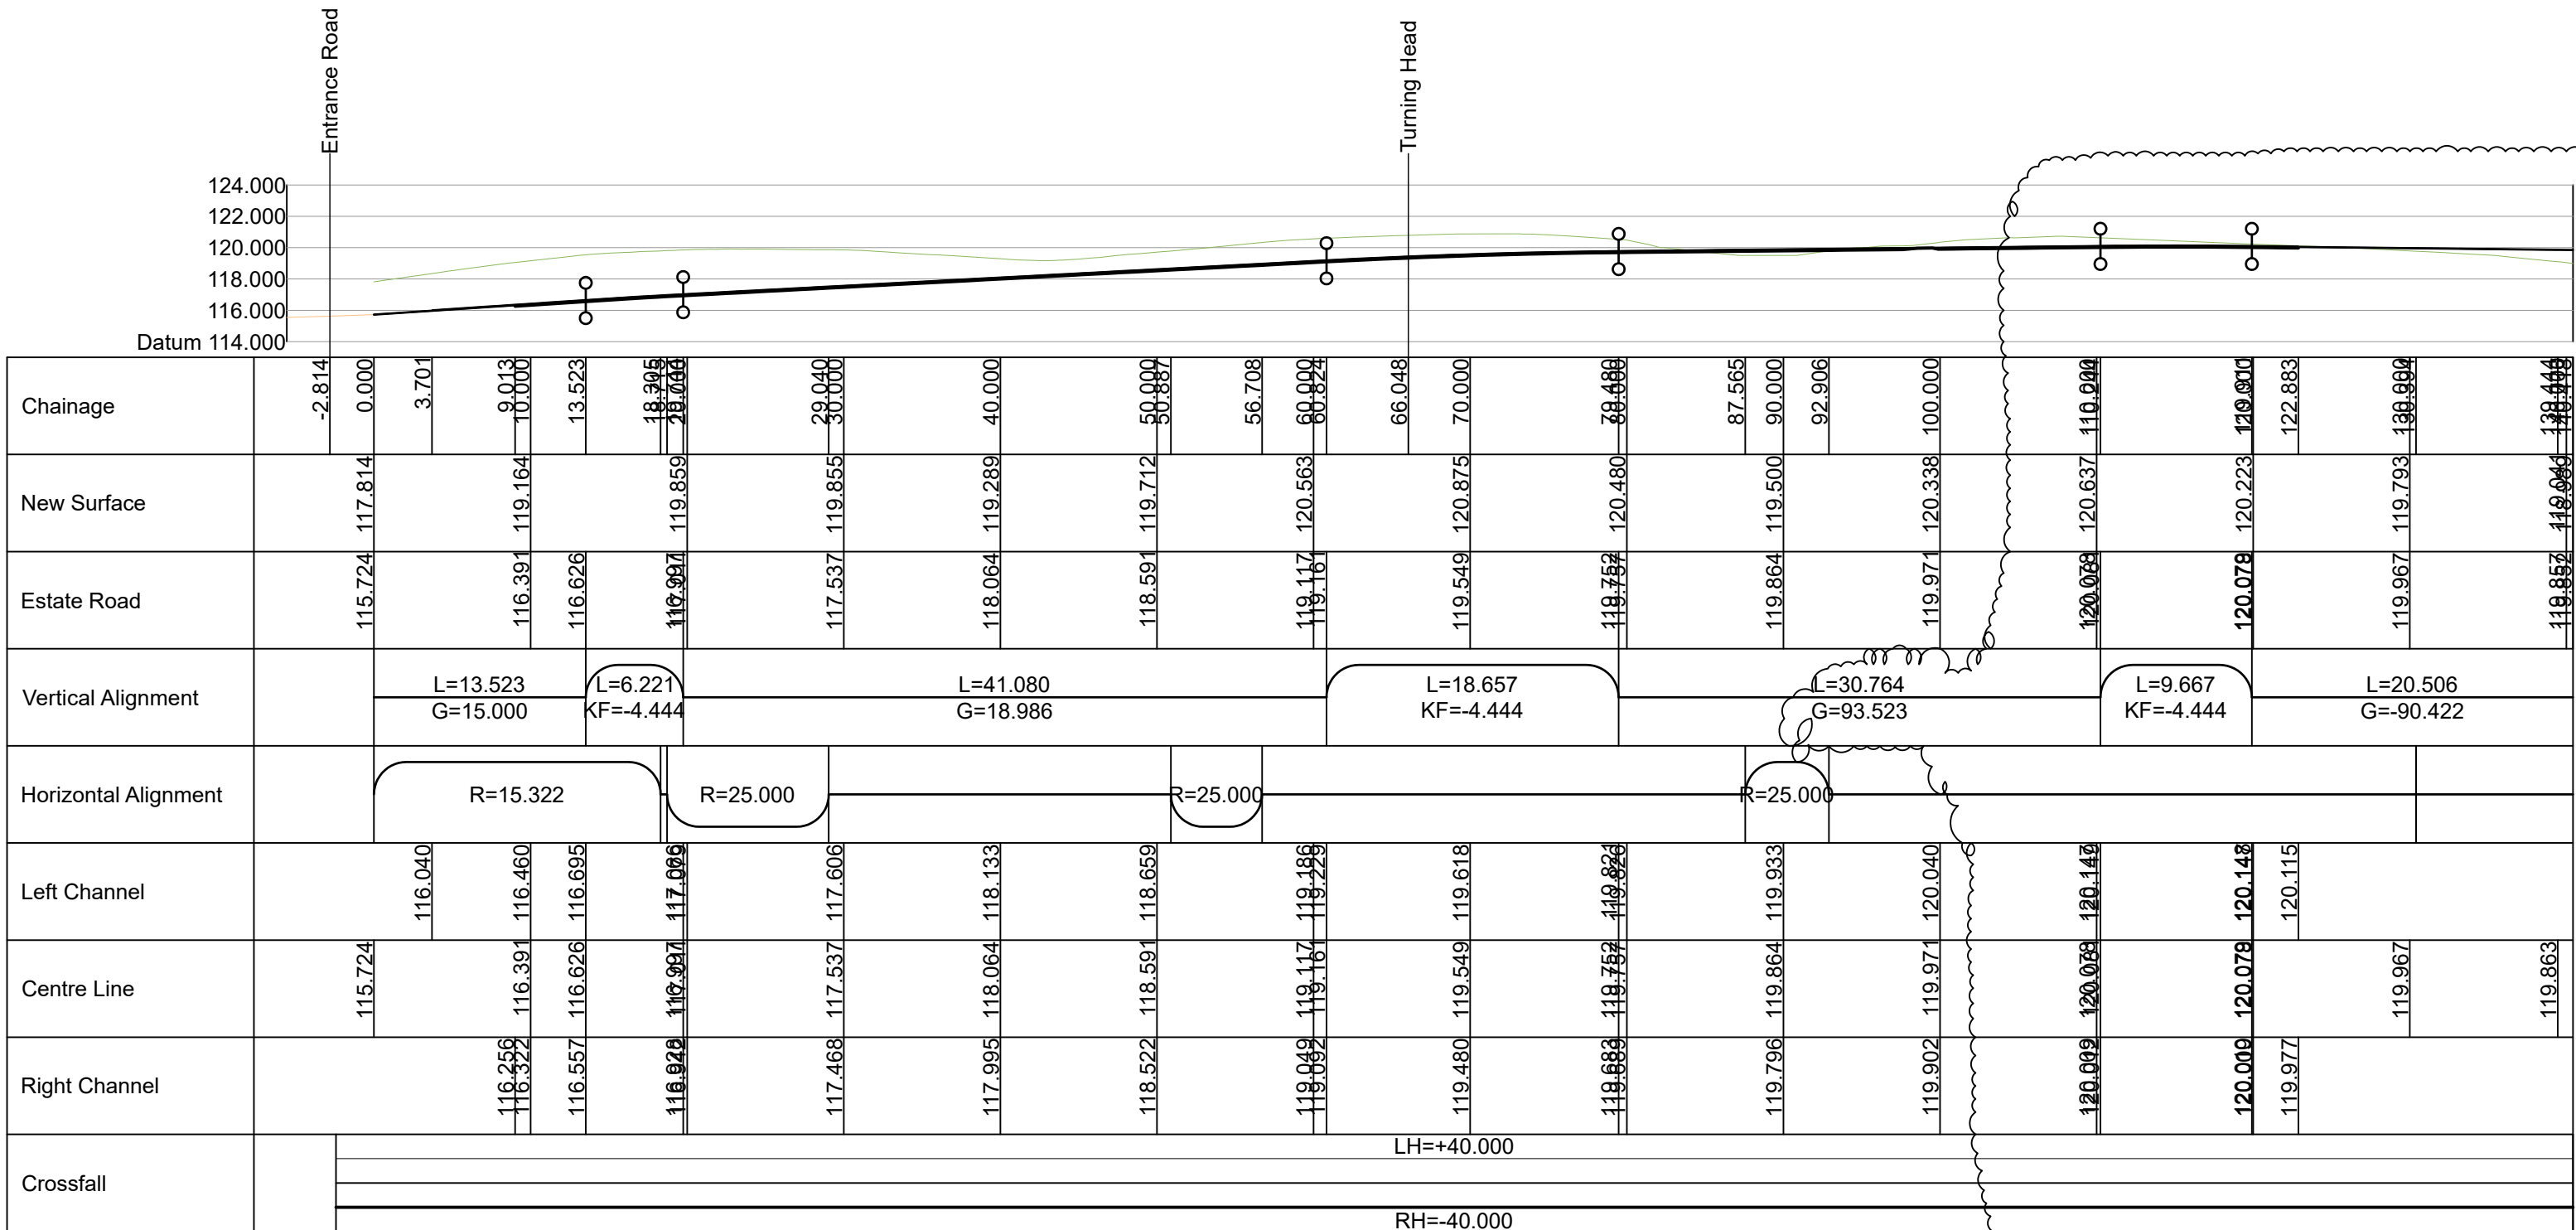
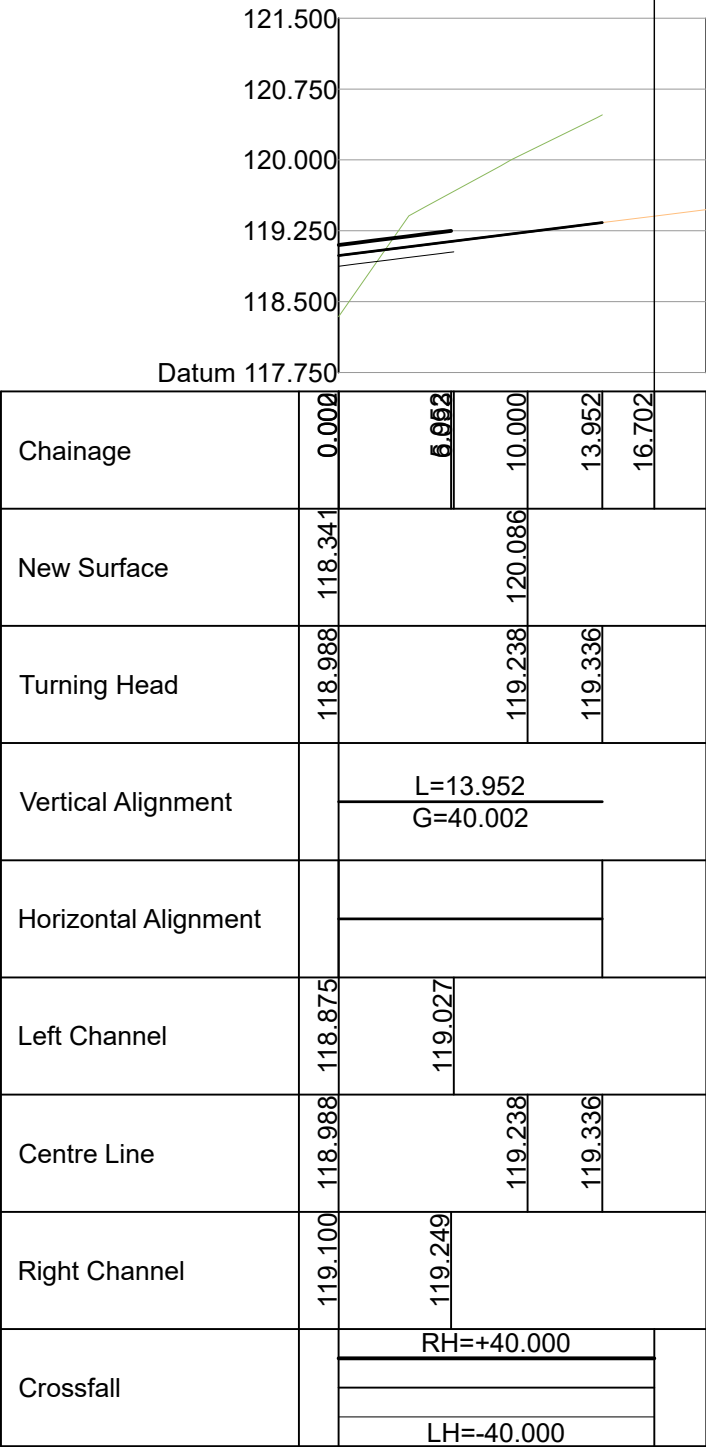
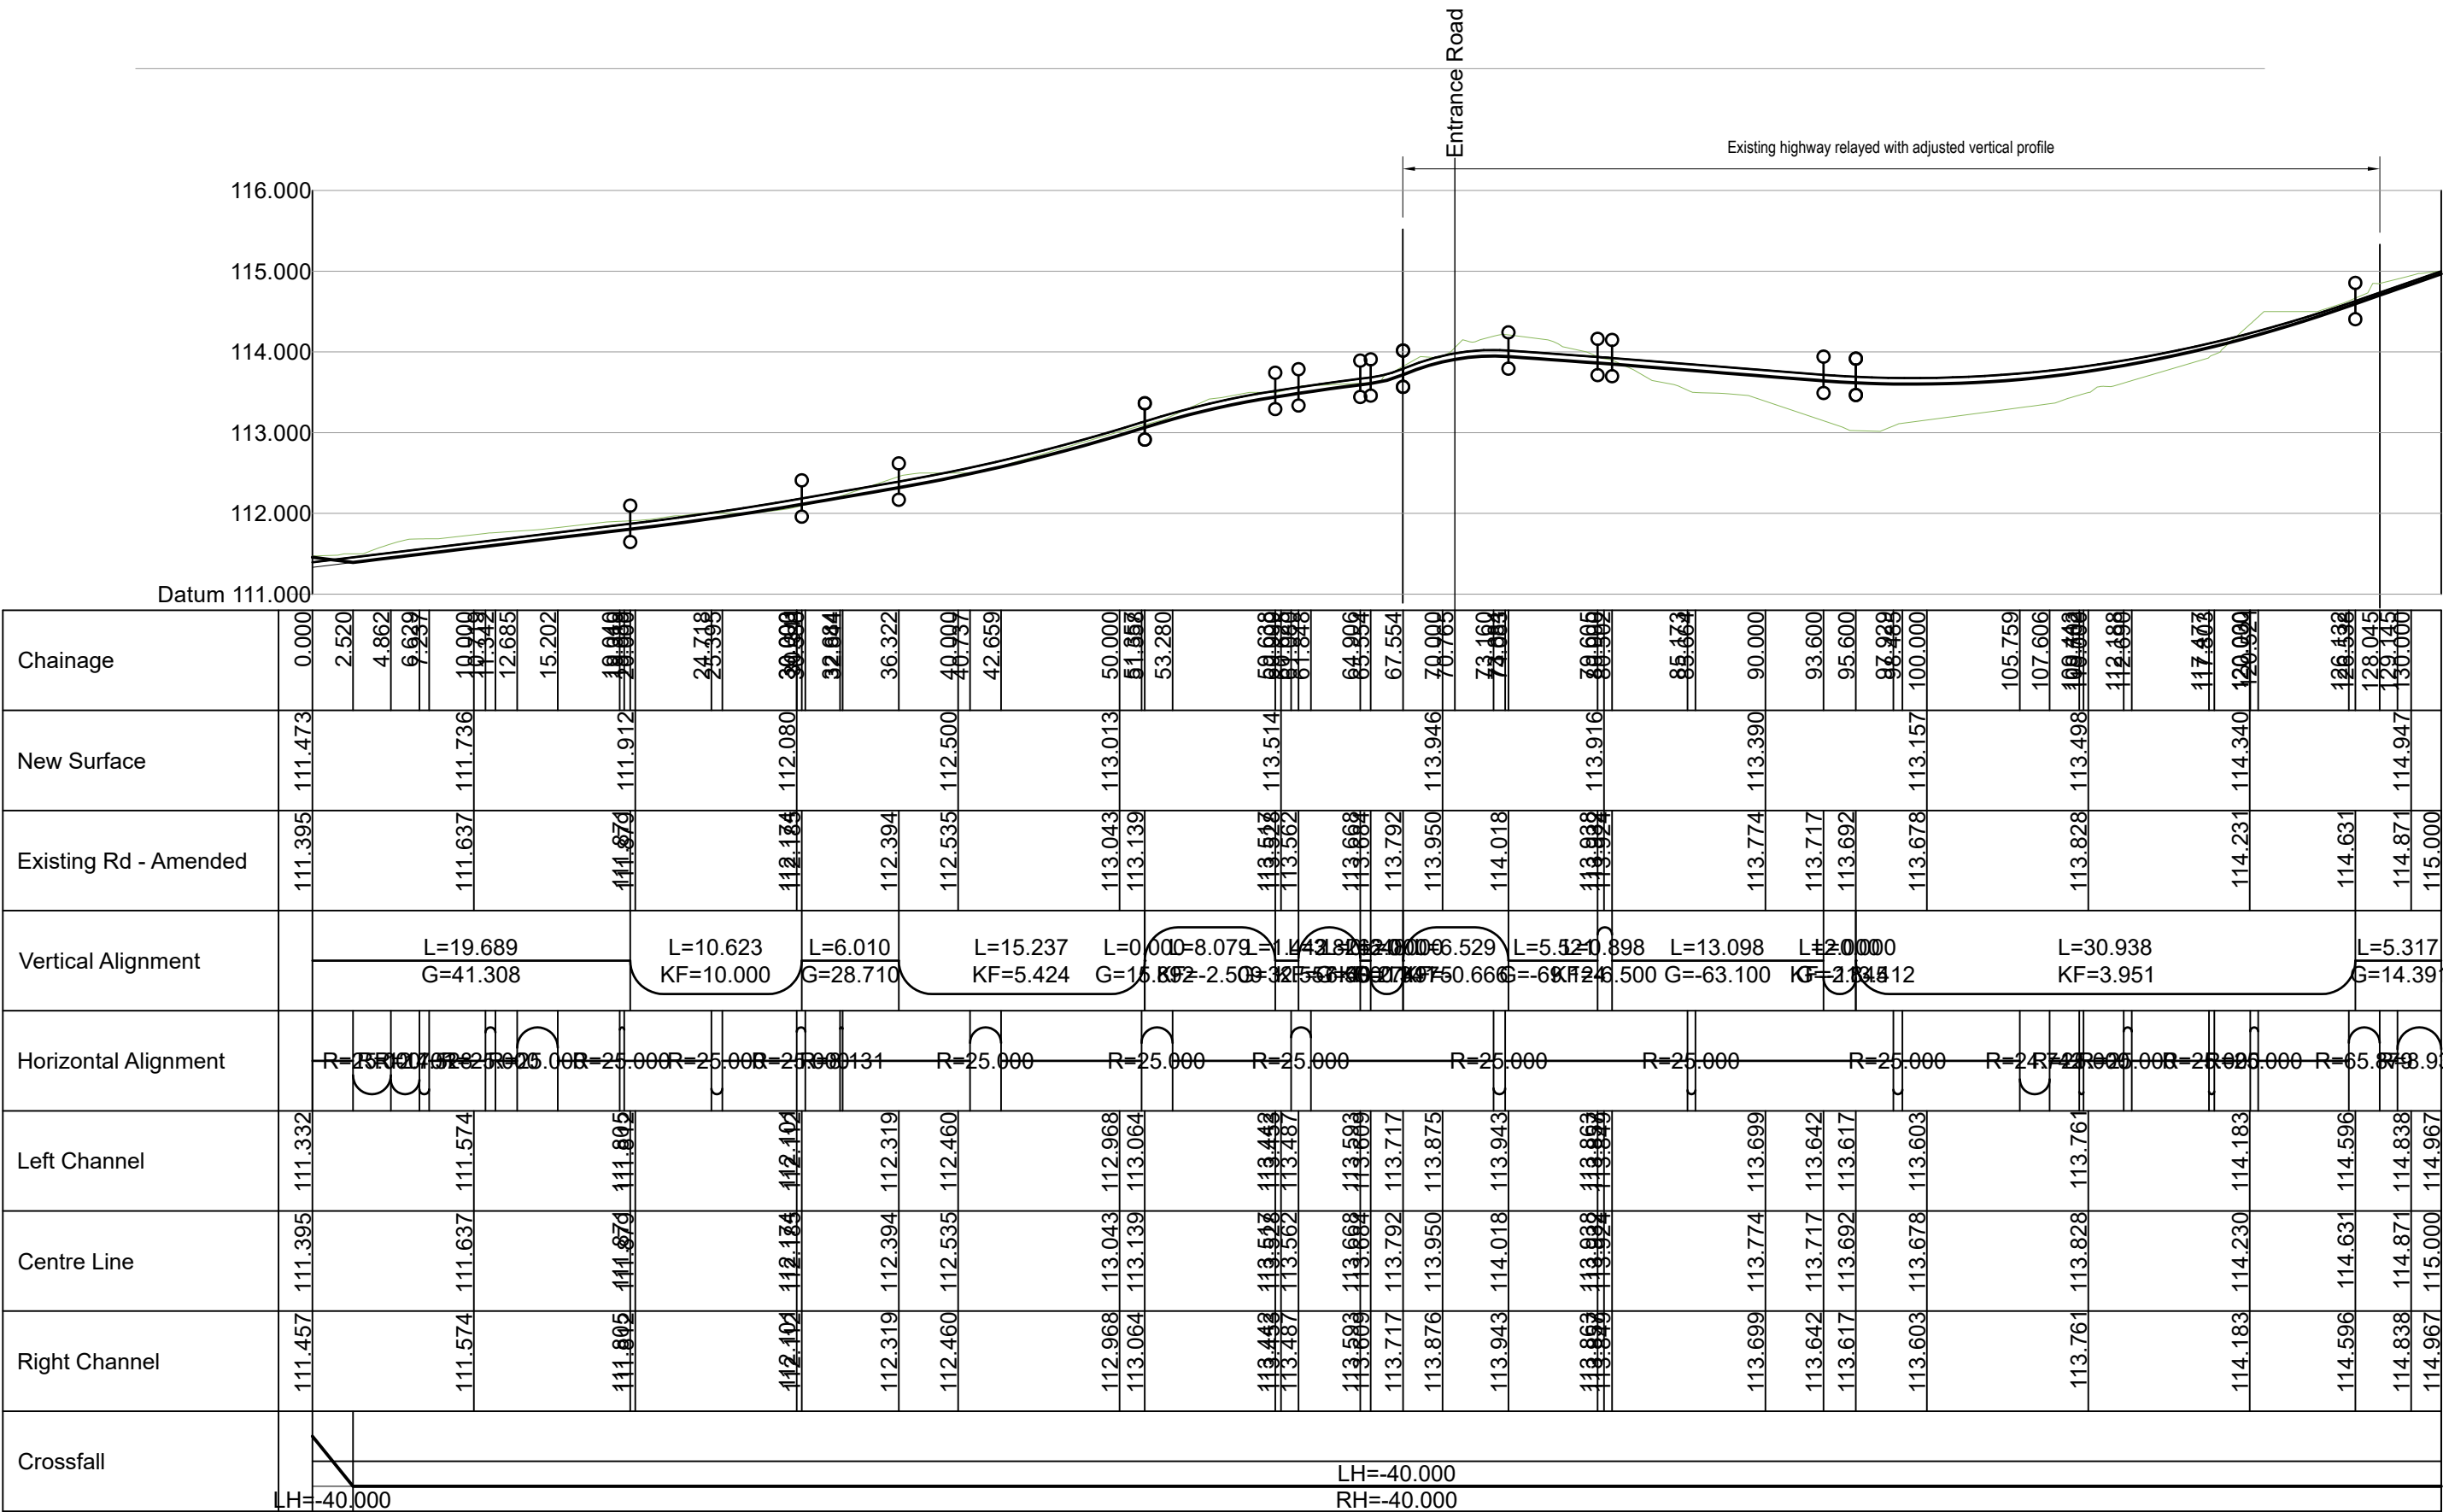


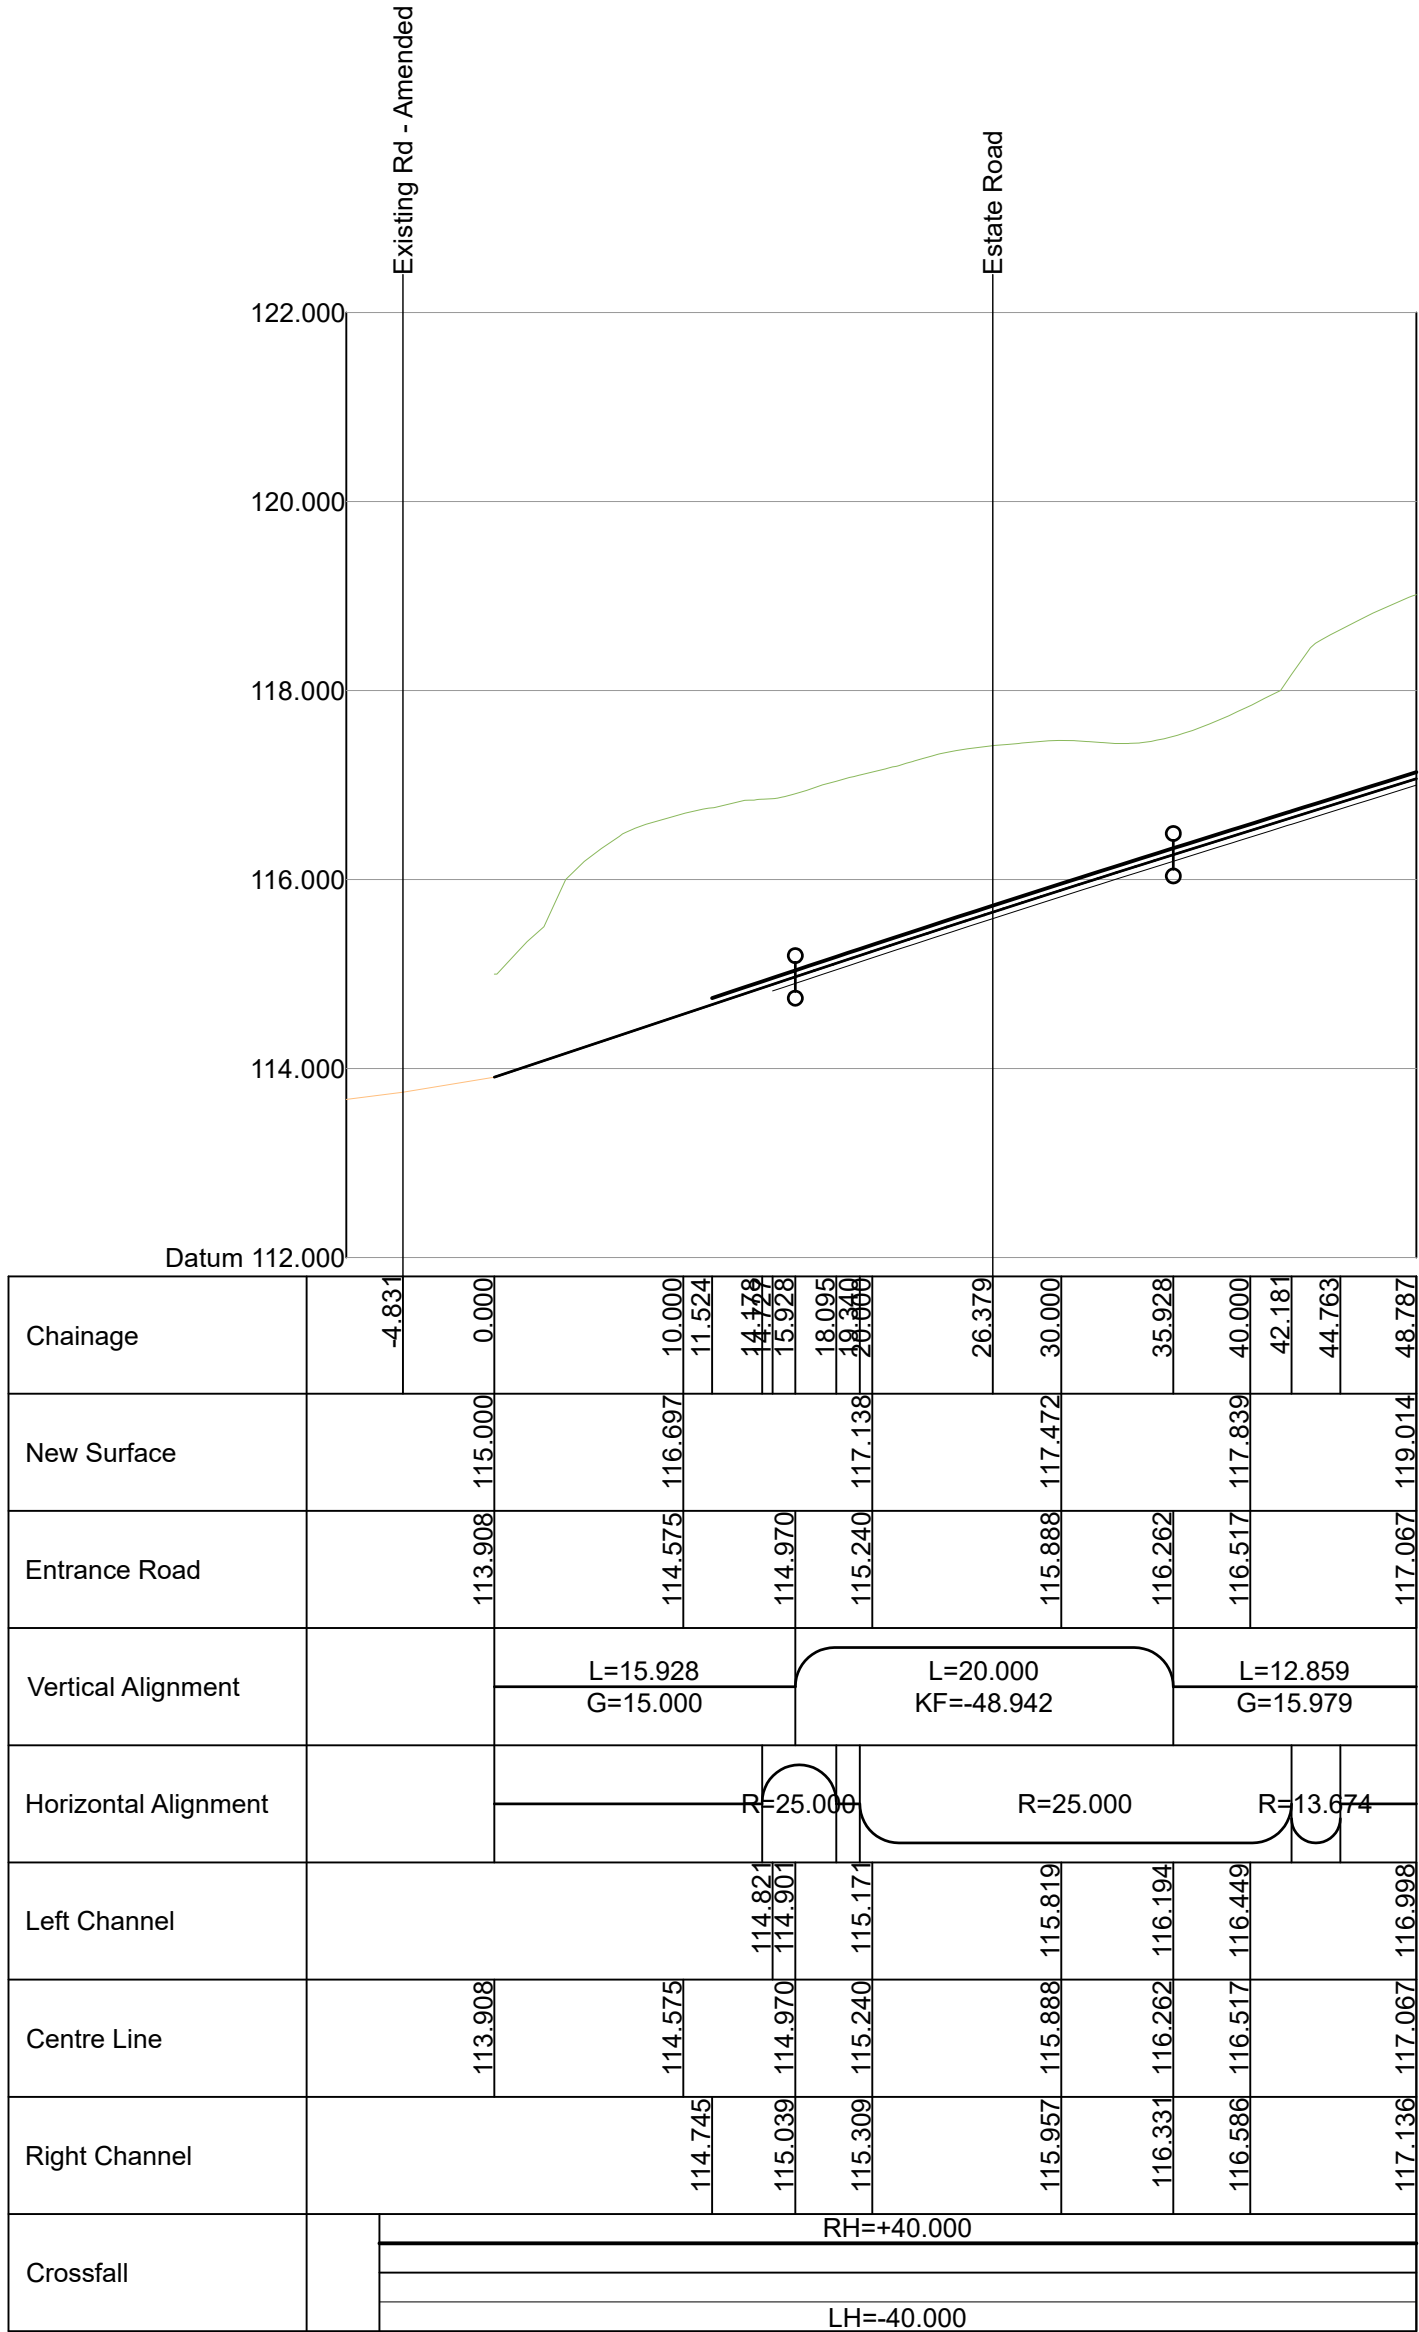

Section A-A
Scale 1:50

IF YOU HAVE A QUERY CALL US
SCALING FROM THIS DRAWING OR OBTAINING DIMENSIONS ELECTRONICALLY MAY
NOT PROVIDE ACCURATE INFORMATION AND SHOULD BE AVOIDED. WORK ONLY
FROM FIGURED DIMENSIONS.

- NOTES:
- This drawing is to be read in conjunction with all relevant
Architects, Engineers and Specialists drawings together with
the specification.


Safety Health and Environmental information

In addition to the hazards/risks normally associated with the types
of work detailed on this drawing, note the following:

- Construction.
- WORKING ON LIVE CARRIAGEWAY - RISK OF BEING STRUCK
BY TRAFFIC
 - STEEP HILLSIDE AND EMBANKMENTS - RISK OF PLANT
FALLING OVER.

- Maintenance/Cleaning/Operation.
- WORKING ON LIVE CARRIAGEWAY - RISK OF BEING STRUCK
BY TRAFFIC
 - STEEP HILLSIDE AND EMBANKMENTS - RISK OF PLANT
FALLING OVER.

- Decommissioning/Demolition.
- WORKING ON LIVE CARRIAGEWAY - RISK OF BEING STRUCK
BY TRAFFIC
 - STEEP HILLSIDE AND EMBANKMENTS - RISK OF PLANT
FALLING OVER.

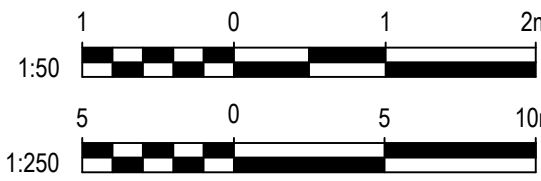

D	End of Estate Road updated to reflect new layout, section A-A added.	12-08-26
C	End of Estate Road updated to reflect new layout	28-04-26
B	Existing highway relayed to new vertical profile	26-03-25
A	Hammerhead location updated.	29-01-25
P.3	New road alignment + cut and fill info	19-11-24
REV	REVISION DETAILS	DATE

Ghyston
Engineering Ltd

5 FURZE ROAD, FISHPONDS, BRISTOL, BS16 4HR
TEL : 0117 325 0745
email : Alex@GhystonEngineering.co.uk

THIS DRAWING IS THE COPYRIGHT OF GHYSTON ENGINEERING LTD AND
MUST NOT BE COPIED, REPRODUCED OR SUBMITTED TO OTHER PARTIES
WITHOUT THEIR PERMISSION.

PROJECT TITLE
VARTEG FAWR
HOUSING DEVELOPMENT
PHASE 2
DRAWING TITLE
PROPOSED HIGHWAYS
HIGHWAY SECTIONS

CLIENT
ENTRAN / CRTNANT PLANT
STATUS
INFORMATION

SCALE 1:250	AT A1	DRAWN A.HUGHES	CHECKED 11	APPROVED 12
DRG SIZE A1	DRAWING NUMBER GHY-ENT-02-DRG-04	REV D		