


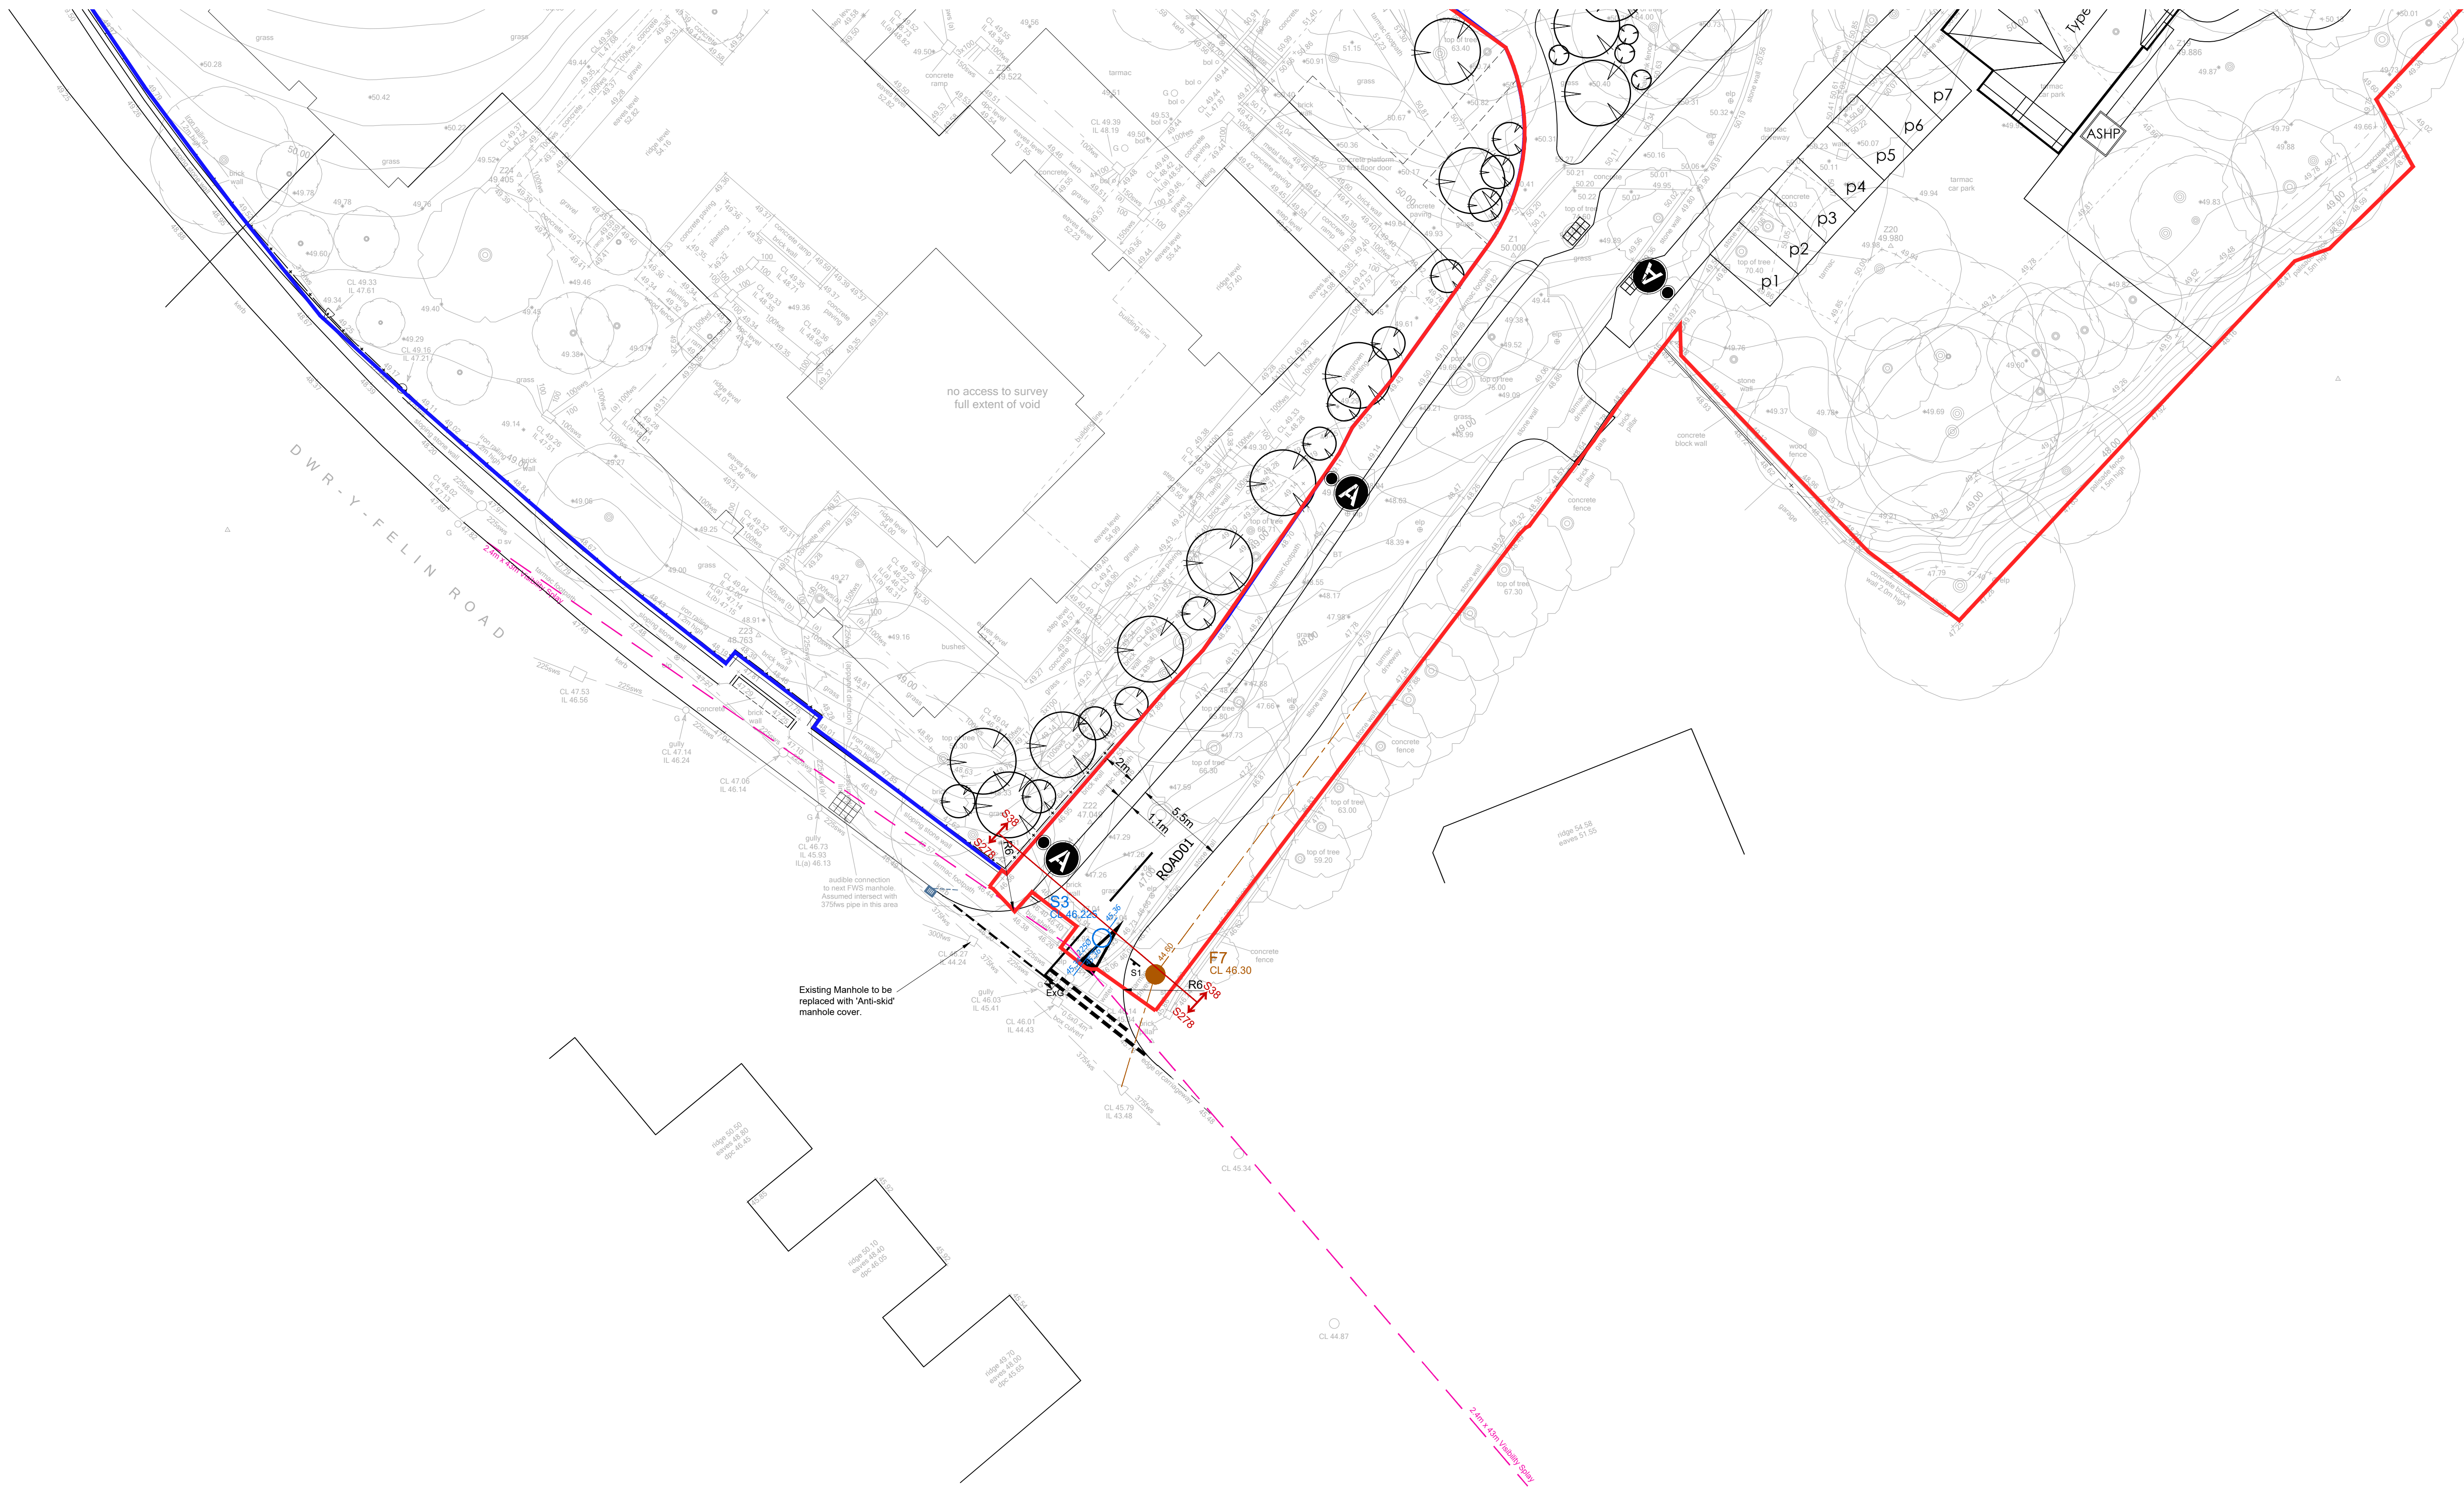

This drawing is copyright and its use or reproduction without the permission of Spring Design Consultancy Limited. All rights are reserved until invoices are paid in full. No responsibility will be taken for any design used for construction prior to receipt of relevant approvals.

```
date
* 18.05.26
  22.06.26
```

b y
VCH
VCH

APPROVAL

Client: Jones Bros
Project: Caewern House, Neath
Title: Section 278 General Arrangement Plan
Ref: 2609-550 Rev: B


2 Chapel Barns | Merthyr Mawr
end | CF32 0LS | 01656 656267
il@spring-consultancy.co.uk