
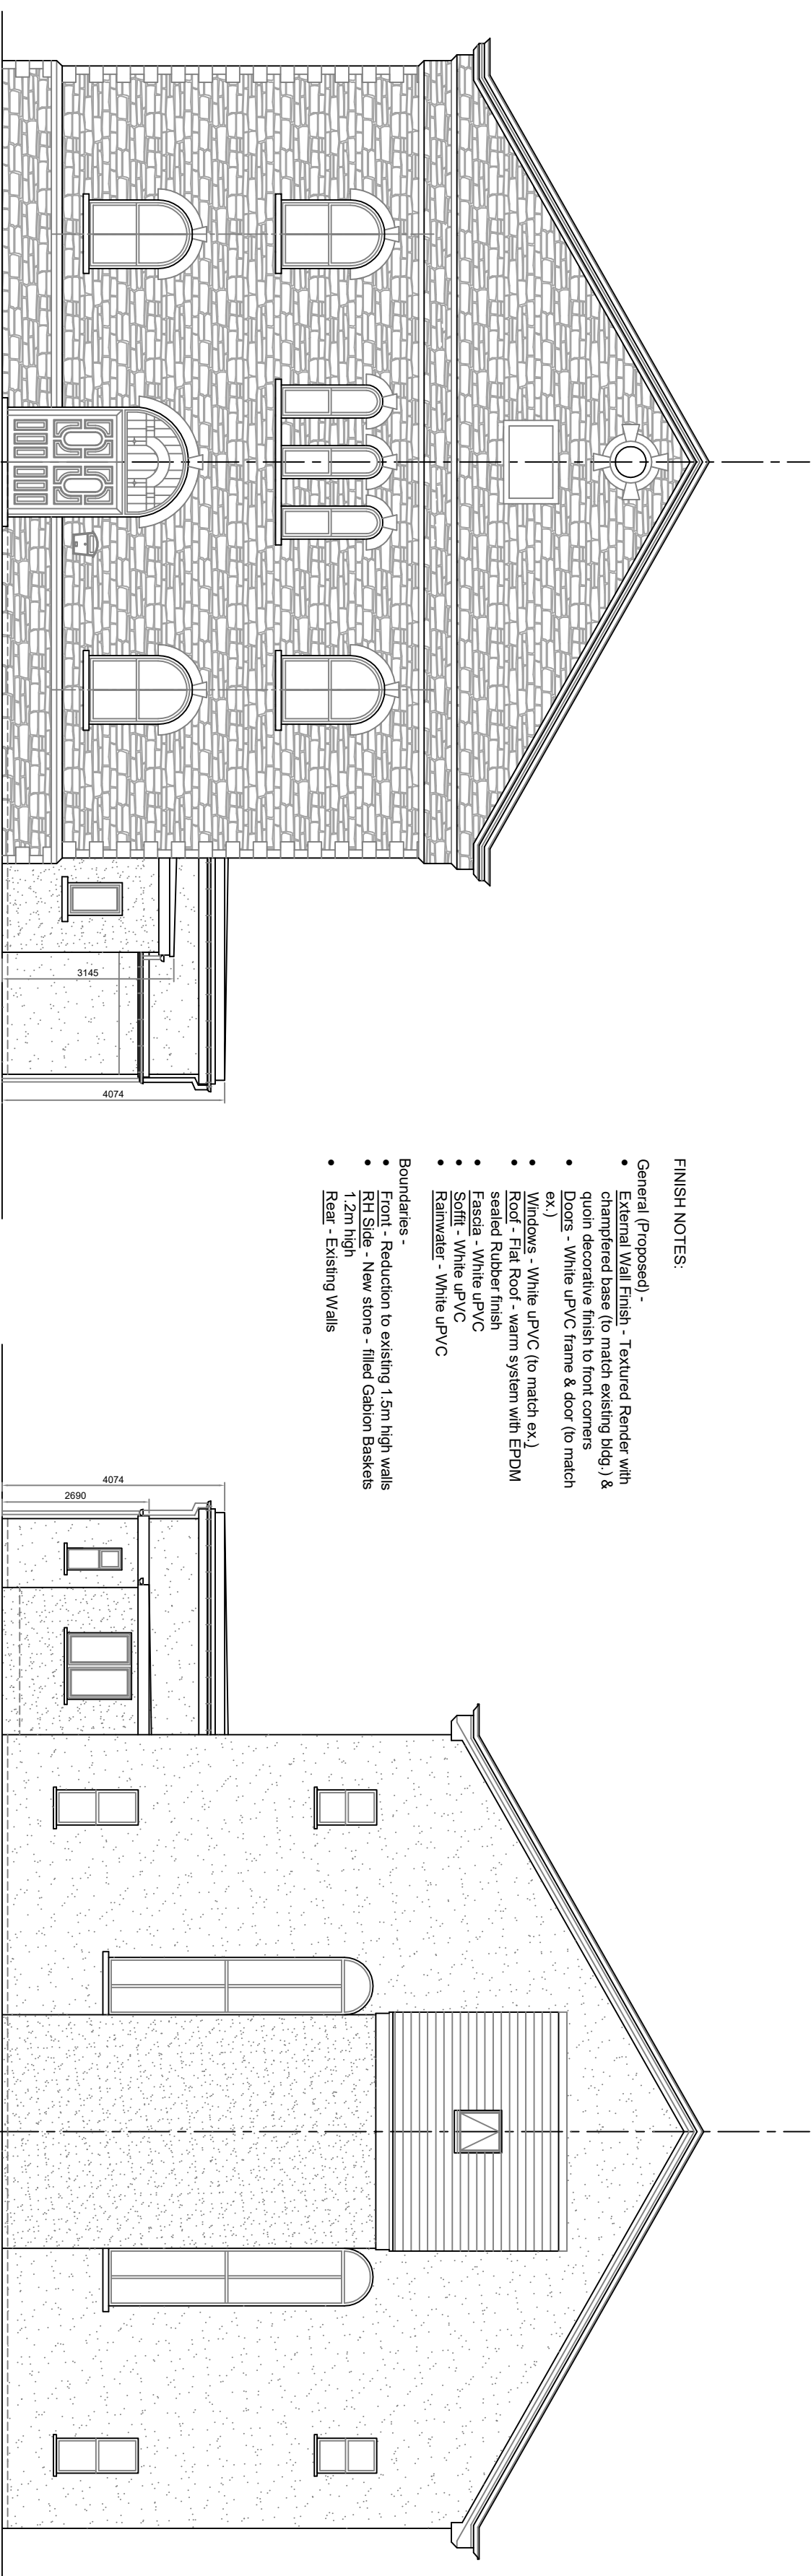


- 



FLAT ROOF

FLAT ROOF

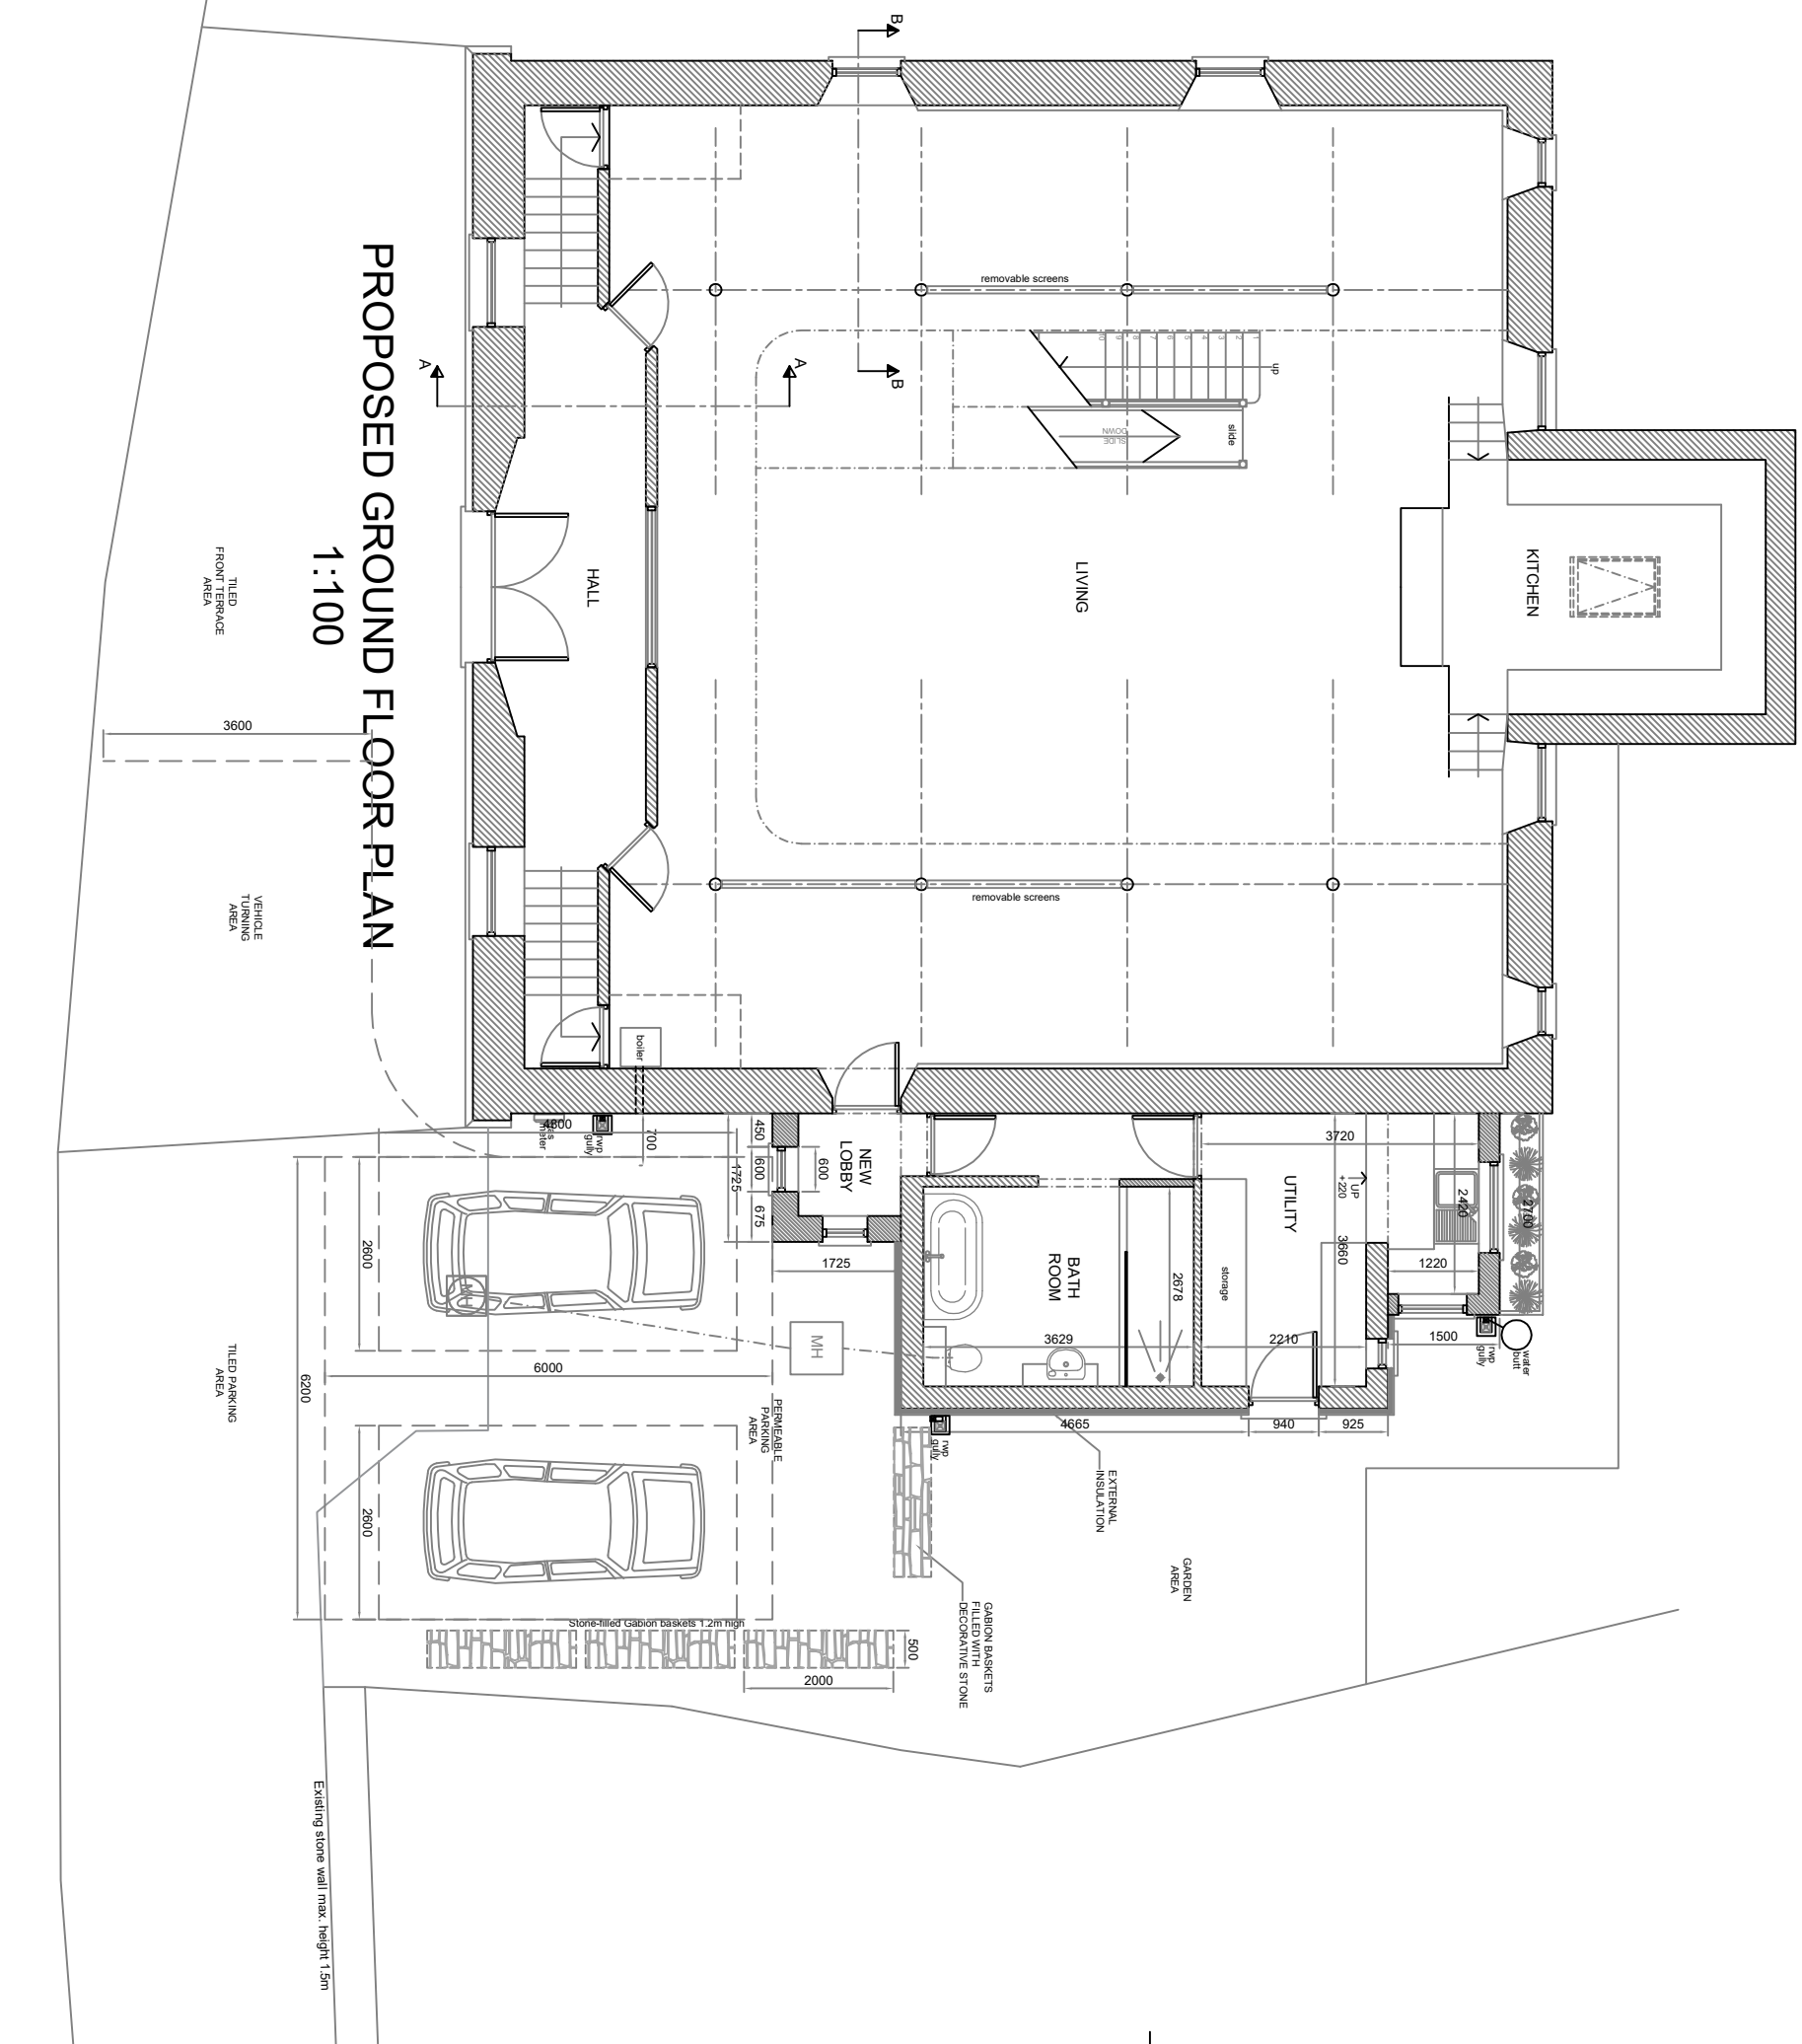


- ## PROPOSED FRONT ELEVATION

### PROPOSED REAR ELEVATION

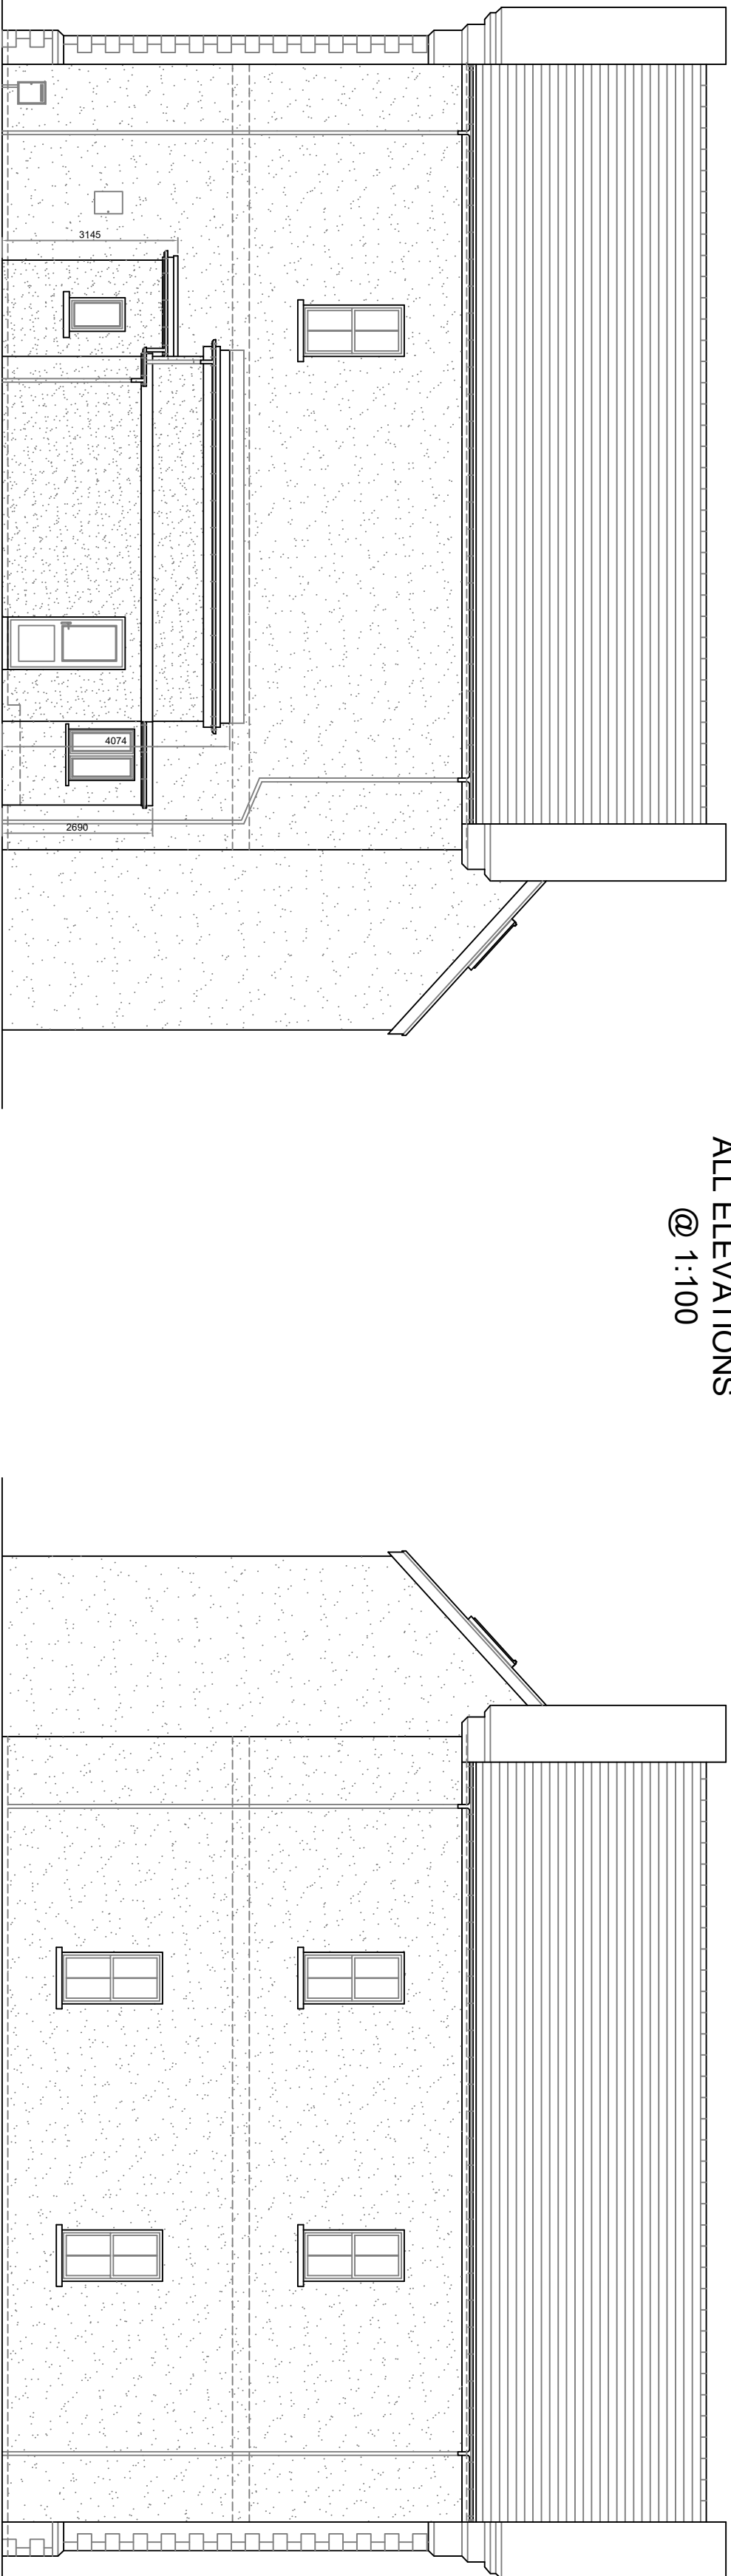

### PROPOSED RH SIDE ELEVATION

## PROPOSED LH SIDE ELEVATION

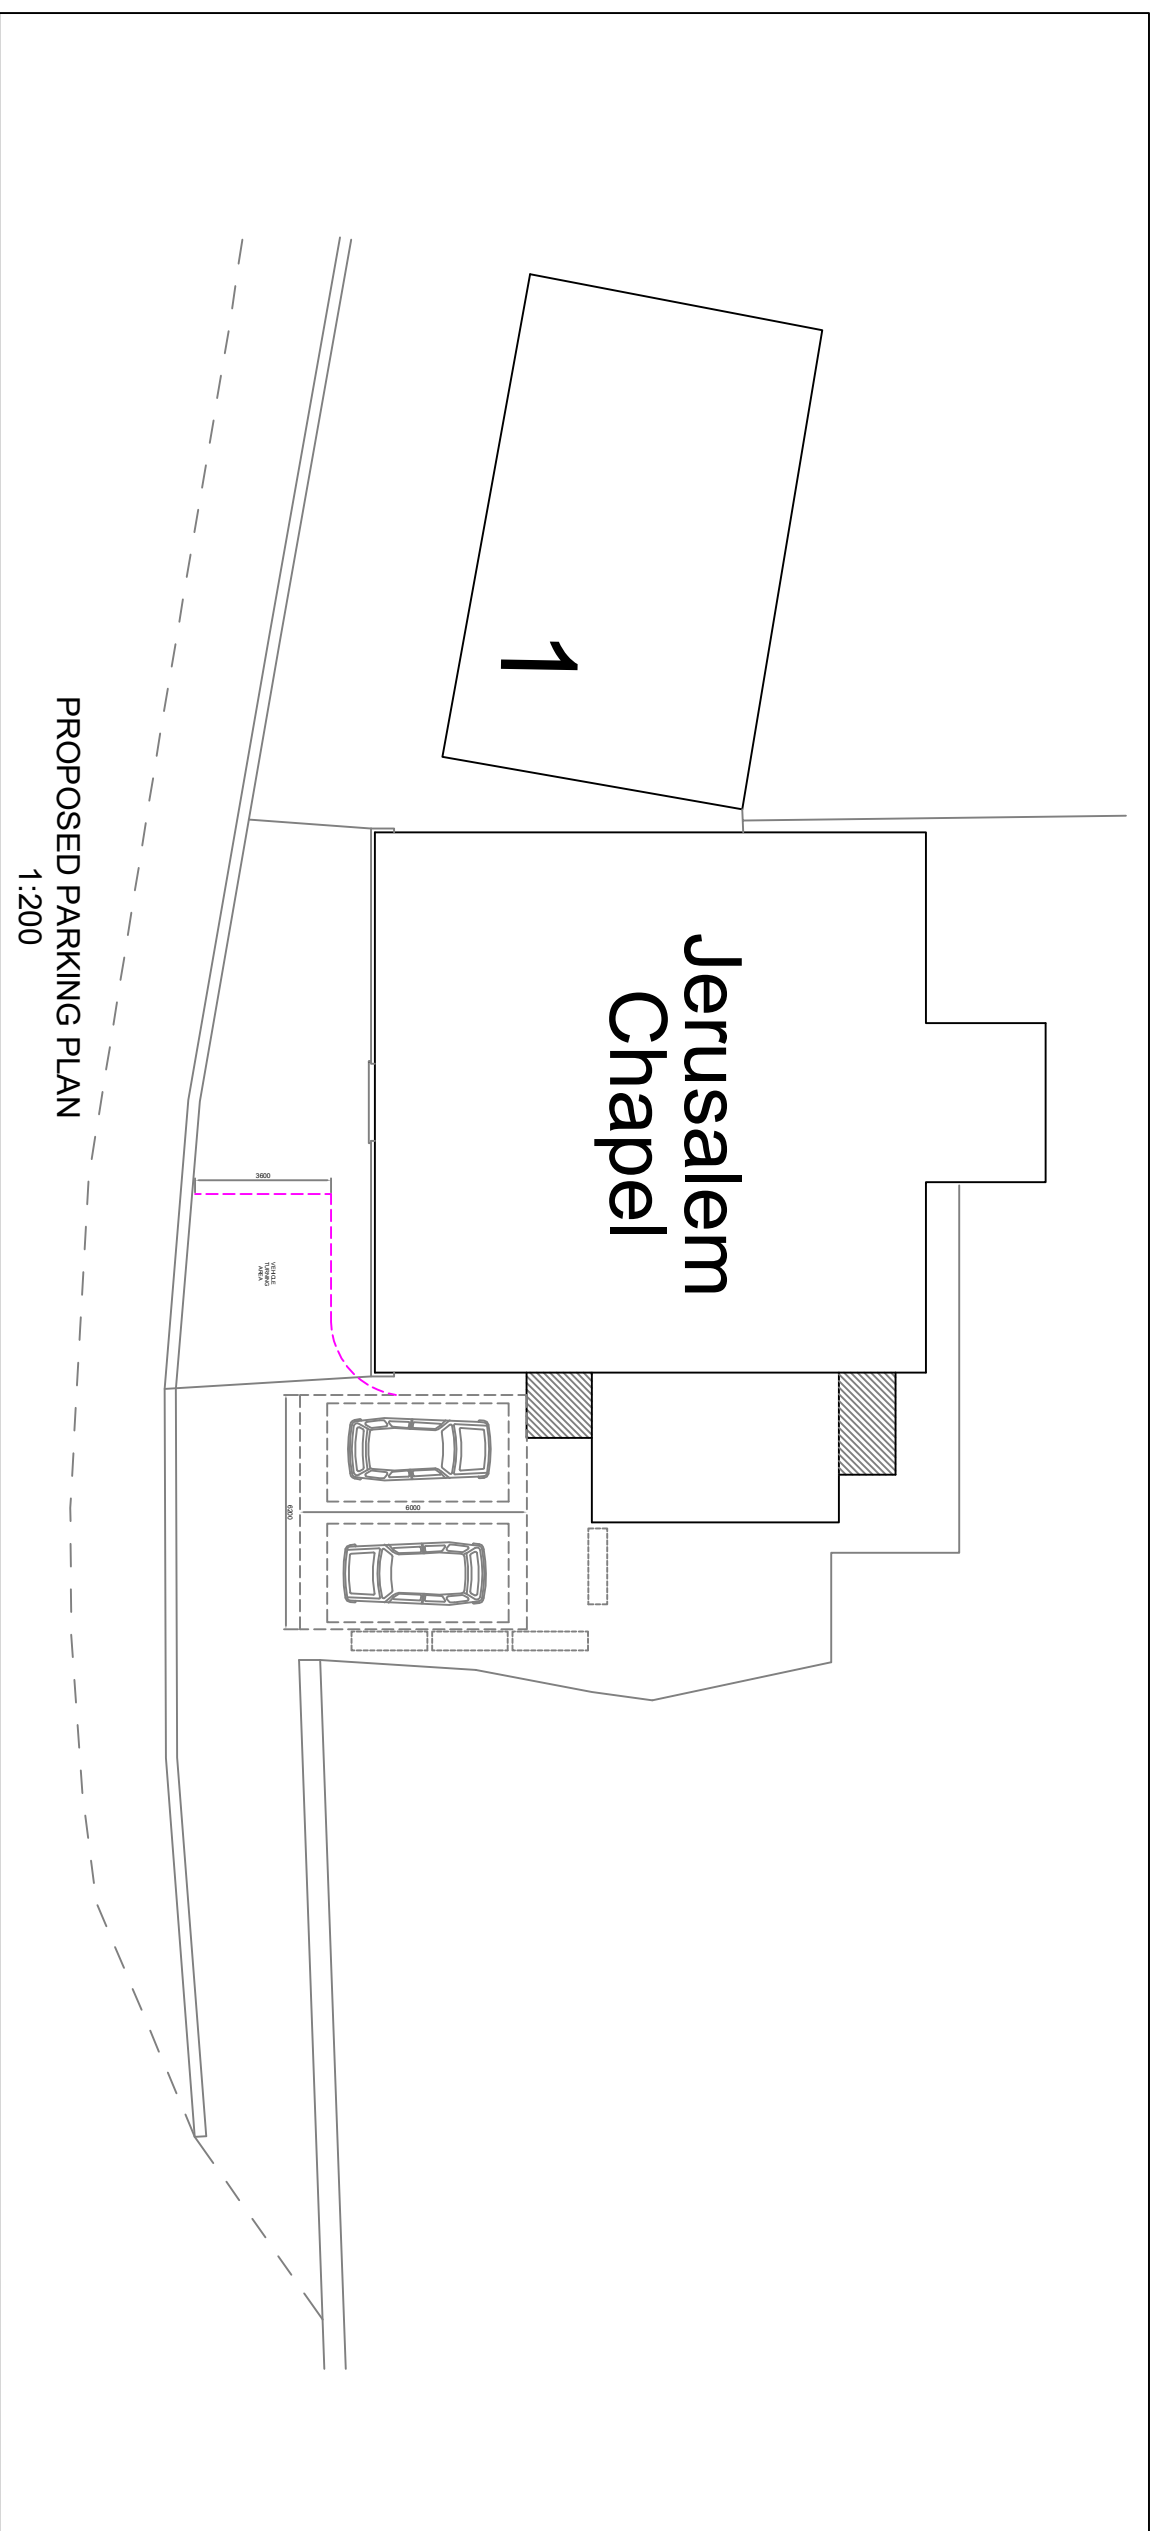

## PROPOSED PARKING PLAN

 COPYRIGHT SEAGREY DESIGN LTD 2024