


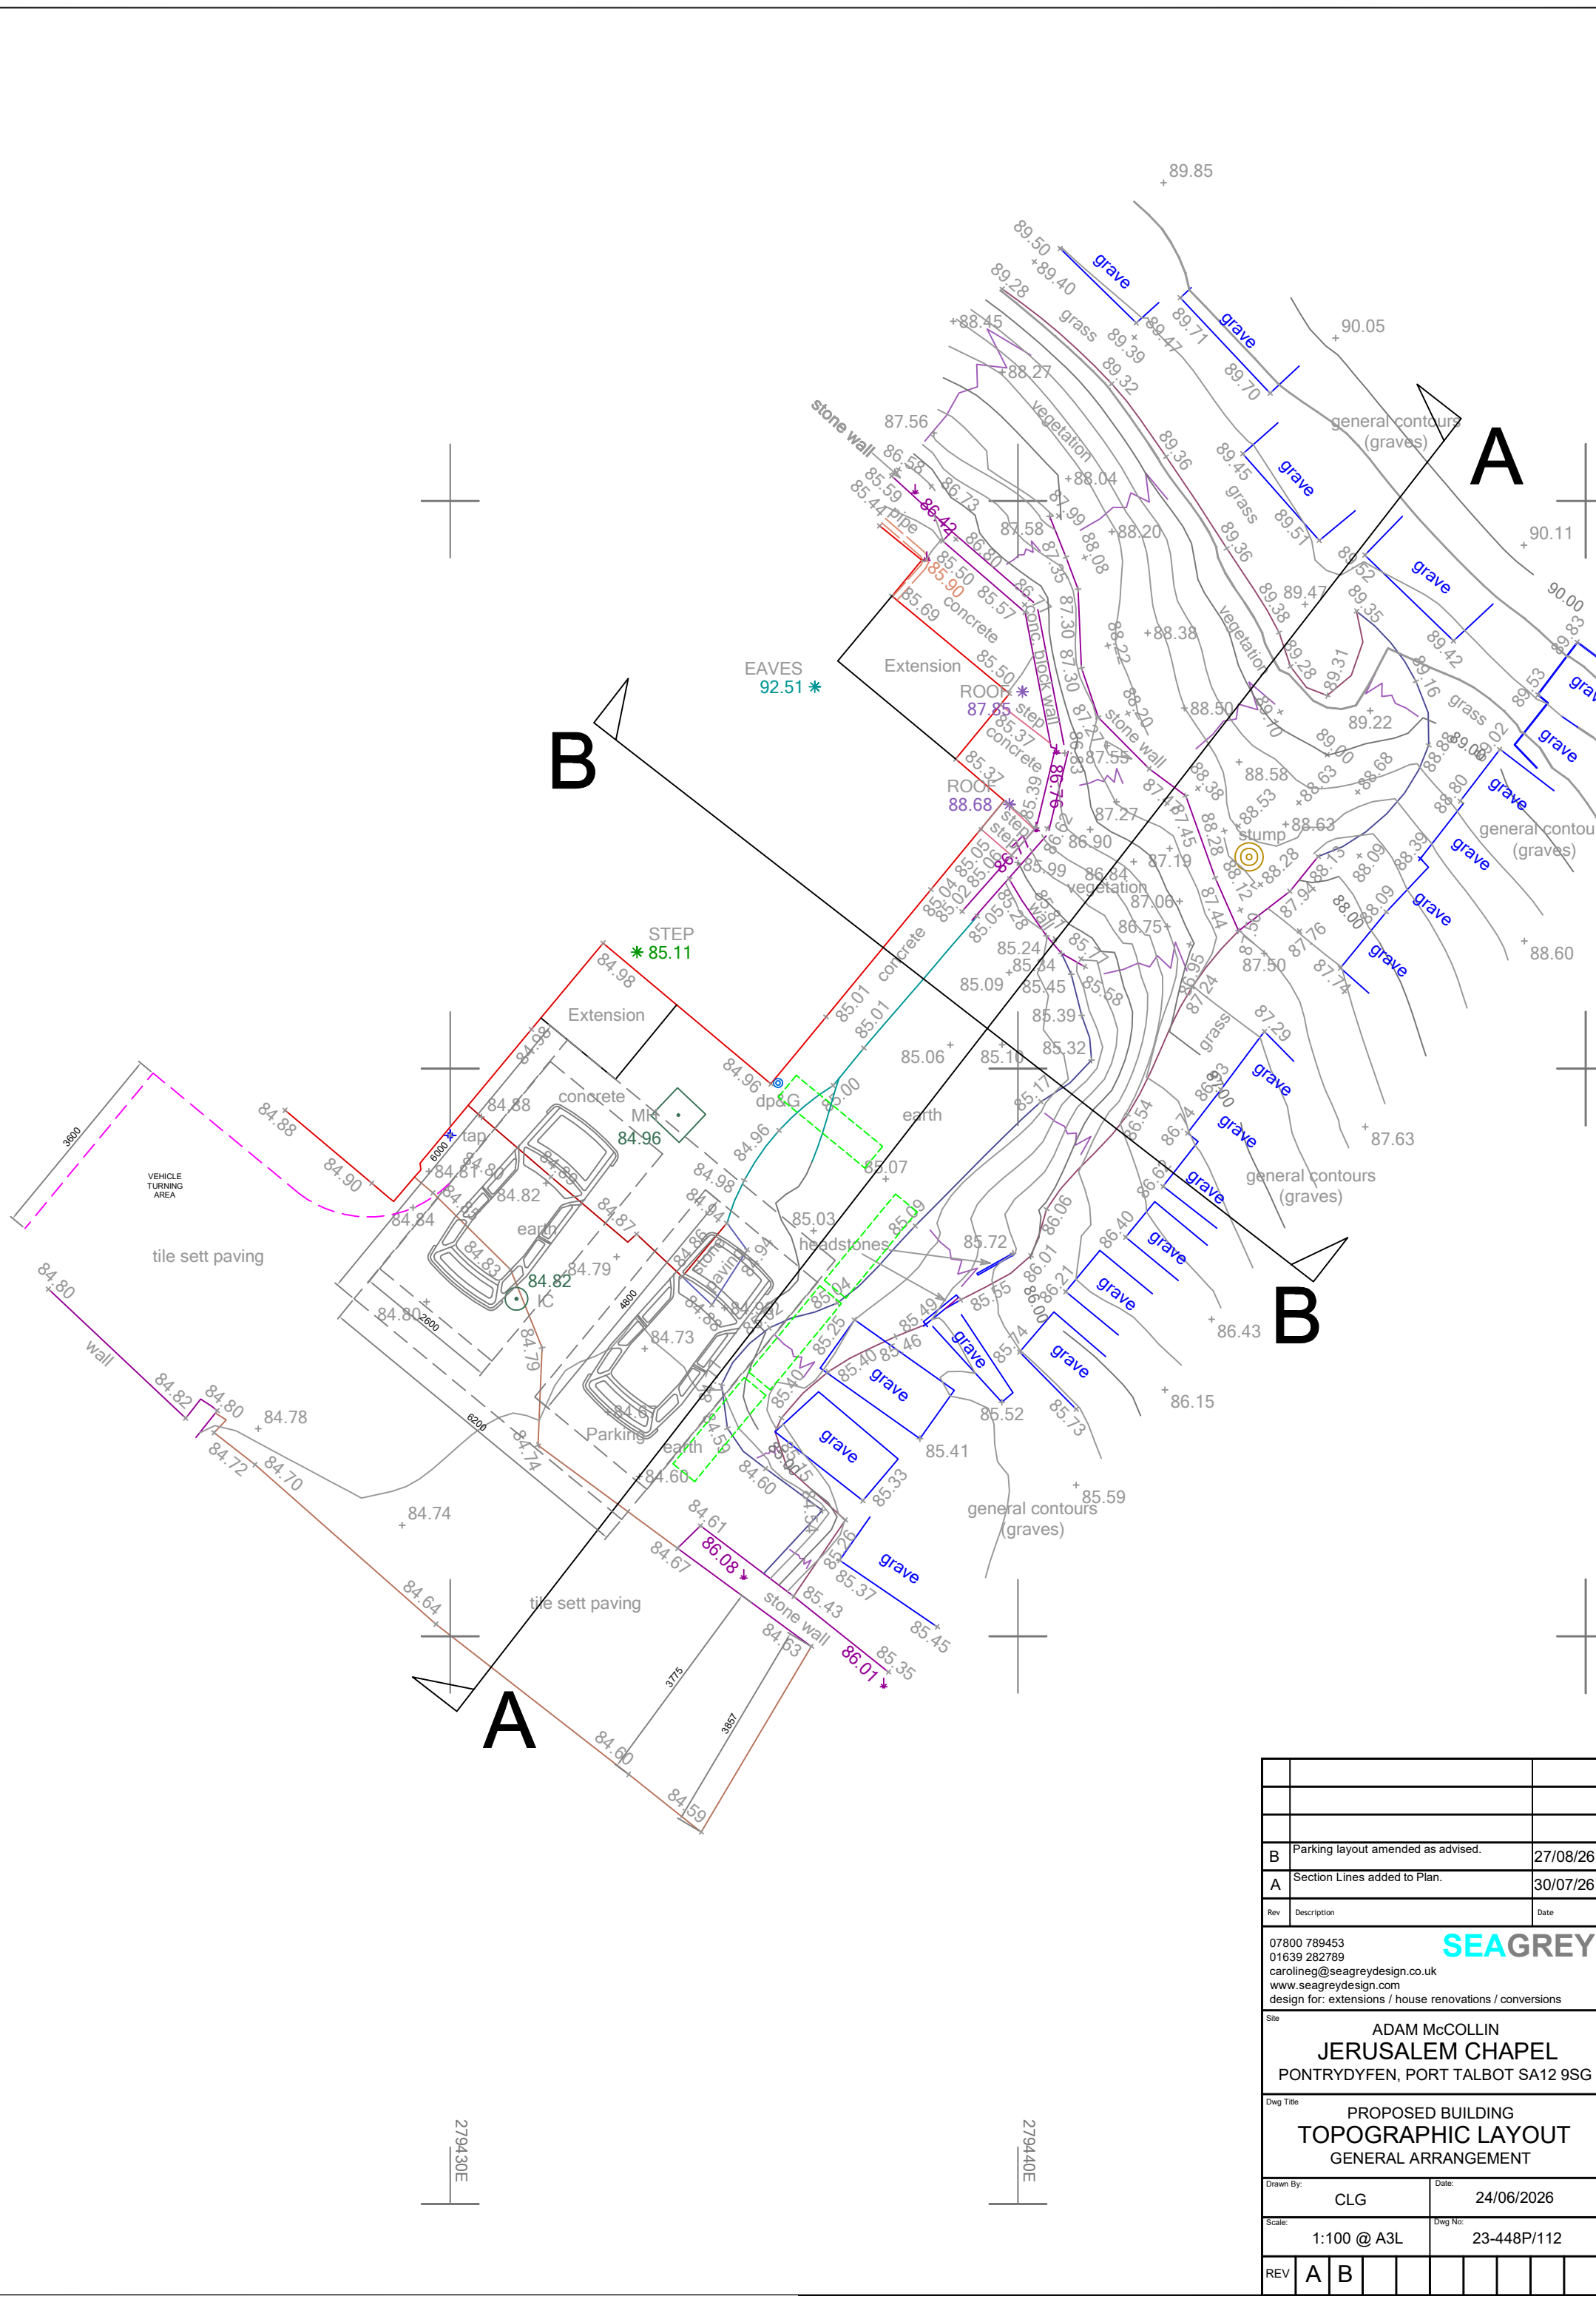

B	Parking layout amended as advised.	27/08/26
A	Section Lines added to Plan.	30/07/26
Rev	Description	Date
07800 789453 01639 282789 carolineg@seagreydesign.co.uk www.seagreydesign.com design for: extensions / house renovations / conversions		
Site ADAM McCOLLIN JERUSALEM CHAPEL PONTRYDYFEN, PORT TALBOT SA12 9SG		
Dwg Title PROPOSED BUILDING TOPOGRAPHIC LAYOUT GENERAL ARRANGEMENT		
Drawn By:	CLG	Date: 24/06/2026
Scale:	1:100 @ A3L	Dwg No: 23-448P/112
REV	A	B