
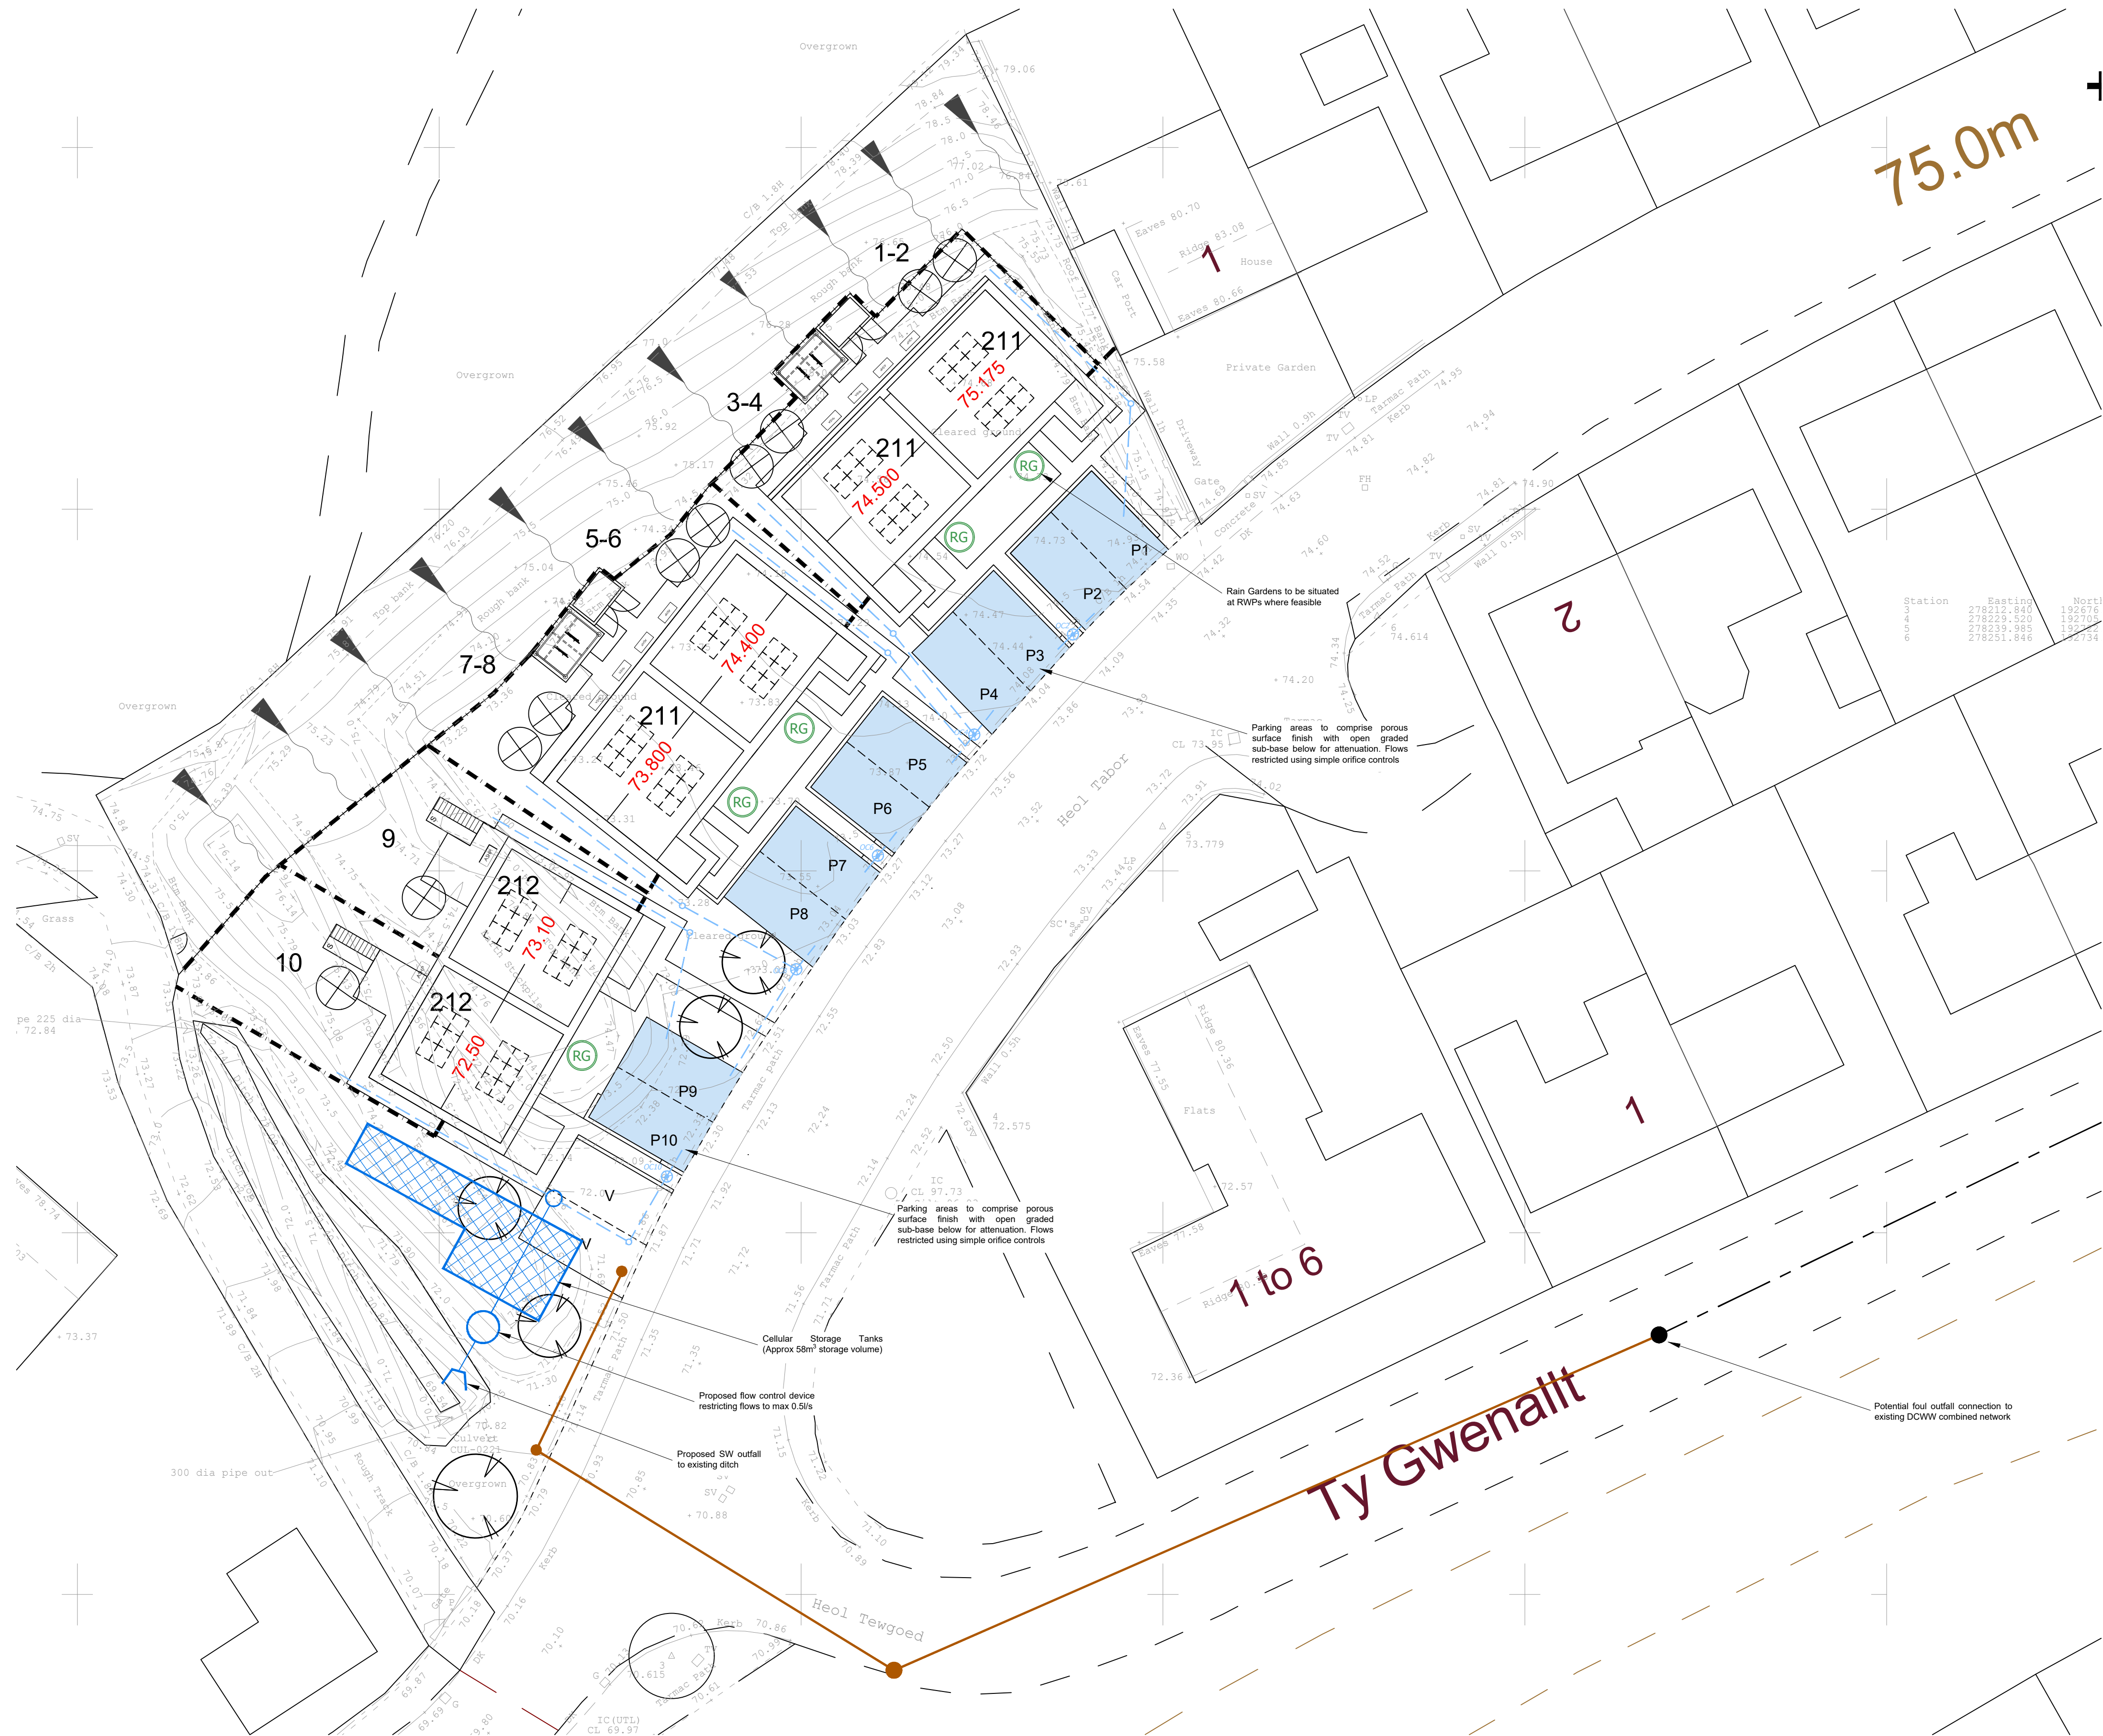


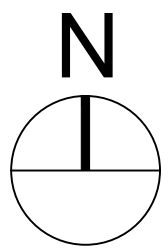

KEY

- Existing DCWW Combined Sewer
- Proposed Foul Sewer (100%)
- Proposed Storm Sewer
- Proposed Storm Drain
- Permeable Paving / Asphalt Surface
- Plot Rain Garden
- Orifice Control Chamber (Ref & Invert Level shown)

NOTE

Drainage Strategy subject to ground investigations, drainage investigations and consultation with NPT SAB & DCWW.

A1

Original sheet size

Rev	Date	By	CHK	Description
A	13.08.26	CM	MC	Updated to latest site layout.

Note: This Drawing is copyright, its use or reproduction is subject to permission from Spring Design Consultancy Limited. All rights are reserved until invoices are paid in full. Contact SDC regarding terms & conditions. Check printed scale, responsibility is not accepted for reproduction of digital media or measuring from this document. Only figured dimensions to be used for construction. No responsibility will be taken for any design used for construction prior to receipt of relevant approvals. Report doubts/discrepancies to project Architect.

Client:	Bluefield Land	Project:	Heol Tabor Cwmavon	Drawing Title:	Drainage Strategy Plan
Drawing Status:	CONCEPT DESIGN	Date:	05.2026	Drawn By:	MCC
Checked:	MCC	Director:	MCC	Scale:	1:200 @ A1
Job No:	2851	Drawing No:	500	Rev:	A
Unit 2 Chapel Barns Merthyr Mawr Bridgend CF32 0LS	t: 01656 656267	e: email@spring-consultancy.co.uk			

