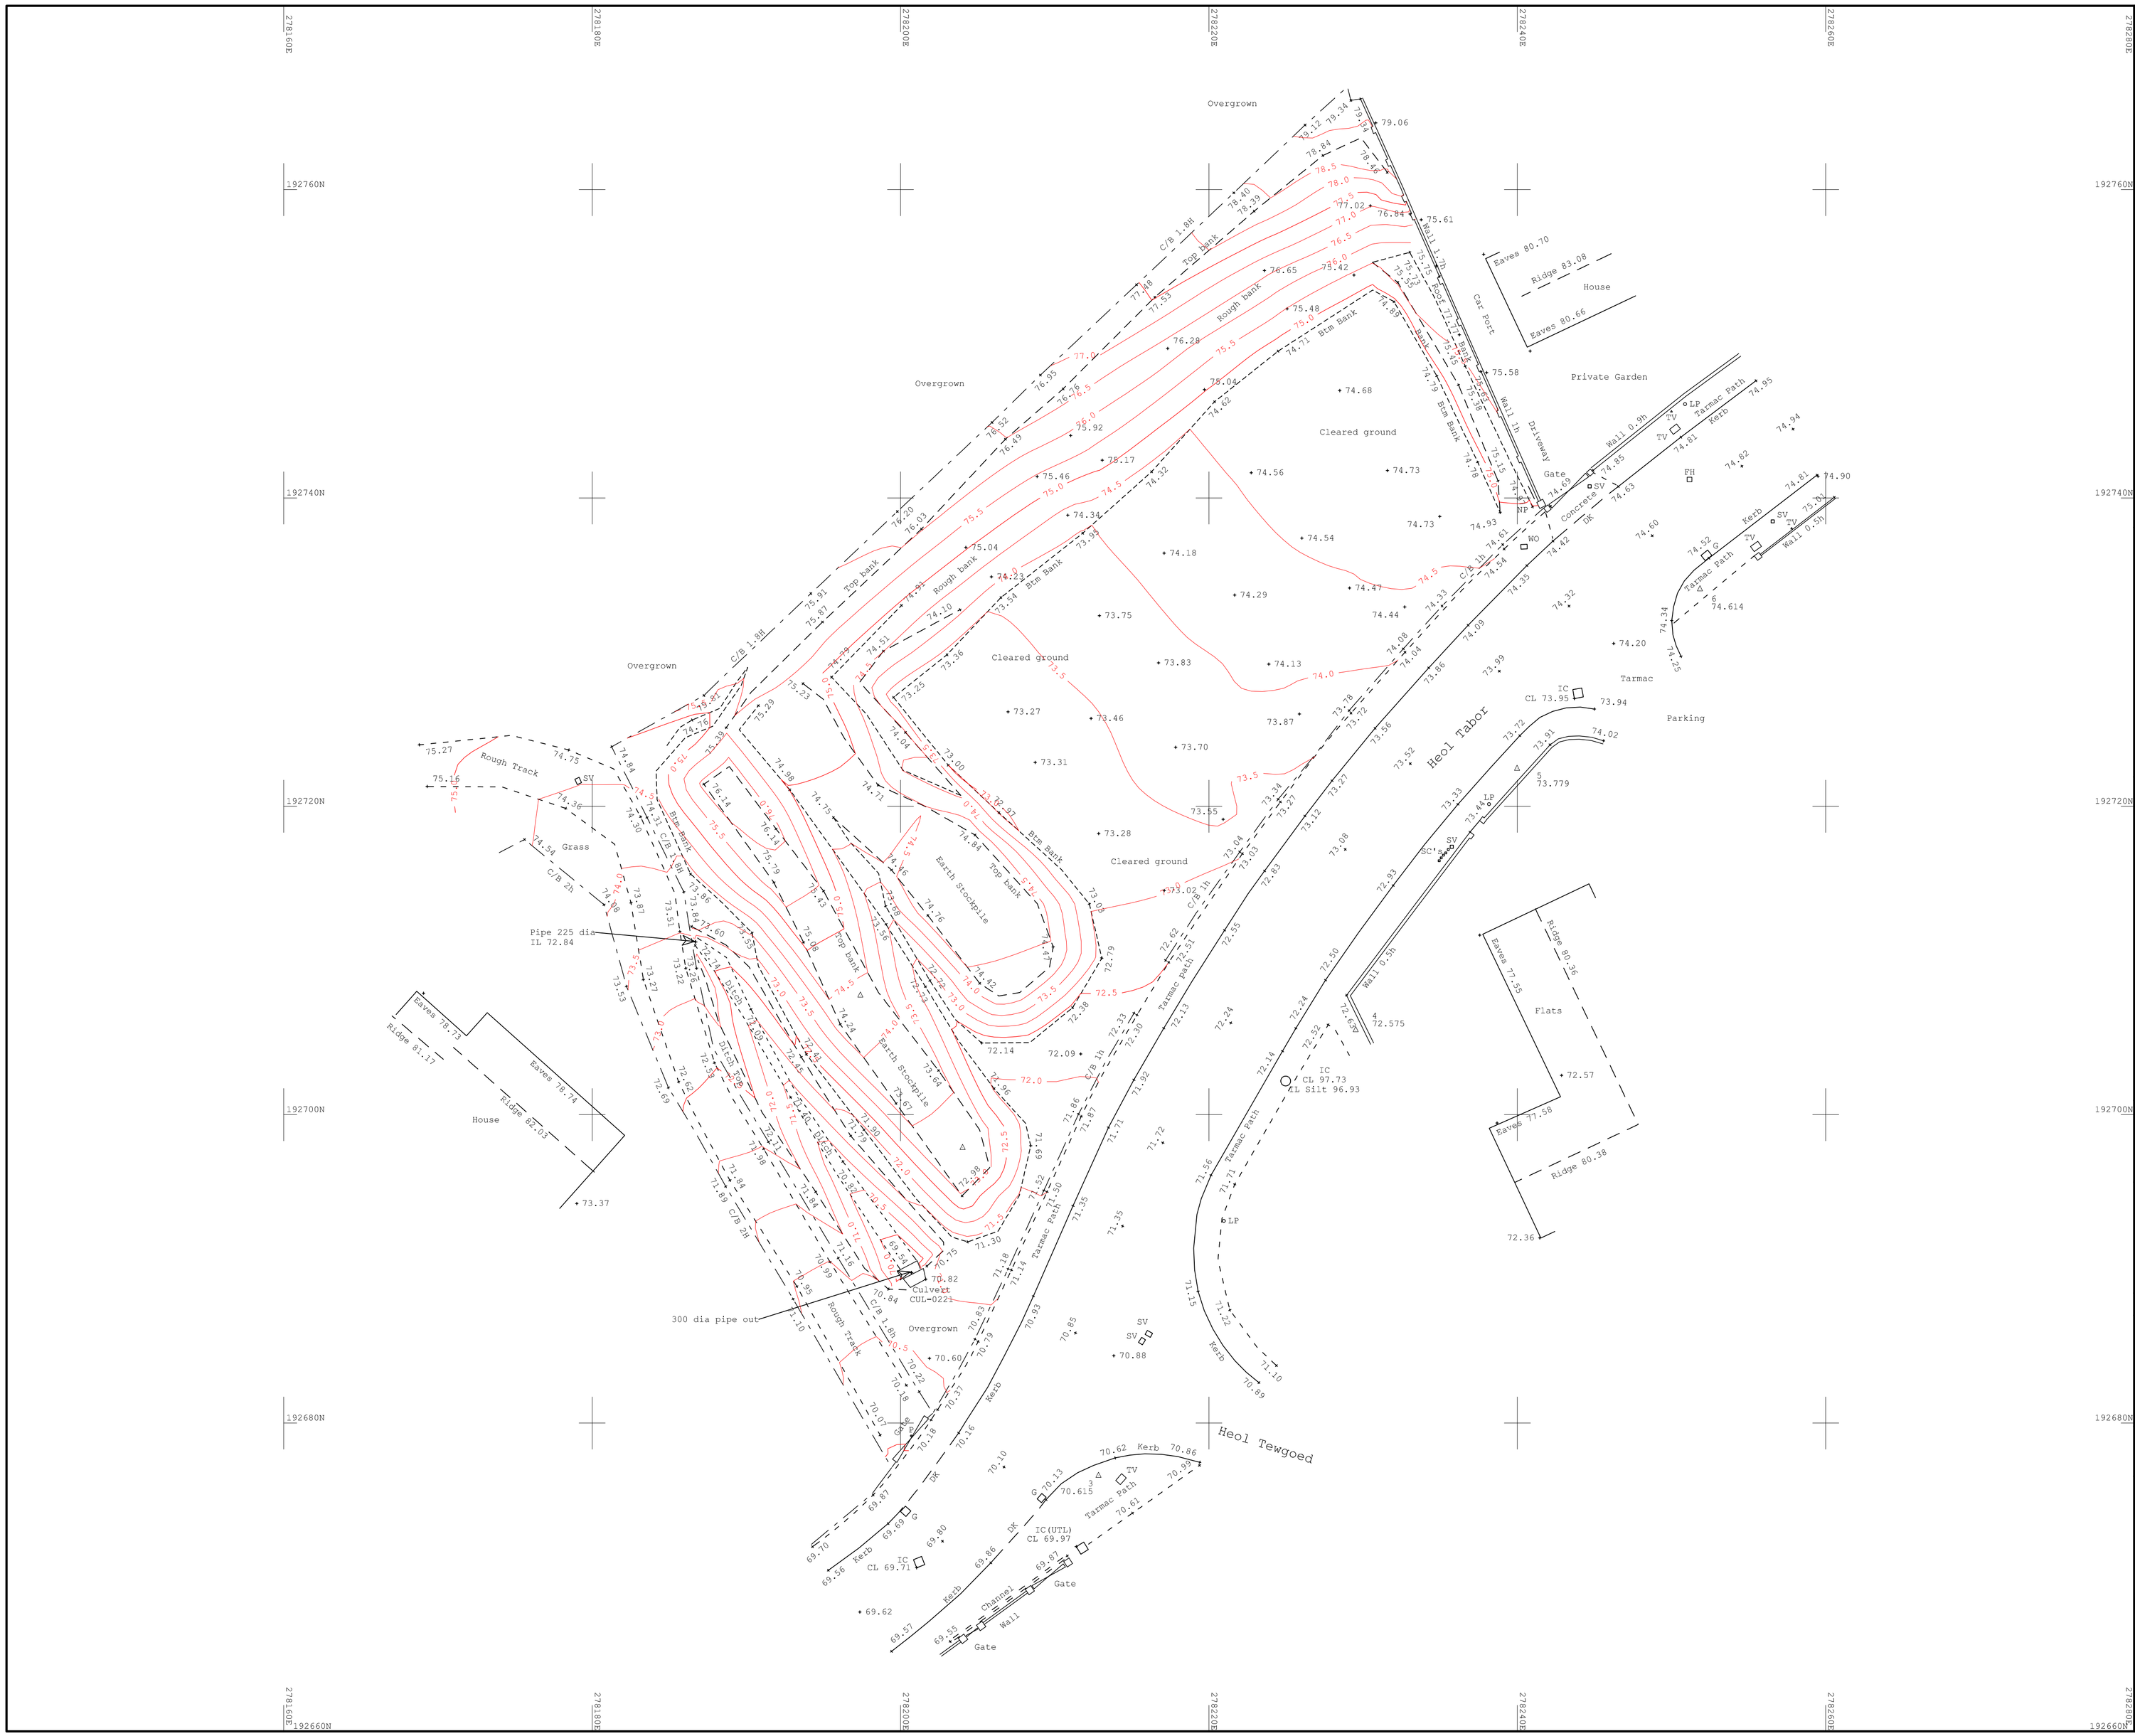

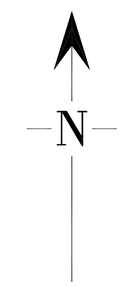

Station coordinates

Station	Easting	Northing	Level
3	278212.840	192676.585	70.615
4	278229.520	192705.489	72.575
5	278239.985	192722.440	73.779
6	278251.846	192734.088	74.614

ABBREVIATIONS

AV	– Air valve	P	– Post
B	– Bollard	PS	– Paving
BB	– Belisha beacon	P/R	– Post/rail fence
BH	– Bore hole	P/W	– Post/wire fence
BM	– Site bench mark	RE	– Rodding eye
BT	– British telecom	RW	– Retaining wall
B/W	– Barbed wire fence	RS	– Road Sign
CAM	– Camera	SAP	– Sapling
CB	– Phone box	SC	– Stop Cock
CDP	– Cable draw pit	SE	– Services entry point
CL	– Cover level	SL	– Step Level
Conc	– Concrete	SOF	– Soffit level
C/B	– Closed board fence	SP	– Sign Post
C/I	– Corrugated fence	SV	– Stop Valve
DP	– Down pipe	TAC	– Tactile Paving
DK	– Drop kerb	TH	– Trial Hole
EIC	– Electric inspection cover	T.O.W	– Top of Wall
EL	– Eaves level	TP	– Telegraph Pole
EP	– Electricity pole	TS	– Traffic signal
ER	– Earthing rod	TSC	– Traffic signal cover
FL	– Floor level	TV	– Cable television
FH	– Fire hydrant	UTL	– Unable To Lift
FP	– Flag pole	VP	– Vent Pipe
G	– Gulley	WL	– Water Level
G1.2	– Tree girth (m)	WM	– Water Meter
GV	– Gas valve	△	– Survey Station
IC	– Inspection cover	●	– Pipe Diameter(m)
IL	– Invert Level		
I/R	– Iron Railings		
JB	– Junction box		
KO	– Kerb outlet		
LB	– Letter box		
LP	– Lamp post		
Mkr	– Utility marker		
NP	– Street Name Plate		
OSBM	– Ordnance Survey bench mark		
O/B	– Open board fence		

LINE TYPES

Building
Kerbs, Walls
Fences
Iron railings
Top of banks
Bottom of banks
Hedges
Overhead Wires
Change of surface

Survey Details

1. OS grid & datum determined by GPS
2. North arrow indicates approximate North.
3. Scale factor 1.00000
4. Contour interval 0.5m
5. All internal manhole details to be checked prior to site works

Rev.	By	Date	Description of update

Sheet Layout

One Sheet Only

Scale: 1:200 at A1
Drawing No. 20-1020/200A1/1.1
Date: 24/06/2020

CLS Job No. 20-1020
Surveyor: Adrian Catling
Checked: Adrian Catling

CLIENT

GO Concept Designs

Land at Heol Tabor, Cwmavon

Topographic Survey

Catling's Land Surveys
A Passion for Mapping.
47 Heol Las, Ynysmeudwy, Pontardawe, Swansea, SA8 4PR
Tel / Mobile 07790 588323
email: adrian@catlingslandsurveys.co.uk