

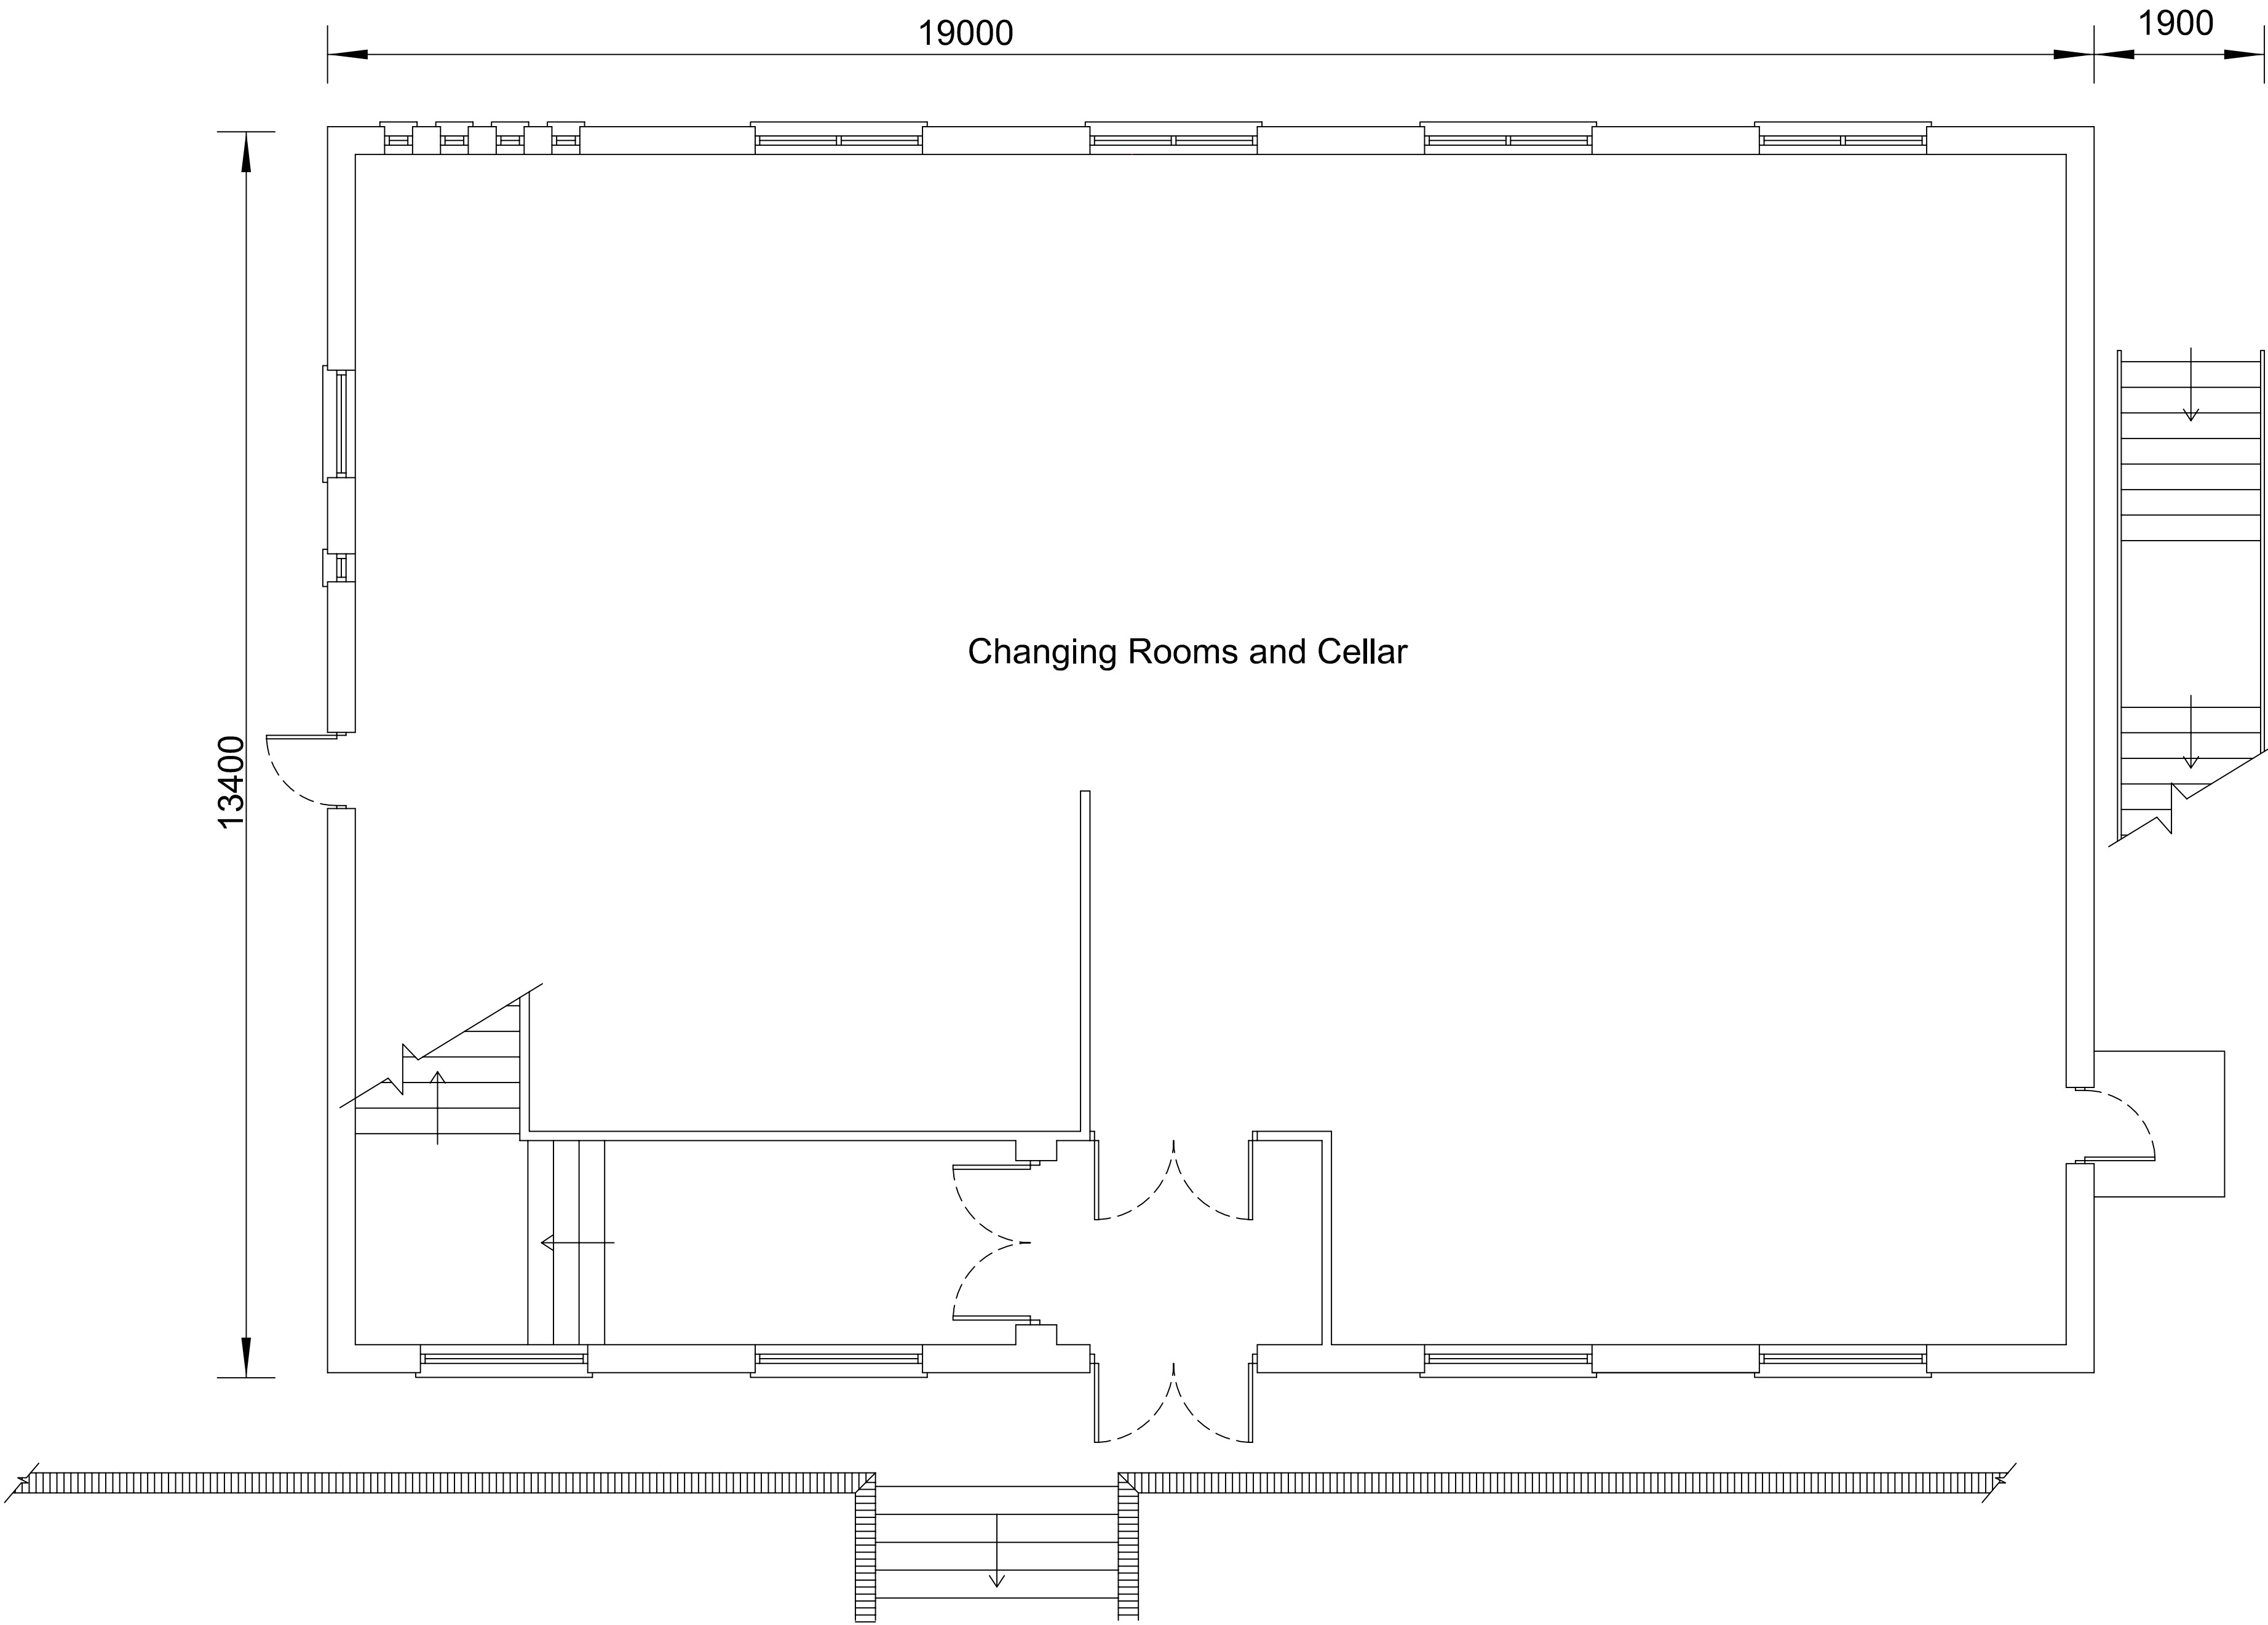


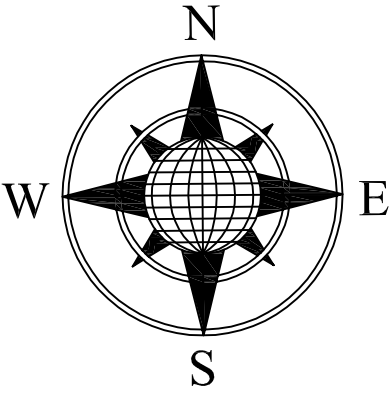

Existing Ground Floor

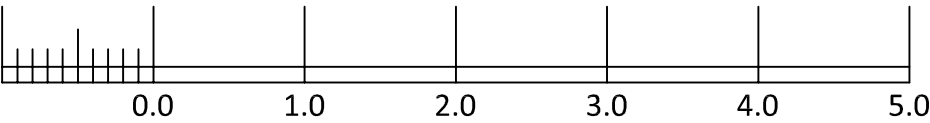

A		Aug 26		Dimensions amended		S.J.	
REV	DATE	REVISION				INITIALS	
PROJECT TITLE:							
Bryncoch Rugby Club Ty Llwd Road Bryncoch Neath. SA10 7DQ							
DRAWING TITLE:							
Existing Ground Floor Layout							
STATUS:							
Planning Application Drawing							
DATE:		DRAWN by:			CHECKED BY:		
July 2026		S.J.L					
SCALE:		PAPER SIZE:		JOB NUMBER:			
1:50		A1		BRC01			
DRAWING NUMBER:						REVISION	
BRC/001						A	