
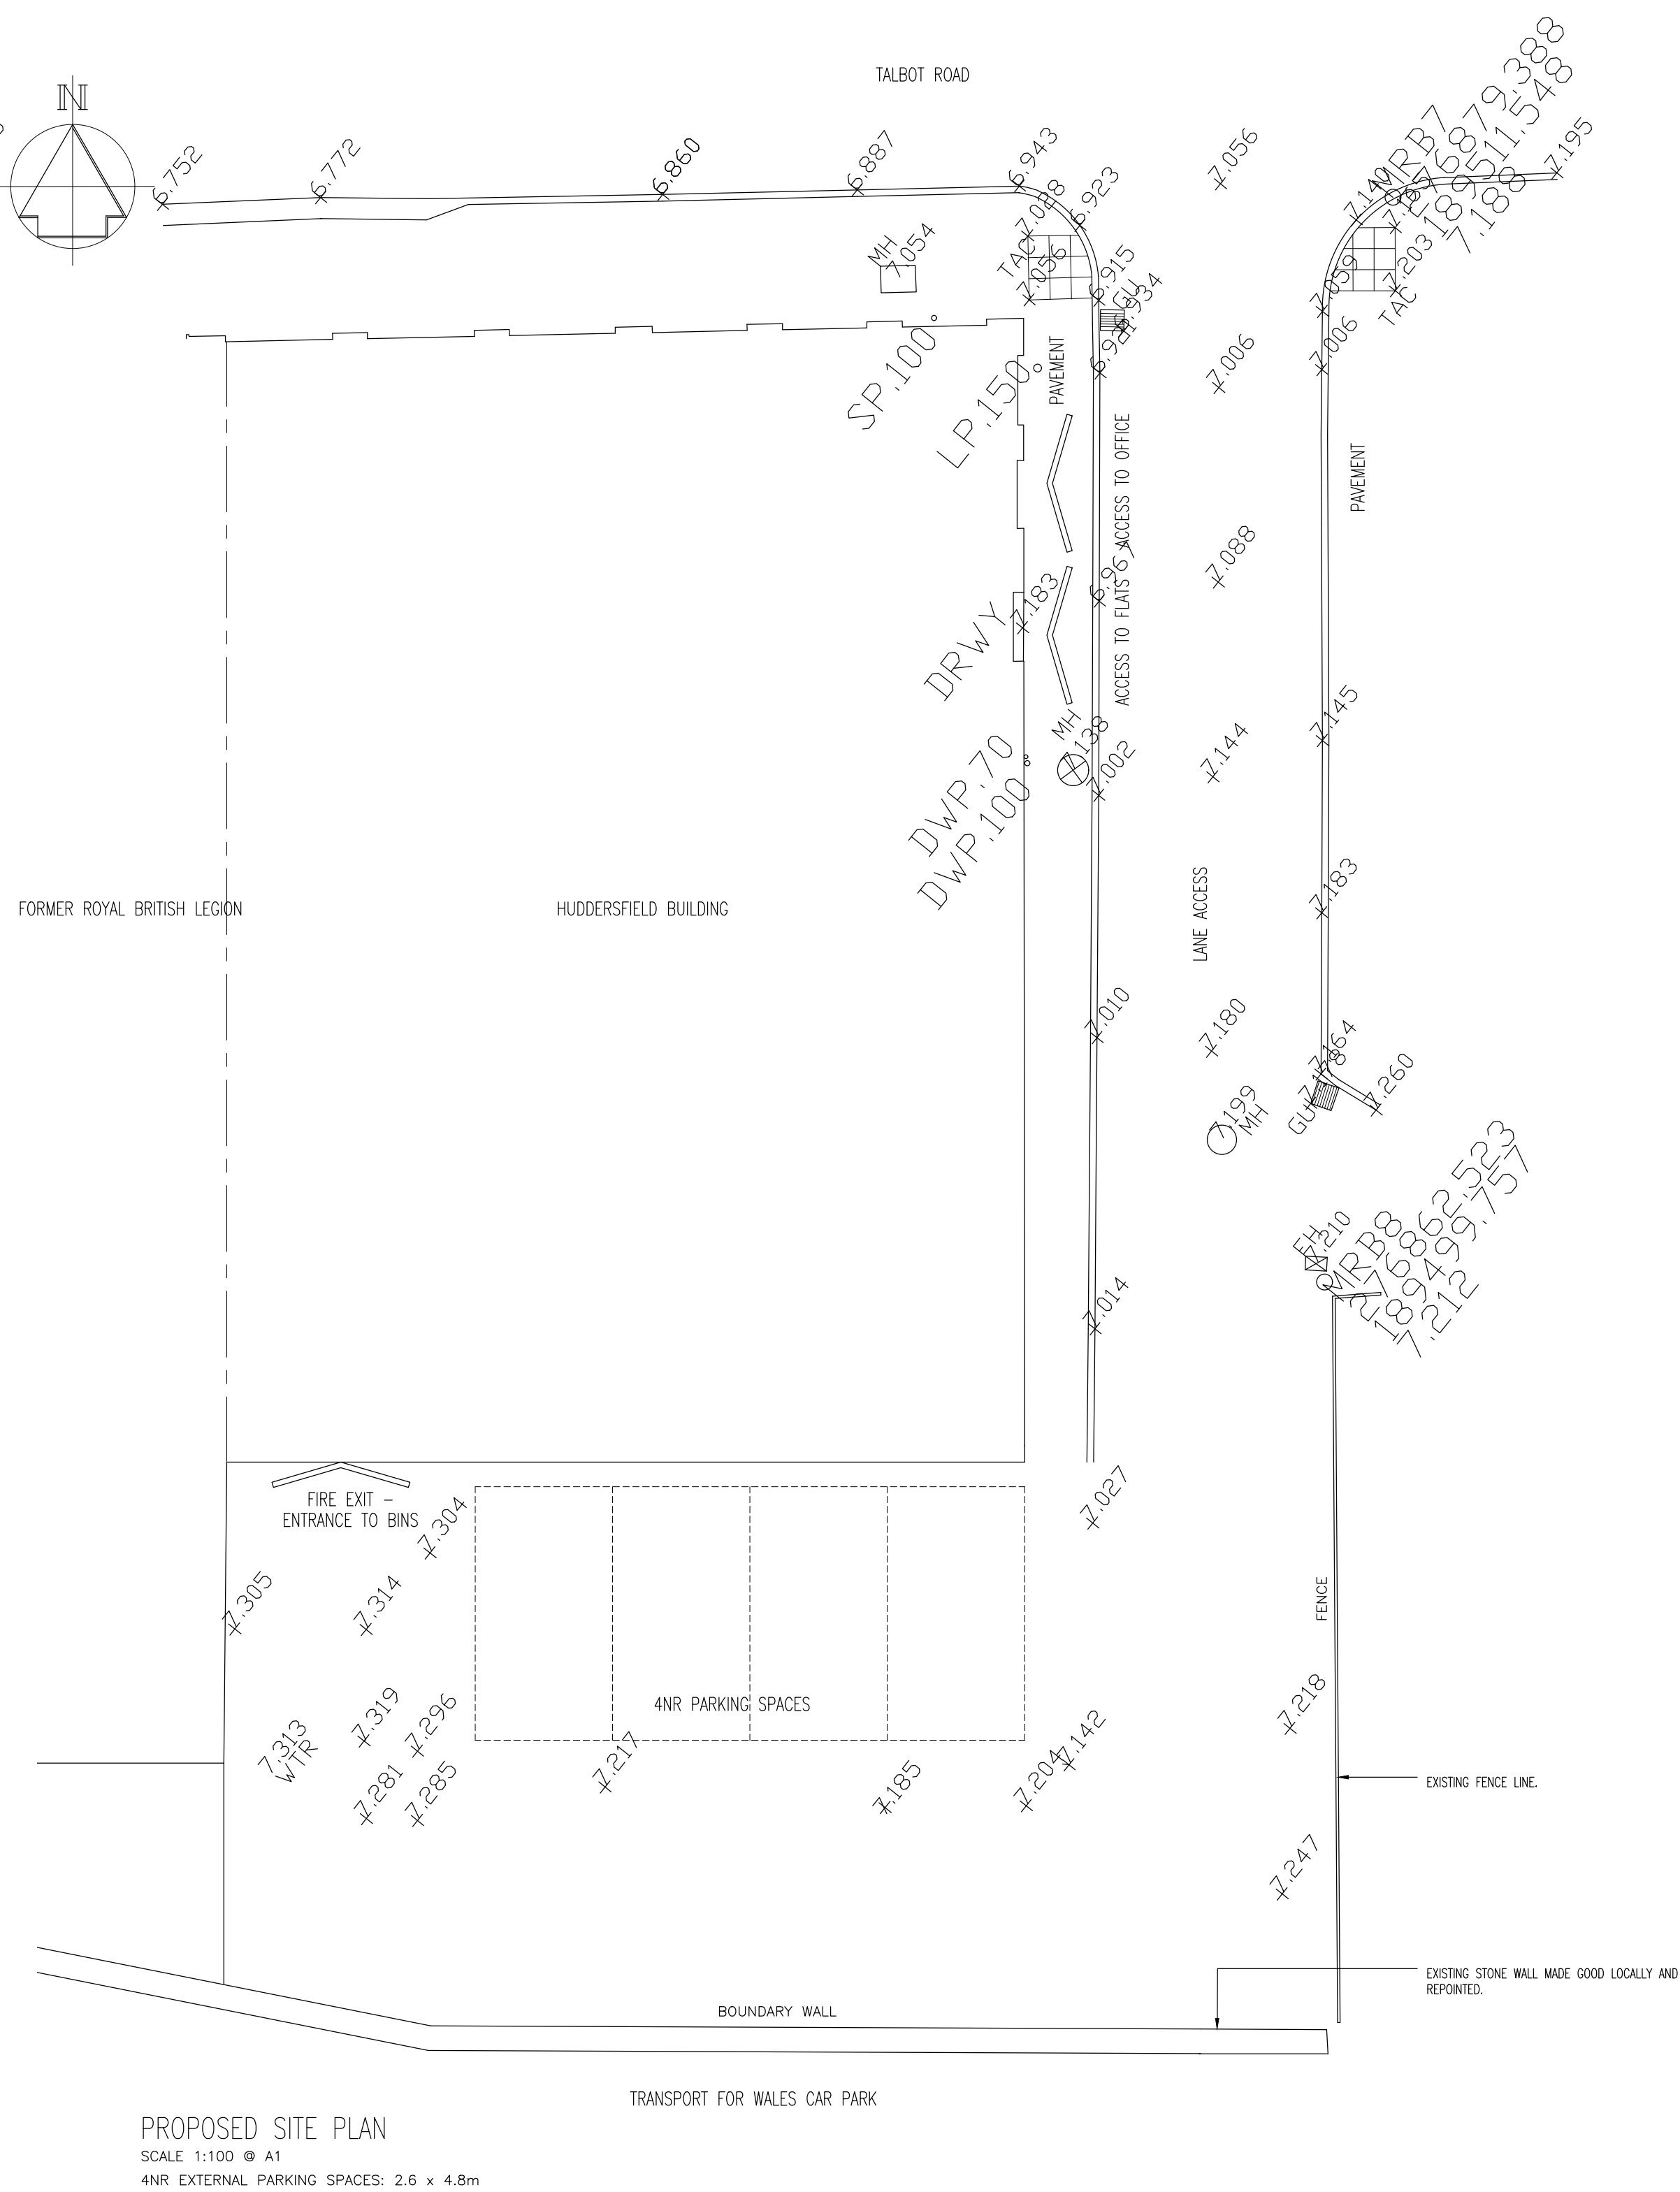


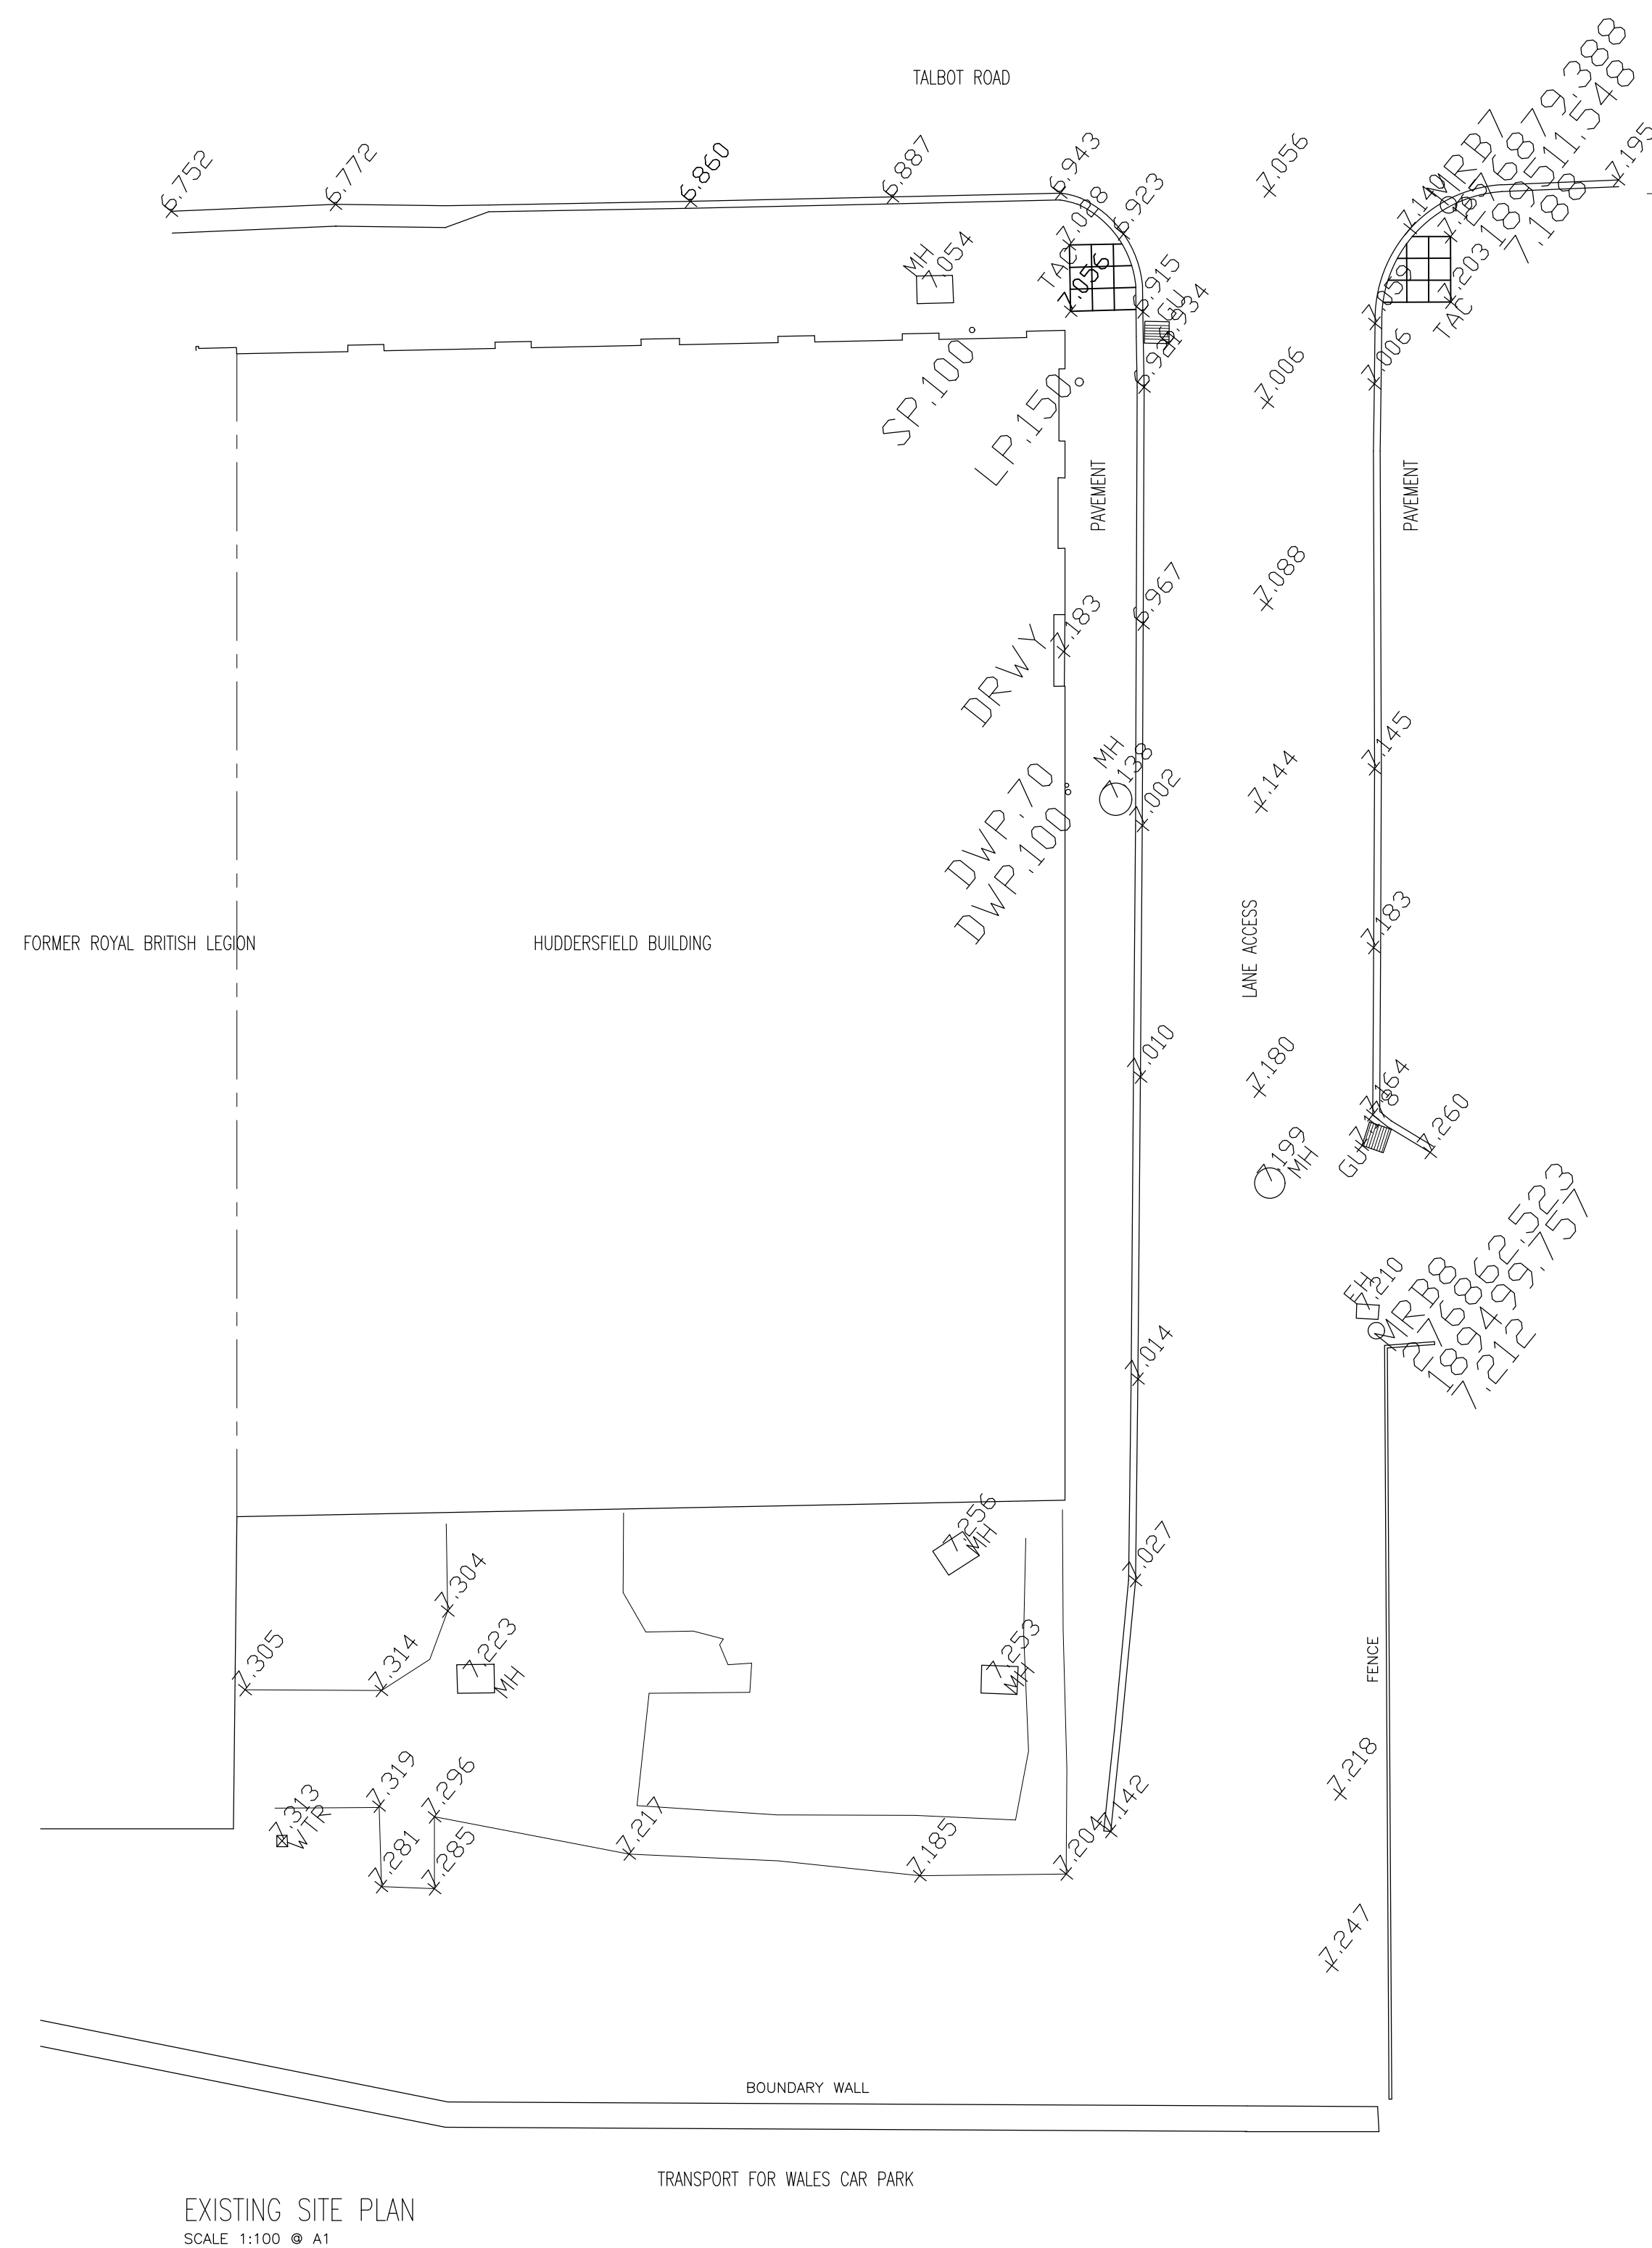

REFURBISHMENT AND CONVERSION OF EXISTING BUILDING
TO PROVIDE RETAIL AND RESIDENTIAL ACCOMMODATION
HUDDERSFIELD BUILDING.

EXISTING AND PROPOSED SITE PLAN, REFUSE COMPOUND

MR C & M TOLLAND

DWG: A02

A1 SHEET