
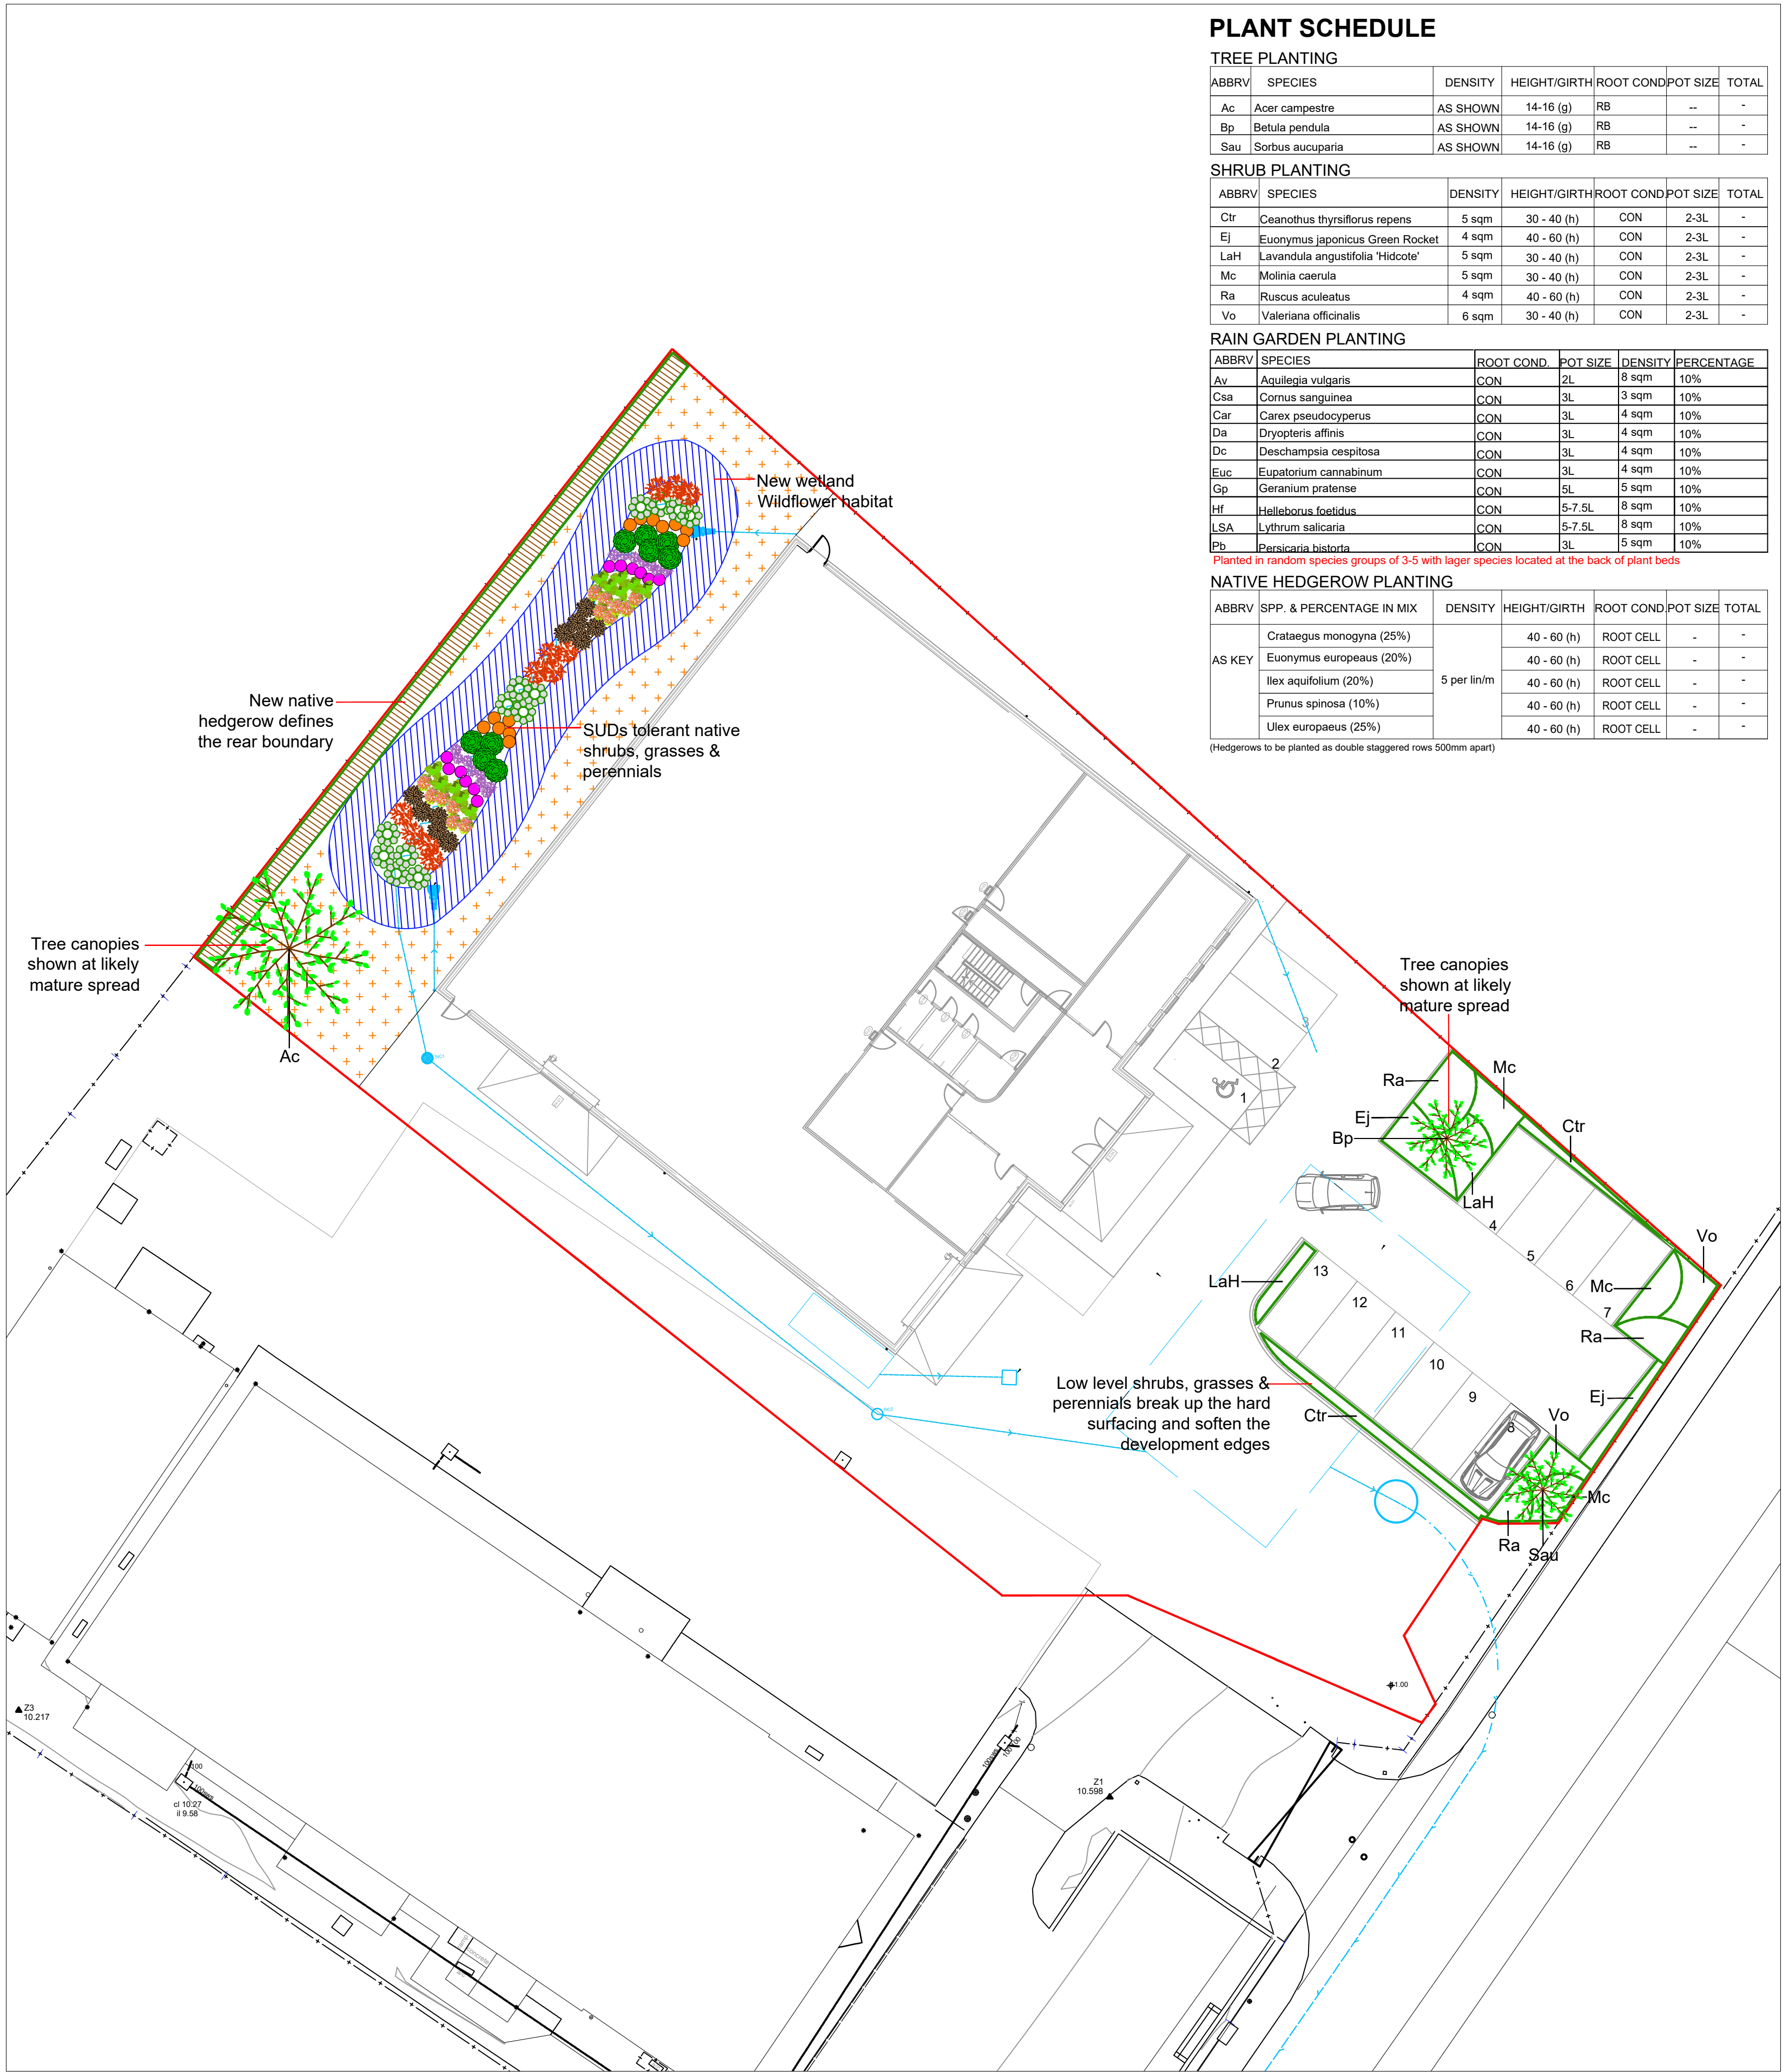
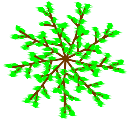
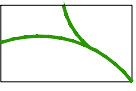
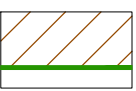
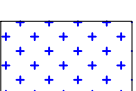
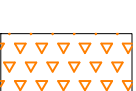


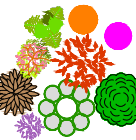


PLANT SCHEDULE

TREE PLANTING						
ABBRV	SPECIES	DENSITY	HEIGHT/GIRTH	ROOT COND	POT SIZE	TOTAL
Ac	Acer campestre	AS SHOWN	14-16 (g)	RB	--	-
Bp	Betula pendula	AS SHOWN	14-16 (g)	RB	--	-
Sau	Sorbus aucuparia	AS SHOWN	14-16 (g)	RB	--	-
SHRUB PLANTING						
ABBRV	SPECIES	DENSITY	HEIGHT/GIRTH	ROOT COND	POT SIZE	TOTAL
Ctr	Ceanothus thyrsiflorus repens	5 sqm	30 - 40 (h)	CON	2-3L	-
Ej	Euonymus japonicus Green Rocket	4 sqm	40 - 60 (h)	CON	2-3L	-
LaH	Lavandula angustifolia 'Hidcote'	5 sqm	30 - 40 (h)	CON	2-3L	-
Mc	Molinia caerulea	5 sqm	30 - 40 (h)	CON	2-3L	-
Ra	Ruscus aculeatus	4 sqm	40 - 60 (h)	CON	2-3L	-
Vo	Valeriana officinalis	6 sqm	30 - 40 (h)	CON	2-3L	-
RAIN GARDEN PLANTING						
ABBRV	SPECIES	ROOT COND.	POT SIZE	DENSITY	PERCENTAGE	
Av	Aquilegia vulgaris	CON	2L	8 sqm	10%	
Csa	Cornus sanguinea	CON	3L	3 sqm	10%	
Car	Carex pseudocyperus	CON	3L	4 sqm	10%	
Da	Dryopteris affinis	CON	3L	4 sqm	10%	
Dc	Deschampsia cespitosa	CON	3L	4 sqm	10%	
Euc	Eupatorium cannabinum	CON	3L	4 sqm	10%	
Gp	Geranium pratense	CON	5L	5 sqm	10%	
Hf	Helleborus foetidus	CON	5-7.5L	8 sqm	10%	
LSA	Lythrum salicaria	CON	5-7.5L	8 sqm	10%	
Pb	Persicaria bistorta	CON	3L	5 sqm	10%	
Planted in random species groups of 3-5 with larger species located at the back of plant beds						
NATIVE HEDGEROW PLANTING						
ABBRV	SPP. & PERCENTAGE IN MIX	DENSITY	HEIGHT/GIRTH	ROOT COND	POT SIZE	TOTAL
AS KEY	Crataegus monogyna (25%)	5 per lin/m	40 - 60 (h)	ROOT CELL	-	-
	Euonymus europaeus (20%)		40 - 60 (h)	ROOT CELL	-	-
	Ilex aquifolium (20%)		40 - 60 (h)	ROOT CELL	-	-
	Prunus spinosa (10%)		40 - 60 (h)	ROOT CELL	-	-
	Ulex europaeus (25%)		40 - 60 (h)	ROOT CELL	-	-
(Hedgerows to be planted as double staggered rows 500mm apart)						

SOFT LANDSCAPE KEY

-  PROPOSED TREE PLANTING
(Refer to schedule for species)
-  PROPOSED NATIVE SHRUB PLANTING
(Refer to schedule for species/densities)
-  PROPOSED NATIVE HEDGEROW PLANTING
(Refer to schedule for species/densities)
-  PROPOSED WILDFLOWER HABITAT 1
(Emorsgate EM8 Wetland Mix)
-  PROPOSED WILDFLOWER HABITAT 2
(Emorsgate EM1 - Meadow Mix)
-  PROPOSED NATIVE RAIN GARDEN PLANTING
(Refer to schedule for species/densities)

TREE PIT DETAIL - NATIVE TREES IN SOFT LANDSCAPE

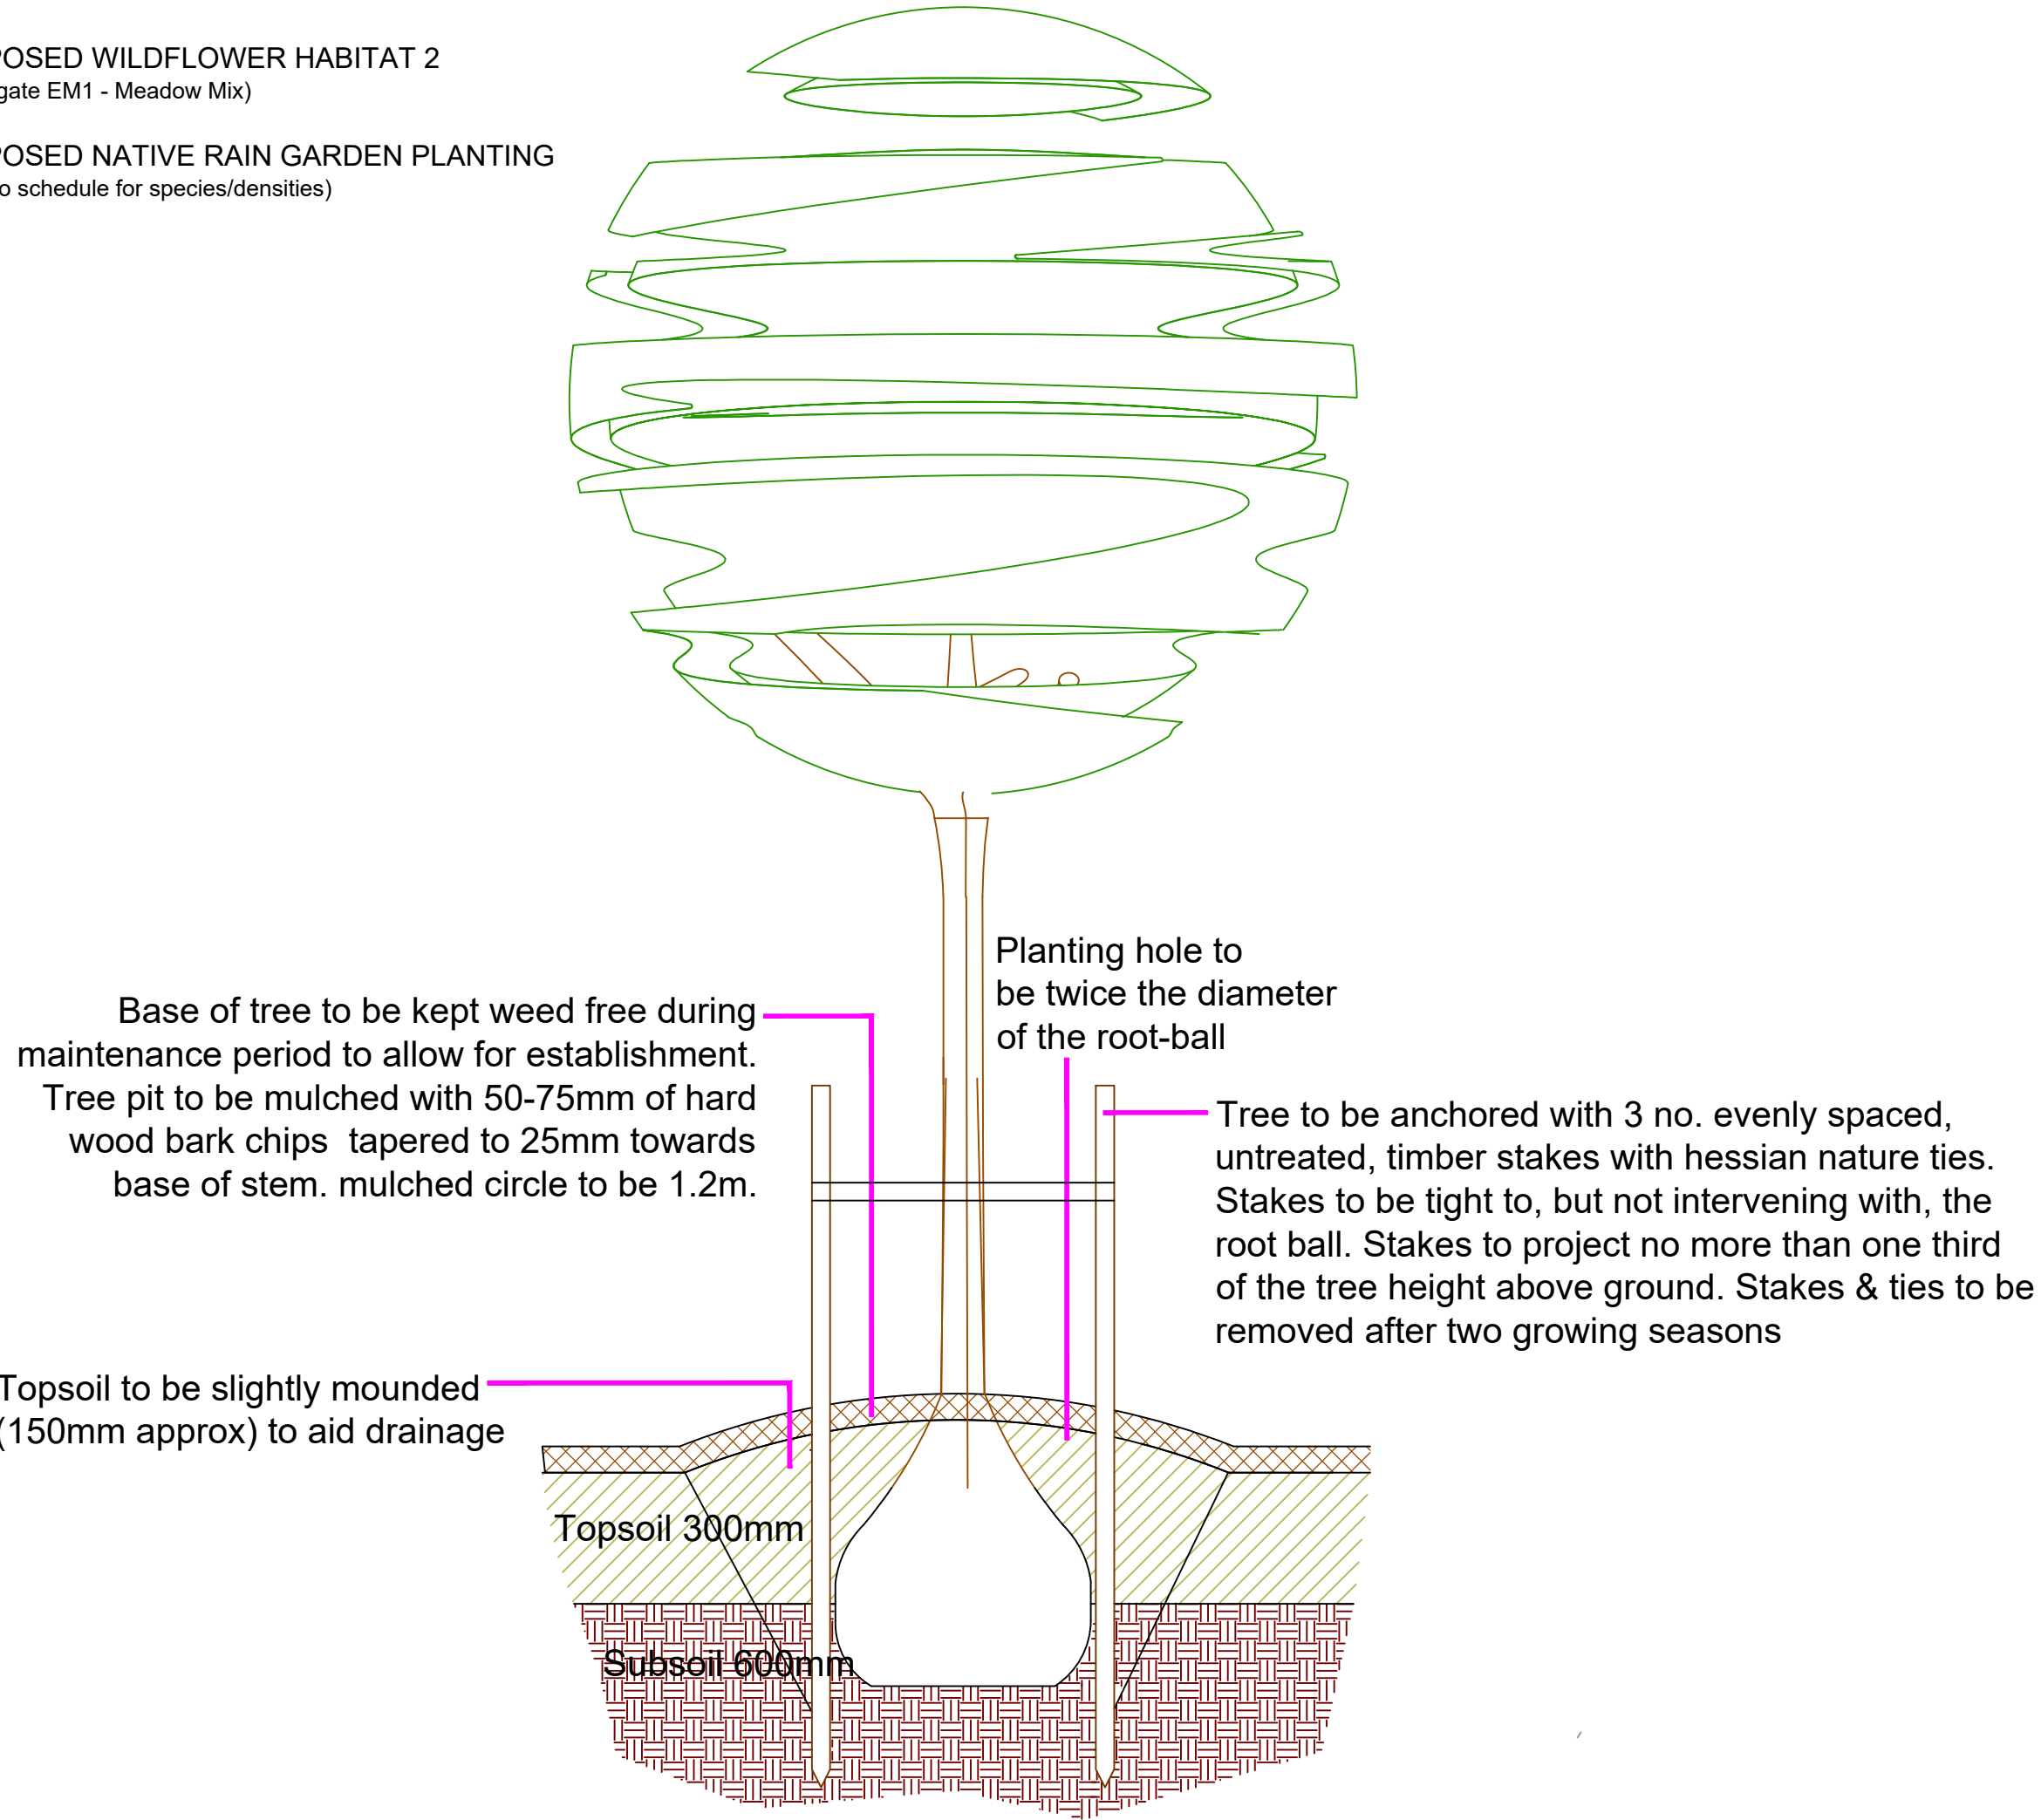

TREE PIT NOTES:

No container/root-balled tree shall be supplied and planted until it has been found to be compliant with BS 8545:2014, Table 1, P.21

TOPSOIL:

300mm imported topsoil. Approved for use by a suitably qualified soil scientist.

SUBSOIL:

600mm imported subsoil. Approved for use by a suitably qualified soil scientist. Backfilling to reinstate the pre-existing soil profile

FENCING:

Areas around proposed trees to be securely fenced prior to commencement of construction operations on site to avoid compaction / contamination of soils.

WRAPPING:

Non-biodegradable & biodegradable root-ball wrappings to be removed. Where root-ball collapse is a concern, Wrapping to be cut & peeled back to one-third root-ball height. Peeled wrapping to be removed and not folded back into the root-ball.

MULCH:

Mulch circles around trees shall be maintained for at least 3 years post-planting.

TDA
THE GRANARY
NEWLAND FAWR FARM
LLANGAN
CF35 5DN
TEL: 01446 789367


Environment • Landscape • Design

CLIENT

R-TECH GROUP

DRAWING NUMBER
TDA.3163.01(A)

SCALE
1:200 @ A1

DRAWN
RHC/AMP

DATE
SEPT 2026

PROJECT

TESTING HOUSE, KENFIG IND ESTATE

DRAWING TITLE

DETAILED SOFT LANDSCAPE PROPOSALS

