

DRAINAGE STRATEGY NOTE

Client: RWP Properties Ltd

Project: Former CSN Engineering

Site – Neath Abbey

Issue date: 07/11/2025

Job No: C2345

Revision: C

Prepared By:

Adam Jablonski

MEng (Hons)

Approved By

Dylan Huws

BEng (Hons), MSc, CEng MICE

Introduction

This Drainage Strategy Note has been prepared to support a planning submission for the development of a 2No. new industrial blocks with associated facilities including access road and car parking at the former CSN Engineering building, Neath Abbey Road, SA10 7BR.

Existing Site

The development site is located on the land to the east of the former CSN Engineering site, as demonstrated within Figure 1, with the site classified as a greenfield site. The site will utilise the existing site access to serve the development site.



Figure 1: Aerial View of Site

It is evident from the CCTV survey that the former CSN Engineering site is served by separate foul and storm positive drainage system. A private combined sewer is located to the west of the CSN Engineering site coming in from the Aldi store to the north. A second combined sewer is highlighted on DCWW public sewer records along the eastern boundary of the application site, however during initial investigation, the sewer has not been located.

From the CCTV survey it is evident that the existing CSN Engineering site is served by a positive storm drainage system, whereby similar to the combined system, pipework enters the site from the Aldi store carpark. The drainage system discharges in a southerly direction offsite.

A copy of the CCTV survey results is included in Appendix A and a mark up of the existing site plan and topographical survey is included in Appendix B.

Development Proposals

It is proposed to develop the land to the east of the former CSN Engineering site into a 2No. industrial blocks with associated car parking, hardstanding and landscaped areas. Further maintenance works are proposed to the existing private road running through the development, slightly widening it to 6.5m within the extent of existing hard standing, with existing drainage to be made good to suit. The proposed architectural site plan is included in Appendix C and the proposed Drainage Strategy is included in Appendix D.

A flood water consequences assessment has been commissioned to be undertaken by JBA Consulting. Please refer to their findings for further information.

From the 7th of January 2019 Schedule 3 of the Flood and Water Management Act has been implemented by the Welsh Government which requires any development of more than 1 unit or where the construction area is greater than 100m² to comply with the SuDS Approving Bodies (SAB's) design guidance and ministers' standards which will require all sites to adopt SuDs in their design. As this development site falls within this category the development site will require SAB approval. A pre-application package has been submitted to the local SAB, ref: SP2026/0006, currently awaiting further feedback.

Drainage Strategy

Foul Drainage

It is proposed that all foul flows are to be collected within a gravitational network, and discharges into the existing public combined sewer located to the west of the proposed development. The proposed point of connection will need to be confirmed via a slit trench to confirm an accurate line and level of the existing sewer.

The final connection will be subject to a S104 and S106 agreement with DCWW.

Surface Water Drainage

The primary objective of any surface water drainage strategy is to comply with The Flood and Water Management Act 2010 (Schedule 3) established in County Councils and requires new developments to include Sustainable Drainage Systems (SuDS) features that comply with national standards.

New developments of more than one dwelling or where the area covered by construction work equals or exceeds 100m² require approval before construction can commence from the SuDS Approval Body (SAB).

The proposed surface water system and associated flows should discharge by one of the following mechanisms, shown below in order of preference;

- S1 – Surface Water Runoff Destination
- S2 – Surface Water Runoff Hydraulic Control
- S3 – Water Quality
- S4 – Amenity
- S5 – Biodiversity
- S6 – Design of Drainage for Construction, Operation and Maintenance

S1 - Surface Water Runoff Destination

Collection for use

A number of raingardens have been proposed across the development along with green roofing for the proposed bin store, with surface water to be reused through the hydration of planting. Further to this, as per the Statutory National Standards for Sustainable Drainage Systems (SNSSuDS) guidance, G1.4, the site displays exemption for further requirements of rainwater harvesting as there is no foreseeable demand for non-potable water on the site throughout its design life.

Infiltration Methods

Soakaway testing in accordance with BRE365 has been carried out on 29/10/25 by Integral Geotechnique Ref:14511. It was found that 3 out of 4 test pits across the site achieved a

suitable infiltration rate. As such, a hybrid surface water disposal solution is proposed for this development site with majority of the development utilising an infiltration disposal strategy, with a localised area at the access utilising a positive connection due to ground levels and negative infiltration results.

Based on the proposed site layout and the soakaway test results achieved within the proposed car park area, it is proposed that this location will serve as the primary infiltration zone for the surface water drainage system, with flows from the car park and roof runoff directed to this region. An overflow connection from the infiltration system will be provided into the existing identified surface water system. Runoff from the rear of the units is proposed to be captured and discharged to ground at source through the use of permeable surfacing.

As an unviable infiltration result was achieved within the access road and due to the low level of the access road in comparison to the site wide car parking area, a positive connection to the existing on site private surface water sewer is proposed. A connection from the access into the main car park would drive the subbase deep which would increase the quantity of material to be excavated and increase the volume of subbase material required to be imported to site which is not a viable SuDs solution.

Draft infiltration test results are included in Appendix E.

Discharge to Water body

No watercourses were identified within the immediate vicinity of the site.

Discharge to Surface Water Sewer

During site investigation, Trial Pit SA2 at the site access did not achieve a viable infiltration result, as such it is proposed that the site access as indicated on the Drainage Strategy drawing included in Appendix D will be served by a positive connection. The site access will discharge at a controlled rate into the existing system serving the current CSN Engineering site.

Discharge to Combined Sewer

Based upon the above, the option should not be required.

S2 – Surface Water Runoff Hydraulic Control

This standard requires surface water to be managed to prevent as far as possible any discharge from the development for rainfall events less than 5mm. The surface water runoff rate and volume for up to a 1 in 100-year return period plus 30% climate change should be managed to protect people, properties, and the receiving water body.

A hybrid surface water disposal strategy will be utilised for the development site. As viable infiltration results were achieved onsite, an infiltration disposal solution will be utilised for majority of the development.

Three positive infiltration test results were recorded across the development, with testing conducted within what will form the proposed car park and two rear spaces behind each unit. Recorded infiltration rates varied between that of 1.2×10^{-5} m/s and 3.1×10^{-5} m/s, with the appropriate rates from each trial pit location utilised within modelling. A safety factor of 3 has been applied to all calculations.

The infiltration system will be designed to accommodate all flows onsite up to a return period of 100yr plus 30% climate change. At this maximum water level an overflow will be provided discharging into the positive system as a safety factor.

The infiltration system will utilise the proposed access and parking bay granular subbase to discharge the surface water runoff to ground.

The development site is classified as greenfield, as only small section of the land is used as asphalt access road. The greenfield discharge rate for the extent of development is 0.2l/s, however proposed discharge rates have been increased to 0.5l/s due to ensure buildability and maintenance of the flow control device. Surface water runoff will be attenuated within the lower level of access road subbase which will be designed with a permeable geotextile surround to promote infiltration where possible.

Calculations for both the infiltration and attenuated systems are included in Appendix F

A SuDS train will be required to achieve water quality and interception for the site, this will include a combination of raingardens, green roofing and permeable surfaces across the site.

Exceedance from the development site will typically be directed in a southerly direction, away from the proposed units and surrounding developments. The onsite system will be stressed tested to a 1 in 200yr event to identify possible flooding in the system.

S3 – Water Quality

This standard requires treatment of surface water runoff to prevent negative impacts on the receiving water quality and/or protect downstream drainage systems including sewers.

The aim of the surface water management strategy with regards to water quality is to use natural processes that promote biodiversity and long-term sustainability. As such, it employs a SuDS management train approach, providing drainage components in series.

In accordance with Table G3.1 from the Statutory Standards, the level of hazard will typically be classified as Low to Medium Hazard. Pollution is to be mitigated across the site, through a SuDS train consisting of onsite treatment through the use of planted raingardens and permeable surfacing.

S4 – Amenity

This standard requires that the design of the surface water management system should maximise amenity benefits.

The primary amenity focus of the SuDS scheme should be to improve the health and well-being of the users. The scheme will need to be based on natural forms that mimic natural landscapes found within the region. Other key amenity benefits should include improving air quality around the development, increasing carbon sequestration, and improving water quality through removal of pollutants.

S5 – Biodiversity

This standard requires that the surface water management system should maximise biodiversity benefits.

The SuDS scheme biodiversity strategy should revolve around the creation of significant and varied habitat to increase the overall biodiversity of the site and ecological value. The inclusion of plant species that will enhance the general eco system and simultaneously act as a water filtration system to clean pollutants and contaminants should be used and where possible provide meandering raingardens to maximise the variety of habitats available.

S6 – Design of Drainage for Construction and Maintenance and Structural Integrity

The surface water drainage system should be designed with the overriding ethos of simplicity in construction, use and maintenance. This then allows a very simple translation from the principles described within standard S6, namely that all elements of the surface water drainage system should be designed so that they can be constructed, as well as maintained and operated easily, safely and cost-effectively.

Information with regards to the construction methodology and requirements of the proposed system will be developed as part of the detailed design stage of the project, likewise the maintenance requirements and regime of the proposed system will be developed into the full maintenance strategy for the site during the next phase of design development.

Summary

The proposed development will use a fully gravitational surface water and foul drainage system, designed per the latest “Sewers for Adoption” standards and DCWW requirements. The surface water strategy aims to replicate natural drainage and comply with the statutory ‘Sustainable Drainage Systems Standards for Wales’ and local SAB guidelines.

A pre-application has been submitted to the local SAB, ref: SP2026/0006, currently awaiting feedback.

Site investigations showed suitable infiltration in most areas, so infiltration will be the primary drainage method. However, the access road area lacks sufficient infiltration, so runoff there will be attenuated and discharged at a controlled modified greenfield rate of 0.5l/s into the existing sewer system, assumed to connect to Tennant Canal.

The infiltration system is designed for storm events up to a 100-year storm plus 30% climate change.

Overflow safety features will be included, and the access road subbase will support infiltration where possible with permeable geotextile surrounds.

Appendix A
CCTV Survey Results



DRAINTech

helping to improve the drainage network

Drainage Survey Report

Job Number : 20819

Project Number: 1

Project Name: CSN Engineering, Neath Abbey Rd, Neath SA10 7BR

Company: CB3 Consult

Site Date: 07-10-2025

Draintech Surveys Ltd| Atlantic House| Chamwood Park| Bridgend| CF31 3PL| 01656 767001| www.draintech.co.uk



Table of Contents

Project Name	Project Number	Project Date
20819 CSN Engineering Neath Abbey		07/10/2025

Project Information	P-1
Section Item 1: SMH2 > SMH1 (SMH2X)	1
Section Item 2: NODE > SMH2 (NODEX)	2
Section Item 3: SMH1 > 754975401 (SMH1X)	4
Section Item 4: 754975401 > SMH3 (754975401X)	6
Section Item 5: FMH1 > NODE 2 (FMH1X)	8



Project Information

Project Name	Project Number	Project Date
20819 CSN Engineering Neath Abbey		07/10/2025

Client

Company: CB3 Consult
Contact: Dylan Huws

Site

Company: Draintech Surveys LTD
Contact: Jack Jones

Contractor

Company: DRIANTECH SURVEYS LIMITED





Section Inspection - 08/10/2025 - SMH2X

Item No.	Insp. No.	Date	Time	Client's Job Ref	Weather	Pre Cleaned	PLR
1	1	08/10/25	9:45	Not Specified	No Rain Or Snow	Yes	SMH2X
Operator		Vehicle		Camera	Preset Length	Legal Status	Alternative ID
Draintech JJ		CA70SZJ		Minicam	Not Specified	Not Specified	Not Specified

Town or Village:	Neath Abbey	Inspection Direction:	Upstream	Upstream Node:	SMH2
Road:	Csn Engineering	Inspected Length:	26.96 m	Upstream Pipe Depth:	
Location:	Road	Total Length:	26.96 m	Downstream Node:	SMH1
Surface Type:		Joint Length:		Downstream Pipe Depth:	2.450 m
Use:	Surface water	Pipe Shape:	Circular		
Type of Pipe:		Dia/Height:	300 mm		
Flow Control:	No flow control	Pipe Material:	Vitrified clay		
Year Constructed:	Not Specified	Lining Type:	No Lining		
Inspection Purpose:		Lining Material:	No Lining		

Comments:

Recommendations:

Scale:	1:234	Position [m]	Code	Observation	MPEG	Photo	Grade
Depth: 2.45 m							
SMH1							
		0.00	MH	Start node, manhole, reference: SMH1	00:00:00		
		0.00	WL	Water level, 5% of the vertical dimension	00:00:10		
		4.46	DES	Settled deposits, fine, 5% cross-sectional area loss	00:00:43		3
		5.63	S01	Settled deposits, fine, 5% cross-sectional area loss, start	00:00:51		
		6.59	JN	Junction at 2 o'clock, 150mm dia	00:00:58		
		8.80	JN	Junction at 2 o'clock, 150mm dia	00:01:10		
		18.39	LU	Line deviates up	00:01:49		
		26.55	F01	Settled deposits, fine, 5% cross-sectional area loss, finish			3
		26.96	MHF	Finish node, manhole, reference: NODE	00:02:36		
SMH2							
Depth: m							

Construction Features

Structural Defects

Miscellaneous Features

Service & Operational Observations

STR No. Def	STR Peak	STR Mean	STR Total	STR Grade	SER No. Def	SER Peak	SER Mean	SER Total	SER Grade
0	0.0	0.0	0.0	1.0	2	2.0	1.6	44.0	3.0


Section Inspection - 08/10/2025 - NODEX

Item No. 2	Insp. No. 1	Date 08/10/25	Time 9:51	Client's Job Ref Not Specified	Weather No Rain Or Snow	Pre Cleaned Yes	PLR NODEX
Operator Draintech JJ		Vehicle CA70SZJ		Camera Minicam	Preset Length Not Specified	Legal Status Not Specified	Alternative ID Not Specified

Town or Village:	Neath Abbey	Inspection Direction:	Upstream	Upstream Node:	NODE
Road:	Csn Engineering	Inspected Length:	0.85 m	Upstream Pipe Depth:	
Location:	Road	Total Length:	0.85 m	Downstream Node:	SMH2
Surface Type:		Joint Length:		Downstream Pipe Depth:	
Use:	Surface water	Pipe Shape:	Circular		
Type of Pipe:		Dia/Height:	300 mm		
Flow Control:	No flow control	Pipe Material:	Vitrified clay		
Year Constructed:	Not Specified	Lining Type:	No Lining		
Inspection Purpose:		Lining Material:	No Lining		

Comments:

Recommendations:

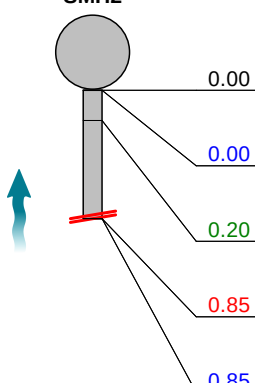Scale:	1:50	Position [m]	Code	Observation	MPEG	Photo	Grade																														
Depth: m SMH2  <table><tr><td>0.00</td><td>MH</td><td>Start node, manhole, reference: SMH2</td><td>00:00:00</td><td></td><td></td></tr><tr><td>0.00</td><td>WL</td><td>Water level, 0% of the vertical dimension</td><td>00:00:10</td><td></td><td></td></tr><tr><td>0.20</td><td>DES</td><td>Settled deposits, fine, 30% cross-sectional area loss</td><td>00:00:13</td><td>1</td><td>4</td></tr><tr><td>0.85</td><td>XP</td><td>Collapsed drain or sewer, 50% cross-sectional area loss</td><td>00:00:23</td><td>2</td><td>5</td></tr><tr><td>0.85</td><td>SA</td><td>Survey abandoned: LINE COLLPASED</td><td>00:00:25</td><td></td><td></td></tr></table>								0.00	MH	Start node, manhole, reference: SMH2	00:00:00			0.00	WL	Water level, 0% of the vertical dimension	00:00:10			0.20	DES	Settled deposits, fine, 30% cross-sectional area loss	00:00:13	1	4	0.85	XP	Collapsed drain or sewer, 50% cross-sectional area loss	00:00:23	2	5	0.85	SA	Survey abandoned: LINE COLLPASED	00:00:25		
0.00	MH	Start node, manhole, reference: SMH2	00:00:00																																		
0.00	WL	Water level, 0% of the vertical dimension	00:00:10																																		
0.20	DES	Settled deposits, fine, 30% cross-sectional area loss	00:00:13	1	4																																
0.85	XP	Collapsed drain or sewer, 50% cross-sectional area loss	00:00:23	2	5																																
0.85	SA	Survey abandoned: LINE COLLPASED	00:00:25																																		

Construction Features

Structural Defects

Miscellaneous Features

Service & Operational Observations

STR No. Def	STR Peak	STR Mean	STR Total	STR Grade	SER No. Def	SER Peak	SER Mean	SER Total	SER Grade
1	165.0	194.1	165.0	5.0	1	5.0	5.9	5.0	5.0

Section Pictures - 08/10/2025 - NODEX

Item No.	Inspection Direction	PLR	Client's Job Ref	Contractor's Job Ref
2	Upstream	NODEX		



1, 00:00:13, 0.20 m
Settled deposits, fine, 30% cross-sectional area loss



2, 00:00:23, 0.85 m
Collapsed drain or sewer, 50% cross-sectional area loss



Section Inspection - 08/10/2025 - SMH1X

Item No. 3	Insp. No. 1	Date 08/10/25	Time 9:58	Client's Job Ref Not Specified	Weather No Rain Or Snow	Pre Cleaned Yes	PLR SMH1X
Operator Draintech JJ		Vehicle CA70SZJ		Camera Minicam	Preset Length Not Specified	Legal Status Not Specified	Alternative ID Not Specified

Town or Village:	Neath Abbey	Inspection Direction:	Downstream	Upstream Node:	SMH1
Road:	Csn Engineering	Inspected Length:	13.44 m	Upstream Pipe Depth:	2.450 m
Location:	Road	Total Length:	13.44 m	Downstream Node:	754975401
Surface Type:		Joint Length:		Downstream Pipe Depth:	2.350 m
Use:	Surface water	Pipe Shape:	Circular		
Type of Pipe:		Dia/Height:	300 mm		
Flow Control:	No flow control	Pipe Material:	Vitrified clay		
Year Constructed:	Not Specified	Lining Type:	No Lining		
Inspection Purpose:		Lining Material:	No Lining		

Comments:

Recommendations:

Scale:	1:117	Position [m]	Code	Observation	MPEG	Photo	Grade
Depth: 2.45 m SMH1							
		0.00	MH	Start node, manhole, reference: SMH1	00:00:00		
		0.00	WL	Water level, 5% of the vertical dimension	00:00:12		
		0.81	CC	Crack, circumferential from 1 o'clock to 5 o'clock	00:00:19	1	2 / 2
		11.97	DES	Settled deposits, fine, 10% cross-sectional area loss	00:01:02	2	3
		13.23	LR	Line deviates right	00:01:10		
		13.44	MHF	Finish node, manhole, reference: 754975401	00:01:18		
754975401 Depth: 2.35 m							

Construction Features

Structural Defects

Miscellaneous Features

Service & Operational Observations

STR No. Def	STR Peak	STR Mean	STR Total	STR Grade	SER No. Def	SER Peak	SER Mean	SER Total	SER Grade
1	10.0	0.7	10.0	2.0	2	2.0	0.2	3.0	3.0

Section Pictures - 08/10/2025 - SMH1X

Item No.	Inspection Direction	PLR	Client's Job Ref	Contractor's Job Ref
3	Downstream	SMH1X		



1, 00:00:19, 0.81 m
Crack, circumferential from 1 o'clock to 5 o'clock



2, 00:01:02, 11.97 m
Settled deposits, fine, 10% cross-sectional area loss



Section Inspection - 08/10/2025 - 754975401X

Item No. 4	Insp. No. 1	Date 08/10/25	Time 10:02	Client's Job Ref Not Specified	Weather No Rain Or Snow	Pre Cleaned Yes	PLR 754975401X
Operator Draintech JJ		Vehicle CA70SZJ		Camera Minicam	Preset Length Not Specified	Legal Status Not Specified	Alternative ID Not Specified

Town or Village:	Neath Abbey	Inspection Direction:	Downstream	Upstream Node:	754975401
Road:	Csn Engineering	Inspected Length:	43.33 m	Upstream Pipe Depth:	2.350 m
Location:	Road	Total Length:	43.33 m	Downstream Node:	SMH3
Surface Type:		Joint Length:		Downstream Pipe Depth:	
Use:	Surface water	Pipe Shape:	Circular		
Type of Pipe:		Dia/Height:	300 mm		
Flow Control:	No flow control	Pipe Material:	Vitrified clay		
Year Constructed:	Not Specified	Lining Type:	No Lining		
Inspection Purpose:		Lining Material:	No Lining		

Comments:

Recommendations:

Scale: 1:376	Position [m]	Code	Observation	MPEG	Photo	Grade
Depth: 2.35 m 754975401						
	0.00	MH	Start node, manhole, reference: 754975401	00:00:00		
	0.00	WL	Water level, 5% of the vertical dimension	00:00:13		
	4.46	DES	Settled deposits, fine, 5% cross-sectional area loss	00:00:41	1	3
	17.46	IG	Infiltration, gushing from 11 o'clock to 12 o'clock	00:01:38	2	
	40.43	DES	Settled deposits, fine, 5% cross-sectional area loss	00:03:33	3	3
	43.33	MHF	Finish node, manhole, reference: SMH3	00:03:54		
SMH3 Depth: m						

Construction Features

Structural Defects

Miscellaneous Features

Service & Operational Observations

STR No. Def	STR Peak	STR Mean	STR Total	STR Grade	SER No. Def	SER Peak	SER Mean	SER Total	SER Grade
0	0.0	0.0	0.0	1.0	2	2.0	0.1	4.0	3.0

Section Pictures - 08/10/2025 - 754975401X

Item No.	Inspection Direction	PLR	Client's Job Ref	Contractor's Job Ref
4	Downstream	754975401X		



1, 00:00:41, 4.46 m
Settled deposits, fine, 5% cross-sectional area loss



2, 00:01:38, 17.46 m
Infiltration, gushing from 11 o'clock to 12 o'clock



3, 00:03:33, 40.43 m
Settled deposits, fine, 5% cross-sectional area loss


Section Inspection - 08/10/2025 - FMH1X

Item No. 5	Insp. No. 1	Date 08/10/25	Time 15:58	Client's Job Ref Not Specified	Weather No Rain Or Snow	Pre Cleaned Yes	PLR FMH1X
Operator Draintech JJ		Vehicle CA70SZJ		Camera Minicam	Preset Length Not Specified	Legal Status Not Specified	Alternative ID Not Specified

Town or Village:	Neath Abbey	Inspection Direction:	Downstream	Upstream Node:	FMH1
Road:	Csn Engineering	Inspected Length:	45.78 m	Upstream Pipe Depth:	2.600 m
Location:	Road	Total Length:	45.78 m	Downstream Node:	NODE 2
Surface Type:		Joint Length:		Downstream Pipe Depth:	
Use:	Foul	Pipe Shape:	Circular		
Type of Pipe:		Dia/Height:	150 mm		
Flow Control:	No flow control	Pipe Material:	Vitrified clay		
Year Constructed:	Not Specified	Lining Type:	No Lining		
Inspection Purpose:		Lining Material:	No Lining		

Comments:

Recommendations:

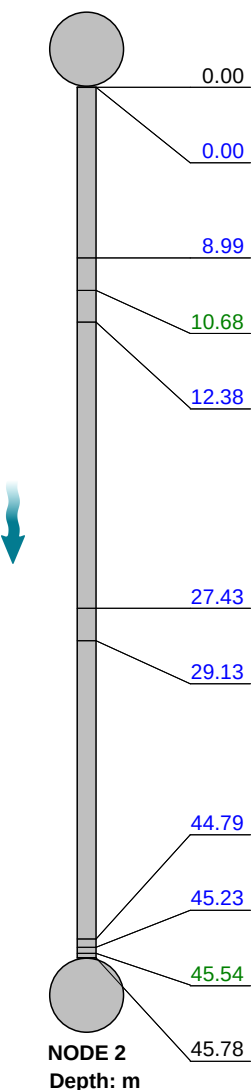Scale: 1:397	Position [m]	Code	Observation	MPEG	Photo	Grade
Depth: 2.60 m FMH1						
						
	0.00	MH	Start node, manhole, reference: FMH1	00:00:00		
	0.00	WL	Water level, 5% of the vertical dimension			
	8.99	WL	Water level, 10% of the vertical dimension			
	10.68	DEEJ	Attached deposits, encrustation at joint from 7 o'clock to 8 o'clock, 5% cross-sectional area loss			3
	12.38	WL	Water level, 5% of the vertical dimension			
	27.43	WL	Water level, 10% of the vertical dimension			
	29.13	WL	Water level, 5% of the vertical dimension			
	44.79	WL	Water level, 10% of the vertical dimension			
	45.23	WL	Water level, 25% of the vertical dimension			
	45.54	DEGJ	Attached deposits, grease at joint from 12 o'clock to 12 o'clock, 50% cross-sectional area loss			5
	45.78	MHF	Finish node, manhole, reference: NODE 2			
NODE 2 Depth: m						

Construction Features

Structural Defects

Miscellaneous Features

Service & Operational Observations

STR No. Def	STR Peak	STR Mean	STR Total	STR Grade	SER No. Def	SER Peak	SER Mean	SER Total	SER Grade
0	0.0	0.0	0.0	1.0	2	15.0	0.4	17.0	5.0




DRAINTech

Cleaning • Surveys • Lining • Civils

Name/Job number – 20819 CSN Engineering Neath Abbey

REFERENCE	EASTING	NORTHING	COVER LEVEL
SMH2	274501.107	197516.630	6.882
FMH4	274501.755	197516.653	6.847
G12	274503.108	197505.472	6.866
FMH5	274506.837	197503.085	6.683
SMH10	274506.802	197501.138	6.740
FMH6	274509.500	197499.273	6.731
FMH8	274508.624	197498.612	6.668
FMH7	274509.574	197497.449	6.641
FMH9	274511.645	197495.133	6.648
G11	274507.096	197497.381	6.586
G13	274502.622	197497.886	6.712
FMH3	274501.776	197493.426	6.612
SMH1	274501.016	197488.452	6.554
SMH5	274522.101	197486.325	6.596
SMH6	274535.330	197496.765	6.864
G4	274546.630	197485.818	6.077
G3	274541.069	197482.297	5.962
G2	274535.119	197478.820	5.868
G1	274531.592	197476.381	5.892
G5	274550.290	197479.662	6.067
SMH5	274551.951	197478.085	6.105
G6	274537.289	197471.041	5.848
G7	274536.949	197470.682	5.872
G8	274524.575	197466.688	5.985
G9	274514.570	197471.214	6.163
FMH1	274513.312	197475.448	6.392
FMH2	274511.179	197475.999	6.365
SMH4	274515.616	197482.076	6.401
SMH7	274524.792	197475.028	6.142
SS74975401	274508.862	197475.765	6.306

Appendix B
Existing Site Plan and Topography

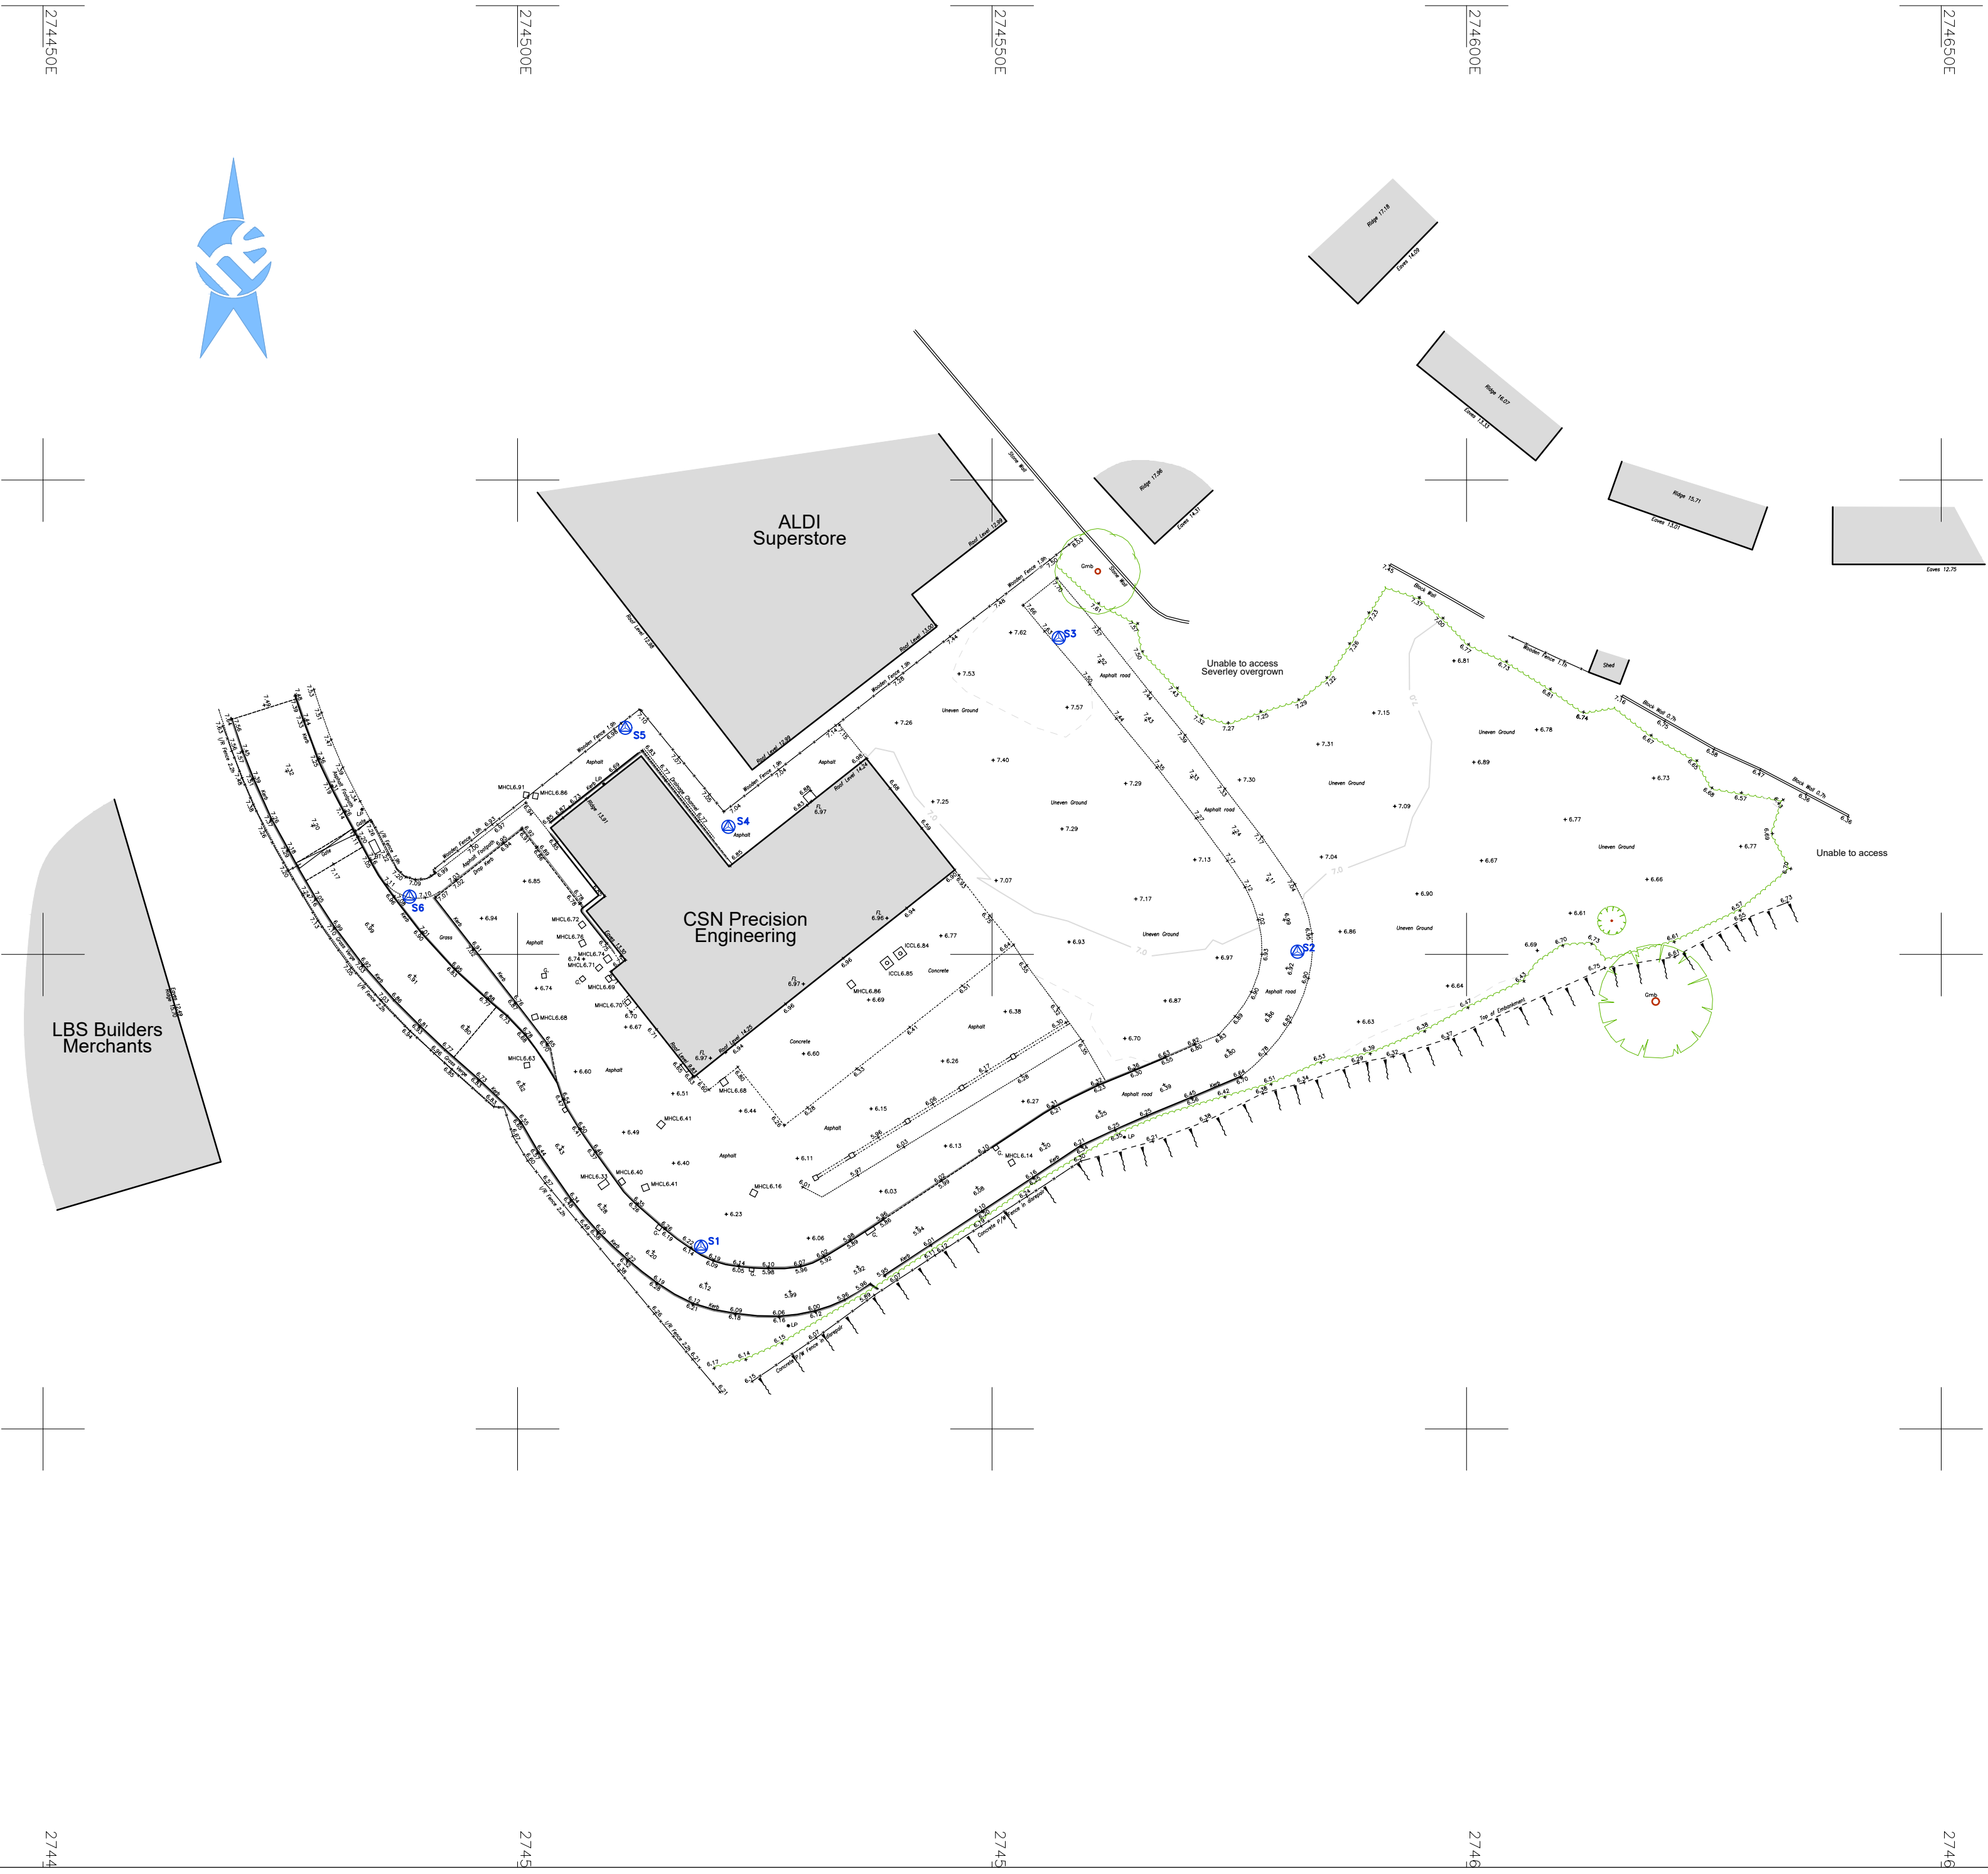

- Notes:
- SURVEYED FEATURES ARE ANNOTATED APPROPRIATELY.
 - TREE SPECIES IS ONLY ANNOTATED WHERE KNOWN.
 - SERVICE COVERS ARE SURVEYED WHERE ACCESSIBLE
 - DRAINAGE PIPE SIZES HAVE BEEN VISUALLY INSPECTED/ASSESSED FROM GROUND LEVEL ONLY AND SHOULD BE TREATED AS APPROXIMATE
 - HEALER SURVEYS CANNOT ACCEPT LIABILITY FOR MISSING COVERS DUE TO THEM BEING BURIED OR OBSCURED BY PARKED VEHICLES AT THE TIME OF THE SITE VISIT.

Station Table:

Stotion	Easting	Northing	Level
S1	274519.335	197469.200	6.216
S2	274582.175	197500.290	6.961
S3	274557.022	197533.373	7.623
S4	274522.203	197513.444	6.885
S5	274511.353	197523.872	6.925
S6	274488.610	197506.091	7.108

Grid Origin and Level Datum:
Ordnance Survey GPS OSGB36(15) Grid and Levels used.
GPS Grid to Ground Scale Factor used 1.000
For TPS measures use Ground to Grid Mean
Scale Factor 0.99980035

Revisions:

A:	
B:	
C:	
D:	
E:	
F:	
G:	
H:	


Client:

RWP Properties

This drawing is copyright. Its use or reproduction without prior written permission of Healer Surveys Limited is prohibited. Rights Of Title are retained until all invoices are paid in full.

8 Oldfield Road, Bocam Park, Pencoed, Bridgend, CF35 5LJ
tel. 01656 865506
web. www.healersurveys.co.uk

Project:	CSN Engineering, Neath	
Drawing:	Topographic Survey	
Date:	June 2025	
Surveyed:	JAE	
Drawn:	JAE	
Checked:	RE	
Scale:	Sheet Size:	Sheet No:
1:500	A2	1 of 1
Job No:	P4034	
Rev.		

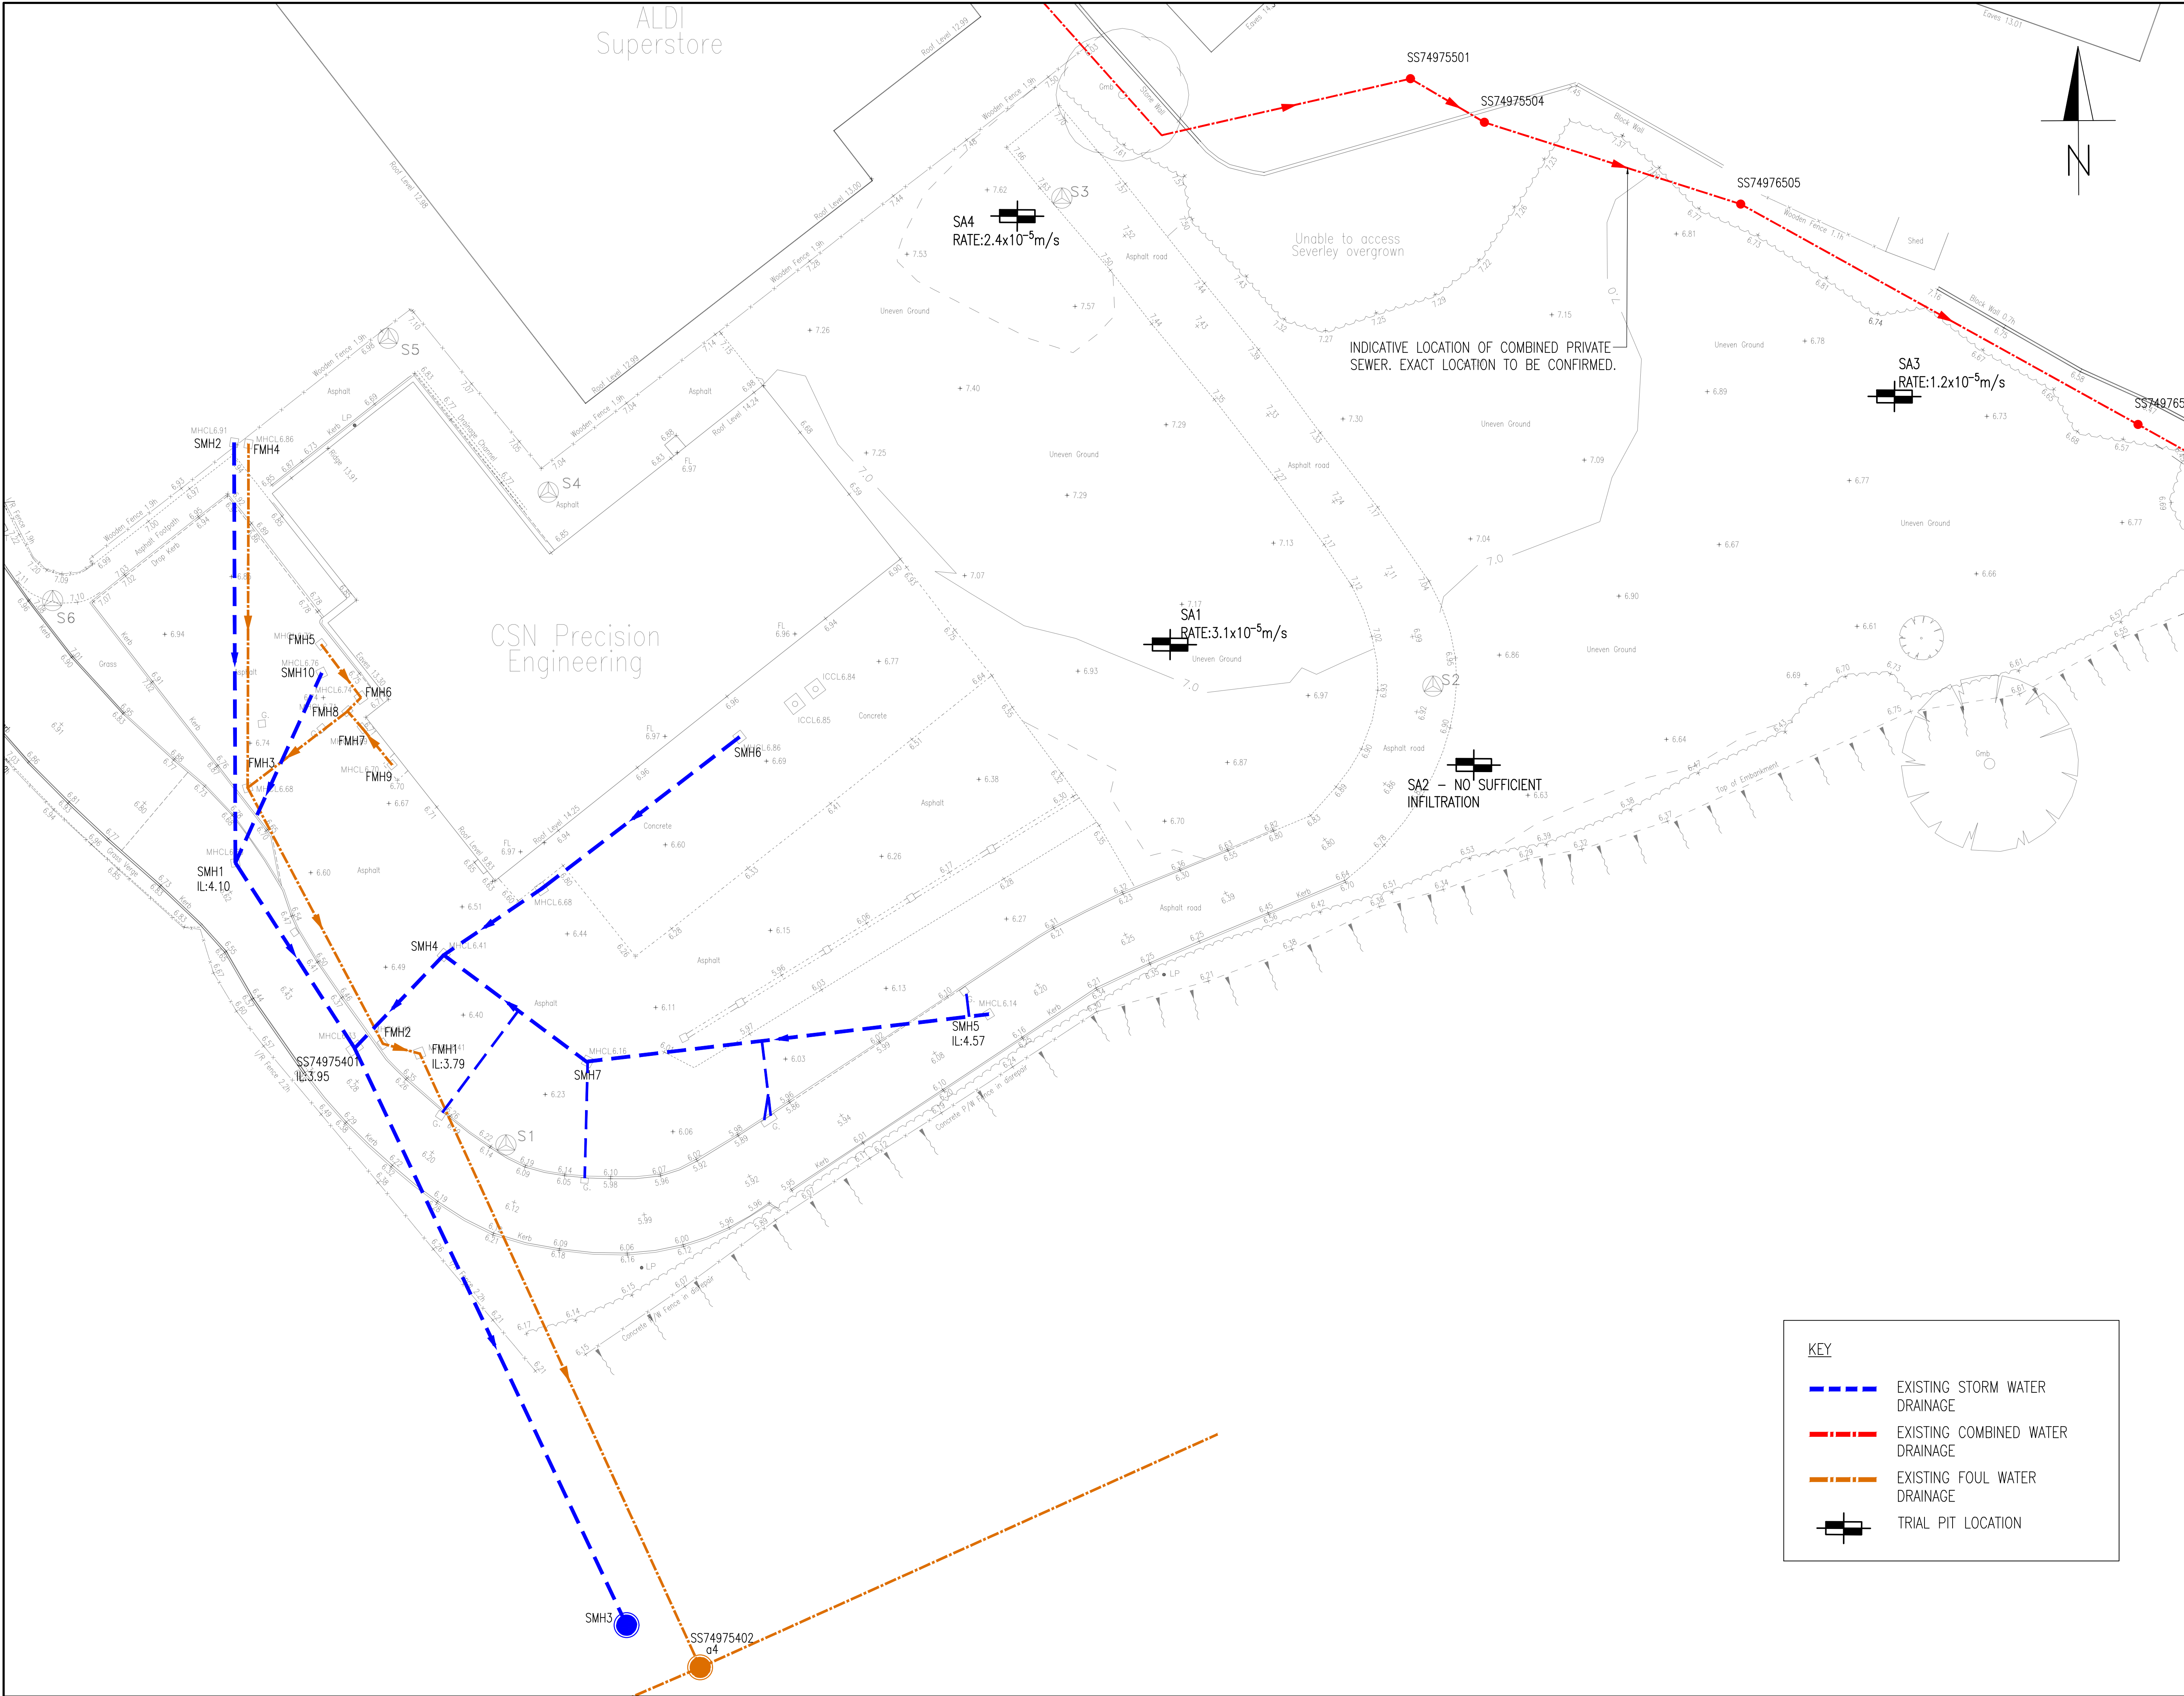

GENERAL NOTES

- DO NOT SCALE THIS DRAWING.
- CONTRACTOR TO CHECK ALL DIMENSIONS AND REPORT ALL ERRORS AND OMISSIONS TO THE ENGINEER.
- ANY DISCREPANCY TO BE REPORTED IMMEDIATELY TO THE ENGINEER.
- THIS DRAWING TO BE READ IN CONJUNCTION WITH ALL RELEVANT ARCHITECTS, SUBCONTRACTORS AND SPECIALISTS DRAWINGS AND SPECIFICATIONS.
- USE OF THIS DRAWING DOES NOT ABSOLVE THE CLIENT FROM HIS RESPONSIBILITIES UNDER THE HEALTH AND SAFETY: THE CONSTRUCTION DESIGN AND MANAGEMENT REGULATIONS 2015. THE PRINCIPAL DESIGNER IS REQUIRED TO CONTACT CB3 CONSULTANT PRIOR TO PERMITTING THIS DRAWING TO BE USED IN CONNECTION WITH ANY CONSTRUCTION WORKS.
- BEFORE COMMENCEMENT OF ANY WORKS ASSOCIATED WITH THE DRAWING REFER TO ALL RELEVANT HEALTH AND SAFETY INFORMATION FOR THE WORKS INCLUDING RESIDUAL RISK INFORMATION. THE CONTRACTOR SHOULD COMPLY WITH HS(G) 47 "AVOIDING DANGER FROM UNDERGROUND SERVICES" WHEN PLANNING, LOCATING AND EXCAVATING AROUND EXISTING SERVICES. IT IS KNOWN THAT EXISTING UTILITY COMPANY UNDERGROUND SERVICES AND APPARATUS ARE PRESENT WITHIN THE PROPOSED WORKS AREA AND IT IS THE CONTRACTORS RESPONSIBILITY TO LOCATE EXISTING SERVICES ON SITE ACCURATELY.
- INFORMATION REGARDING THE LOCATION AND DEPTH OF EXISTING SERVICES CANNOT BE GUARANTEED BY THE STATUTORY UNDERTAKER.
- THIS DRAWING HAS BEEN BASED ON INFORMATION PROVIDED BY OTHER PARTIES AND CB3 CONSULT DO NOT WARRANT THE ACCURACY OF THIS INFORMATION. DIMENSIONS SHALL NOT BE SCALED FROM THE DRAWING AND THE CONTRACTOR SHALL BE RESPONSIBLE FOR OBTAINING ALL DIMENSIONS AND LEVELS ON SITE FOR THE ACTUAL SETTING OUT OF THE WORKS. DIMENSIONS MARKED "DIMENSIONS TO BE SITE CHECKED" ARE SUBJECT TO CONFIRMATION BY THE CONTRACTOR BEFORE THE WORKS COMMENCE.
- TEMPORARY WORKS DESIGN ASSOCIATED WITH THE CONSTRUCTION OF THE WORKS SHALL BE RESPONSIBILITY OF THE CONTRACTOR.
- THE CONTRACTOR SHALL BE RESPONSIBLE FOR THE DESIGN OF ALL TRAFFIC MANAGEMENT PROPOSALS & PHASING. SUCH DETAILS SHALL BE SUBMITTED TO THE LOCAL HIGHWAY AUTHORITY FOR APPROVAL PRIOR TO THE START OF THE WORKS. THE CONTRACTOR SHALL BE RESPONSIBLE FOR ALL ASSOCIATED COSTS AND ORDERS.

A	DRAINAGE ANNOTATION REVISED TO CLARIFY FLOW TYPE AND OWNERSHIP	TE	30.03.26
Rev.	Detail	By	Date
Revisions			
Reinforcement schedules nos.			

Structural & Civil Engineering Consultants
First Floor
7 St James Crescent
Swansea
SA1 6DP
Telephone +44 1792 473 182
e-mail admin@cb3consult.co.uk
web www.cb3consult.co.uk

Client
RWP PROPERTIES

Project
**FORMER CSN ENGINEERING
NEATH ABBEY ROAD
NEATH**

Drawing Title
EXISTING SITE PLAN


PRELIMINARY

Project No. C2345	Drawing No. C-SK03
Scales 1:200	Date 06.11.25
Drawn AJ	Checked DH
Sheet Size A1	Revision A

KEY

- EXISTING STORM WATER DRAINAGE
- EXISTING COMBINED WATER DRAINAGE
- EXISTING FOUL WATER DRAINAGE
- TRIAL PIT LOCATION

Appendix C
Proposed Architectural Plan

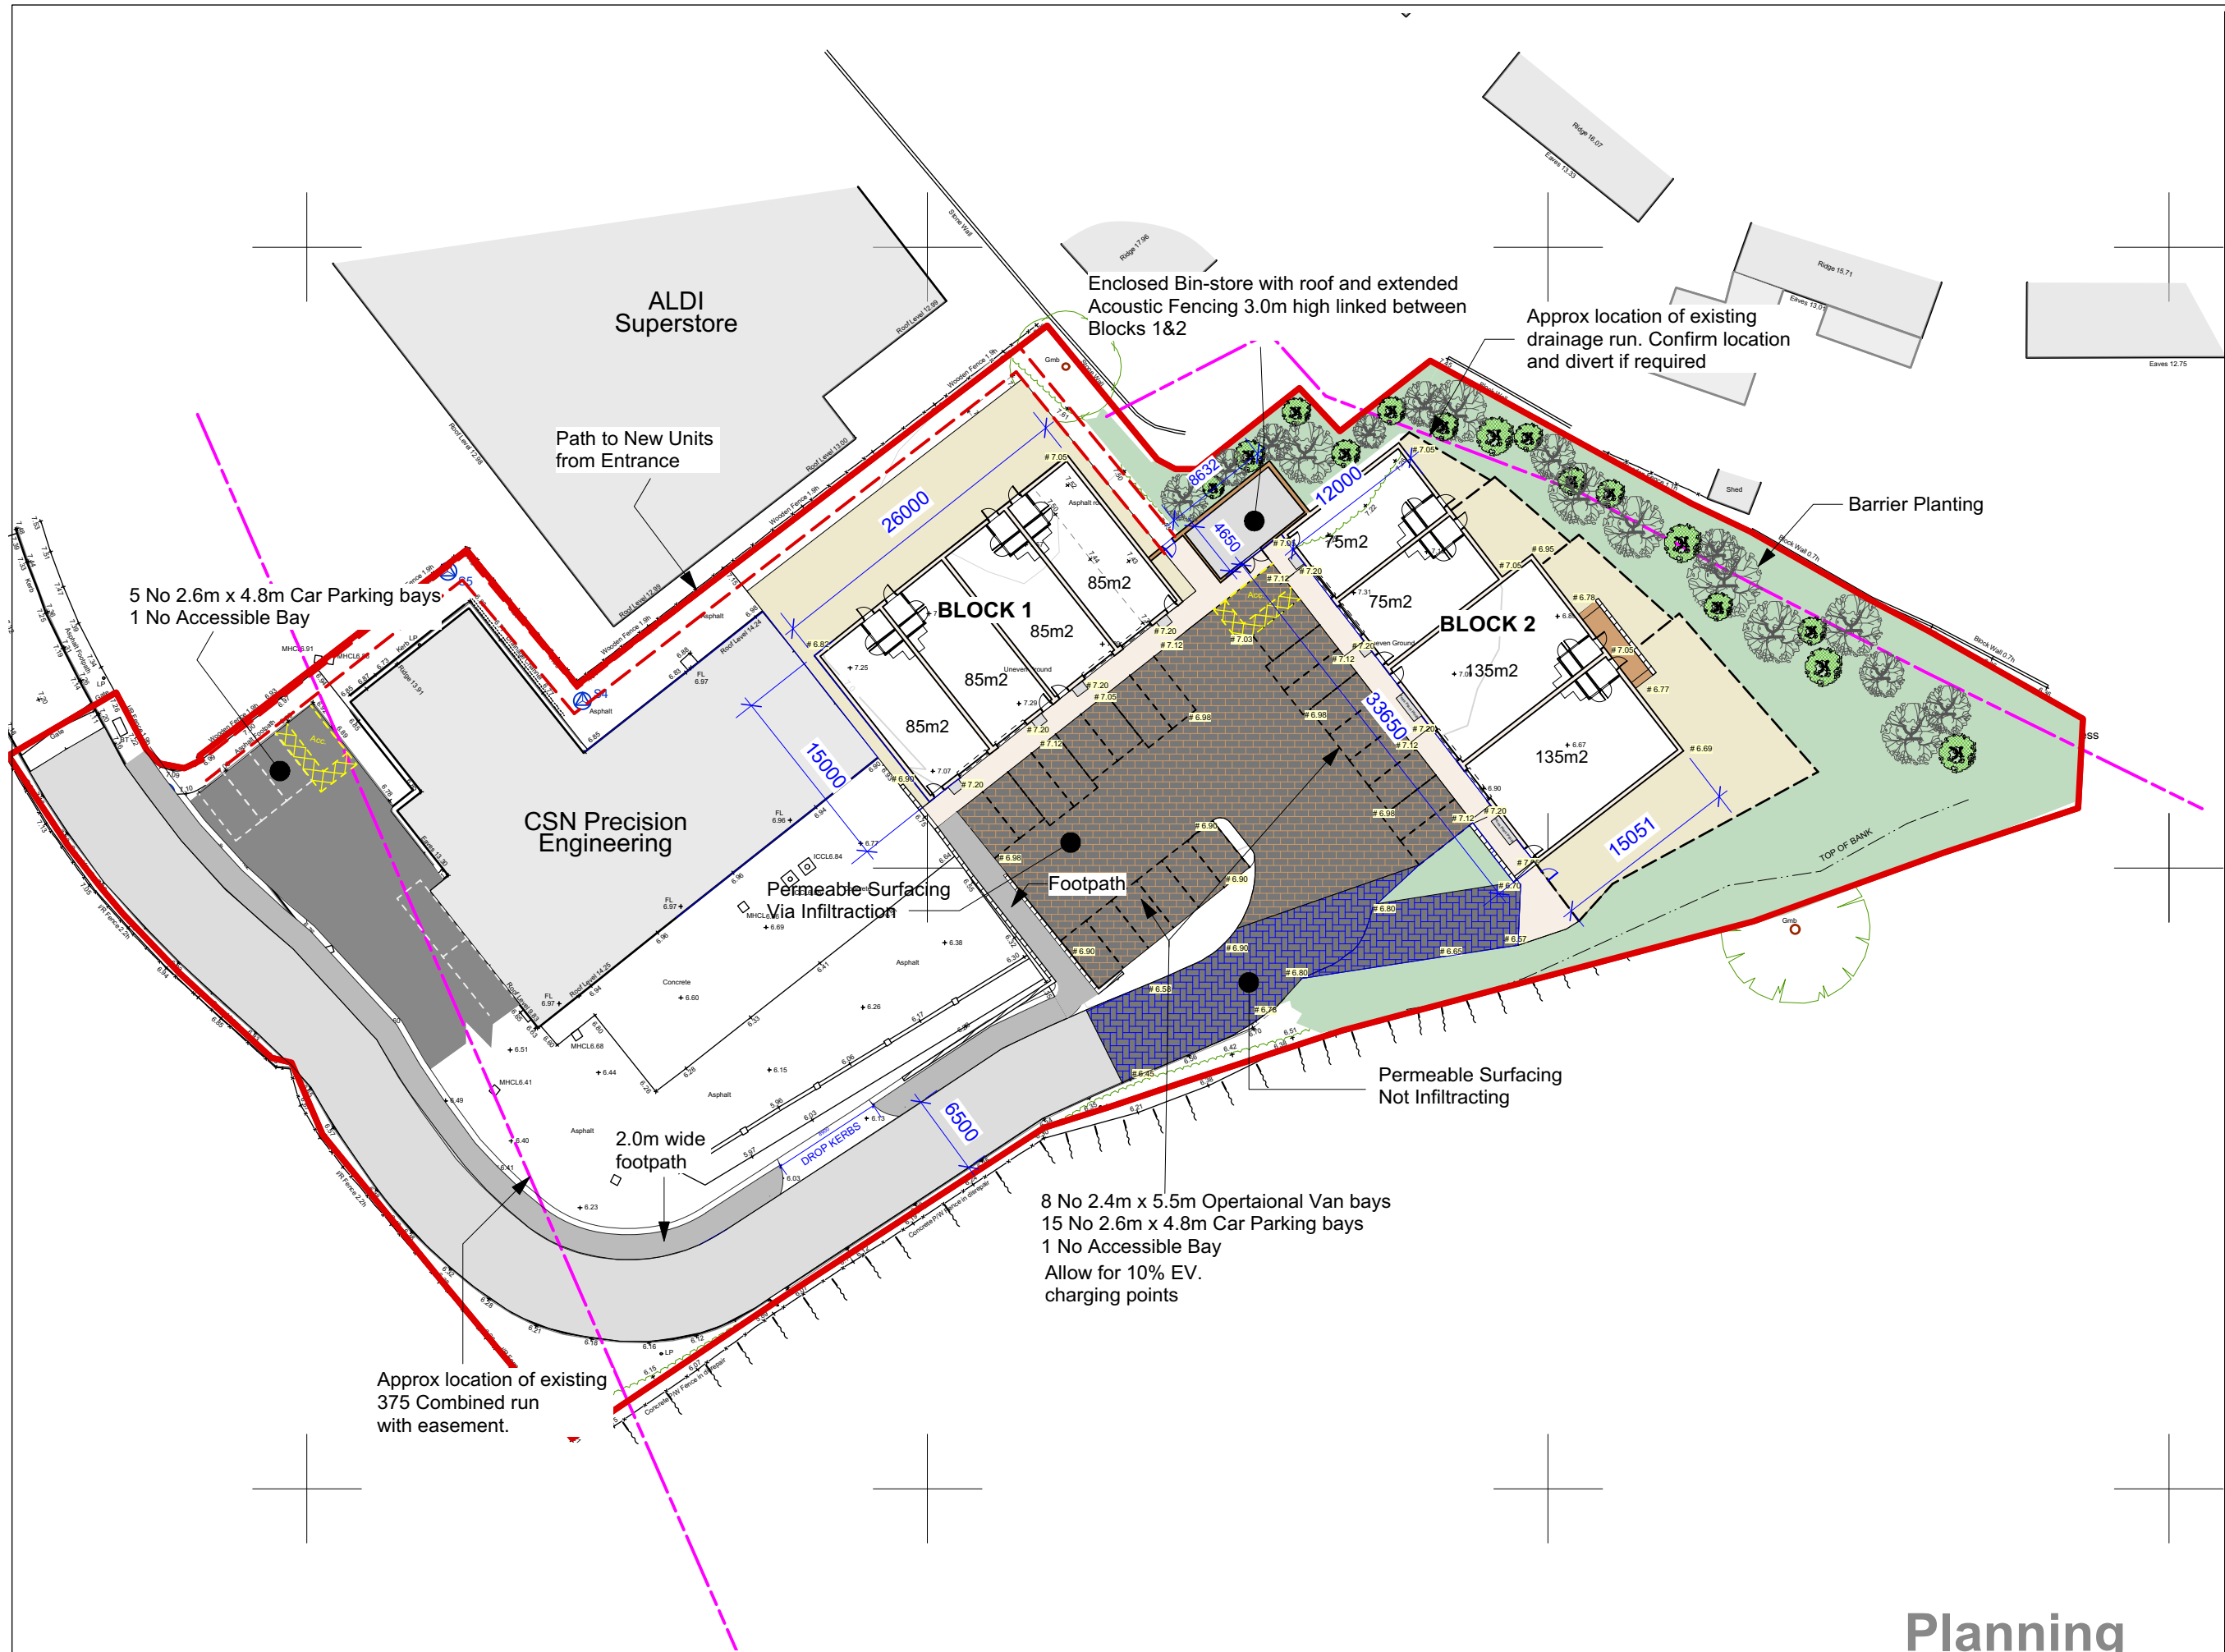

Notes

Where dimensions are not given, drawings should not be scaled, and in the event of any dimensional conflict, the matter must be referred to Thorpe Building Consultancy Ltd for clarification.

The Contractor must also refer to any separate Thorpe Building Consultancy Ltd specification document to be read in conjunction with this drawing.

Revisions

--	--	--	--



THORPE
BUILDING CONSULTANCY

www.thorpebc.co.uk

Client

RwP Properties

Project

CSN Engineering Site, Neath

Drawing

Planning Site Plan

JobNo.	DWGNo.		
PLANNING	01D		
Scale	Date	Drawn	Checked
1:500 @ A3	March 2026	ABN	ST

Planning
Drg No 01D

Appendix D
Proposed Drainage Strategy Plan

Drainage Strategy

Surface Water

INFILTRATION TESTING WAS CARRIED OUT IN 4 TEST PITS ACROSS THE SITE TP1-TP4 IN ACCORDANCE WITH BRE365. THREE OUT OF FOUR TEST PITS ACHIEVED SUITABLE/VARIOUS INFILTRATION RATES. THEREFORE, SITE INVESTIGATION PROVES THAT LOCALISED INFILTRATION IS A VIABLE SURFACE WATER DISPOSAL METHOD. SUDS FEATURES ARE PROPOSED ACROSS THE SITE, INCLUDING PERMEABLE SURFACES WITHIN THE CARPARK AND ACCESS ROAD ALONG WITH RAINGARDENS WHERE APPROPRIATE. AT DOWNPIPE LOCATIONS, GREEN ROOFING IS ALSO PROPOSED TO BE UTILISED ON THE ON SITE BIN STORE.

SURFACE WATER RUNOFF WILL BE COLLECTED WITHIN THE POROUS SURFACES AND DISCHARGED DIRECTLY TO THE GROUND WHERE SUITABLE. THE RAINGARDENS ARE DESIGNED TO COLLECT REAR ROOF RUNOFF PRIOR TO CONVEYANCE TO THE FRONT OF THE UNIT FOR DISCHARGE TO SOURCE. WHERE INFILTRATION DOESN'T PROVE VIABLE, AN ATTENUATED CONNECTION IS PROPOSED TO THE ONSITE PRIVATE SURFACE WATER SYSTEM.

In accordance with the SAB standards

- STANDARD 1
- REUSE - SURFACE WATER RUN-OFF TO BE COLLECTED WITHIN SOFT LANDSCAPED AREAS, REUSED BY THE HYDRATION OF PLANTING.
 - INFILTRATION - INFILTRATION TESTING WAS CARRIED OUT IN 4 TEST PITS ACROSS THE SITE TP1-TP4 IN ACCORDANCE WITH BRE365. THREE OUT OF FOUR TEST PITS ACHIEVED SUITABLE/VARIOUS INFILTRATION RATES. LOCALISED INFILTRATION IS PROPOSED FOR THE SCHEME
 - WATER BODY - NOT REQUIRED FOR THIS DEVELOPMENT
 - SURFACE WATER SEWER - DURING SITE INVESTIGATION, TRIAL PIT SA2 WAS TESTED FOR INFILTRATION SUITABILITY WITHIN THE PROPOSED ACCESS ROAD AREA. THE RESULTS INDICATED THAT THE PIT DID NOT ACHIEVE A SUITABLE INFILTRATION RATE, RENDERING THE LOCATION UNSUITABLE FOR DIRECT INFILTRATION-BASED DRAINAGE. AS A RESULT, SURFACE WATER RUNOFF FROM THIS AREA WILL BE TREATED VIA PERMEABLE SURFACES, ATTENUATED WITHIN THE PROPOSED SITE AND SUBSEQUENTLY DISCHARGED AT A CONTROLLED RATE OF 0.5L/s VIA CONTROL FLOW DEVICE INTO THE EXISTING SURFACE WATER SEWER NETWORK.
 - COMBINED SEWER - NOT REQUIRED FOR THIS DEVELOPMENT

- STANDARD 2
- FIRST 5mm OF RAINFALL FROM THE IMPERMEABLE AREAS WILL BE INTERCEPTED AND STORED WITHIN A VARIETY OF SUDS FEATURES, INCLUDING RAINGARDENS AREAS, POROUS SURFACING AND GREEN ROOFING
 - SURFACE WATER SYSTEM TO BE DESIGNED FOR A RETURN PERIOD OF 100YRS + 30% CLIMATE CHANGE.
 - OVER-FLOW WEIR CHAMBER TO BE INSTALLED WITHIN THE MAIN ATTENUATION AREA TO BE CONNECTED TO CONTROL FLOW DEVICE BEFORE CONNECTING TO EXISTING SURFACE WATER DRAINAGE.

- STANDARD 3
- WATER QUALITY WILL BE ACHIEVED VIA VARIOUS SUDS TECHNIQUES, INCLUDING RAINGARDENS, PERMEABLE HARD SURFACES AND GREEN ROOFING.

- STANDARD 4
- RAINGARDENS AND GREEN ROOFING ARE AN IMPORTANT PART OF THE LANDSCAPE DESIGN. THESE FEATURES WILL BE PLANTED AS PER THE LANDSCAPE ARCHITECTS SPECIFICATION AND WILL PROVIDE AMENITY CONTRIBUTION.

- STANDARD 5
- RAINGARDENS WILL BE PLANTED WITH NATIVE PLANT SPECIES TO PROVIDE DENSE AND DURABLE COVER OF VEGETATION THAT CREATES APPROPRIATE HABITAT FOR INDIGENOUS SPECIES.

- STANDARD 6
- THE SUDS FEATURES SERVING THE PROPOSED DEVELOPMENT TO REMAIN PRIVATE WITH APPROPRIATE MAINTENANCE GUIDANCE TO BE PROVIDED.

Foul Water

- A GRAVITY FOUL SYSTEM IS PROPOSED FOR THE DEVELOPMENT SITE DISCHARGING INTO THE EXISTING DOWW COMBINED SEWERAGE NETWORK.

KEY

- PRIVATE STORM WATER DRAINAGE
- PRIVATE FOUL WATER DRAINAGE
- DOWNW ADAPTABLE FOUL WATER DRAINAGE
- PRIVATE STORM WATER PERFORATED DRAINAGE
- POROUS SURFACE STORAGE AREA INFILTRATING CONSTRUCTION
- POROUS SURFACE STORAGE AREA NOT INFILTRATING CONSTRUCTION
- RAINGARDEN CONSTRUCTION
- PROPOSED GREEN ROOFING EXTENT
- PRIVATE ACO LINEAR DRAINAGE CHANNEL
- PRIVATE RODDING EYE
- OG OVERFLOW GULLY IN RAINGARDEN
- YG YARD GULLY IN BIN STORE
- G ROAD GULLY WITHIN EXISTING ROAD MAINTENANCE

REAR RAINGARDEN CONSTRUCTION
COVER LEVEL: 7.05
BASE LEVEL: 6.85
FORMATION LEVEL: 6.2
OVERFLOW GULLY LEVEL: 6.95

REAR RAINGARDEN CONSTRUCTION
COVER LEVEL: 7.05
BASE LEVEL: 6.85
FORMATION LEVEL: 6.2
OVERFLOW GULLY LEVEL: 6.95

PERMEABLE SURFACE TO PROVIDE IMPROVEMENT OF SURFACE WATER QUALITY AS WELL AS USED FOR STORAGE. DISCHARGING INTO THE GROUND VIA INFILTRATION WITH A RATE OF $3.1 \times 10^{-5} \text{m/s}$ SUB-BASE FORMATION LVL: 6.21m

WEIR WALL CHAMBER ACTING AS AN OVERFLOW AT WALL LEVEL 6.49 (200mm FREEBOARD).

PROPOSED CONNECTION TO EXISTING PRIVATE SW DRAINAGE.

PERMEABLE SURFACE TO PROVIDE IMPROVEMENT OF SURFACE WATER QUALITY AS WELL AS USED FOR STORAGE. NOT INFILTRATING. SUB-BASE FORMATION LVL: 5.74m

HYDRO-BRAKE CHAMBER FOR ATTENUATING FLOW BEFORE DISCHARGING INTO THE EXISTING DRAINAGE SYSTEM. DISCHARGE RATE: 0.5L/s DESIGN HEAD: 1.240m IL: 4.800 OVERFLOW PIPE LEVEL: 6.100

MAINTENANCE PROPOSED TO EXISTING ON SITE ROAD WIDENING TO 6.5m WITHIN EXISTING HARD STANDING EXTENT. EXISTING GULLIES TO BE REPLACED AT THE KERB LINE, WITH EXISTING CONNECTIONS TO BE REUSED WHERE POSSIBLE

GENERAL NOTES

1. DO NOT SCALE THIS DRAWING.
2. CONTRACTOR TO CHECK ALL DIMENSIONS AND REPORT ALL ERRORS AND OMISSIONS TO THE ENGINEER.
3. ANY DISCREPANCY TO BE REPORTED IMMEDIATELY TO THE ENGINEER.
4. THIS DRAWING TO BE READ IN CONJUNCTION WITH ALL RELEVANT ARCHITECTS, SUBCONTRACTORS AND SPECIALISTS DRAWINGS AND SPECIFICATIONS.
5. USE OF THIS DRAWING DOES NOT ABSOLVE THE CLIENT FROM HIS RESPONSIBILITIES UNDER THE HEALTH AND SAFETY: THE CONSTRUCTION DESIGN AND MANAGEMENT REGULATIONS 2015. THE PRINCIPAL DESIGNER IS REQUIRED TO CONTACT C83 CONSULTANT PRIOR TO PERMITTING THIS DRAWING TO BE USED IN CONNECTION WITH ANY CONSTRUCTION WORKS.
6. BEFORE COMMENCEMENT OF ANY WORKS ASSOCIATED WITH THE DRAWING REFER TO ALL RELEVANT HEALTH AND SAFETY INFORMATION FOR THE WORKS INCLUDING RESIDUAL RISK INFORMATION. HE CONTRACTOR SHOULD COMPLY WITH HSG 47 "AVOIDING DANGER FROM UNDERGROUND SERVICES" WHEN PLANNING, LOCATING AND EXCAVATING AROUND EXISTING SERVICES. IT IS KNOWN THAT EXISTING UTILITY COMPANY UNDERGROUND SERVICES AND APPARATUS ARE PRESENT WITHIN THE PROPOSED WORKS AREA AND IT IS THE CONTRACTORS RESPONSIBILITY TO LOCATE EXISTING SERVICES ON SITE ACCURATELY.
7. INFORMATION REGARDING THE LOCATION AND DEPTH OF EXISTING SERVICES CANNOT BE GUARANTEED BY THE STATUTORY UNDERTAKER.
8. THIS DRAWING HAS BEEN BASED ON INFORMATION PROVIDED BY OTHER PARTIES AND C83 CONSULT DO NOT WARRANT THE ACCURACY OF THIS INFORMATION. DIMENSIONS SHALL NOT BE SCALED FROM THE DRAWING AND THE CONTRACTOR SHALL BE RESPONSIBLE FOR OBTAINING ALL DIMENSIONS AND LEVELS ON SITE FOR THE ACTUAL SETTING OUT OF THE WORKS. DIMENSIONS MARKED "DIMENSIONS TO BE SITE CHECKED" ARE SUBJECT TO CONFIRMATION BY THE CONTRACTOR BEFORE THE WORKS COMMENCE.
9. TEMPORARY WORKS DESIGN ASSOCIATED WITH THE CONSTRUCTION OF THE WORKS SHALL BE RESPONSIBILITY OF THE CONTRACTOR.
10. THE CONTRACTOR SHALL BE RESPONSIBLE FOR THE DESIGN OF ALL TRAFFIC MANAGEMENT PROPOSALS & PHASING. SUCH DETAILS SHALL BE SUBMITTED TO THE LOCAL HIGHWAY AUTHORITY FOR APPROVAL PRIOR TO THE START OF THE WORKS. THE CONTRACTOR SHALL BE RESPONSIBLE FOR ALL ASSOCIATED COSTS AND ORDERS.

Rev.	Detail	By	Date
C	DRAINAGE STRATEGY REVISED TO SUIT UPDATED SITE LAYOUT	TE	11.09.26
B	DRAINAGE STRATEGY REVISED TO SUIT UPDATED SITE LAYOUT	EH	30.07.26
A	DRAINAGE STRATEGY REVISED TO SUIT UPDATED SITE LAYOUT	TE	27.03.26

Revisions

Reinforcement schedules nos.



Structural & Civil Engineering Consultants

First Floor
7 St James Crescent
Swansea
SA1 6DP

Telephone +44 1792 473 182
e-mail admin@cb3consult.co.uk
web www.cb3consult.co.uk

Client

RWP PROPERTIES

Project

FORMER CSN ENGINEERING
NEATH ABBEY ROAD
NEATH

Drawing Title

DRAINAGE STRATEGY

PRELIMINARY

Project No.

C2345

Drawing No.

C-SK02

Scales

1:200

Date

06.11.25

Revision

C

Drawn

AJ

Checked

DH

Sheet Size

A1

Appendix E

Draft infiltration test results



Figure 2: Exploratory Hole Location Plan

Project: CSN Engineering Site, Neath Abbey

Client: RWP Properties Limited

Job No.: 14511

Scale: NTS

Intégral
Géotechnique

Integral House,
7 Beddau Way,
Castlegate Business Park,
Caerphilly,
CF83 2AX.
Tel: 029 2080 7991

CSN Engineering Site, Neath Abbey 14511

Remarks

Final Excavation Depth (m)	Cycle 1	Cycle 2	Cycle 3
At end of testing cycle	2.30	2.30	2.30
Water Depths (m)			
Water depth at start of test	1.20	1.23	1.34
Water depth at end of test	2.00	2.00	2.14
Effective depth (measured)	0.80	0.77	0.80
% Effective storage depth	0.73	0.72	0.83
Effective Storage Depths (m)			
Effective storage depth (100%)	1.10	1.07	0.96
Effective storage depth (75%)	0.83	0.80	0.72
Effective storage depth (50%)	0.55	0.54	0.48
Effective storage depth (25%)	0.28	0.27	0.24
Outflow Time (min)			
Time for measured outflow	73	121	142
Time for 100% outflow	102	174	170
Time for 75-25% outflow	61	96	86
Volume of Outflow (m³)			
Over measured effective depth	1.29	1.24	1.29
Over 100% effective depth	1.77	1.72	1.55
From 75% - 25% effective depth	0.89	0.86	0.77
Surface Area (m²)			
For 100% effective storage	8.21	8.03	7.37
For 50% effective storage	4.91	4.82	4.49
Over measured depth	6.41	6.23	6.41
Soil Infiltration Rate (m/s)	Cycle 1	Cycle 2	Cycle 3
Over 100% effective depth	3.5E-05	2.1E-05	2.1E-05
Over measured depth	4.6E-05	2.7E-05	2.4E-05
Over 75% - 25% effective depth	4.9E-05	3.1E-05	3.3E-05



CSN Engineering Site, Neath Abbey 14511

Remarks
Negligible infiltration. Unable to calculate soil infiltration rate

[illegible]


BRE365 SOIL INFILTRATION RATE TEST - SA3

CSN Engineering Site, Neath Abbey 14511

Trial Pit Information	
Length (m)	2.20
Width (m)	0.80
Depth (m)	2.30
Groundwater	n/a
Weather Conditions	Mild
Date	29-Oct-25

Remarks	

	Cycle 1	Cycle 2	Cycle 3
Final Excavation Depth (m)			
At end of testing cycle	2.30	2.30	2.30
Water Depths (m)			
Water depth at start of test	1.18	1.53	1.39
Water depth at end of test	2.00	2.06	1.74
Effective depth (measured)	0.82	0.53	0.35
% Effective storage depth	0.73	0.69	0.38
Effective Storage Depths (m)			
Effective storage depth (100%)	1.12	0.77	0.91
Effective storage depth (75%)	0.84	0.58	0.68
Effective storage depth (50%)	0.56	0.39	0.46
Effective storage depth (25%)	0.28	0.19	0.23
Outflow Time (min)			
Time for measured outflow	220	176	180
Time for 100% outflow	400	300	525
Time for 75-25% outflow	200	150	255
Volume of Outflow (m³)			
Over measured effective depth	1.44	0.93	0.62
Over 100% effective depth	1.97	1.36	1.60
From 75% - 25% effective depth	0.99	0.68	0.80
Surface Area (m²)			
For 100% effective storage	8.48	6.38	7.22
For 50% effective storage	5.12	4.07	4.49
Over measured depth	6.68	4.94	3.86
Soil Infiltration Rate (m/s)			
Over 100% effective depth	9.7E-06	1.2E-05	7.0E-06
Over measured depth	1.6E-05	1.8E-05	1.5E-05
Over 75% - 25% effective depth	1.6E-05	1.8E-05	1.2E-05

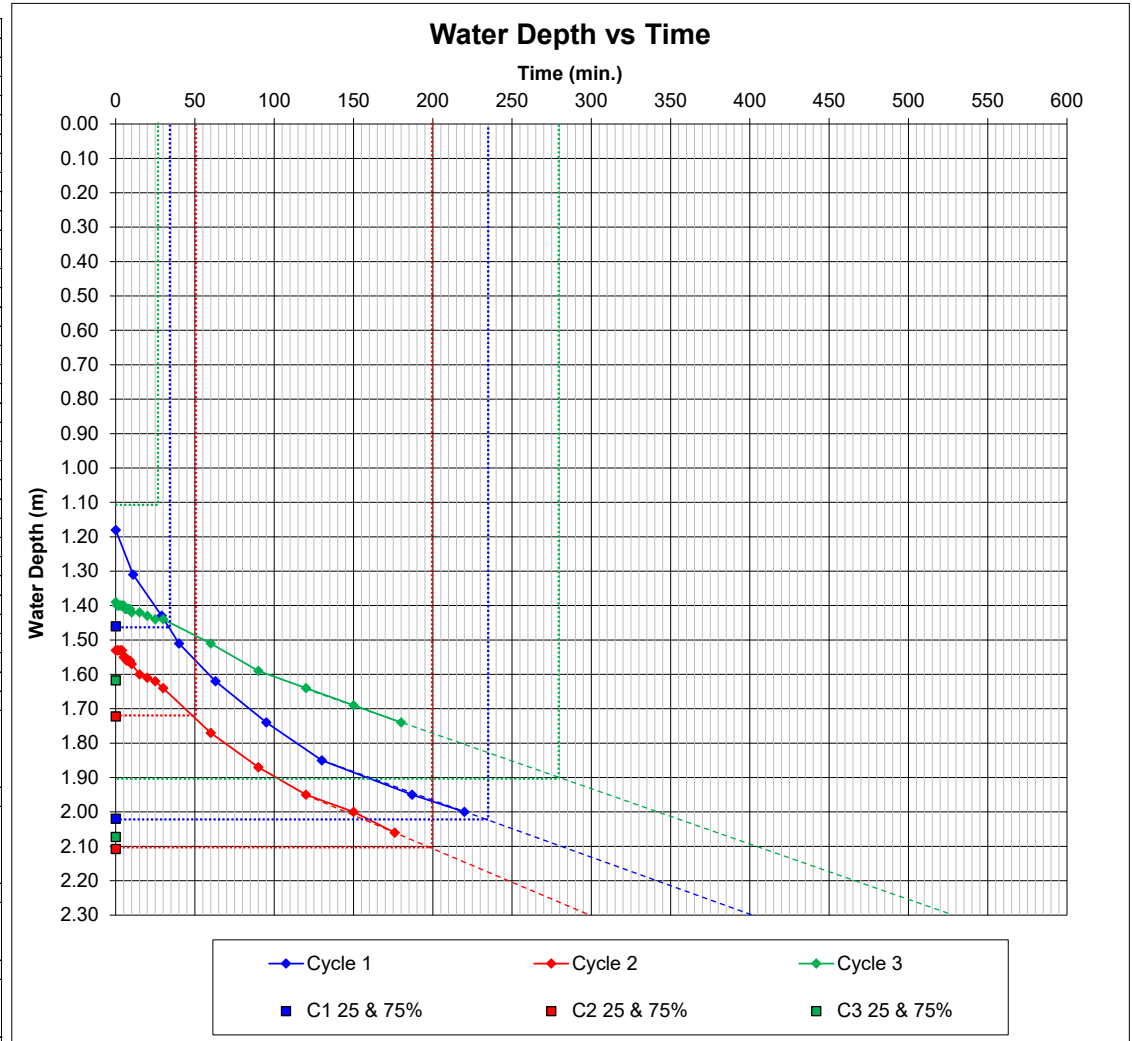


Design Soil Infiltration Rate: 1.2E-05 m/s

CSN Engineering Site, Neath Abbey 14511

Remarks

Final Excavation Depth (m)	Cycle 1	Cycle 2	Cycle 3
At end of testing cycle	2.00	2.00	2.00
Water Depths (m)			
Water depth at start of test	1.14	1.22	1.25
Water depth at end of test	2.00	2.00	2.00
Effective depth (measured)	0.86	0.78	0.75
% Effective storage depth	1.00	1.00	1.00
Effective Storage Depths (m)			
Effective storage depth (100%)	0.86	0.78	0.75
Effective storage depth (75%)	0.65	0.59	0.56
Effective storage depth (50%)	0.43	0.39	0.38
Effective storage depth (25%)	0.22	0.20	0.19
Outflow Time (min)			
Time for measured outflow	120	150	190
Time for 100% outflow	120	150	190
Time for 75-25% outflow	62	80	100
Volume of Outflow (m³)			
Over measured effective depth	1.03	0.94	0.90
Over 100% effective depth	1.03	0.94	0.90
From 75% - 25% effective depth	0.52	0.47	0.45
Surface Area (m²)			
For 100% effective storage	5.67	5.26	5.10
For 50% effective storage	3.44	3.23	3.15
Over measured depth	5.67	5.26	5.10
Soil Infiltration Rate (m/s)	Cycle 1	Cycle 2	Cycle 3
Over 100% effective depth	2.5E-05	2.0E-05	1.5E-05
Over measured depth	2.5E-05	2.0E-05	1.5E-05
Over 75% - 25% effective depth	4.0E-05	3.0E-05	2.4E-05

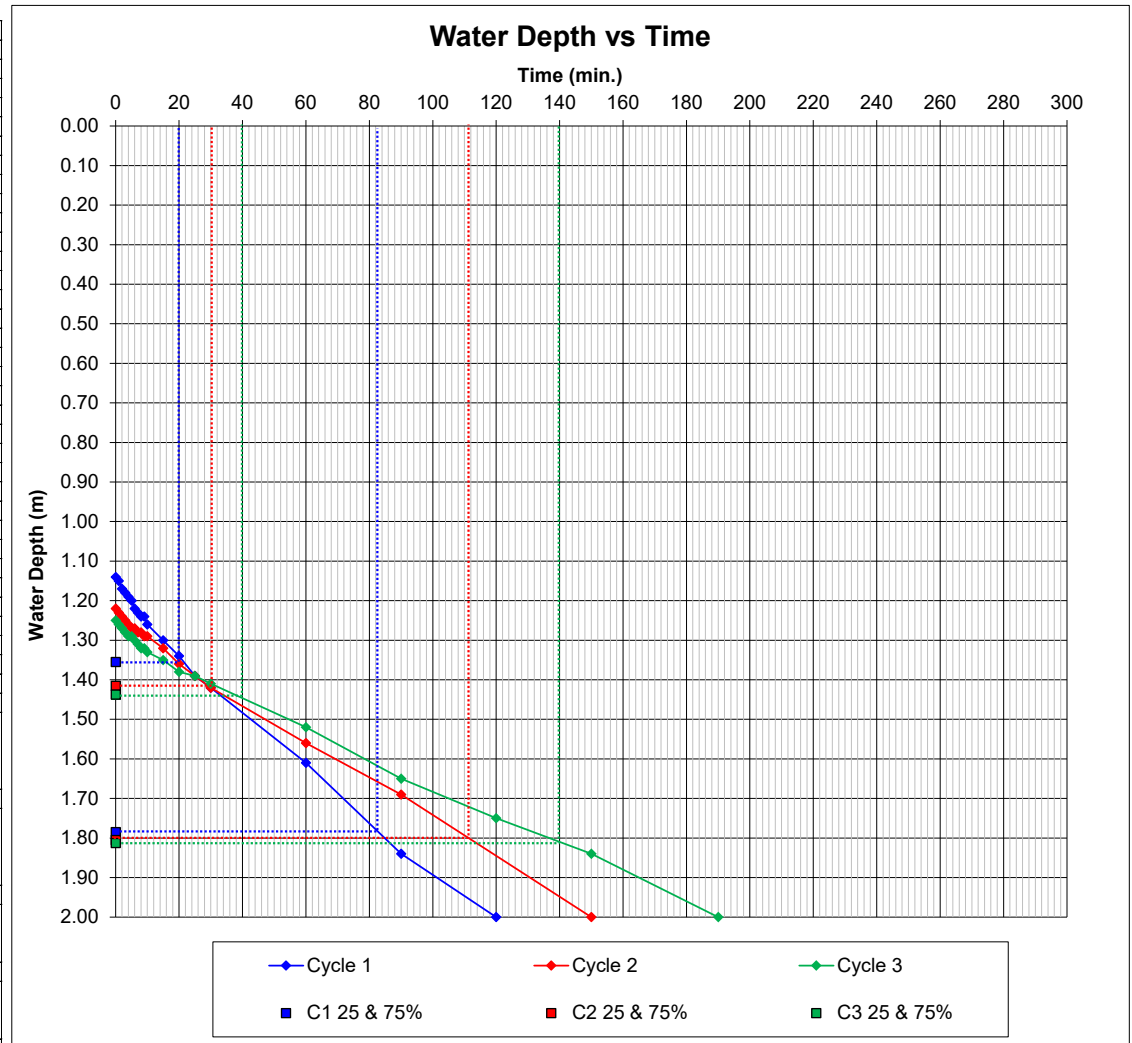

Design Soil Infiltration Rate: 2.4E-05 m/s

Appendix F
Drainage Calculations

CB3 Consult Ltd				Page 1	
7 St James Crescent Swansea Wales SA1 6DP		C2345 - Former CSN Inf Extent - Porous Car Park 100yr +30% CC_RevA	
Date 30/03/2026 File SC - PP calcs.SRCX		Designed by TE Checked by DH	
XP Solutions		Source Control 2020.1.3	
<u>Summary of Results for 100 year Return Period (+30%)</u> Half Drain Time : 66 minutes. <table><tr><th>Storm Event</th><th>Max Level (m)</th><th>Max Depth (m)</th><th>Max Infiltration (l/s)</th><th>Max Volume (m³)</th><th>Status</th></tr><tr><td>15 min Summer</td><td>6.331</td><td>0.121</td><td>7.4</td><td>25.8</td><td>O K</td></tr><tr><td>30 min Summer</td><td>6.379</td><td>0.169</td><td>7.4</td><td>36.1</td><td>O K</td></tr><tr><td>60 min Summer</td><td>6.421</td><td>0.211</td><td>7.4</td><td>45.1</td><td>O K</td></tr><tr><td>120 min Summer</td><td>6.448</td><td>0.238</td><td>7.4</td><td>50.9</td><td>O K</td></tr><tr><td>180 min Summer</td><td>6.449</td><td>0.239</td><td>7.4</td><td>51.1</td><td>O K</td></tr><tr><td>240 min Summer</td><td>6.443</td><td>0.233</td><td>7.4</td><td>49.7</td><td>O K</td></tr><tr><td>360 min Summer</td><td>6.423</td><td>0.213</td><td>7.4</td><td>45.6</td><td>O K</td></tr><tr><td>480 min Summer</td><td>6.401</td><td>0.191</td><td>7.4</td><td>40.8</td><td>O K</td></tr><tr><td>600 min Summer</td><td>6.378</td><td>0.168</td><td>7.4</td><td>36.0</td><td>O K</td></tr><tr><td>720 min Summer</td><td>6.357</td><td>0.147</td><td>7.4</td><td>31.4</td><td>O K</td></tr><tr><td>960 min Summer</td><td>6.320</td><td>0.110</td><td>7.4</td><td>23.5</td><td>O K</td></tr><tr><td>1440 min Summer</td><td>6.272</td><td>0.062</td><td>7.4</td><td>13.2</td><td>O K</td></tr><tr><td>2160 min Summer</td><td>6.253</td><td>0.043</td><td>6.3</td><td>9.1</td><td>O K</td></tr><tr><td>2880 min Summer</td><td>6.245</td><td>0.035</td><td>5.2</td><td>7.5</td><td>O K</td></tr><tr><td>4320 min Summer</td><td>6.237</td><td>0.027</td><td>3.9</td><td>5.7</td><td>O K</td></tr><tr><td>5760 min Summer</td><td>6.232</td><td>0.022</td><td>3.2</td><td>4.6</td><td>O K</td></tr><tr><td>7200 min Summer</td><td>6.229</td><td>0.019</td><td>2.8</td><td>4.0</td><td>O K</td></tr><tr><td>8640 min Summer</td><td>6.227</td><td>0.017</td><td>2.5</td><td>3.5</td><td>O K</td></tr></table> <table><tr><th>Storm Event</th><th>Rain (mm/hr)</th><th>Flooded Volume (m³)</th><th>Time-Peak (mins)</th></tr><tr><td>15 min Summer</td><td>99.940</td><td>0.0</td><td>17</td></tr><tr><td>30 min Summer</td><td>71.540</td><td>0.0</td><td>31</td></tr><tr><td>60 min Summer</td><td>49.114</td><td>0.0</td><td>54</td></tr><tr><td>120 min Summer</td><td>32.408</td><td>0.0</td><td>88</td></tr><tr><td>180 min Summer</td><td>24.842</td><td>0.0</td><td>124</td></tr><tr><td>240 min Summer</td><td>20.458</td><td>0.0</td><td>158</td></tr><tr><td>360 min Summer</td><td>15.542</td><td>0.0</td><td>226</td></tr><tr><td>480 min Summer</td><td>12.757</td><td>0.0</td><td>292</td></tr><tr><td>600 min Summer</td><td>10.930</td><td>0.0</td><td>356</td></tr><tr><td>720 min Summer</td><td>9.624</td><td>0.0</td><td>418</td></tr><tr><td>960 min Summer</td><td>7.861</td><td>0.0</td><td>536</td></tr><tr><td>1440 min Summer</td><td>5.891</td><td>0.0</td><td>752</td></tr><tr><td>2160 min Summer</td><td>4.397</td><td>0.0</td><td>1104</td></tr><tr><td>2880 min Summer</td><td>3.577</td><td>0.0</td><td>1468</td></tr><tr><td>4320 min Summer</td><td>2.677</td><td>0.0</td><td>2184</td></tr><tr><td>5760 min Summer</td><td>2.182</td><td>0.0</td><td>2888</td></tr><tr><td>7200 min Summer</td><td>1.866</td><td>0.0</td><td>3672</td></tr><tr><td>8640 min Summer</td><td>1.644</td><td>0.0</td><td>4392</td></tr></table>						Storm Event	Max Level (m)	Max Depth (m)	Max Infiltration (l/s)	Max Volume (m³)	Status	15 min Summer	6.331	0.121	7.4	25.8	O K	30 min Summer	6.379	0.169	7.4	36.1	O K	60 min Summer	6.421	0.211	7.4	45.1	O K	120 min Summer	6.448	0.238	7.4	50.9	O K	180 min Summer	6.449	0.239	7.4	51.1	O K	240 min Summer	6.443	0.233	7.4	49.7	O K	360 min Summer	6.423	0.213	7.4	45.6	O K	480 min Summer	6.401	0.191	7.4	40.8	O K	600 min Summer	6.378	0.168	7.4	36.0	O K	720 min Summer	6.357	0.147	7.4	31.4	O K	960 min Summer	6.320	0.110	7.4	23.5	O K	1440 min Summer	6.272	0.062	7.4	13.2	O K	2160 min Summer	6.253	0.043	6.3	9.1	O K	2880 min Summer	6.245	0.035	5.2	7.5	O K	4320 min Summer	6.237	0.027	3.9	5.7	O K	5760 min Summer	6.232	0.022	3.2	4.6	O K	7200 min Summer	6.229	0.019	2.8	4.0	O K	8640 min Summer	6.227	0.017	2.5	3.5	O K	Storm Event	Rain (mm/hr)	Flooded Volume (m³)	Time-Peak (mins)	15 min Summer	99.940	0.0	17	30 min Summer	71.540	0.0	31	60 min Summer	49.114	0.0	54	120 min Summer	32.408	0.0	88	180 min Summer	24.842	0.0	124	240 min Summer	20.458	0.0	158	360 min Summer	15.542	0.0	226	480 min Summer	12.757	0.0	292	600 min Summer	10.930	0.0	356	720 min Summer	9.624	0.0	418	960 min Summer	7.861	0.0	536	1440 min Summer	5.891	0.0	752	2160 min Summer	4.397	0.0	1104	2880 min Summer	3.577	0.0	1468	4320 min Summer	2.677	0.0	2184	5760 min Summer	2.182	0.0	2888	7200 min Summer	1.866	0.0	3672	8640 min Summer	1.644	0.0	4392
Storm Event	Max Level (m)	Max Depth (m)	Max Infiltration (l/s)	Max Volume (m³)	Status	
15 min Summer	6.331	0.121	7.4	25.8	O K	
30 min Summer	6.379	0.169	7.4	36.1	O K	
60 min Summer	6.421	0.211	7.4	45.1	O K	
120 min Summer	6.448	0.238	7.4	50.9	O K	
180 min Summer	6.449	0.239	7.4	51.1	O K	
240 min Summer	6.443	0.233	7.4	49.7	O K	
360 min Summer	6.423	0.213	7.4	45.6	O K	
480 min Summer	6.401	0.191	7.4	40.8	O K	
600 min Summer	6.378	0.168	7.4	36.0	O K	
720 min Summer	6.357	0.147	7.4	31.4	O K	
960 min Summer	6.320	0.110	7.4	23.5	O K	
1440 min Summer	6.272	0.062	7.4	13.2	O K	
2160 min Summer	6.253	0.043	6.3	9.1	O K	
2880 min Summer	6.245	0.035	5.2	7.5	O K	
4320 min Summer	6.237	0.027	3.9	5.7	O K	
5760 min Summer	6.232	0.022	3.2	4.6	O K	
7200 min Summer	6.229	0.019	2.8	4.0	O K	
8640 min Summer	6.227	0.017	2.5	3.5	O K	
Storm Event	Rain (mm/hr)	Flooded Volume (m³)	Time-Peak (mins)	
15 min Summer	99.940	0.0	17	
30 min Summer	71.540	0.0	31	
60 min Summer	49.114	0.0	54	
120 min Summer	32.408	0.0	88	
180 min Summer	24.842	0.0	124	
240 min Summer	20.458	0.0	158	
360 min Summer	15.542	0.0	226	
480 min Summer	12.757	0.0	292	
600 min Summer	10.930	0.0	356	
720 min Summer	9.624	0.0	418	
960 min Summer	7.861	0.0	536	
1440 min Summer	5.891	0.0	752	
2160 min Summer	4.397	0.0	1104	
2880 min Summer	3.577	0.0	1468	
4320 min Summer	2.677	0.0	2184	
5760 min Summer	2.182	0.0	2888	
7200 min Summer	1.866	0.0	3672	
8640 min Summer	1.644	0.0	4392	
©1982-2020 Innovyze	

CB3 Consult Ltd			Page 2			
7 St James Crescent Swansea Wales SA1 6DP		C2345 - Former CSN Inf Extent - Porous Car Park 100yr +30% CC_RevA				
Date 30/03/2026		Designed by TE				
File SC - PP calcs.SRCX		Checked by DH				
XP Solutions		Source Control 2020.1.3				
<u>Summary of Results for 100 year Return Period (+30%)</u>						
Storm Event		Max Level (m)	Max Depth (m)	Max Infiltration (l/s)	Max Volume (m³)	Status
10080 min Summer		6.225	0.015	2.2	3.1	O K
15 min Winter		6.349	0.139	7.4	29.7	O K
30 min Winter		6.405	0.195	7.4	41.6	O K
60 min Winter		6.455	0.245	7.4	52.3	O K
120 min Winter		6.483	0.273	7.4	58.4	O K
180 min Winter		6.481	0.271	7.4	57.9	O K
240 min Winter		6.468	0.258	7.4	55.1	O K
360 min Winter		6.433	0.223	7.4	47.7	O K
480 min Winter		6.395	0.185	7.4	39.6	O K
600 min Winter		6.359	0.149	7.4	31.9	O K
720 min Winter		6.326	0.116	7.4	24.9	O K
960 min Winter		6.276	0.066	7.4	14.2	O K
1440 min Winter		6.252	0.042	6.2	9.0	O K
2160 min Winter		6.242	0.032	4.7	6.7	O K
2880 min Winter		6.236	0.026	3.8	5.5	O K
4320 min Winter		6.229	0.019	2.8	4.1	O K
5760 min Winter		6.226	0.016	2.3	3.3	O K
7200 min Winter		6.224	0.014	2.0	2.9	O K
8640 min Winter		6.222	0.012	1.7	2.5	O K
Storm Event		Rain (mm/hr)	Flooded Volume (m³)	Time-Peak (mins)		
10080 min Summer		1.480	0.0	5024		
15 min Winter		99.940	0.0	17		
30 min Winter		71.540	0.0	31		
60 min Winter		49.114	0.0	58		
120 min Winter		32.408	0.0	94		
180 min Winter		24.842	0.0	134		
240 min Winter		20.458	0.0	172		
360 min Winter		15.542	0.0	244		
480 min Winter		12.757	0.0	312		
600 min Winter		10.930	0.0	376		
720 min Winter		9.624	0.0	434		
960 min Winter		7.861	0.0	538		
1440 min Winter		5.891	0.0	748		
2160 min Winter		4.397	0.0	1096		
2880 min Winter		3.577	0.0	1468		
4320 min Winter		2.677	0.0	2172		
5760 min Winter		2.182	0.0	2936		
7200 min Winter		1.866	0.0	3656		
8640 min Winter		1.644	0.0	4232		
©1982-2020 Innovyze						

CB3 Consult Ltd			Page 3																						
7 St James Crescent Swansea Wales SA1 6DP		C2345 - Former CSN Inf Extent - Porous Car Park 100yr +30% CC_RevA																							
Date 30/03/2026		Designed by TE																							
File SC - PP calcs.SRCX		Checked by DH																							
XP Solutions		Source Control 2020.1.3																							
<u>Summary of Results for 100 year Return Period (+30%)</u> <table><tr><th>Storm Event</th><th>Max Level (m)</th><th>Max Depth (m)</th><th>Max Infiltration (l/s)</th><th>Max Volume (m³)</th><th>Status</th></tr><tr><td>10080 min Winter</td><td>6.221</td><td>0.011</td><td>1.6</td><td>2.3</td><td>O K</td></tr></table> <table><tr><th>Storm Event</th><th>Rain (mm/hr)</th><th>Flooded Volume (m³)</th><th>Time-Peak (mins)</th></tr><tr><td>10080 min Winter</td><td>1.480</td><td>0.0</td><td>5088</td></tr></table>						Storm Event	Max Level (m)	Max Depth (m)	Max Infiltration (l/s)	Max Volume (m³)	Status	10080 min Winter	6.221	0.011	1.6	2.3	O K	Storm Event	Rain (mm/hr)	Flooded Volume (m³)	Time-Peak (mins)	10080 min Winter	1.480	0.0	5088
Storm Event	Max Level (m)	Max Depth (m)	Max Infiltration (l/s)	Max Volume (m³)	Status																				
10080 min Winter	6.221	0.011	1.6	2.3	O K																				
Storm Event	Rain (mm/hr)	Flooded Volume (m³)	Time-Peak (mins)																						
10080 min Winter	1.480	0.0	5088																						
©1982-2020 Innovyze																									

CB3 Consult Ltd		Page 4																														
7 St James Crescent Swansea Wales SA1 6DP	C2345 - Former CSN Inf Extent - Porous Car Park 100yr +30% CC_RevA																															
Date 30/03/2026 File SC - PP calcs.SRCX	Designed by TE Checked by DH																															
XP Solutions																																
Source Control 2020.1.3																																
<u>Rainfall Details</u> <table> <tr> <td>Rainfall Model</td> <td>FSR</td> <td>Winter Storms</td> <td>Yes</td> </tr> <tr> <td>Return Period (years)</td> <td>100</td> <td>Cv (Summer)</td> <td>0.750</td> </tr> <tr> <td>Region</td> <td>England and Wales</td> <td>Cv (Winter)</td> <td>0.840</td> </tr> <tr> <td>M5-60 (mm)</td> <td>18.700</td> <td>Shortest Storm (mins)</td> <td>15</td> </tr> <tr> <td>Ratio R</td> <td>0.242</td> <td>Longest Storm (mins)</td> <td>10080</td> </tr> <tr> <td>Summer Storms</td> <td>Yes</td> <td>Climate Change %</td> <td>+30</td> </tr> </table> <u>Time Area Diagram</u> Total Area (ha) 0.181 <table> <tr> <td>Time (mins)</td> <td>Area</td> </tr> <tr> <td>From: To:</td> <td>(ha)</td> </tr> <tr> <td>0</td> <td>4 0.181</td> </tr> </table>			Rainfall Model	FSR	Winter Storms	Yes	Return Period (years)	100	Cv (Summer)	0.750	Region	England and Wales	Cv (Winter)	0.840	M5-60 (mm)	18.700	Shortest Storm (mins)	15	Ratio R	0.242	Longest Storm (mins)	10080	Summer Storms	Yes	Climate Change %	+30	Time (mins)	Area	From: To:	(ha)	0	4 0.181
Rainfall Model	FSR	Winter Storms	Yes																													
Return Period (years)	100	Cv (Summer)	0.750																													
Region	England and Wales	Cv (Winter)	0.840																													
M5-60 (mm)	18.700	Shortest Storm (mins)	15																													
Ratio R	0.242	Longest Storm (mins)	10080																													
Summer Storms	Yes	Climate Change %	+30																													
Time (mins)	Area																															
From: To:	(ha)																															
0	4 0.181																															
©1982-2020 Innovyze																																

CB3 Consult Ltd		Page 5																								
7 St James Crescent Swansea Wales SA1 6DP	C2345 - Former CSN Inf Extent - Porous Car Park 100yr +30% CC_RevA																									
Date 30/03/2026 File SC - PP calcs.SRCX	Designed by TE Checked by DH																									
XP Solutions																										
Source Control 2020.1.3																										
Model Details Storage is Online Cover Level (m) 6.800 Porous Car Park Structure <table><tr><td>Infiltration Coefficient Base (m/hr)</td><td>0.11160</td><td>Width (m)</td><td>27.0</td></tr><tr><td>Membrane Percolation (mm/hr)</td><td>1000</td><td>Length (m)</td><td>26.4</td></tr><tr><td>Max Percolation (l/s)</td><td>198.0</td><td>Slope (1:X)</td><td>0.0</td></tr><tr><td>Safety Factor</td><td>3.0</td><td>Depression Storage (mm)</td><td>5</td></tr><tr><td>Porosity</td><td>0.30</td><td>Evaporation (mm/day)</td><td>3</td></tr><tr><td>Invert Level (m)</td><td>6.210</td><td>Cap Volume Depth (m)</td><td>0.390</td></tr></table>			Infiltration Coefficient Base (m/hr)	0.11160	Width (m)	27.0	Membrane Percolation (mm/hr)	1000	Length (m)	26.4	Max Percolation (l/s)	198.0	Slope (1:X)	0.0	Safety Factor	3.0	Depression Storage (mm)	5	Porosity	0.30	Evaporation (mm/day)	3	Invert Level (m)	6.210	Cap Volume Depth (m)	0.390
Infiltration Coefficient Base (m/hr)	0.11160	Width (m)	27.0																							
Membrane Percolation (mm/hr)	1000	Length (m)	26.4																							
Max Percolation (l/s)	198.0	Slope (1:X)	0.0																							
Safety Factor	3.0	Depression Storage (mm)	5																							
Porosity	0.30	Evaporation (mm/day)	3																							
Invert Level (m)	6.210	Cap Volume Depth (m)	0.390																							
©1982-2020 Innovyze																										

CB3 Consult Ltd						Page 1	
7 St James Crescent Swansea Wales SA1 6DP			C2345 - Former CSN Attenuation - Access Road 100yr +30% CC	
Date 30/03/2026 File SC - PP ORIFICE CALCS.SRCX			Designed by TE Checked by DH	
XP Solutions			Source Control 2020.1.3	
Summary of Results for 100 year Return Period (+30%) Half Drain Time : 168 minutes. <table><tr><th>Storm Event</th><th>Max Level (m)</th><th>Max Depth (m)</th><th>Max Infiltration (l/s)</th><th>Max Control (l/s)</th><th>Max Outflow (l/s)</th><th>Max Volume (m³)</th><th>Status</th></tr><tr><td>15 min Summer</td><td>5.780</td><td>0.040</td><td>0.0</td><td>0.5</td><td>0.5</td><td>2.7</td><td>O K</td></tr><tr><td>30 min Summer</td><td>5.803</td><td>0.063</td><td>0.0</td><td>0.5</td><td>0.5</td><td>4.2</td><td>O K</td></tr><tr><td>60 min Summer</td><td>5.826</td><td>0.086</td><td>0.0</td><td>0.5</td><td>0.5</td><td>5.8</td><td>O K</td></tr><tr><td>120 min Summer</td><td>5.845</td><td>0.105</td><td>0.0</td><td>0.5</td><td>0.5</td><td>7.1</td><td>O K</td></tr><tr><td>180 min Summer</td><td>5.850</td><td>0.110</td><td>0.0</td><td>0.5</td><td>0.5</td><td>7.4</td><td>O K</td></tr><tr><td>240 min Summer</td><td>5.852</td><td>0.112</td><td>0.0</td><td>0.5</td><td>0.5</td><td>7.5</td><td>O K</td></tr><tr><td>360 min Summer</td><td>5.851</td><td>0.111</td><td>0.0</td><td>0.5</td><td>0.5</td><td>7.4</td><td>O K</td></tr><tr><td>480 min Summer</td><td>5.848</td><td>0.108</td><td>0.0</td><td>0.5</td><td>0.5</td><td>7.2</td><td>O K</td></tr><tr><td>600 min Summer</td><td>5.844</td><td>0.104</td><td>0.0</td><td>0.5</td><td>0.5</td><td>7.0</td><td>O K</td></tr><tr><td>720 min Summer</td><td>5.840</td><td>0.100</td><td>0.0</td><td>0.5</td><td>0.5</td><td>6.7</td><td>O K</td></tr><tr><td>960 min Summer</td><td>5.830</td><td>0.090</td><td>0.0</td><td>0.5</td><td>0.5</td><td>6.0</td><td>O K</td></tr><tr><td>1440 min Summer</td><td>5.810</td><td>0.070</td><td>0.0</td><td>0.5</td><td>0.5</td><td>4.7</td><td>O K</td></tr><tr><td>2160 min Summer</td><td>5.783</td><td>0.043</td><td>0.0</td><td>0.5</td><td>0.5</td><td>2.9</td><td>O K</td></tr><tr><td>2880 min Summer</td><td>5.763</td><td>0.023</td><td>0.0</td><td>0.4</td><td>0.4</td><td>1.6</td><td>O K</td></tr><tr><td>4320 min Summer</td><td>5.742</td><td>0.002</td><td>0.0</td><td>0.4</td><td>0.4</td><td>0.2</td><td>O K</td></tr><tr><td>5760 min Summer</td><td>5.740</td><td>0.000</td><td>0.0</td><td>0.4</td><td>0.4</td><td>0.0</td><td>O K</td></tr><tr><td>7200 min Summer</td><td>5.740</td><td>0.000</td><td>0.0</td><td>0.3</td><td>0.3</td><td>0.0</td><td>O K</td></tr><tr><td>8640 min Summer</td><td>5.740</td><td>0.000</td><td>0.0</td><td>0.3</td><td>0.3</td><td>0.0</td><td>O K</td></tr><tr><td>10080 min Summer</td><td>5.740</td><td>0.000</td><td>0.0</td><td>0.3</td><td>0.3</td><td>0.0</td><td>O K</td></tr><tr><td>15 min Winter</td><td>5.787</td><td>0.047</td><td>0.0</td><td>0.5</td><td>0.5</td><td>3.2</td><td>O K</td></tr></table> <table><tr><th>Storm Event</th><th>Rain (mm/hr)</th><th>Flooded Volume (m³)</th><th>Discharge Volume (m³)</th><th>Time-Peak (mins)</th></tr><tr><td>15 min Summer</td><td>99.940</td><td>0.0</td><td>3.0</td><td>18</td></tr><tr><td>30 min Summer</td><td>71.540</td><td>0.0</td><td>4.7</td><td>32</td></tr><tr><td>60 min Summer</td><td>49.114</td><td>0.0</td><td>6.9</td><td>62</td></tr><tr><td>120 min Summer</td><td>32.408</td><td>0.0</td><td>9.5</td><td>120</td></tr><tr><td>180 min Summer</td><td>24.842</td><td>0.0</td><td>11.0</td><td>154</td></tr><tr><td>240 min Summer</td><td>20.458</td><td>0.0</td><td>12.2</td><td>186</td></tr><tr><td>360 min Summer</td><td>15.542</td><td>0.0</td><td>14.0</td><td>254</td></tr><tr><td>480 min Summer</td><td>12.757</td><td>0.0</td><td>15.4</td><td>324</td></tr><tr><td>600 min Summer</td><td>10.930</td><td>0.0</td><td>16.6</td><td>392</td></tr><tr><td>720 min Summer</td><td>9.624</td><td>0.0</td><td>17.6</td><td>462</td></tr><tr><td>960 min Summer</td><td>7.861</td><td>0.0</td><td>19.2</td><td>598</td></tr><tr><td>1440 min Summer</td><td>5.891</td><td>0.0</td><td>21.5</td><td>854</td></tr><tr><td>2160 min Summer</td><td>4.397</td><td>0.0</td><td>24.0</td><td>1228</td></tr><tr><td>2880 min Summer</td><td>3.577</td><td>0.0</td><td>25.8</td><td>1560</td></tr><tr><td>4320 min Summer</td><td>2.677</td><td>0.0</td><td>28.7</td><td>2208</td></tr><tr><td>5760 min Summer</td><td>2.182</td><td>0.0</td><td>30.8</td><td>0</td></tr><tr><td>7200 min Summer</td><td>1.866</td><td>0.0</td><td>32.5</td><td>0</td></tr><tr><td>8640 min Summer</td><td>1.644</td><td>0.0</td><td>33.9</td><td>0</td></tr><tr><td>10080 min Summer</td><td>1.480</td><td>0.0</td><td>35.2</td><td>0</td></tr><tr><td>15 min Winter</td><td>99.940</td><td>0.0</td><td>3.4</td><td>18</td></tr></table>								Storm Event	Max Level (m)	Max Depth (m)	Max Infiltration (l/s)	Max Control (l/s)	Max Outflow (l/s)	Max Volume (m³)	Status	15 min Summer	5.780	0.040	0.0	0.5	0.5	2.7	O K	30 min Summer	5.803	0.063	0.0	0.5	0.5	4.2	O K	60 min Summer	5.826	0.086	0.0	0.5	0.5	5.8	O K	120 min Summer	5.845	0.105	0.0	0.5	0.5	7.1	O K	180 min Summer	5.850	0.110	0.0	0.5	0.5	7.4	O K	240 min Summer	5.852	0.112	0.0	0.5	0.5	7.5	O K	360 min Summer	5.851	0.111	0.0	0.5	0.5	7.4	O K	480 min Summer	5.848	0.108	0.0	0.5	0.5	7.2	O K	600 min Summer	5.844	0.104	0.0	0.5	0.5	7.0	O K	720 min Summer	5.840	0.100	0.0	0.5	0.5	6.7	O K	960 min Summer	5.830	0.090	0.0	0.5	0.5	6.0	O K	1440 min Summer	5.810	0.070	0.0	0.5	0.5	4.7	O K	2160 min Summer	5.783	0.043	0.0	0.5	0.5	2.9	O K	2880 min Summer	5.763	0.023	0.0	0.4	0.4	1.6	O K	4320 min Summer	5.742	0.002	0.0	0.4	0.4	0.2	O K	5760 min Summer	5.740	0.000	0.0	0.4	0.4	0.0	O K	7200 min Summer	5.740	0.000	0.0	0.3	0.3	0.0	O K	8640 min Summer	5.740	0.000	0.0	0.3	0.3	0.0	O K	10080 min Summer	5.740	0.000	0.0	0.3	0.3	0.0	O K	15 min Winter	5.787	0.047	0.0	0.5	0.5	3.2	O K	Storm Event	Rain (mm/hr)	Flooded Volume (m³)	Discharge Volume (m³)	Time-Peak (mins)	15 min Summer	99.940	0.0	3.0	18	30 min Summer	71.540	0.0	4.7	32	60 min Summer	49.114	0.0	6.9	62	120 min Summer	32.408	0.0	9.5	120	180 min Summer	24.842	0.0	11.0	154	240 min Summer	20.458	0.0	12.2	186	360 min Summer	15.542	0.0	14.0	254	480 min Summer	12.757	0.0	15.4	324	600 min Summer	10.930	0.0	16.6	392	720 min Summer	9.624	0.0	17.6	462	960 min Summer	7.861	0.0	19.2	598	1440 min Summer	5.891	0.0	21.5	854	2160 min Summer	4.397	0.0	24.0	1228	2880 min Summer	3.577	0.0	25.8	1560	4320 min Summer	2.677	0.0	28.7	2208	5760 min Summer	2.182	0.0	30.8	0	7200 min Summer	1.866	0.0	32.5	0	8640 min Summer	1.644	0.0	33.9	0	10080 min Summer	1.480	0.0	35.2	0	15 min Winter	99.940	0.0	3.4	18
Storm Event	Max Level (m)	Max Depth (m)	Max Infiltration (l/s)	Max Control (l/s)	Max Outflow (l/s)	Max Volume (m³)	Status	
15 min Summer	5.780	0.040	0.0	0.5	0.5	2.7	O K	
30 min Summer	5.803	0.063	0.0	0.5	0.5	4.2	O K	
60 min Summer	5.826	0.086	0.0	0.5	0.5	5.8	O K	
120 min Summer	5.845	0.105	0.0	0.5	0.5	7.1	O K	
180 min Summer	5.850	0.110	0.0	0.5	0.5	7.4	O K	
240 min Summer	5.852	0.112	0.0	0.5	0.5	7.5	O K	
360 min Summer	5.851	0.111	0.0	0.5	0.5	7.4	O K	
480 min Summer	5.848	0.108	0.0	0.5	0.5	7.2	O K	
600 min Summer	5.844	0.104	0.0	0.5	0.5	7.0	O K	
720 min Summer	5.840	0.100	0.0	0.5	0.5	6.7	O K	
960 min Summer	5.830	0.090	0.0	0.5	0.5	6.0	O K	
1440 min Summer	5.810	0.070	0.0	0.5	0.5	4.7	O K	
2160 min Summer	5.783	0.043	0.0	0.5	0.5	2.9	O K	
2880 min Summer	5.763	0.023	0.0	0.4	0.4	1.6	O K	
4320 min Summer	5.742	0.002	0.0	0.4	0.4	0.2	O K	
5760 min Summer	5.740	0.000	0.0	0.4	0.4	0.0	O K	
7200 min Summer	5.740	0.000	0.0	0.3	0.3	0.0	O K	
8640 min Summer	5.740	0.000	0.0	0.3	0.3	0.0	O K	
10080 min Summer	5.740	0.000	0.0	0.3	0.3	0.0	O K	
15 min Winter	5.787	0.047	0.0	0.5	0.5	3.2	O K	
Storm Event	Rain (mm/hr)	Flooded Volume (m³)	Discharge Volume (m³)	Time-Peak (mins)	
15 min Summer	99.940	0.0	3.0	18	
30 min Summer	71.540	0.0	4.7	32	
60 min Summer	49.114	0.0	6.9	62	
120 min Summer	32.408	0.0	9.5	120	
180 min Summer	24.842	0.0	11.0	154	
240 min Summer	20.458	0.0	12.2	186	
360 min Summer	15.542	0.0	14.0	254	
480 min Summer	12.757	0.0	15.4	324	
600 min Summer	10.930	0.0	16.6	392	
720 min Summer	9.624	0.0	17.6	462	
960 min Summer	7.861	0.0	19.2	598	
1440 min Summer	5.891	0.0	21.5	854	
2160 min Summer	4.397	0.0	24.0	1228	
2880 min Summer	3.577	0.0	25.8	1560	
4320 min Summer	2.677	0.0	28.7	2208	
5760 min Summer	2.182	0.0	30.8	0	
7200 min Summer	1.866	0.0	32.5	0	
8640 min Summer	1.644	0.0	33.9	0	
10080 min Summer	1.480	0.0	35.2	0	
15 min Winter	99.940	0.0	3.4	18	
©1982-2020 Innovyze	

CB3 Consult Ltd		Page 2					
7 St James Crescent Swansea Wales SA1 6DP		C2345 - Former CSN Attenuation - Access Road 100yr +30% CC					
Date 30/03/2026 File SC - PP ORIFICE CALCS.SRCX		Designed by TE Checked by DH					
XP Solutions		Source Control 2020.1.3					
<u>Summary of Results for 100 year Return Period (+30%)</u>							
Storm Event	Max Level (m)	Max Depth (m)	Max Infiltration (l/s)	Max Control (l/s)	Max E Outflow (l/s)	Max Volume (m³)	Status
30 min Winter	5.813	0.073	0.0	0.5	0.5	4.9	O K
60 min Winter	5.840	0.100	0.0	0.5	0.5	6.7	O K
120 min Winter	5.864	0.124	0.0	0.5	0.5	8.3	O K
180 min Winter	5.871	0.131	0.0	0.5	0.5	8.8	O K
240 min Winter	5.872	0.132	0.0	0.5	0.5	8.8	O K
360 min Winter	5.870	0.130	0.0	0.5	0.5	8.7	O K
480 min Winter	5.865	0.125	0.0	0.5	0.5	8.4	O K
600 min Winter	5.858	0.118	0.0	0.5	0.5	7.9	O K
720 min Winter	5.850	0.110	0.0	0.5	0.5	7.4	O K
960 min Winter	5.834	0.094	0.0	0.5	0.5	6.3	O K
1440 min Winter	5.802	0.062	0.0	0.5	0.5	4.1	O K
2160 min Winter	5.763	0.023	0.0	0.4	0.4	1.5	O K
2880 min Winter	5.741	0.001	0.0	0.4	0.4	0.1	O K
4320 min Winter	5.740	0.000	0.0	0.3	0.3	0.0	O K
5760 min Winter	5.740	0.000	0.0	0.3	0.3	0.0	O K
7200 min Winter	5.740	0.000	0.0	0.2	0.2	0.0	O K
8640 min Winter	5.740	0.000	0.0	0.2	0.2	0.0	O K
10080 min Winter	5.740	0.000	0.0	0.2	0.2	0.0	O K
Storm Event	Rain (mm/hr)	Flooded Volume (m³)	Discharge Volume (m³)	Time-Peak (mins)			
30 min Winter	71.540	0.0	5.5	32			
60 min Winter	49.114	0.0	7.9	60			
120 min Winter	32.408	0.0	10.8	118			
180 min Winter	24.842	0.0	12.5	172			
240 min Winter	20.458	0.0	13.9	200			
360 min Winter	15.542	0.0	15.9	274			
480 min Winter	12.757	0.0	17.5	352			
600 min Winter	10.930	0.0	18.7	428			
720 min Winter	9.624	0.0	19.9	502			
960 min Winter	7.861	0.0	21.6	646			
1440 min Winter	5.891	0.0	24.3	910			
2160 min Winter	4.397	0.0	27.1	1256			
2880 min Winter	3.577	0.0	29.3	1504			
4320 min Winter	2.677	0.0	32.5	0			
5760 min Winter	2.182	0.0	34.9	0			
7200 min Winter	1.866	0.0	36.9	0			
8640 min Winter	1.644	0.0	38.7	0			
10080 min Winter	1.480	0.0	40.2	0			
©1982-2020 Innovyze							

CB3 Consult Ltd		Page 3
7 St James Crescent Swansea Wales SA1 6DP	C2345 - Former CSN Attenuation - Access Road 100yr +30% CC	
Date 30/03/2026	Designed by TE	
File SC - PP ORIFICE CALCS.SRCX	Checked by DH	
XP Solutions		Source Control 2020.1.3

Rainfall Details

Rainfall Model	FSR	Winter Storms	Yes
Return Period (years)	100	Cv (Summer)	0.750
Region	England and Wales	Cv (Winter)	0.840
M5-60 (mm)	18.700	Shortest Storm (mins)	15
Ratio R	0.242	Longest Storm (mins)	10080
Summer Storms	Yes	Climate Change %	+30

Time Area Diagram

Total Area (ha) 0.022

Time (mins)	Area
From:	To: (ha)
0	4 0.022

©1982-2020 Innovyze

CB3 Consult Ltd		Page 4
7 St James Crescent Swansea Wales SA1 6DP	C2345 - Former CSN Attenuation - Access Road 100yr +30% CC	
Date 30/03/2026	Designed by TE	
File SC - PP ORIFICE CALCS.SRCX	Checked by DH	
XP Solutions	Source Control 2020.1.3	
Model Details Storage is Online Cover Level (m) 6.240 Porous Car Park Structure Infiltration Coefficient Base (m/hr) 0.00000 Membrane Percolation (mm/hr) 1000 Max Percolation (l/s) 62.2 Safety Factor 3.0 Porosity 0.30 Invert Level (m) 5.740 Width (m) 6.4 Length (m) 35.0 Slope (1:X) 0.0 Depression Storage (mm) 5 Evaporation (mm/day) 3 Cap Volume Depth (m) 0.300 Hydro-Brake® Optimum Outflow Control Unit Reference MD-SHE-0031-5000-1240-5000 Design Head (m) 1.240 Design Flow (l/s) 0.5 Flush-Flo™ Calculated Objective Minimise upstream storage Application Surface Sump Available Yes Diameter (mm) 31 Invert Level (m) 4.800 Minimum Outlet Pipe Diameter (mm) 75 Suggested Manhole Diameter (mm) 1200 Control Points Head (m) Flow (l/s) Design Point (Calculated) 1.240 0.5 Flush-Flo™ 0.135 0.3 Kick-Flo® 0.273 0.3 Mean Flow over Head Range - 0.4 The hydrological calculations have been based on the Head/Discharge relationship for the Hydro-Brake® Optimum as specified. Should another type of control device other than a Hydro-Brake Optimum® be utilised then these storage routing calculations will be invalidated Depth (m) Flow (l/s) Depth (m) Flow (l/s) Depth (m) Flow (l/s) Depth (m) Flow (l/s) 0.100 0.3 1.200 0.5 3.000 0.7 7.000 1.1 0.200 0.3 1.400 0.5 3.500 0.8 7.500 1.1 0.300 0.3 1.600 0.6 4.000 0.8 8.000 1.2 0.400 0.3 1.800 0.6 4.500 0.9 8.500 1.2 0.500 0.3 2.000 0.6 5.000 0.9 9.000 1.2 0.600 0.4 2.200 0.6 5.500 1.0 9.500 1.2 0.800 0.4 2.400 0.7 6.000 1.0 1.000 0.5 2.600 0.7 6.500 1.0 ©1982-2020 Innovyze		