
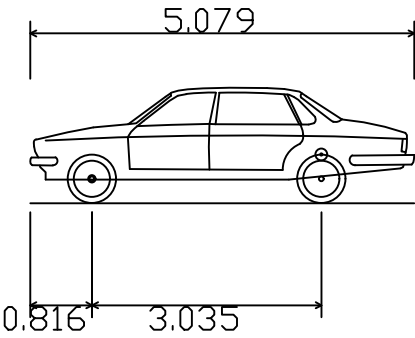
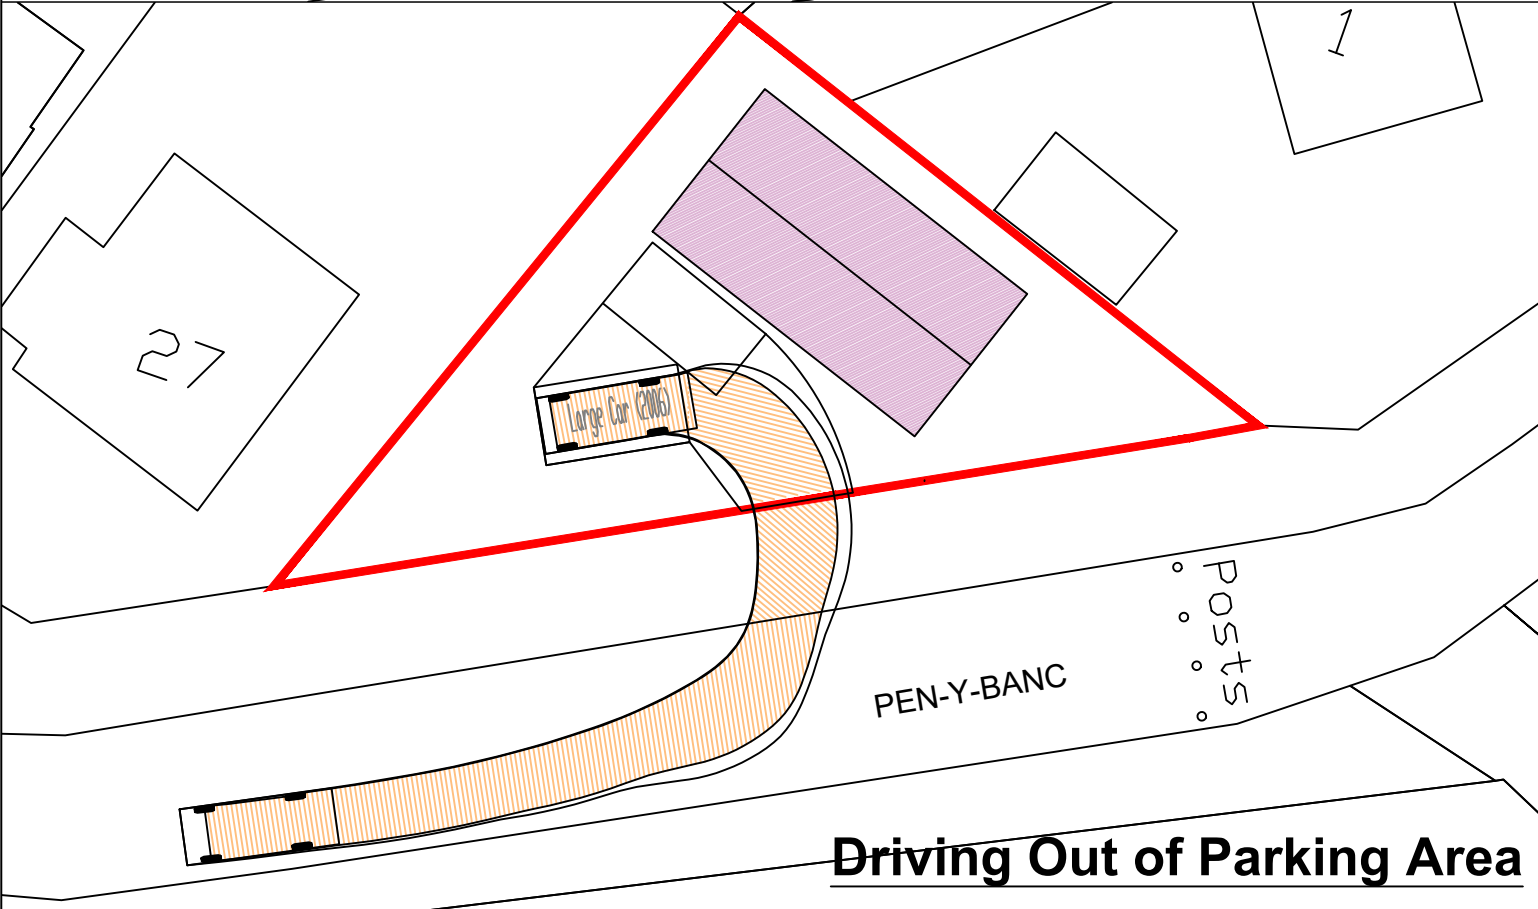
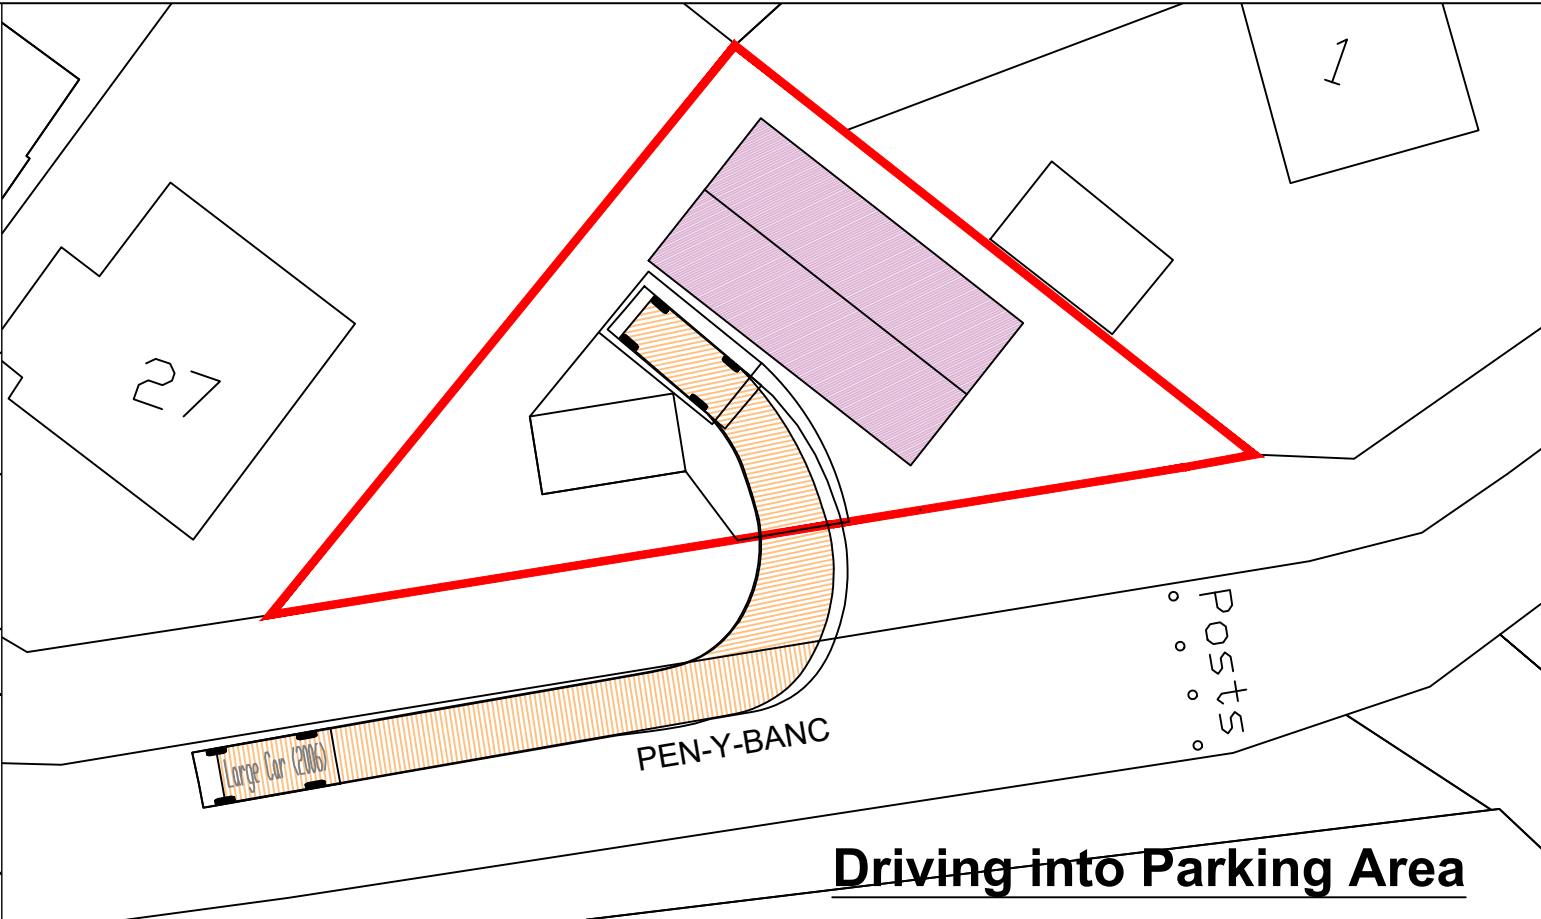


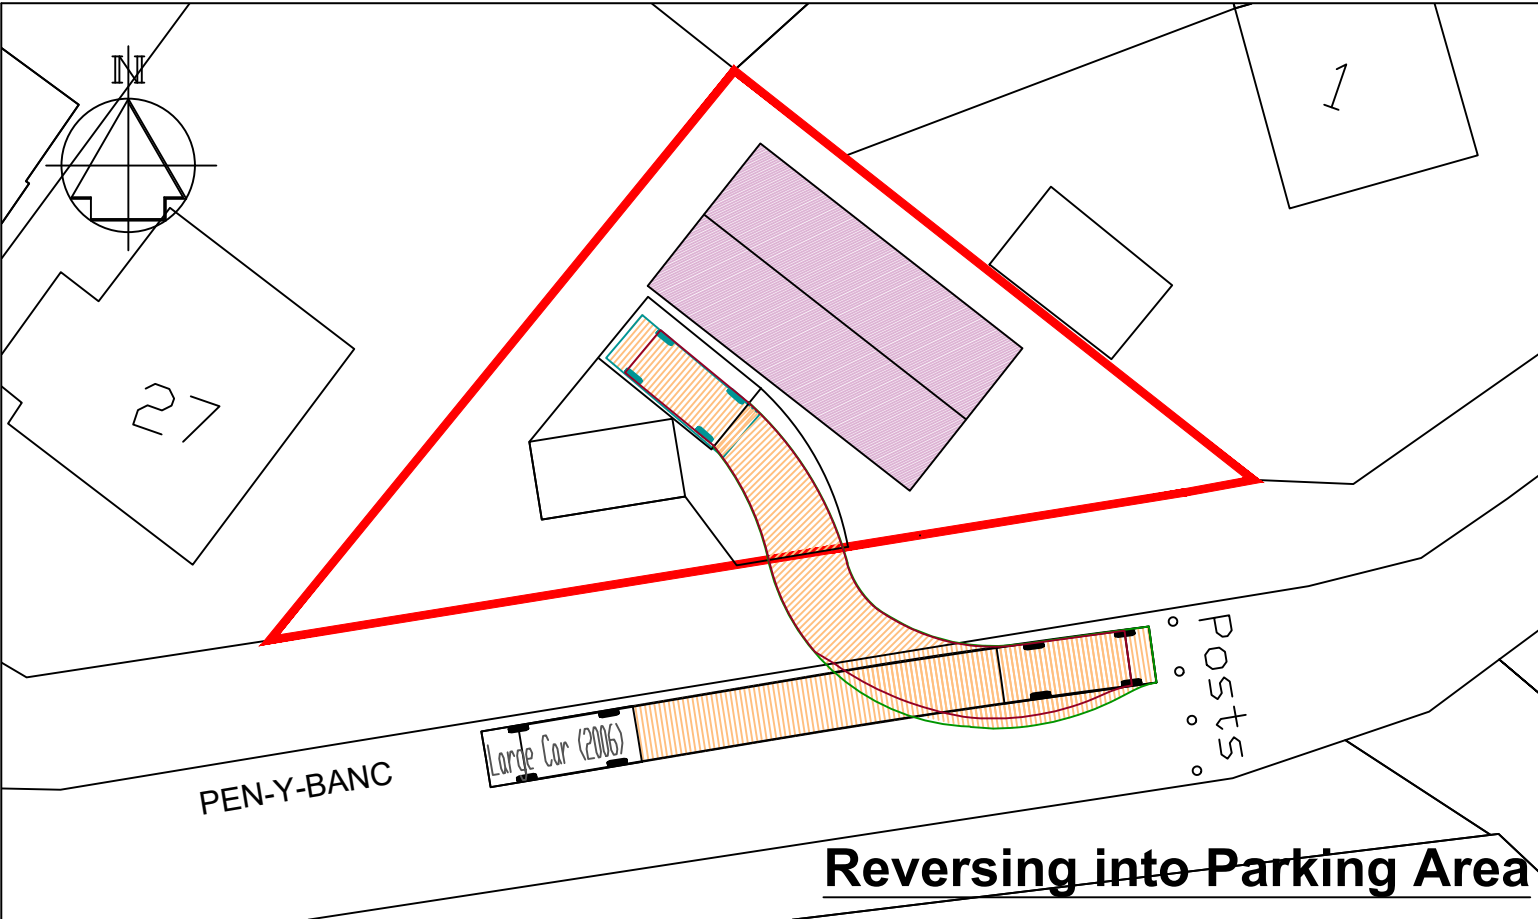

Large Car (2006)	
Overall Length	5.079m
Overall Width	1.872m
Overall Body Height	1.525m
Min Body Ground Clearance	0.310m
Max Track Width	1.831m
Lock to lock time	4.00s
Kerb to Kerb Turning Radius	5.900m

NOTES

- THIS IS A CAD DRAWING AND SHOULD NOT BE AMENDED BY HAND.
- All dimensions in metres unless otherwise stated.

Outline Boundary of Plot



Scale 1:250

Vehicle Access Tracking

B	Sept '26	Scale Bar added	AD
A	Sept '26	Drive revised	AD
Rev	Date	Details	Dr

A3		Drawing Title Land Adjacent to 27 Pen Y Banc, Seven Sisters Neath SA10 9AB	
Drawn	AjD	Drawing No HH1 -03	
Date	May '26		
Scale	NTS		B