


Neath Port Talbot Sixth Form College

Maximum/minimum scale parameters

09.09.2014

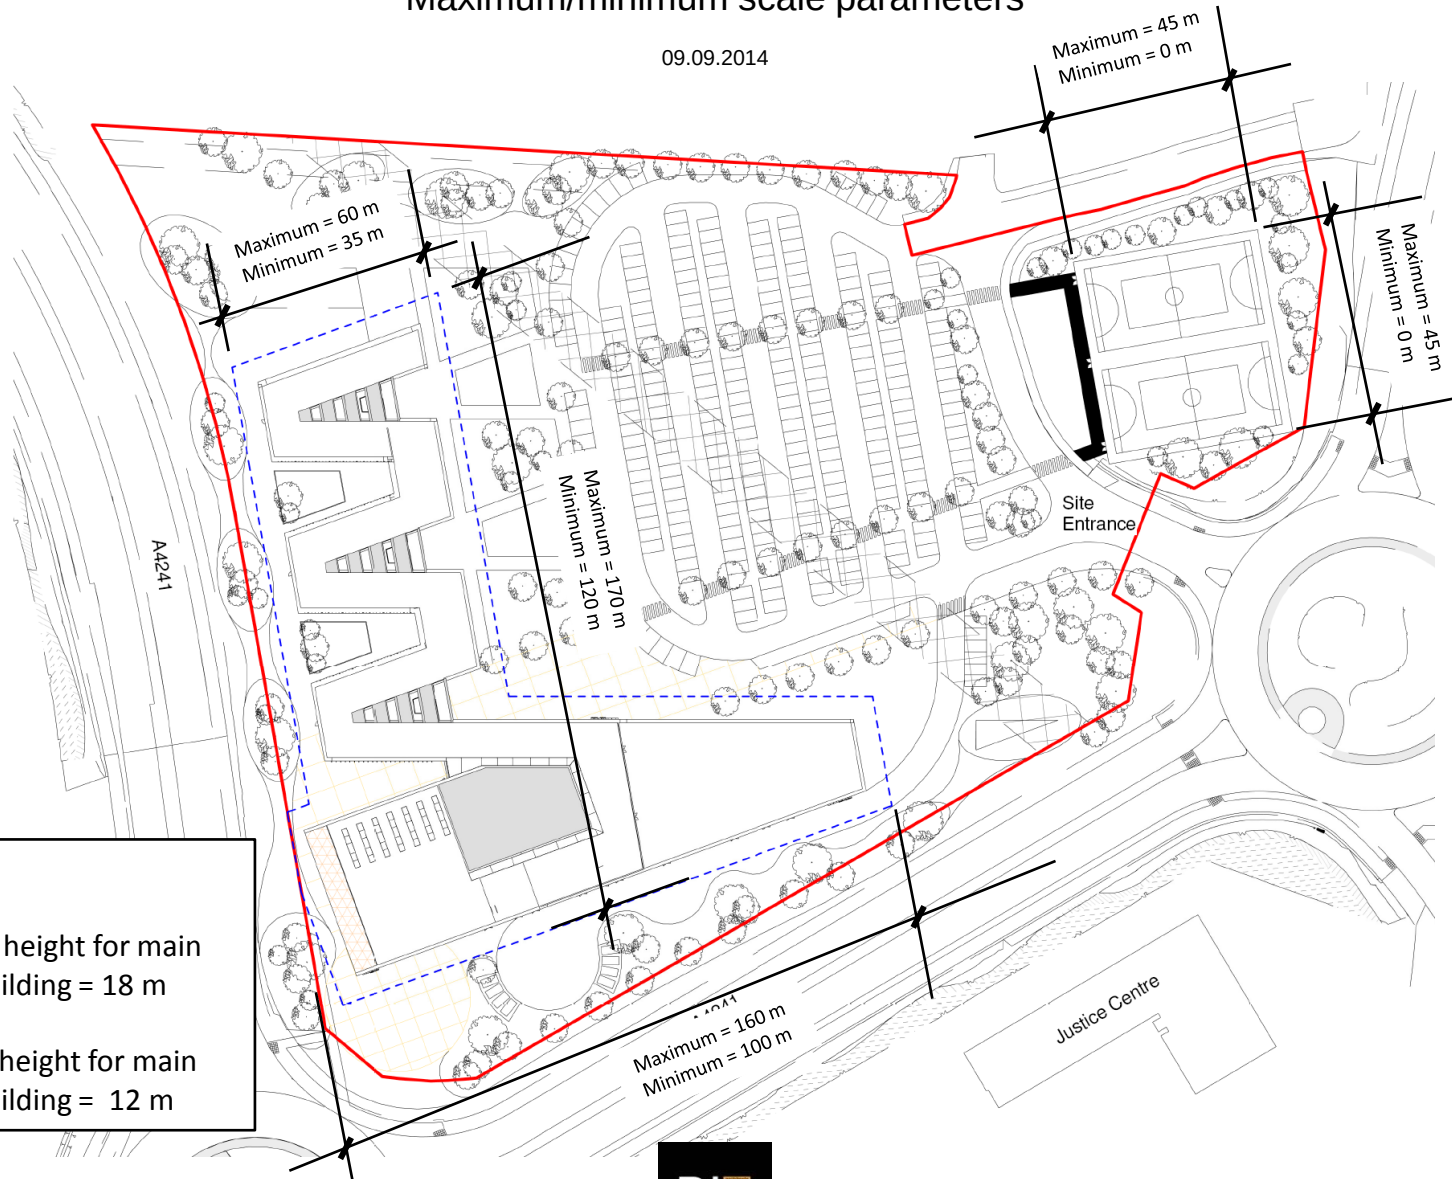

NOTE:

- Maximum height for main College building = 18 m
- Minimum height for main College building = 12 m