


Notes
This drawing is to be read in conjunction with all relevant architects, engineers and specialists drawings and specifications

Do not scale this drawing. All dimensions in millimetres unless noted otherwise. All levels in metres unless noted otherwise. All dimensions must be checked/ verified on site. In case of doubt or discrepancies please refer to rio architects for instructions.

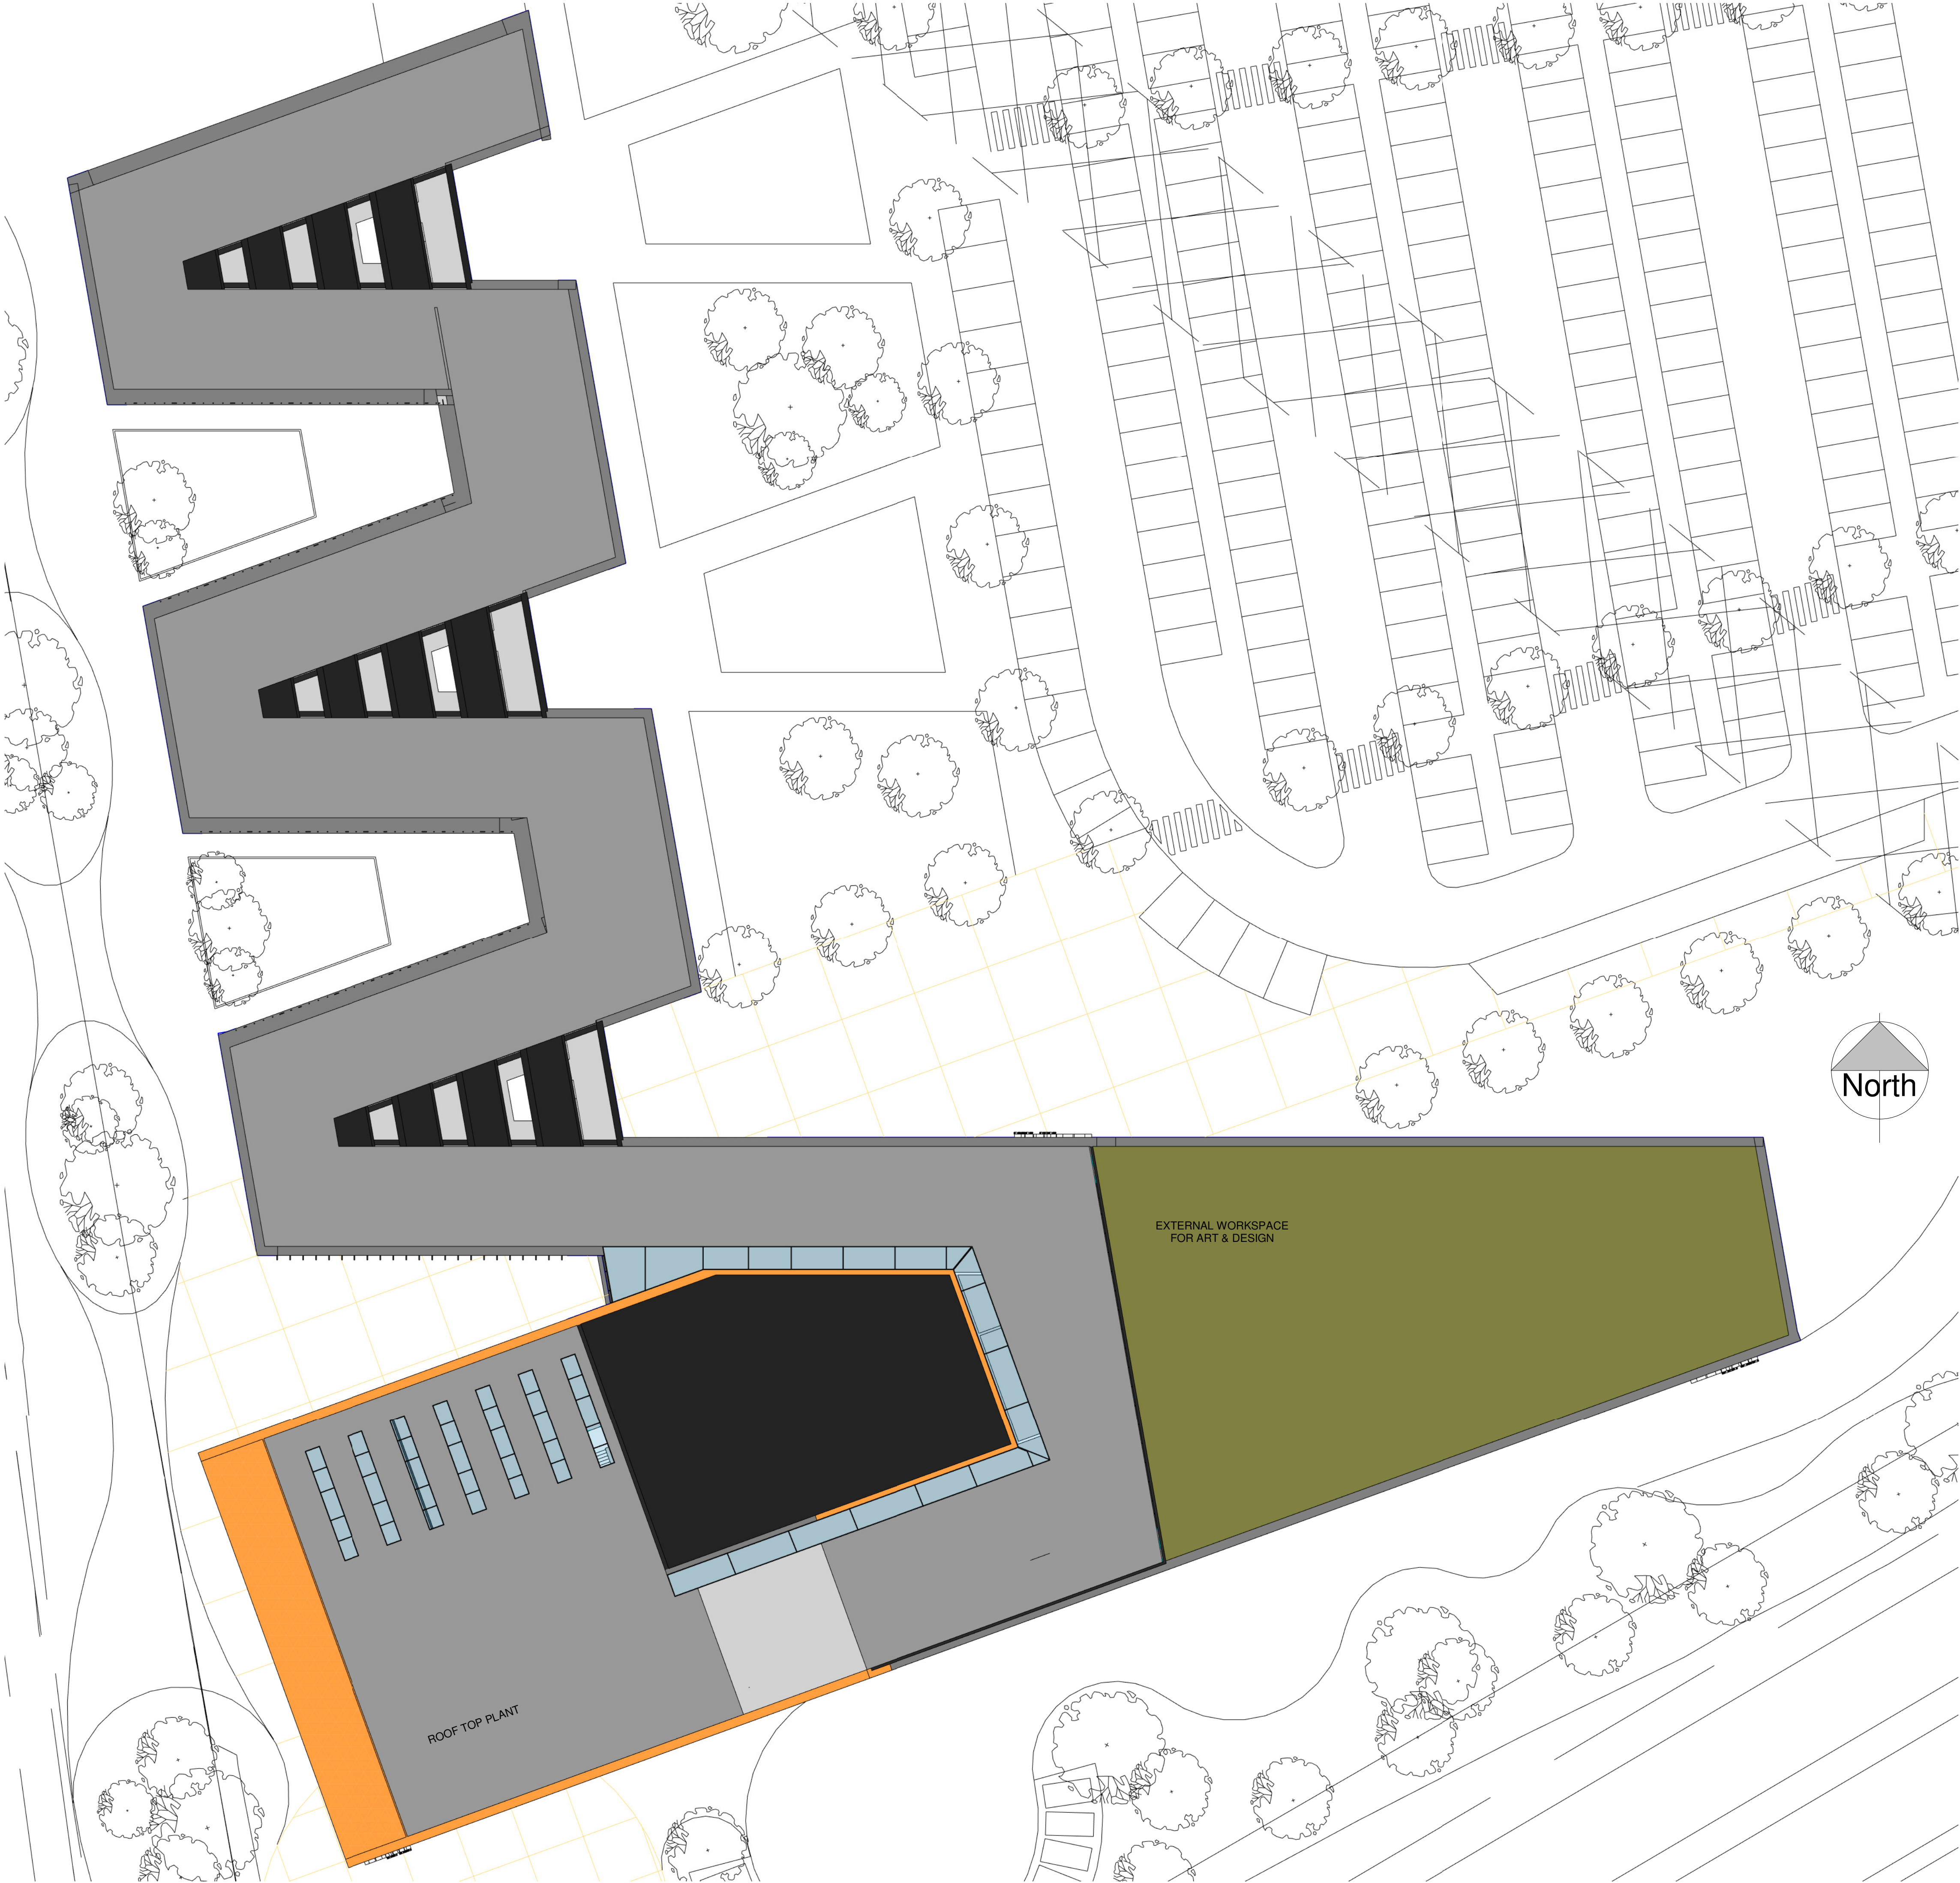

H	Plans updated as requested by Planing Officer	2014.09.05
G	Outline Planning	2014.08.26
F	Updated follwoing NPTC Heads Review	2014.04.04
E	Updated following NPTC area review	2014.03.21
No.	Description	Date

Drawing Status
FOR OUTLINE PLANNING

RiO architects

Y Stiwdio, 21a Allensbank Road, Cardiff, CF14 3PN
Tel. 44 (0) 2920 250066
Web. www.rioarchitects.com
Email. studio@rioarchitects.com

Client:
Grwp NPTC Group

Project Name:
New College Campus

Drawing Title:
Roof

Scale: 1 : 250
Drawn By: JM Checked By: RR
Drawn Date: April 2014 Checked Date:

Job No: 0242	Drawing No: AL 04	Rev:H
--------------	-------------------	-------