


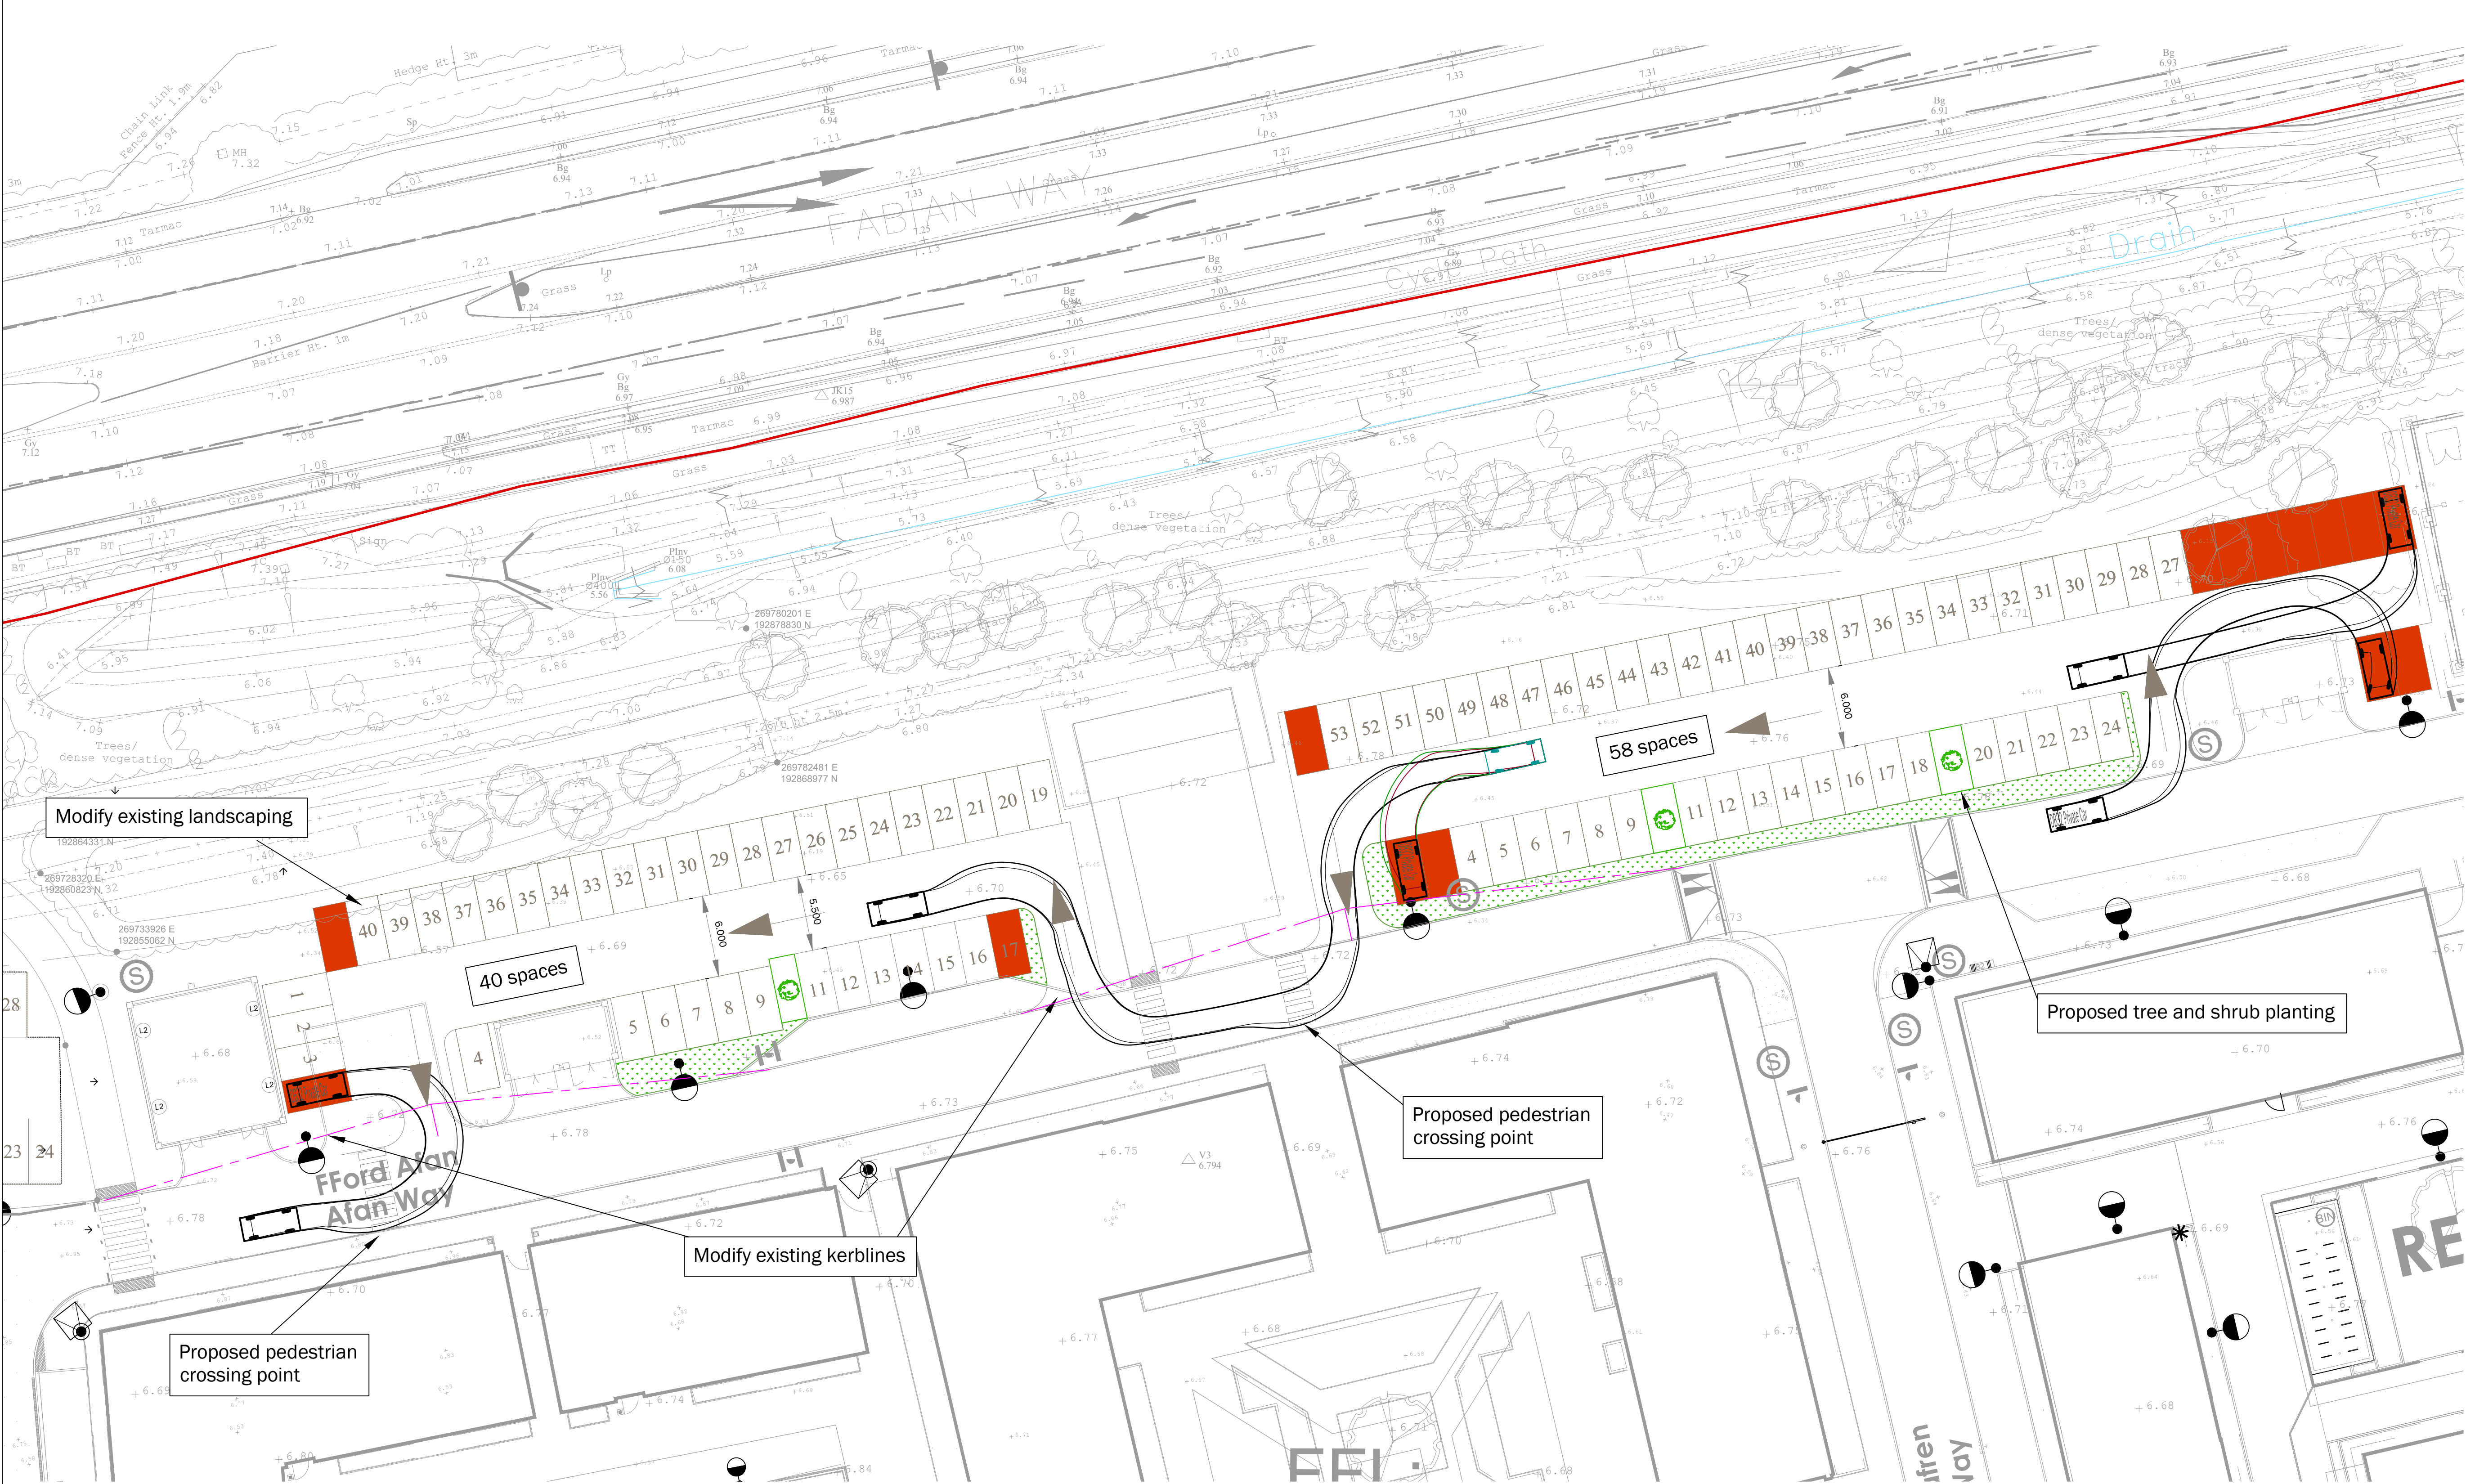

DB32 Private Car

Overall Length	4.223m
Overall Width	1.715m
Overall Body Height	1.392m
Min Body Ground Clearance	0.253m
Max Track Width	1.929m
Lock to lock time	4.00s
Kerb to kerb Turning Radius	5.780m

KEY

- Proposed Additional Parking Bays
- Proposed Tree/Shrub planting area
- Landscaping
- 20mph Visibility Splay (2.4 x 25m)

Visibility splay - Indicating suitable visibility for one of two way traffic

DRAFT FOR DISCUSSION

B	30.08.18	Layout reconfigured	CB
A	16.08.18	Layout reconfigured	CB
REV	DATE	REVISION NOTE	BY

PJA ENGINEERING

Seven House, 18 High Street, Longbridge, Birmingham B31 2UG, Tel: 0121 516 5184

CLIENT

St Modwen Developments

PROJECT

Swansea University Campus Phase 2

DRAWING TITLE

Proposed Campus Parking Strategy

DRAWING ISSUE STATUS

PRELIMINARY

JOB CODE STAGE DRAWING NO. REVISION

02742 - P - SK915 - B

Revision State : P - Prelim / T - Tender / C - Construction

CLIENT REF

SCALE DESIGNED CHECKED DATE

A1@ 1:250 CB DMcC 25.07.18