



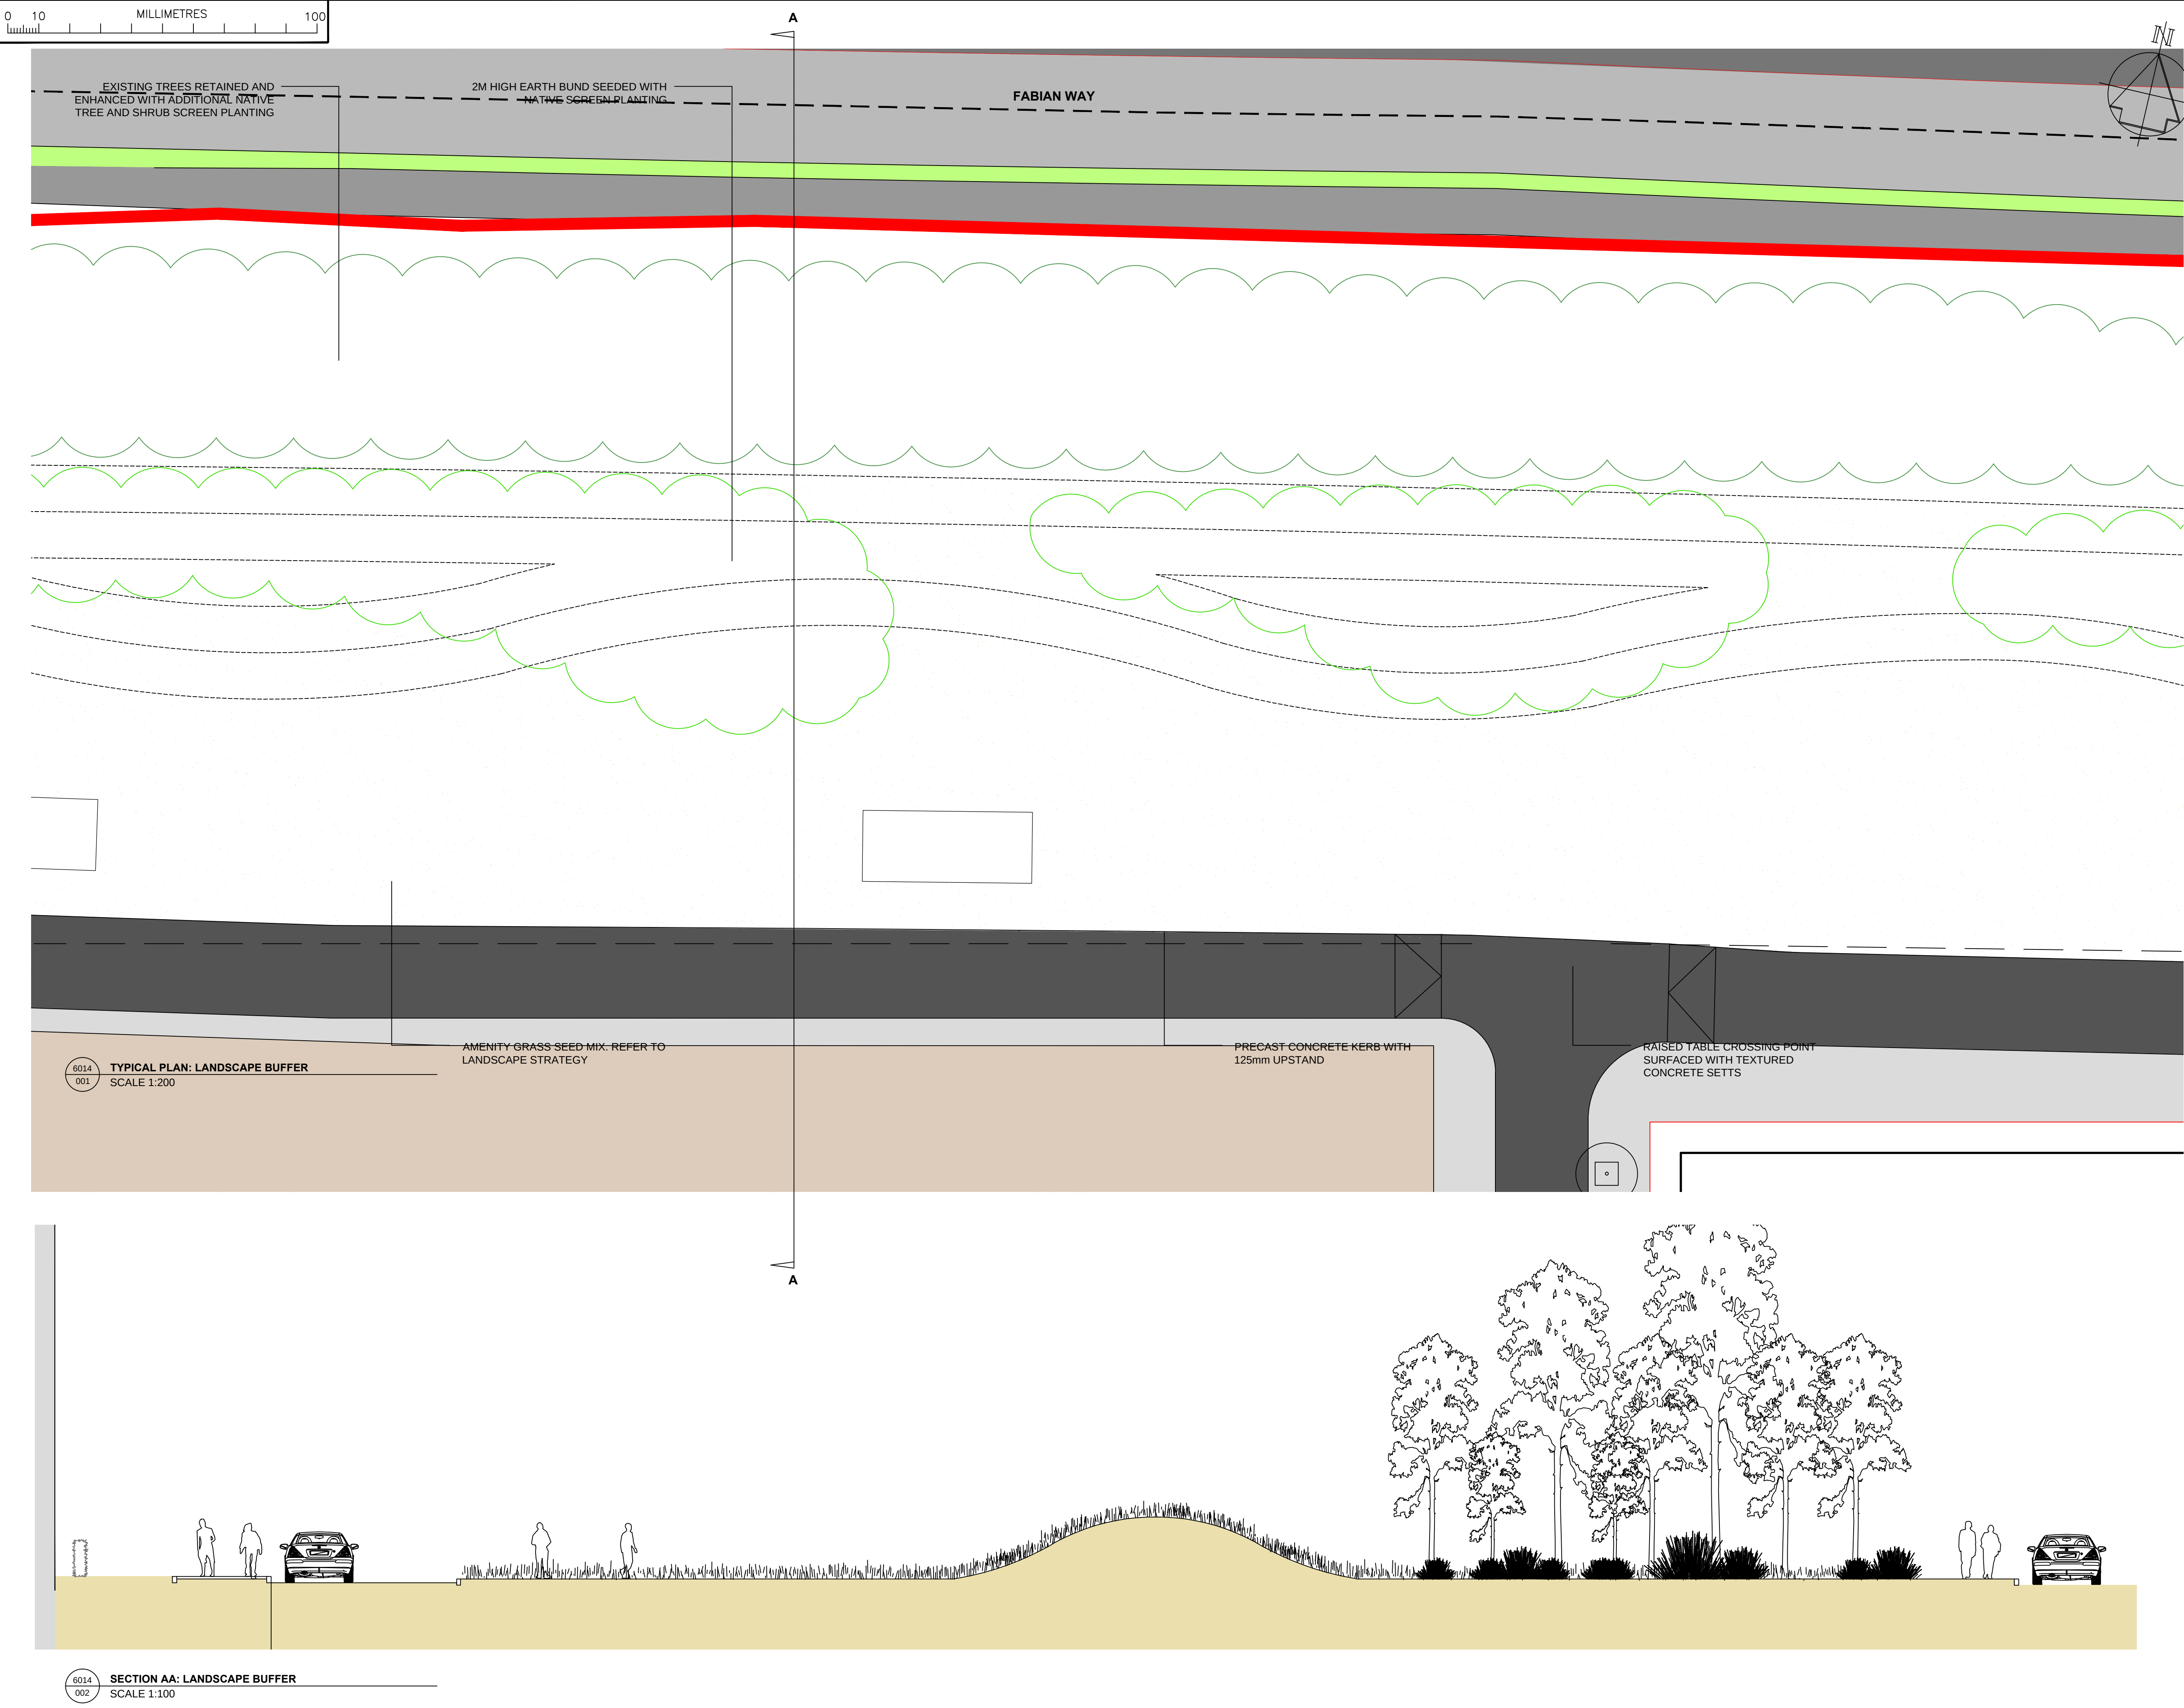

ATKINS

KEY PLAN

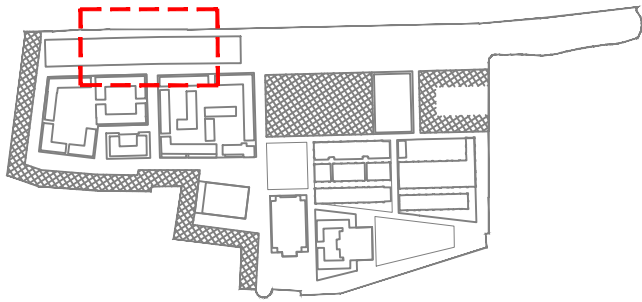

NOT TO SCALE

A	PLOT BOUNDARIES UPDATED	DC	12/09/12	MH	MH
REV	DESCRIPTION	BY	DATE	CHK'D	AUTH

A	FOR PLANNING	MH	12/09/12		
-	FOR COMMENT	MH	09/05/12		
REV	PURPOSE OF ISSUE	AUTH	DATE		

ATKINS

Atkins Limited
The Axis
10 Holiday Street
Birmingham
West Midlands
B1 1TF
Telephone +44(0)121 483 5000
Fax +44(0)121 483 5252

CLIENT:

ST.MODWEN

PROJECT:
BAY SCIENCE AND INNOVATION CAMPUS

TITLE:
LANDSCAPE & PUBLIC REALM
LANDSCAPE BUFFER

SCALE:	ORIGINAL SIZE	DESIGNED:	DRAWN:	CHECKED:	AUTHORISED:
VARIABLES	A1	DR	DR	PV	MH
OFFICE:	DATE:	DATE:	DATE:	DATE:	DATE:
BHAM	09/05/12	09/05/12	09/05/12	09/05/12	09/05/12

PROJECT NO. AREA: DIVISION: DRG NO. REV:

5104896 - SBC - DWG - DE - 6014 / A