



EXISTING NORTH WEST ELEVATION FROM SERVICE AREA AND CAR PARK

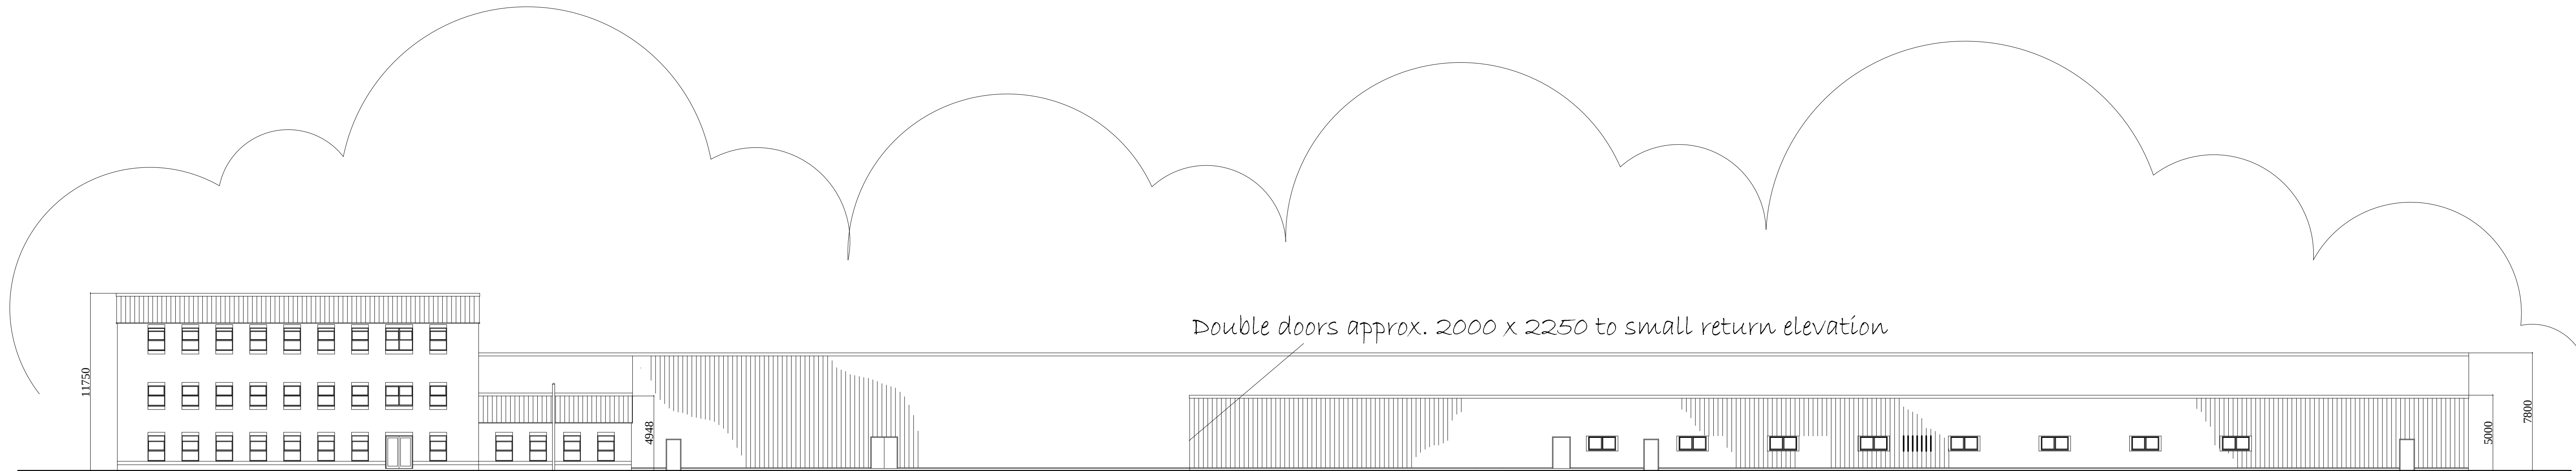

EXISTING SOUTH WEST ELEVATION FROM ROAD

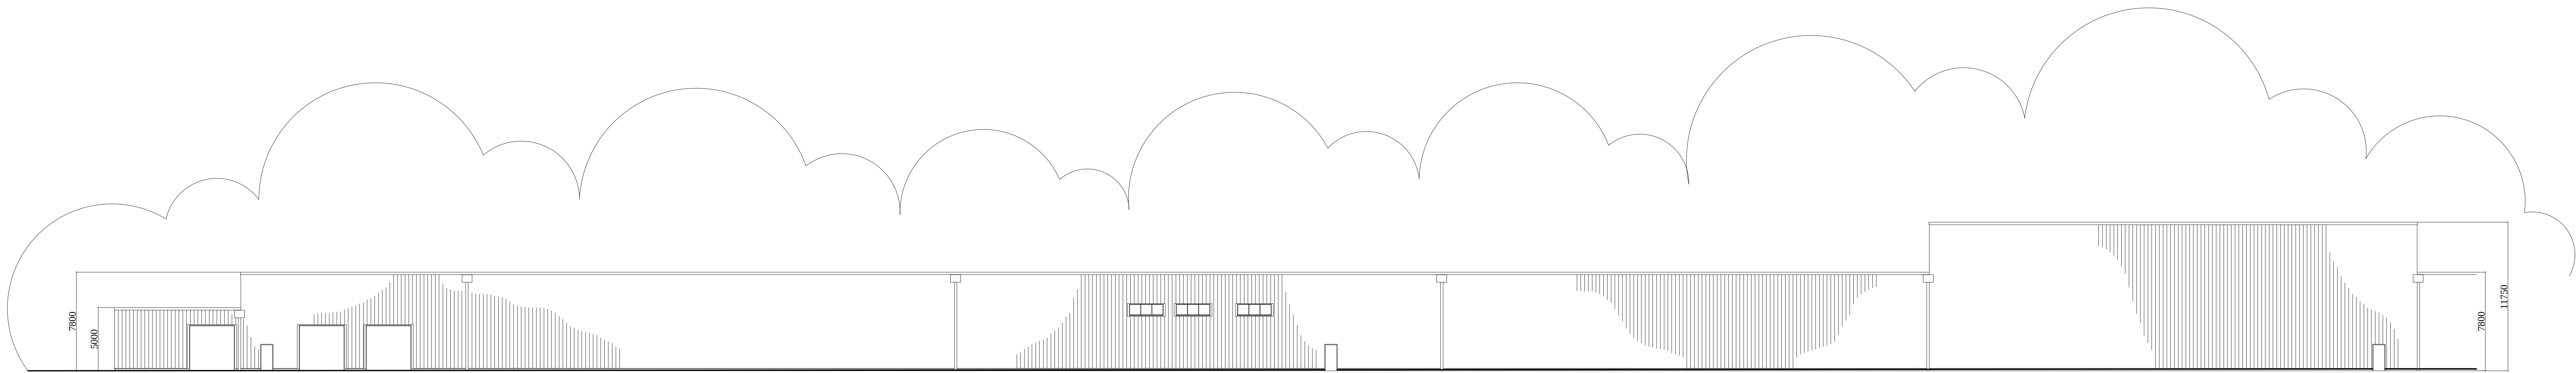

EXISTING NORTH EAST ELEVATION FROM SERVICE ROAD

MATERIALS SCHEDULE
WHITE PROFILED VERTICAL CLADDING AND FASCIAS
RED / GREY / BLUE WINDOW AND DOOR TRIMS
GREY BRICK AND WINDOWS TO OFFICES