


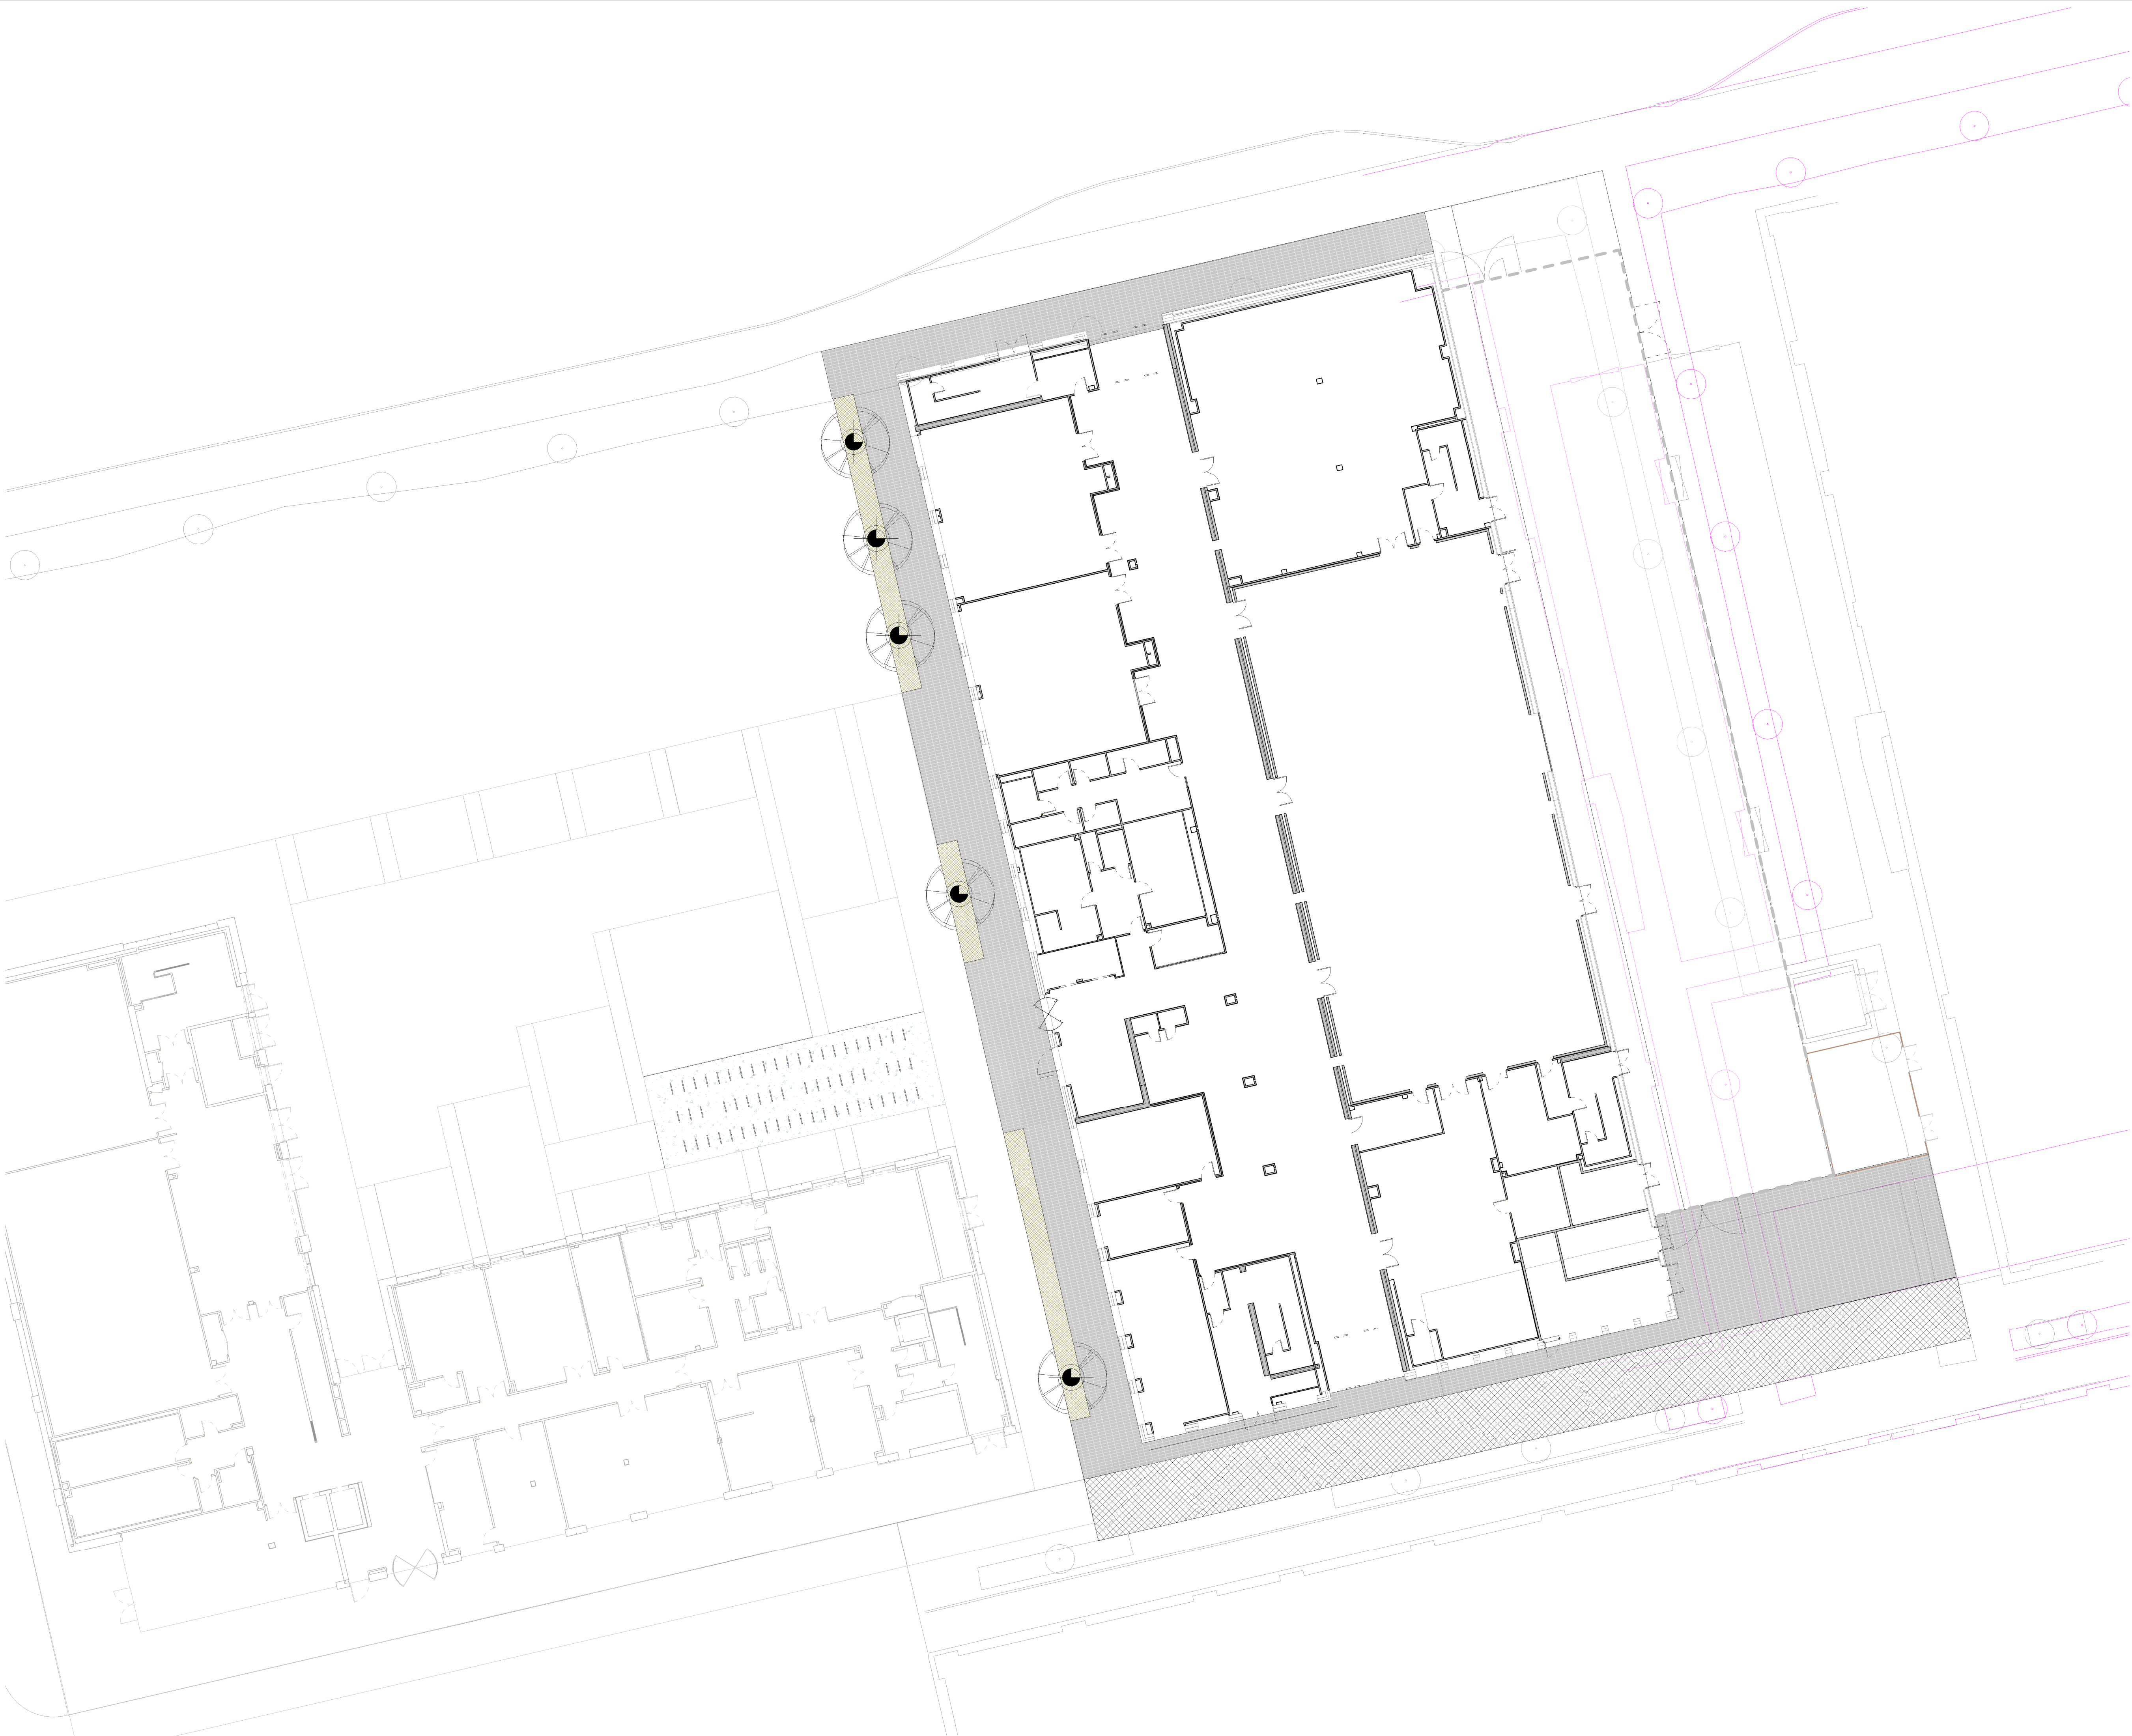

LANDSCAPE KEY

TOPSOIL

Topsoil requirements to BS 3882.
Topsoil depth to shrub and ornamental grass
planting areas to be 150mm depth.

Heavy standard tree

approx pit size 1000 x 1000 x 900mm
depth

OUTLINE SPECIFICATION:

TOPSOIL subject to full N.B.S. specification.

TOPSOIL REQUIREMENTS TO PLANTING AREAS

Topsoil requirements to BS 3882:2015

Topsoil depth to grass areas - 150mm min.

See Tree Pits notes for topsoil to tree pits.

1. Soil conditioner if required, dependent on topsoil analysis results

- Incorporate 75mm depth of soil conditioner into topsoil during cultivation.

Subsequently water as necessary to all planting to ensure establishment.

Handle topsoil in the driest conditions possible. Do not handle during or after heavy rainfall or when it is wetter than the plastic limit (less 3% to BS 1377-2)

2	Revised inline with comments	15.10.18	CP	AE
1	First issue	05.04.2018	CP	AE
Rev	Description	Date	Dr by	App by
Author		04/05/18	approved by	Approver

AHR

AHR Architects Ltd
First Floor
Victoria House
Victoria Quay
Shrewsbury
SY1 1HH
United Kingdom

T +44(0)1743 283000
F +44(0)1743 232717
E shrewsbury@ahr-global.com
www.ahr-global.com

client name		
Swansea University		
project		
Swansea University, IMPACT, Landscape		
drawing		
TOPSOIL PLAN		
computer file		plot date
C:\Revit Projects\IMPACT\00682-AHR-ZZ-ZZ-MG-L-Site AE 01.rvt		
project number	scale	
2015.00682.002	1 : 200	@A1
drawing number	rev	issue status
AHR-LA-90-105	2	INFO
This drawing is to be read in conjunction with all related drawings. All dimensions must be checked and verified on site before commencing any work or producing shop drawings. The originator should be notified immediately of any discrepancy. This drawing is copyright and remains the property of AHR.		