


Superseded

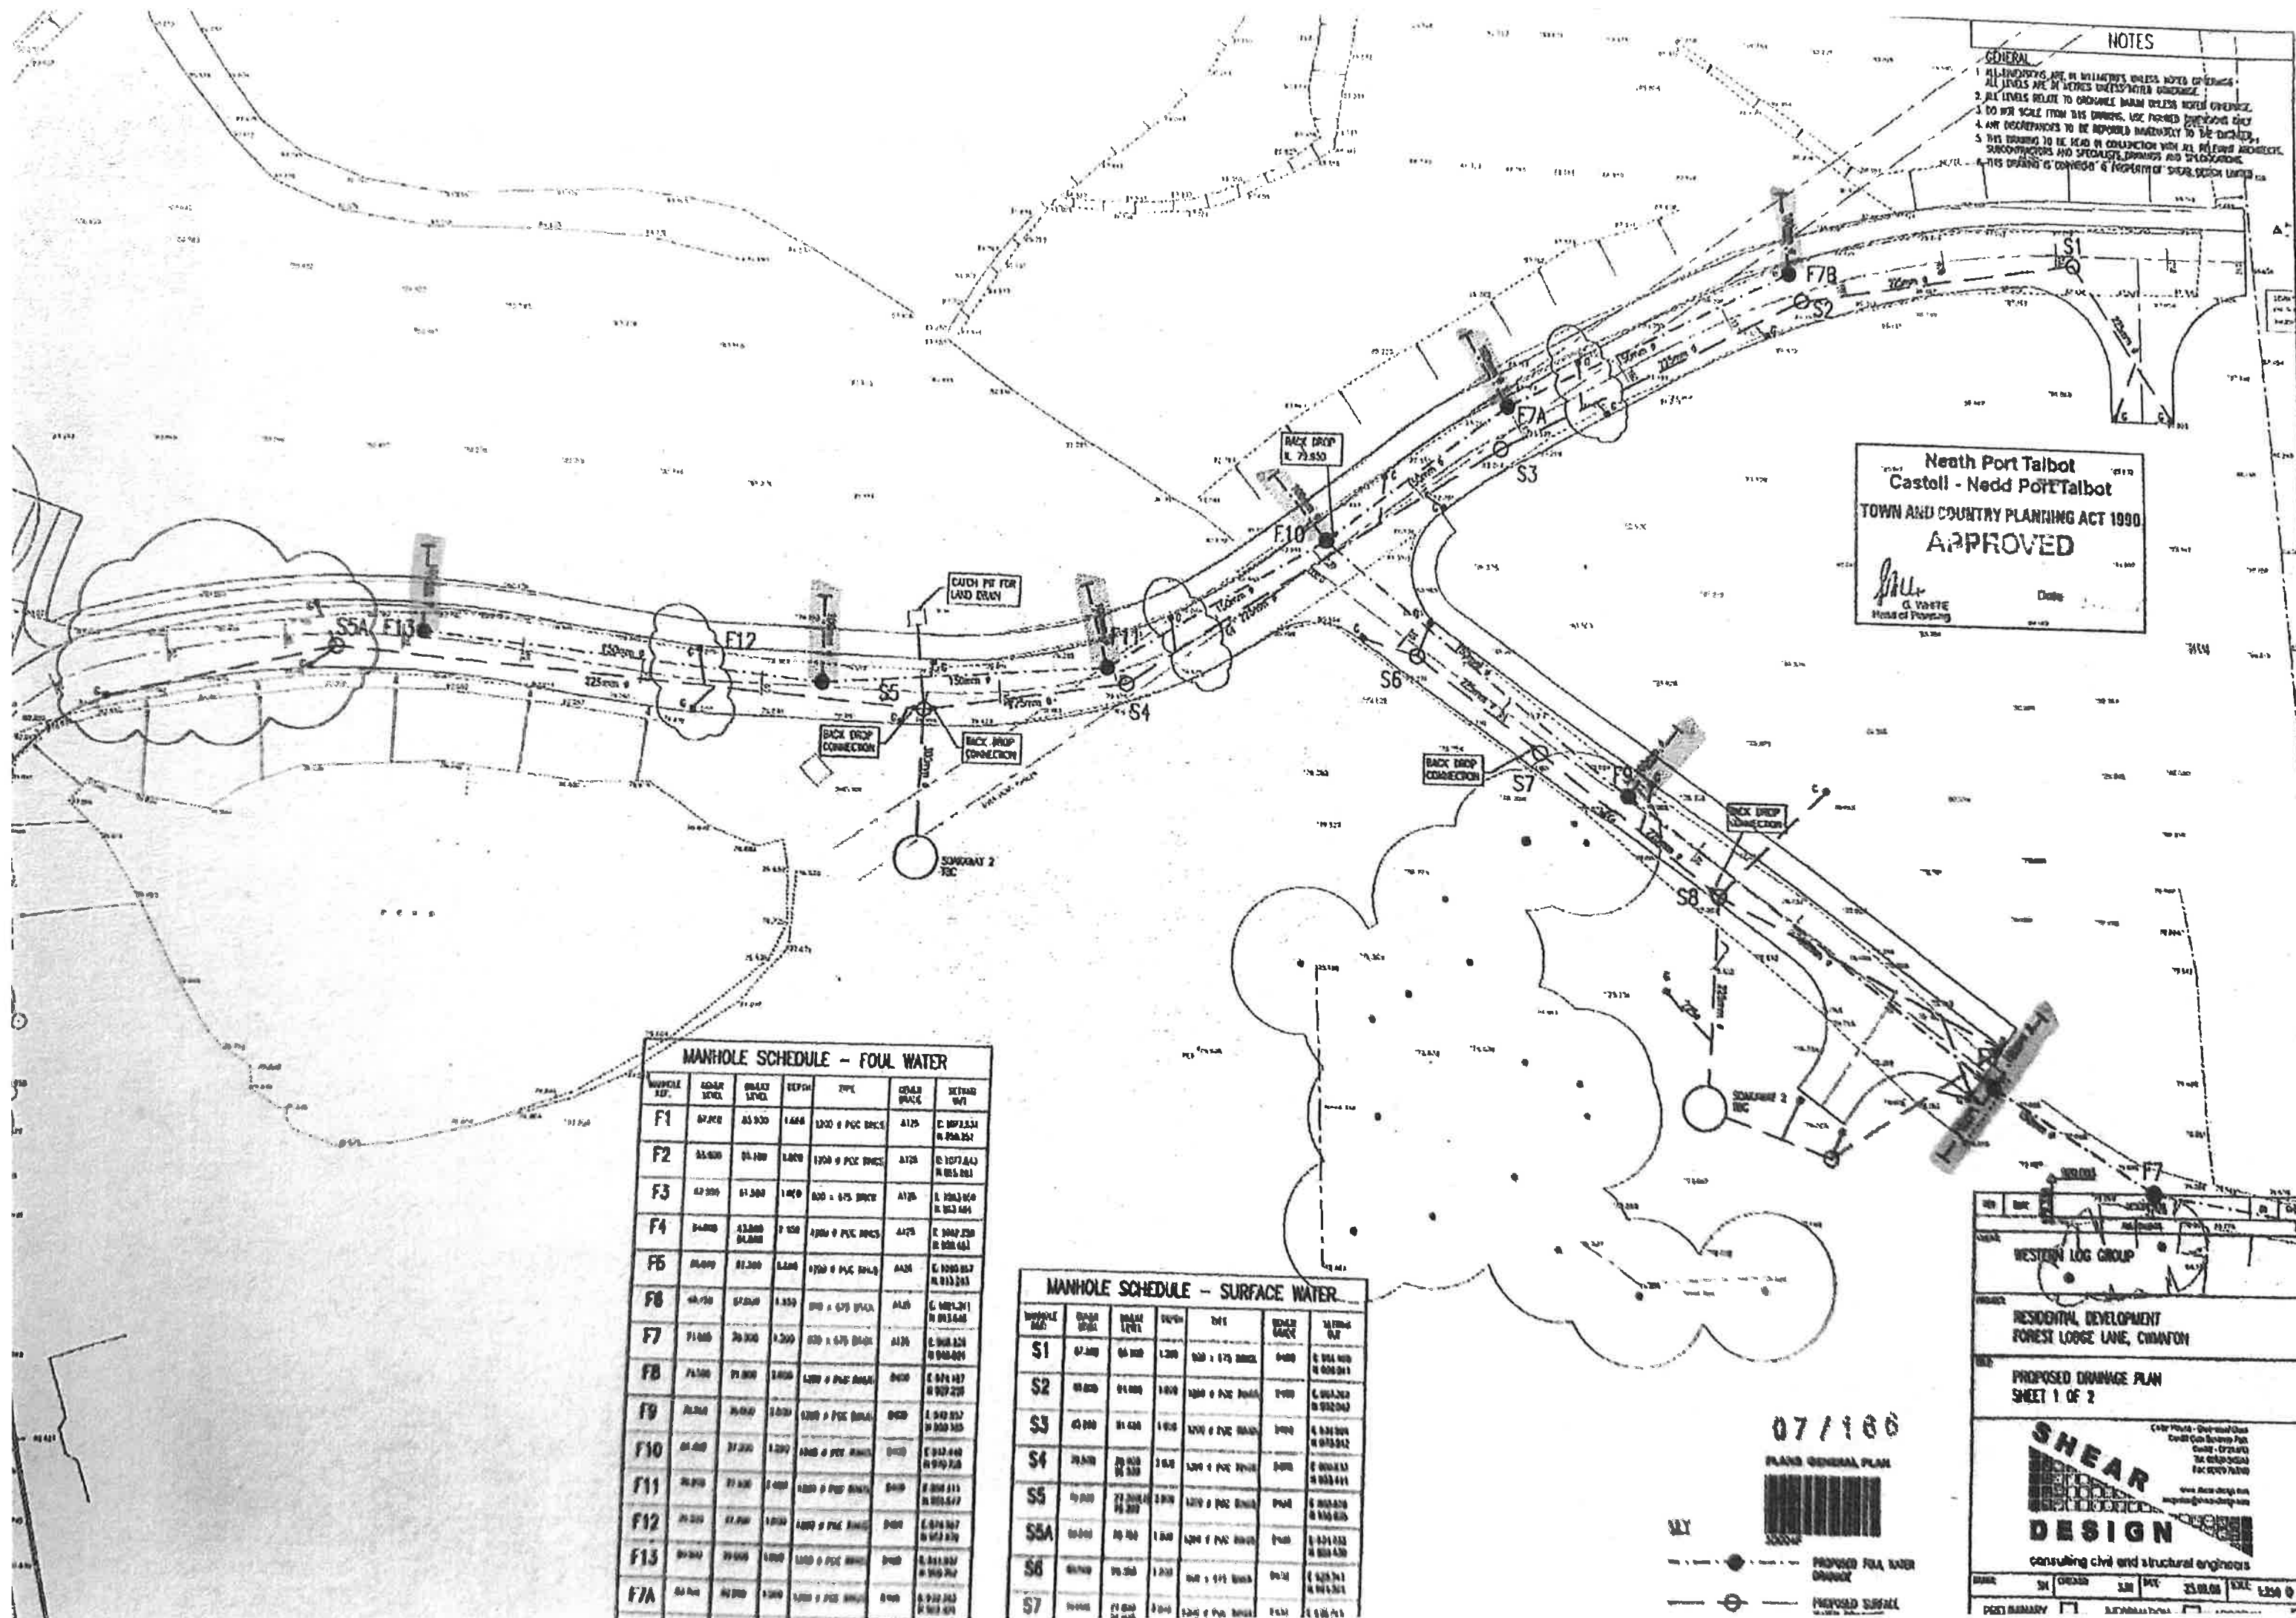

Superseded

A3 DRAINAGE PLAN