


NOTES

1. All dimensions in millimetres unless otherwise stated.

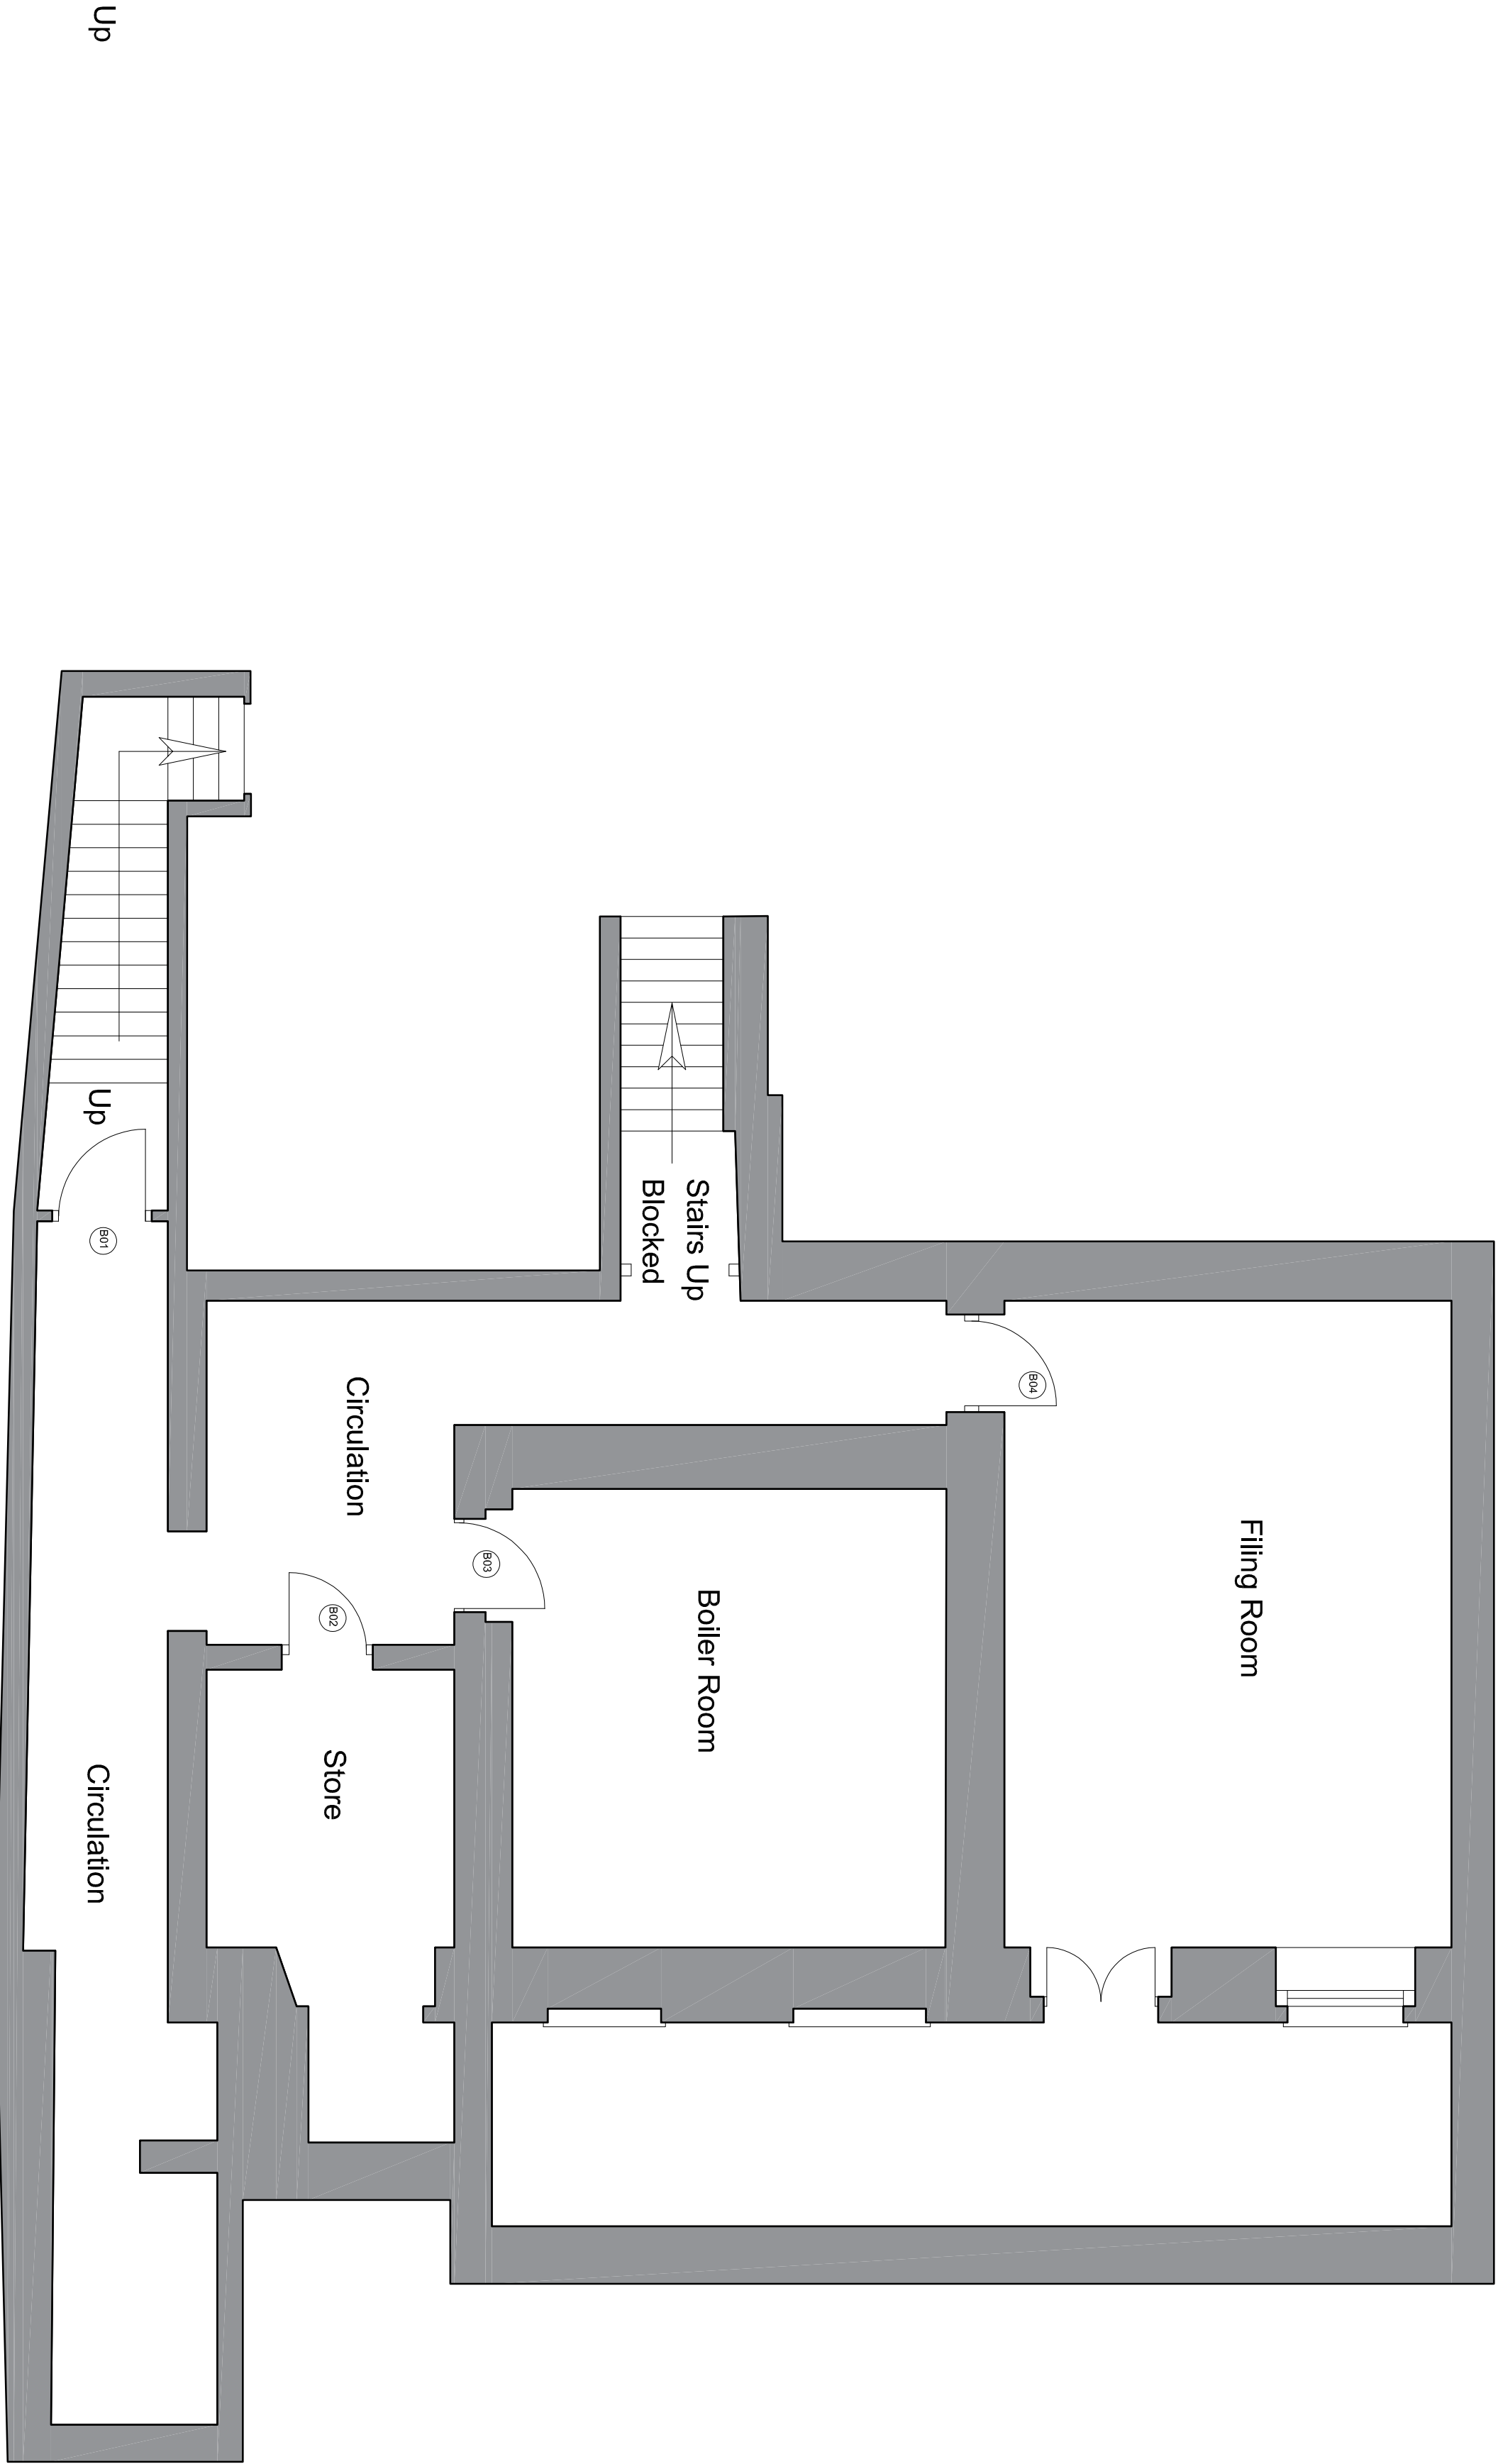

PROPOSED BASEMENT



Neath Port Talbot
Castell-nedd Port Talbot
County Borough Council Cynghor Swyddfaer Sion

Making a difference
Gwahanlaeth er gwell

PROPERTY & REGENERATION
Gareth Nutt B.Sc(Hons), M.Sc., DMS, FRICS
CORPORATE DIRECTOR OF ENVIRONMENT
THE QUAYS, BRUNEL WAY
BAGLAN ENERGY PARK SA11 2SG
www.npt.gov.uk

Project
8 WIND STREET
NEATH

Drawing Title
PROPOSED PLANS - BASEMENT FLOOR

File No.		Property Ref. No.	
Drawn	WGH	Checked	Approved
Date	MAY 2019	Date	Date
Scales		1:50	
Drawing No.		A1103-05	
		Rev.	