



NOTES

1. All dimensions in millimetres unless otherwise stated.

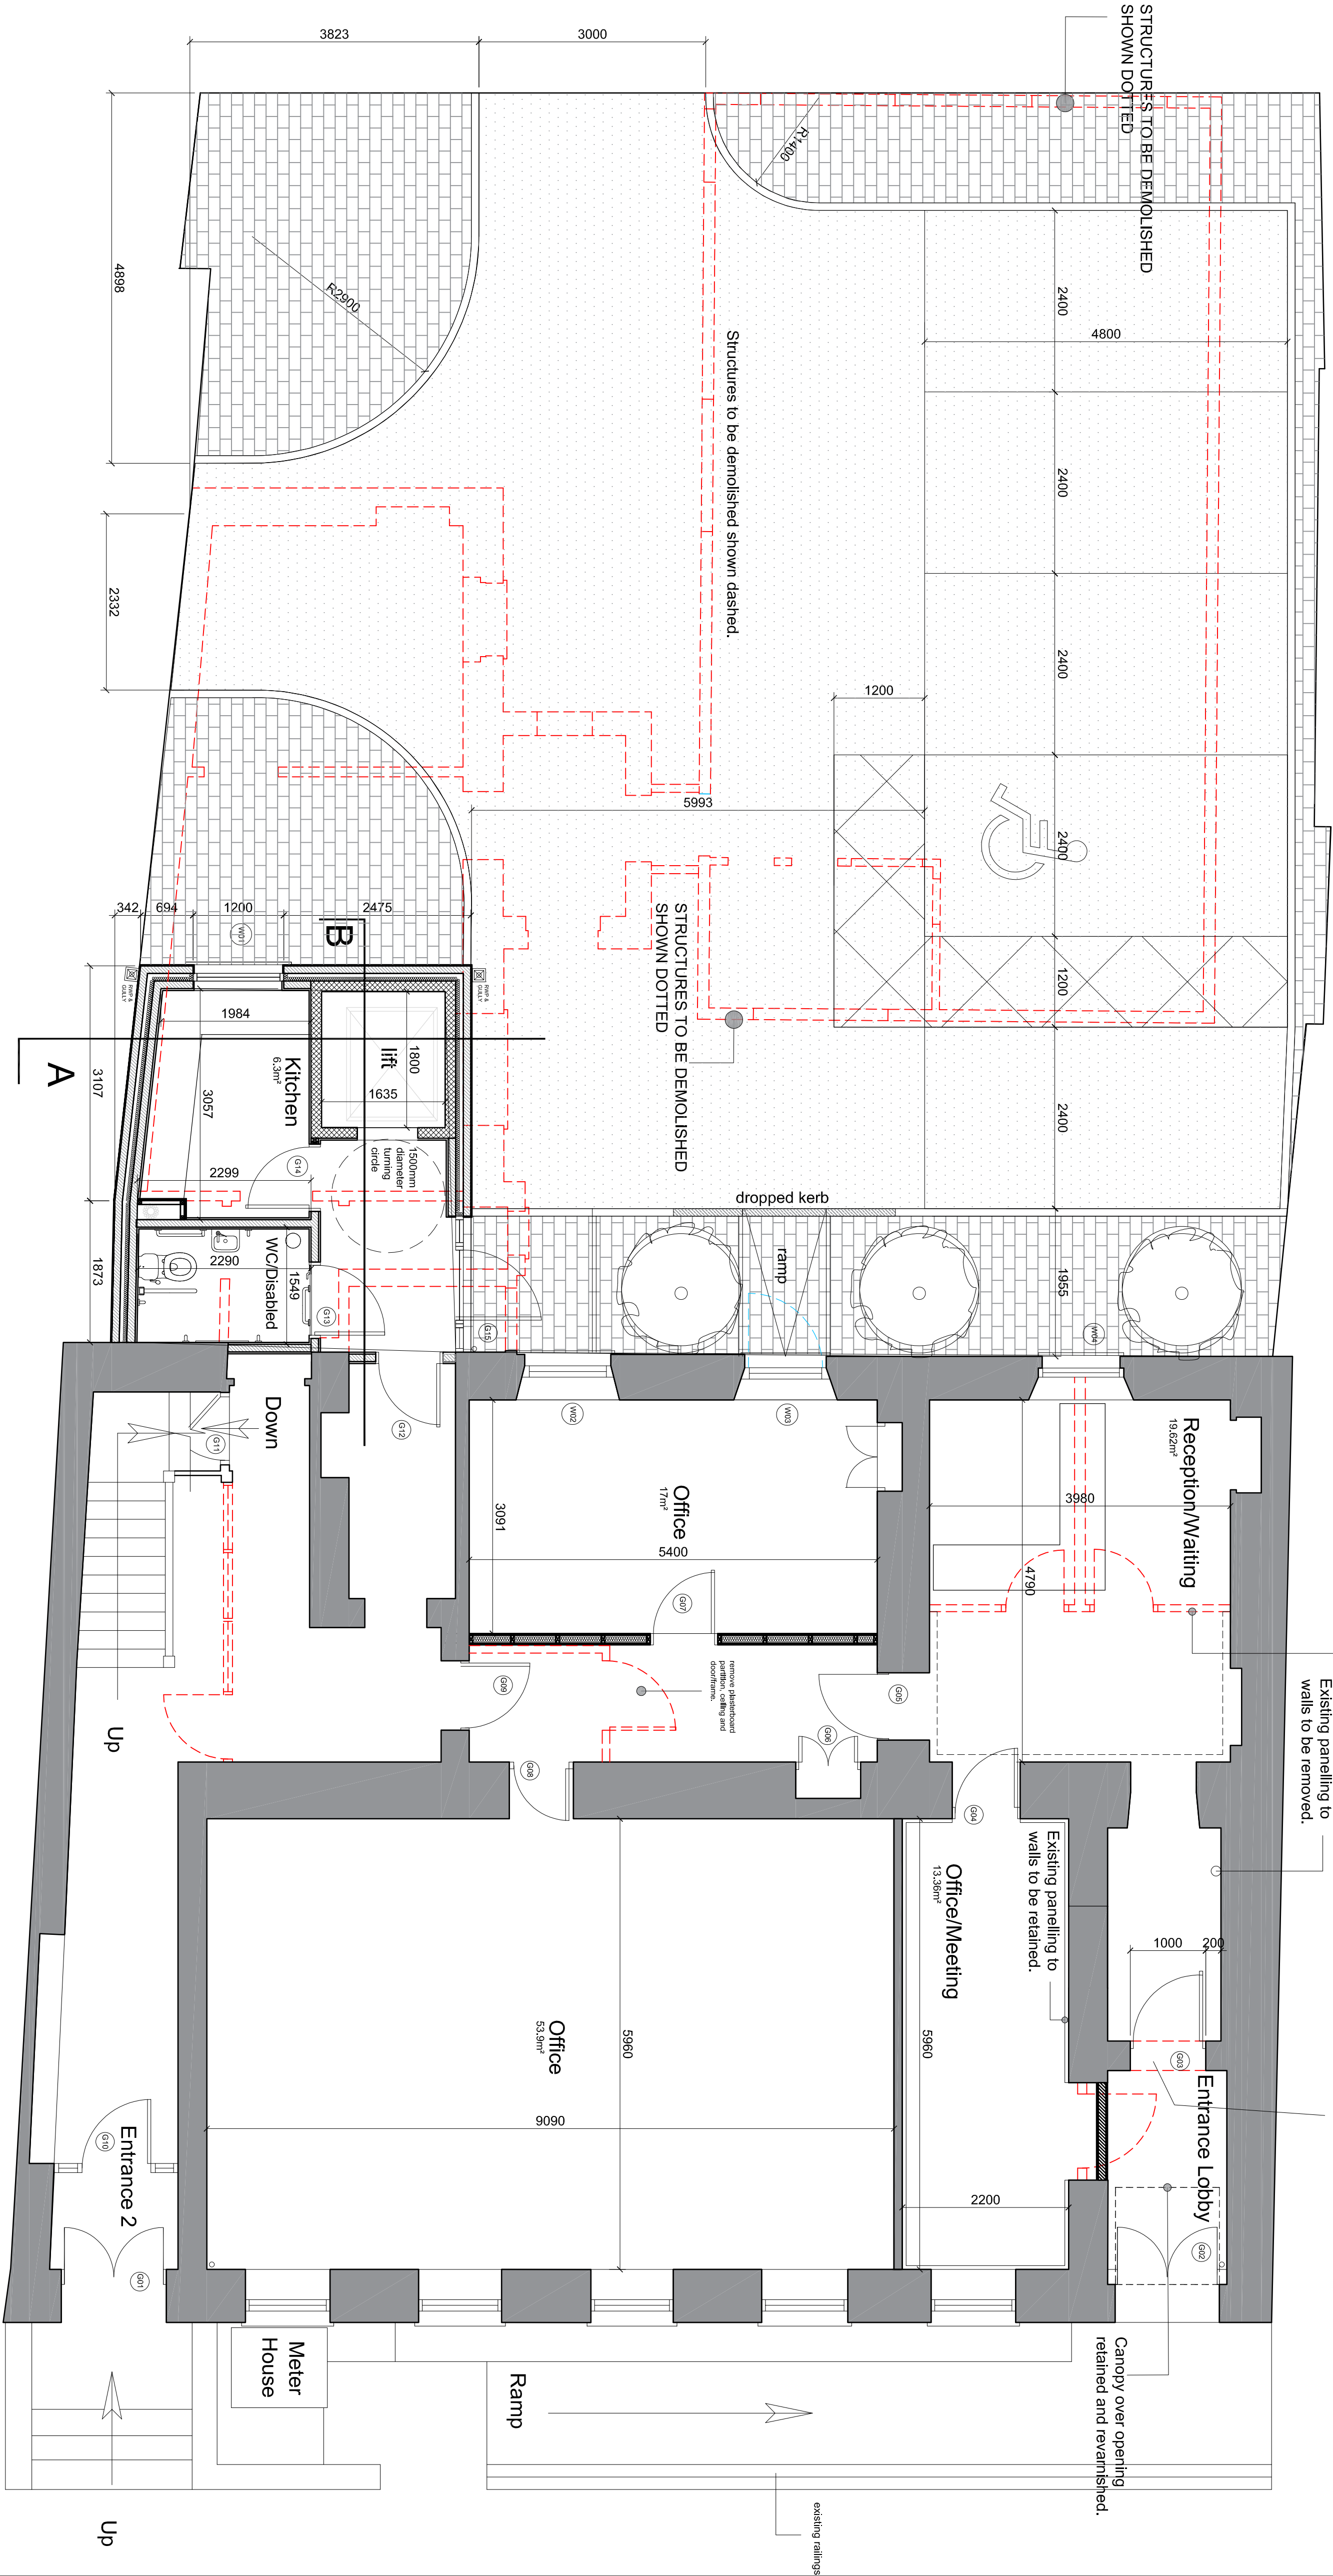


PROPOSED GROUND FLOOR

WALL LEGEND

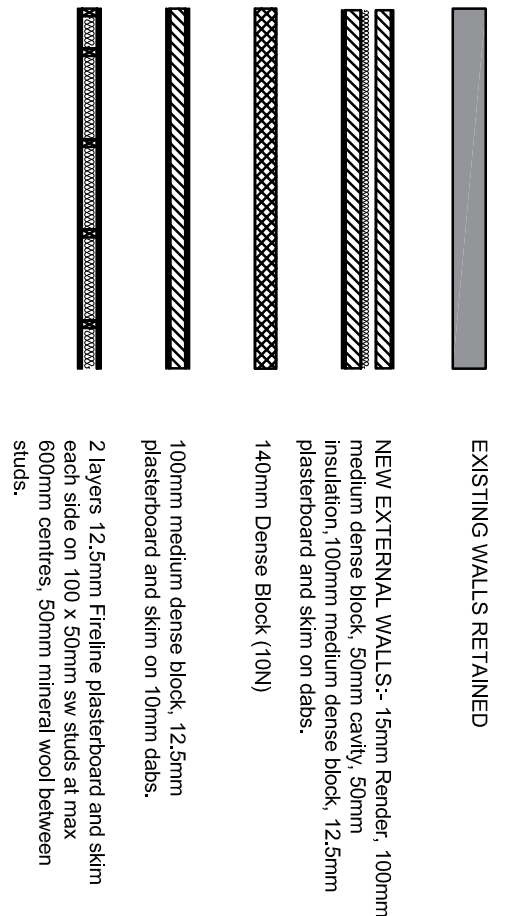

LANDSCAPE LEGEND

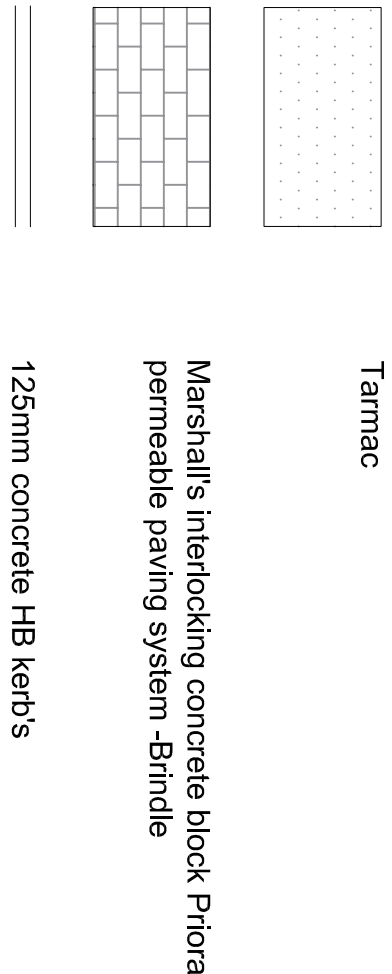

Neath Port Talbot
Castell-nedd Port Talbot
County Borough Council Cynghorir Swyddfa Sir

Making a difference Gwalia'n iaith er gwell

PROPERTY & REGENERATION
Gareth Nutt B.Sc(Hons), M.Sc., DMS, FRICS
CORPORATE DIRECTOR OF ENVIRONMENT
THE QUAYS, BRUNEL WAY
BAGLAN ENERGY PARK SA11 2GG
www.npt.gov.uk

Drawing Title				
8 WIND STREET NEATH				
Drawing Title				
PROPOSED PLANS - GROUND FLOOR				
File No.		Property Ref. No.		
Drawn	WGH	Checked		Approved
Date	MAY 2019	Date		Date
Scales 1:50				
Drawing No.		Rev.		
A1103-06		A		