


Superseded

Land Registry
Official copy of
the plan

Title number **CYM220346**
Ordnance Survey map reference **SS8696SW**
Scale **1:1250**
Administrative area **Neath Port Talbot / Castell-nedd Port Talbot**




©Crown Copyright. Produced by HM Land Registry. Reproduction in whole or in part is prohibited without the prior written permission of Ordnance Survey. Licence Number 100028318.

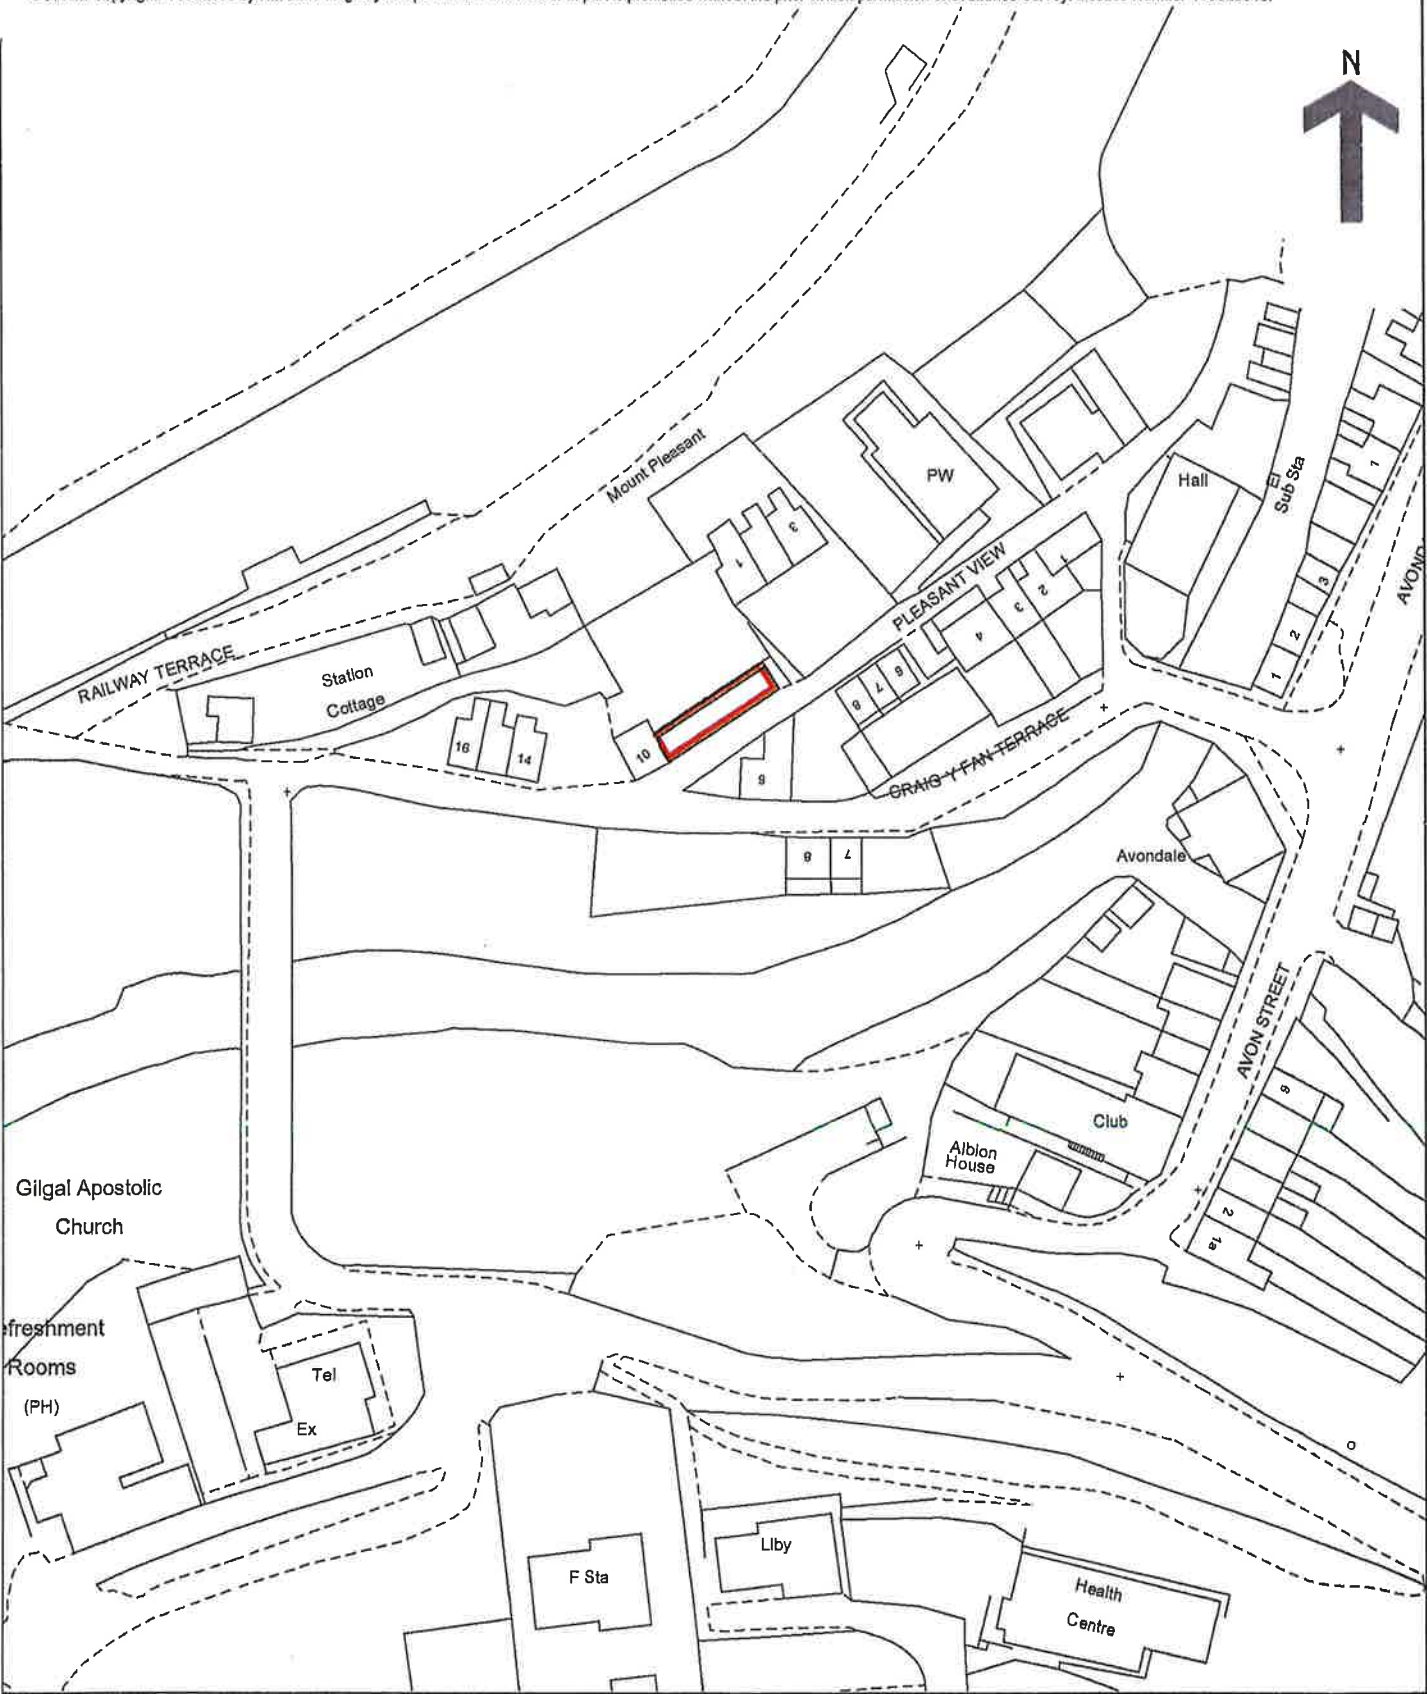

Superseded

Land Registry
Official copy of
the plan

Title number **CYM220346**
Ordnance Survey map reference **SS8696SW**
Scale **1:1250**
Administrative area **Neath Port Talbot / Castell-nedd Port Talbot**

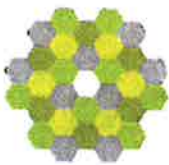

©Crown Copyright. Produced by HM Land Registry. Reproduction in whole or in part is prohibited without the prior written permission of Ordnance Survey. Licence Number 100028318.

