


Proposed Section 01

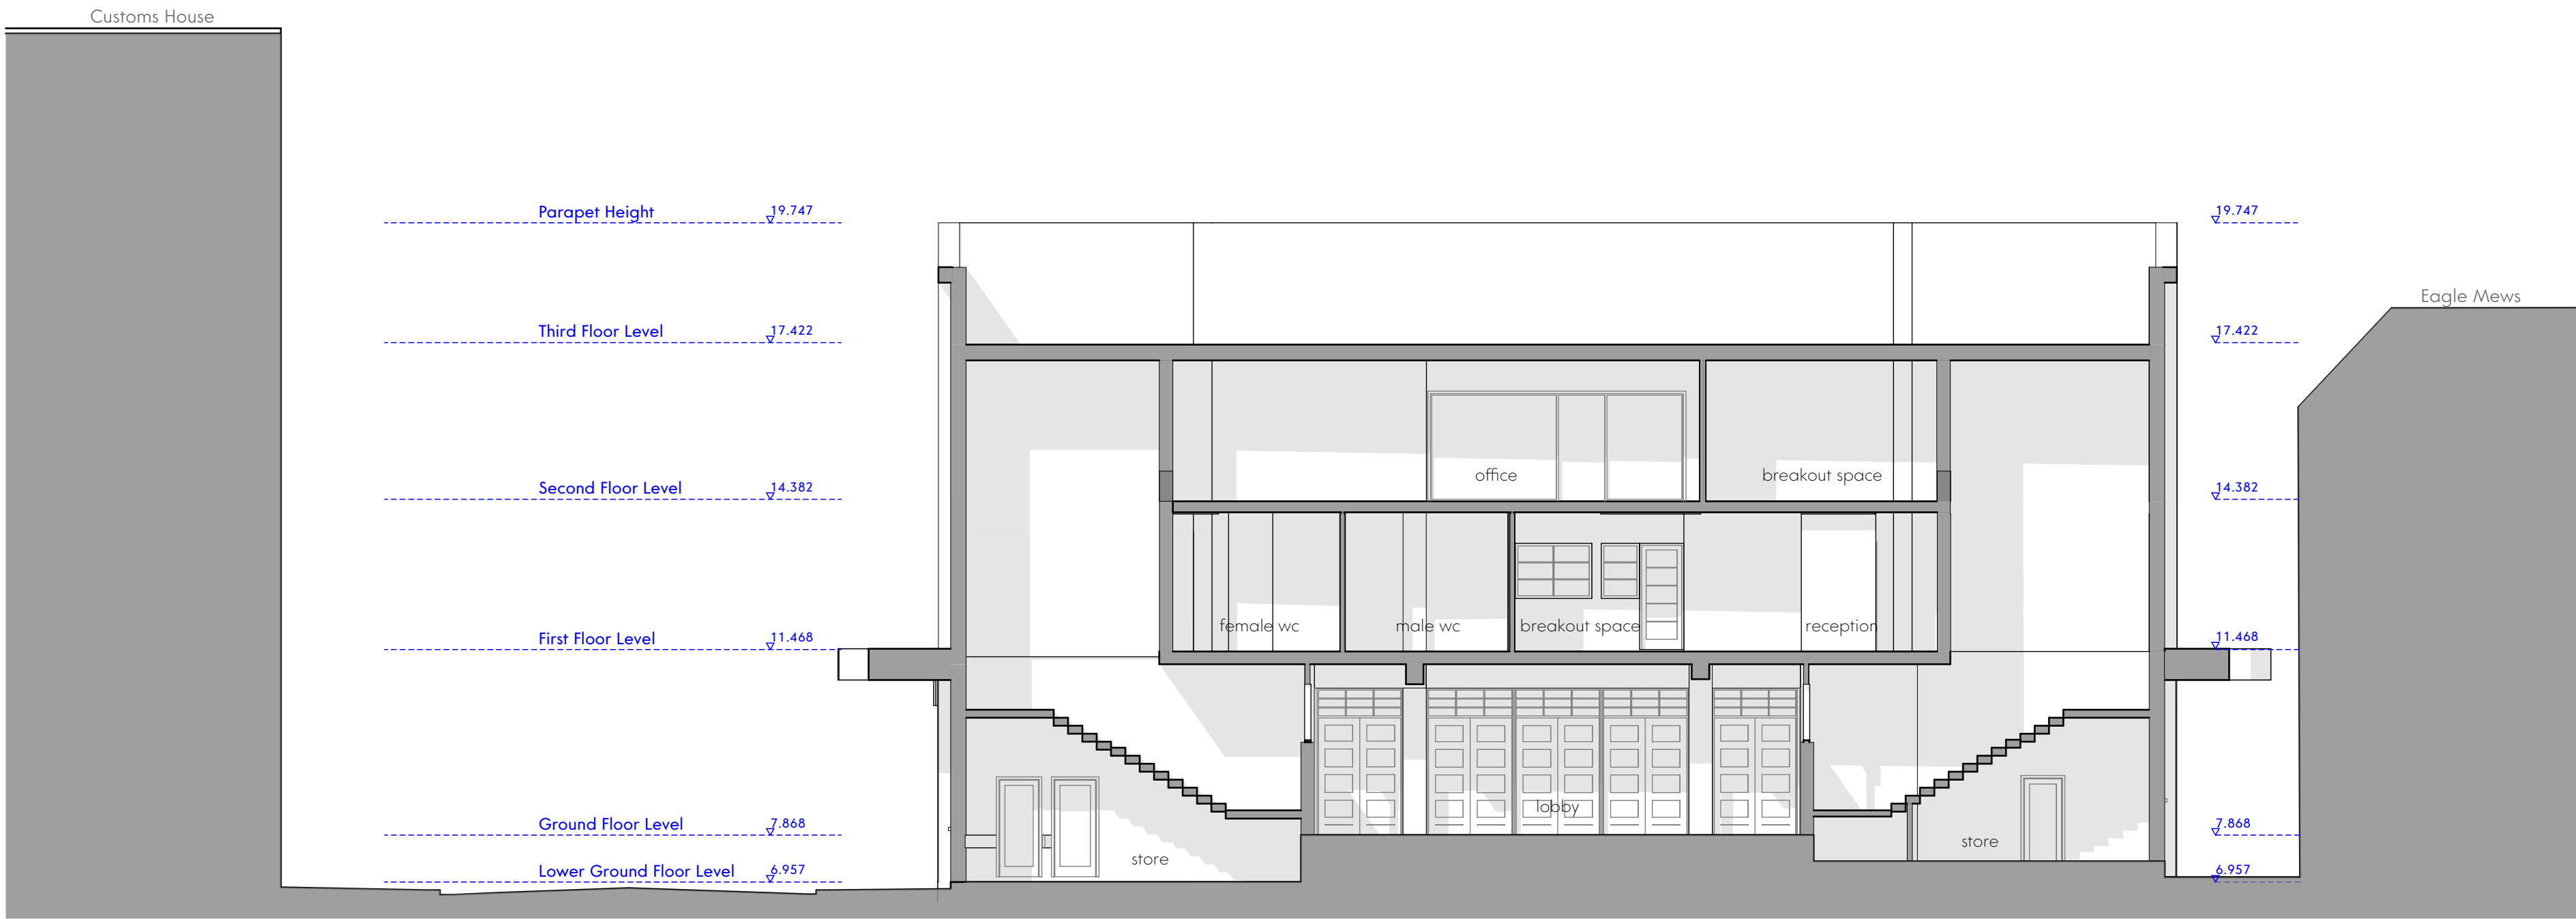

Proposed Section 02