



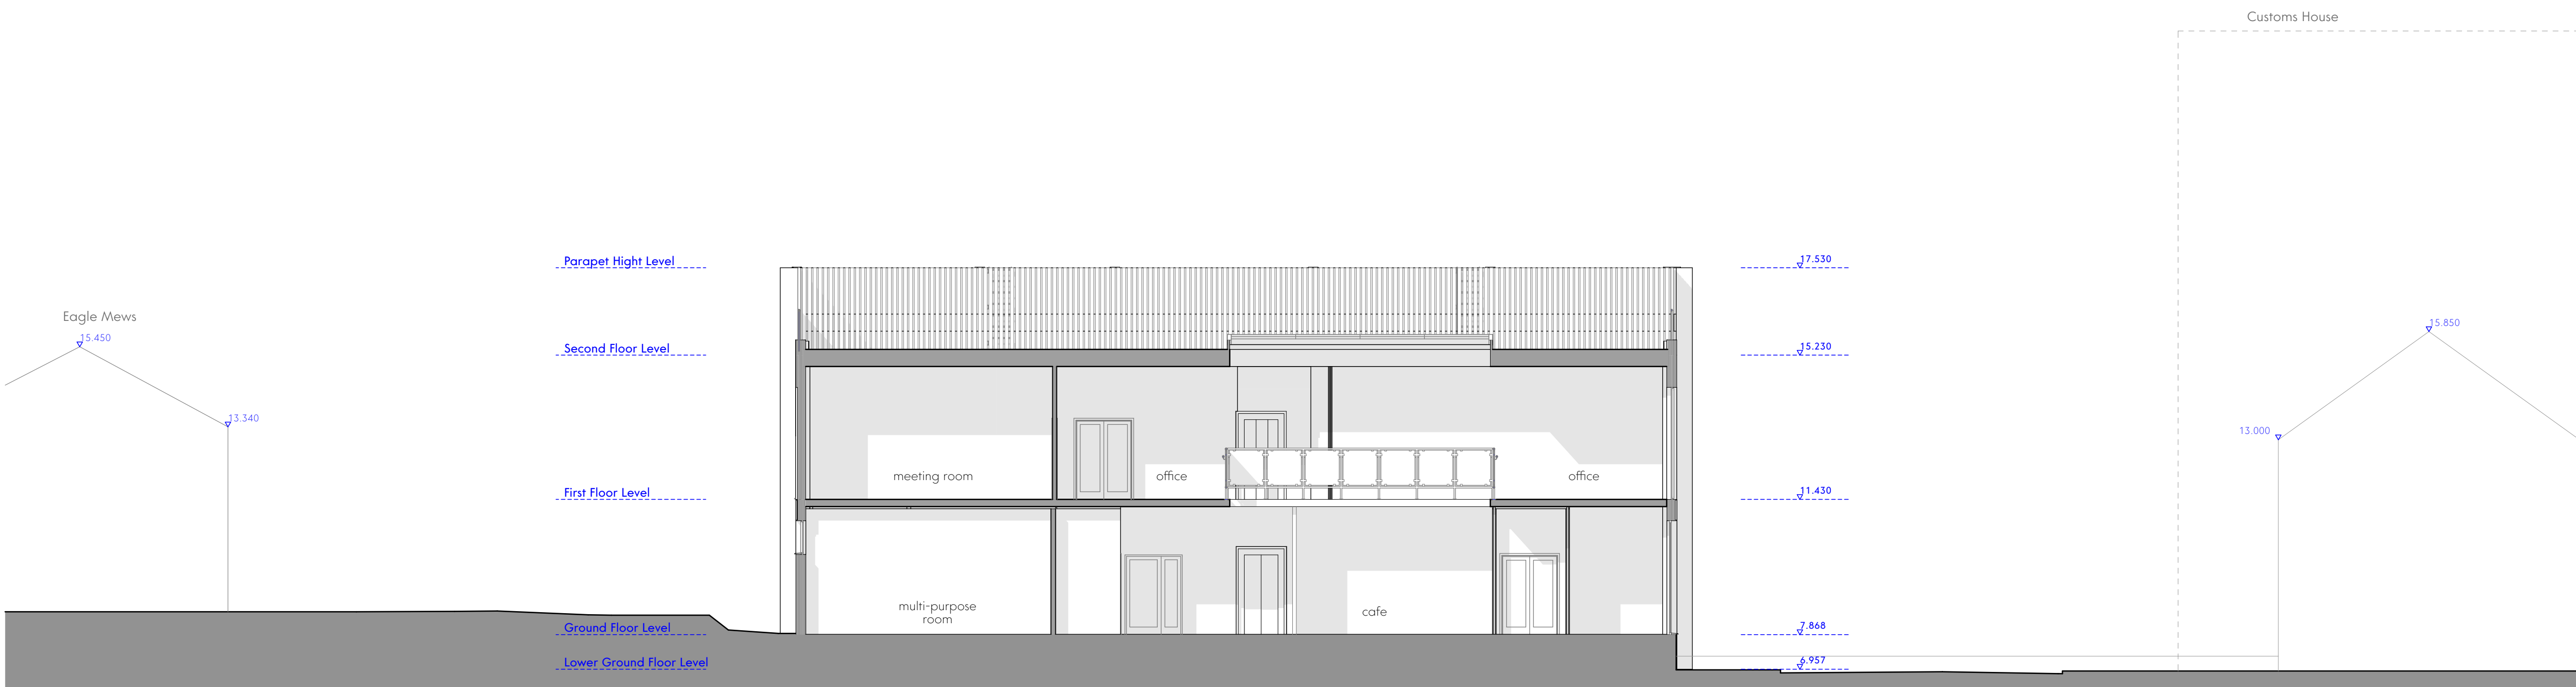

Proposed Section 03

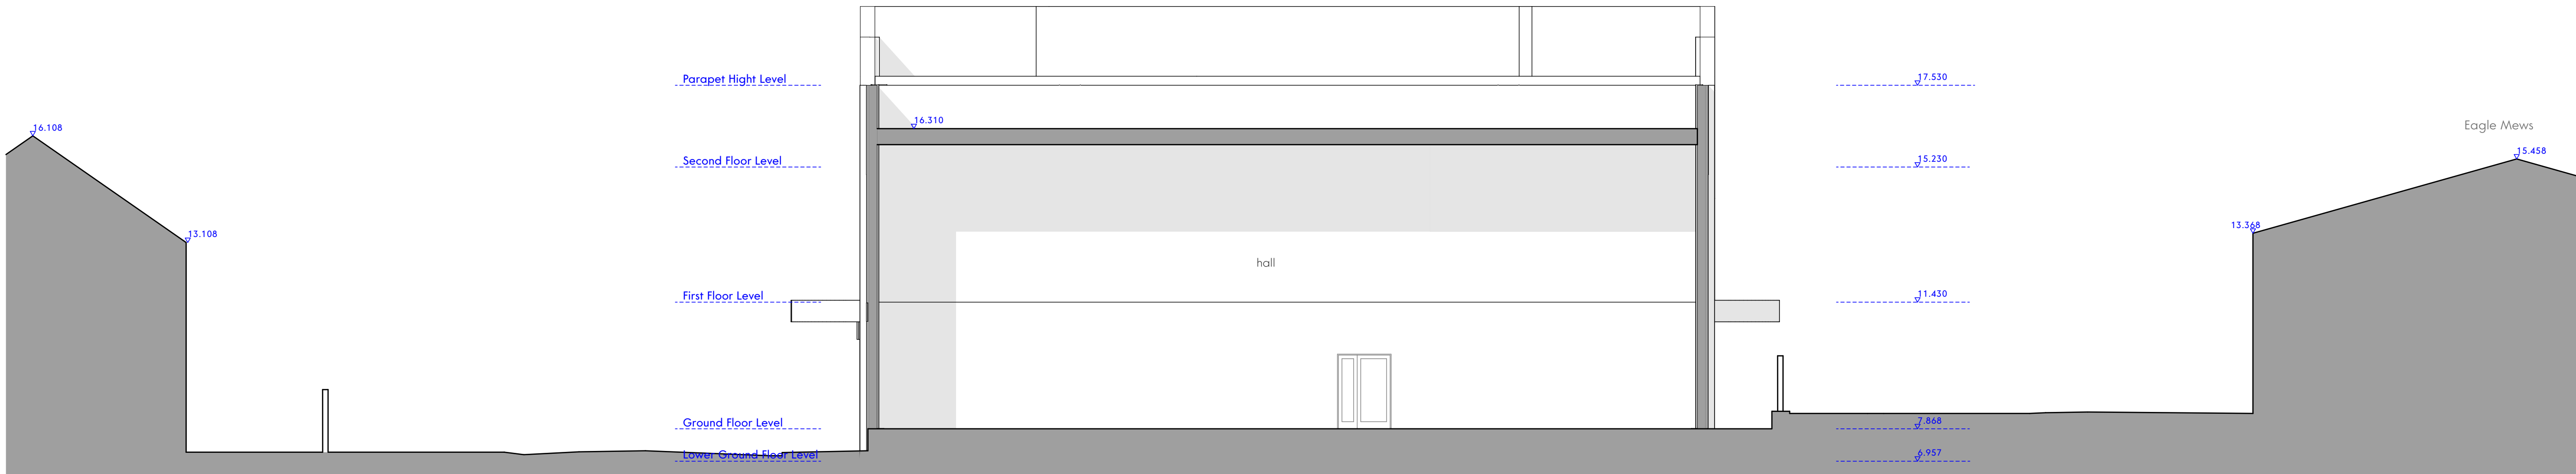

Proposed Section 04